
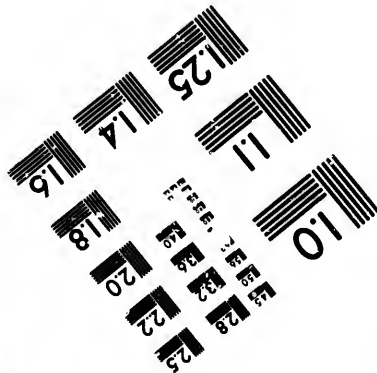
 


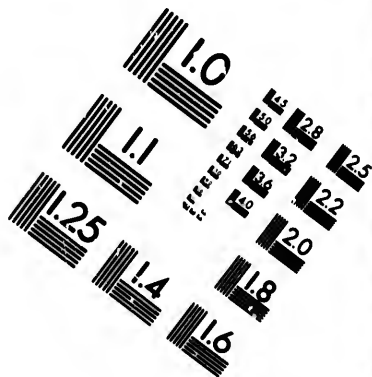

Photographic Sciences Corporation

**23 WEST MAIN STREET
WEBSTER, N.Y. 14580
(716) 872-4503**

**CIHM/ICMH
Microfiche
Series.**

**CIHM/ICMH
Collection de
microfiches.**



Canadian Institute for Historical Microreproductions / Institut canadien de microreproductions historiques

© 1982

Technical and Bibliographic Notes/Notes techniques et bibliographiques

The Institute has attempted to obtain the best original copy available for filming. Features of this copy which may be bibliographically unique, which may alter any of the images in the reproduction, or which may significantly change the usual method of filming, are checked below.

L'Institut a microfilmé le meilleur exemplaire qu'il lui a été possible de se procurer. Les détails de cet exemplaire qui sont peut-être uniques du point de vue bibliographique, qui peuvent modifier une image reproduite, ou qui peuvent exiger une modification dans la méthode normale de filmage sont indiqués ci-dessous.

- ☐ Coloured covers/
Couverture de couleur
- ☐ Covers damaged/
Couverture endommagée
- ☐ Covers restored and/or laminated/
Couverture restaurée et/ou pelliculée
- ☐ Cover title missing/
Le titre de couverture manque
- ☐ Coloured maps/
Cartes géographiques en couleur
- ☐ Coloured ink (i.e. other than blue or black)/
Encre de couleur (i.e. autre que bleue ou noire)
- ☐ Coloured plates and/or illustrations/
Planches et/ou illustrations en couleur
- ☐ Bound with other material/
Relié avec d'autres documents
- ☐ Tight binding may cause shadows or distortion
along interior margin/
La reliure serrée peut causer de l'ombre ou de la
distortion le long de la marge intérieure
- ☐ Blank leaves added during restoration may
appear within the text. Whenever possible, these
have been omitted from filming/
Il se peut que certaines pages blanches ajoutées
lors d'une restauration apparaissent dans le texte,
mais, lorsque cela était possible, ces pages n'ont
pas été filmées.
- ☒ Additional comments:/
Commentaires supplémentaires:

- ☐ Coloured pages/
Pages de couleur
- ☐ Pages damaged/
Pages endommagées
- ☐ Pages restored and/or laminated/
Pages restaurées et/ou pelliculées
- ☐ Pages discoloured, stained or foxed/
Pages décolorées, tachetées ou piquées
- ☒ Pages detached/
Pages détachées
- ☐ Showthrough/
Transparence
- ☐ Quality of print varies/
Qualité inégale de l'impression
- ☐ Includes supplementary material/
Comprend du matériel supplémentaire
- ☐ Only edition available/
Seule édition disponible
- ☐ Pages wholly or partially obscured by errata
slips, tissues, etc., have been refilmed to
ensure the best possible image/
Les pages totalement ou partiellement
obscurcies par un feuillet d'errata, une pelure,
etc., ont été filmées à nouveau de façon à
obtenir la meilleure image possible.

This copy is a photoreproduction. Irregular pagination.

This item is filmed at the reduction ratio checked below/
Ce document est filmé au taux de réduction indiqué ci-dessous.

10X	14X	18X	22X	26X	30X
☐	☐	☐	☒	☐	☐
12X	16X	20X	24X	28X	32X

The copy filmed here has been reproduced thanks to the generosity of:



Scott Library,
York University

The images appearing here are the best quality possible considering the condition and legibility of the original copy and in keeping with the filming contract specifications.

Original copies in printed paper covers are filmed beginning with the front cover and ending on the last page with a printed or illustrated impression, or the back cover when appropriate. All other original copies are filmed beginning on the first page with a printed or illustrated impression, and ending on the last page with a printed or illustrated impression.

The last recorded frame on each microfiche shall contain the symbol ➡ (meaning "CONTINUED"), or the symbol ▼ (meaning "END"), whichever applies.

Maps, plates, charts, etc., may be filmed at different reduction ratios. Those too large to be entirely included in one exposure are filmed beginning in the upper left hand corner, left to right and top to bottom, as many frames as required. The following diagrams illustrate the method:

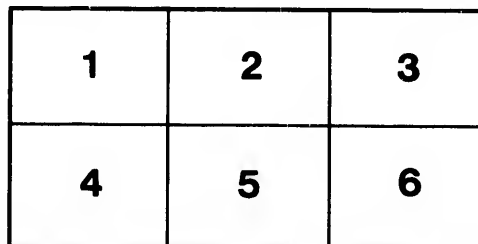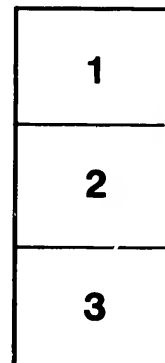

L'exemplaire filmé fut reproduit grâce à la générosité de:

Scott Library,
York University

Les images suivantes ont été reproduites avec le plus grand soin, compte tenu de la condition et de la netteté de l'exemplaire filmé, et en conformité avec les conditions du contrat de filmage.

Les exemplaires originaux dont la couverture en papier est imprimée sont filmés en commençant par le premier plat et en terminant soit par la dernière page qui comporte une empreinte d'impression ou d'illustration, soit par le second plat, selon le cas. Tous les autres exemplaires originaux sont filmés en commençant par la première page qui comporte une empreinte d'impression ou d'illustration et en terminant par la dernière page qui comporte une telle empreinte.

Un des symboles suivants apparaîtra sur la dernière image de chaque microfiche, selon le cas: le symbole ➡ signifie "A SUIVRE", le symbole ▼ signifie "FIN".

Les cartes, planches, tableaux, etc., peuvent être filmés à des taux de réduction différents. Lorsque le document est trop grand pour être reproduit en un seul cliché, il est filmé à partir de l'angle supérieur gauche, de gauche à droite, et de haut en bas, en prenant le nombre d'images nécessaire. Les diagrammes suivants illustrent la méthode.

STRIPP


A		Carlton, South Side.....	317..	81	F		Farquhar's Lane.....	8	Jarvis, West Side.....	Nom
Abbey Lane.....	17	Carlton Avenue.....	85	85	Fennings.....	71	" ".....	71	" ".....	"
Adelaide St., East...N. Side. Nos. 2-78..	29	Catherine.....	24	24	Foxley.....	71	John, East Side.....	71	John, East Side.....	"
" " " 84-134..	30	Cecil.....	75	77	Fredrick.....	17	" West Side.....	17	Johnston Lane.....	"
" " " S. Side. Nos. 149..	15	Centre.....	35	41	Front St. East, N. Side. Nos. 2-60..	7	Jordan.....	16	" ".....	"
" " " 71-109..	16	Chapel.....	50	50	" " 62-112..	16	" ".....	16	" ".....	"
Adelaide St., West...N. Side. Nos. 2-76..	28	Charles.....	53	82	" " 114-156..	17	" ".....	17	" ".....	"
" " " 82-148..	27	Charlotte.....	62	62	" " 158-214..	18	" ".....	18	" ".....	"
" " " 172-218..	26	Cherry.....	88	89	" " 228-290..	19	" ".....	19	" ".....	"
" " " 220-284..	25	Chesnut.....	27	35	" " 292-330..	88	" ".....	88	" ".....	"
" " " 286-346..	24	Christopher.....	80	80	S. Side. Nos. 1-63..	7	" ".....	7	" ".....	"
" " " 348-402..	23	Church, East Side.....Nos. 1-19..	8	8	" " 65-103..	8	" ".....	8	" ".....	"
" " " 426-474..	22	" " 77-137..	30	30	" " 105-151..	9	" ".....	9	" ".....	"
" " " 476-480..	21	" " 139-211..	38	38	" " 153-219..	10	" ".....	10	" ".....	"
" " " S. Side. Nos. 1-37..	14	" " 219-305..	44	44	" " 221-283..	11	" ".....	11	" ".....	"
" " " 41-103..	13	" " 315-441..	84	84	" " 285-379..	89	" ".....	89	" ".....	"
" " " 105-165..	12	" " 465-565..	82	82	Front St. West, N. Side. Nos. 2-44..	6	" ".....	6	" ".....	"
" " " 171-21..	64	" West Side.....Nos. 2-18..	7	7	" " 48-112..	5	" ".....	5	" ".....	"
" " " 235-263..	63	" " 20-78..	15	15	" " 116-162..	4	" ".....	4	" ".....	"
" " " 293-301..	62	" " 84-142..	29	29	" " 242-280..	65	" ".....	65	" ".....	"
" " " 303-361..	6	" " 144-224..	37	37	" " 290-412..	67	" ".....	67	" ".....	"
" " " 363-427..	60	" " 226-304..	43	43	" " 437-500..	66	" ".....	66	" ".....	"
" " " 429-435..	59	" " 330-400..	47	47	S. Side. Nos. 1-43..	6	" ".....	6	" ".....	"
Agnes, North Side.....	41	" " 402-476..	49	49	" " 47-111..	5	" ".....	5	" ".....	"
" " South Side.....	35	" " 480-526..	51	51	" " 115-161..	4	" ".....	4	" ".....	"
Albert, North Side.....	35	" " 546-596..	53	53	(from Simcoe to Peter) 65	65	" ".....	65	" ".....	"
" " South Side.....	27	Clare.....	29	29	(" Peter to Elmer) 67	67	" ".....	67	" ".....	"
Alexander.....	49	Claremont.....	20	72	(" Draper to Tecumseh) 66	66	" ".....	66	" ".....	"
Alice.....	84	Clarence Square.....	62	67	Funston.....	88	" ".....	88	" ".....	"
Alma Avenue.....	70	Cassie Place.....	79	79	" ".....	88	" ".....	88	" ".....	"
Amelia.....	81	Clifford.....	68	68	" ".....	88	" ".....	88	" ".....	"
Anderson.....	34	Clyde.....	74	74	Garrison.....	20	" ".....	20	" ".....	"
Ange.....	47	Conatworth.....	19	19	George, East Side.....Nos. 1-39..	9	" ".....	9	" ".....	"
Argyle.....	70	Colborne.....	15	16	" " 41-81..	17	" ".....	17	" ".....	"
Arthur.....	73	Colborne.....	72	76	" " 85-159..	31	" ".....	31	" ".....	"
Asylum Lane.....	68	College.....	72	76	" " 165-223..	39	" ".....	39	" ".....	"
Avenue.....	80	College Avenue (Queen St. Ave.)	26	34	" " 229-305..	45	" ".....	45	" ".....	"
Avenue Lane.....	80	" " (Yonge St. Ave.) 46, 77, 80	77	80	" " 32-72..	16	" ".....	16	" ".....	"
B		Commercial.....	16	16	" " 82-146..	30	" ".....	30	" ".....	"
Baldwin.....	75	Cornwall.....	87	87	" " 150-228..	38	" ".....	38	" ".....	"
Balmuto.....	52	Court.....	15	15	" " 230-306..	44	" ".....	44	" ".....	"
Balsam.....	62	Crawford.....	71	71	Gerrard St. East, N. Side. Nos. 2-64..	47	" ".....	47	" ".....	"
Bathurst, East Side.....Nos. 13-47..	66	Cutell's Lane.....	35	35	" " 66-170..	84	" ".....	84	" ".....	"
" " " 55-105..	59	Cyprus.....	88	89	" " 172-254..	85	" ".....	85	" ".....	"
" " " 111-177..	21	Czar.....	52	79	" " 262-312..	86	" ".....	86	" ".....	"
" " " 181-303..	73	D			S. Side. Nos. 1-63..	43	" ".....	43	" ".....	"
" " " 353-409..	72	Dale.....	35	35	" " 67-123..	44	" ".....	44	" ".....	"
" " West Side.....Nos. 32-50..	66	Dalhousie.....	30	38	" " 125-165..	45	" ".....	45	" ".....	"
" " " 52-108..	59	Darby.....	19	19	" " 171-311..	86	" ".....	86	" ".....	"
" " " 118-178..	21	Devers Lane.....	75	75	" " 313-418..	87	" ".....	87	" ".....	"
" " " 180-342..	73	Division.....	77	77	Gerrard St. West, N. Side. Nos. 2-64..	47	" ".....	47	" ".....	"
" " " 402-410..	72	Dorset.....	71	71	" " 76-90..	80	" ".....	80	" ".....	"
Bay, East Side.....	6	Donro, North Side.....	58	89	" " S. Side. Nos. 1-59..	42	" ".....	42	" ".....	"
" " West Side.....	5	" " South Side.....	66	66	" " 65-81..	41	" ".....	41	" ".....	"
Beachell.....	10	Dover Court Road.....	69	70	Gifford.....	81	" ".....	81	" ".....	"
Beaconsfield Avenue.....	69	Downey's Lane.....	36	36	Givens.....	71	" ".....	71	" ".....	"
Bear.....	74	Draper.....	66	67	Gladstone Avenue.....	69	" ".....	69	" ".....	"
Bell.....	87	Duchess, North Side.....Nos. 2-16..	30	30	Globe Lane.....	15	" ".....	15	" ".....	"
Bellvue Avenue.....	74	" " 22-92..	31	31	Gloicester.....	51	" ".....	51	" ".....	"
Bellvue Place.....	74	" " 94-156..	33	33	Gould.....	43	" ".....	43	" ".....	"
Berkeley, East Side.....Nos. 1-29..	10	" " 158-166..	32	32	Goulding.....	21	" ".....	21	" ".....	"
" " " 39-111..	18	" " South Side.....Nos. 1-19..	30	30	Grange Avenue.....	75	" ".....	75	" ".....	"
" " " 115-201..	32	" " 21-101..	31	31	Grange Road.....	7	" ".....	7	" ".....	"
" " " 203-309..	86	" " 105-177..	18	18	Grenville.....	46	" ".....	46	" ".....	"
" " " 319-341..	85	Dufferin.....	69	70	Grove Avenue.....	71	" ".....	71	" ".....	"
" " " 38-108..	18	Dufferin Place.....	75	75	Grosvenor.....	48	" ".....	48	" ".....	"
" " " 114-204..	32	Duke, North Side.....	16	18	Grosvenor Avenue.....	74	" ".....	74	" ".....	"
" " " 206-316..	86	" " South Side.....	70	71	Hackney.....	22	" ".....	22	" ".....	"
" " " 318-346..	85	Dundas.....	70	71	Hagarman.....	35	" ".....	35	" ".....	"
Beverley.....	25	E			Halter.....	71	" ".....	71	" ".....	"
Bleeker.....	83	Earl.....	82	82	Harbord.....	78	" ".....	78	" ".....	"
Bloor East, South Side.....	85	Eastern Avenue.....	19	88	Harrison.....	51	" ".....	51	" ".....	"
Bloor West, ".....	79	Eden Place.....	73	73	Hayden.....	71	" ".....	71	" ".....	"
Bond.....	29	Edward.....	41	42	Haytor.....	46	" ".....	46	" ".....	"
Borden.....	76	Eleanor.....	74	74	Henry.....	75	" ".....	75	" ".....	"
Boulton.....	12	Elizabeth.....	27	35	Herbert.....	72	" ".....	72	" ".....	"
Brant.....	23	Elm.....	42	42	Herrick.....	74	" ".....	74	" ".....	"
Breadalbane.....	48	F			Hickory.....	74	" ".....	74	" ".....	"
Bright.....	88	Farquhar's Lane.....	8	8	Hickory.....	74	" ".....	74	" ".....	"
Britain.....	31	Fennings.....	71	71	Hill.....	82	" ".....	82	" ".....	"
Brock, East Side.....	24	Foxley.....	71	71	Homewood Avenue.....	84	" ".....	84	" ".....	"
" " West Side.....	23	Fredrick.....	17	17	Hope.....	73	" ".....	73	" ".....	"
Brookfield.....	71	Front St. East, N. Side. Nos. 2-60..	7	7	Howard.....	81	" ".....	81	" ".....	"
Brown's Lane.....	59	" " 62-112..	16	16	Huntley.....	82	" ".....	82	" ".....	"
Brownville's Lane.....	48	" " 114-156..	17	17	Huron.....	75	" ".....	75	" ".....	"
Brunswick Avenue.....	70	" " 158-214..	18	18						

52 sheets




— March, 1882.—


[illegible]

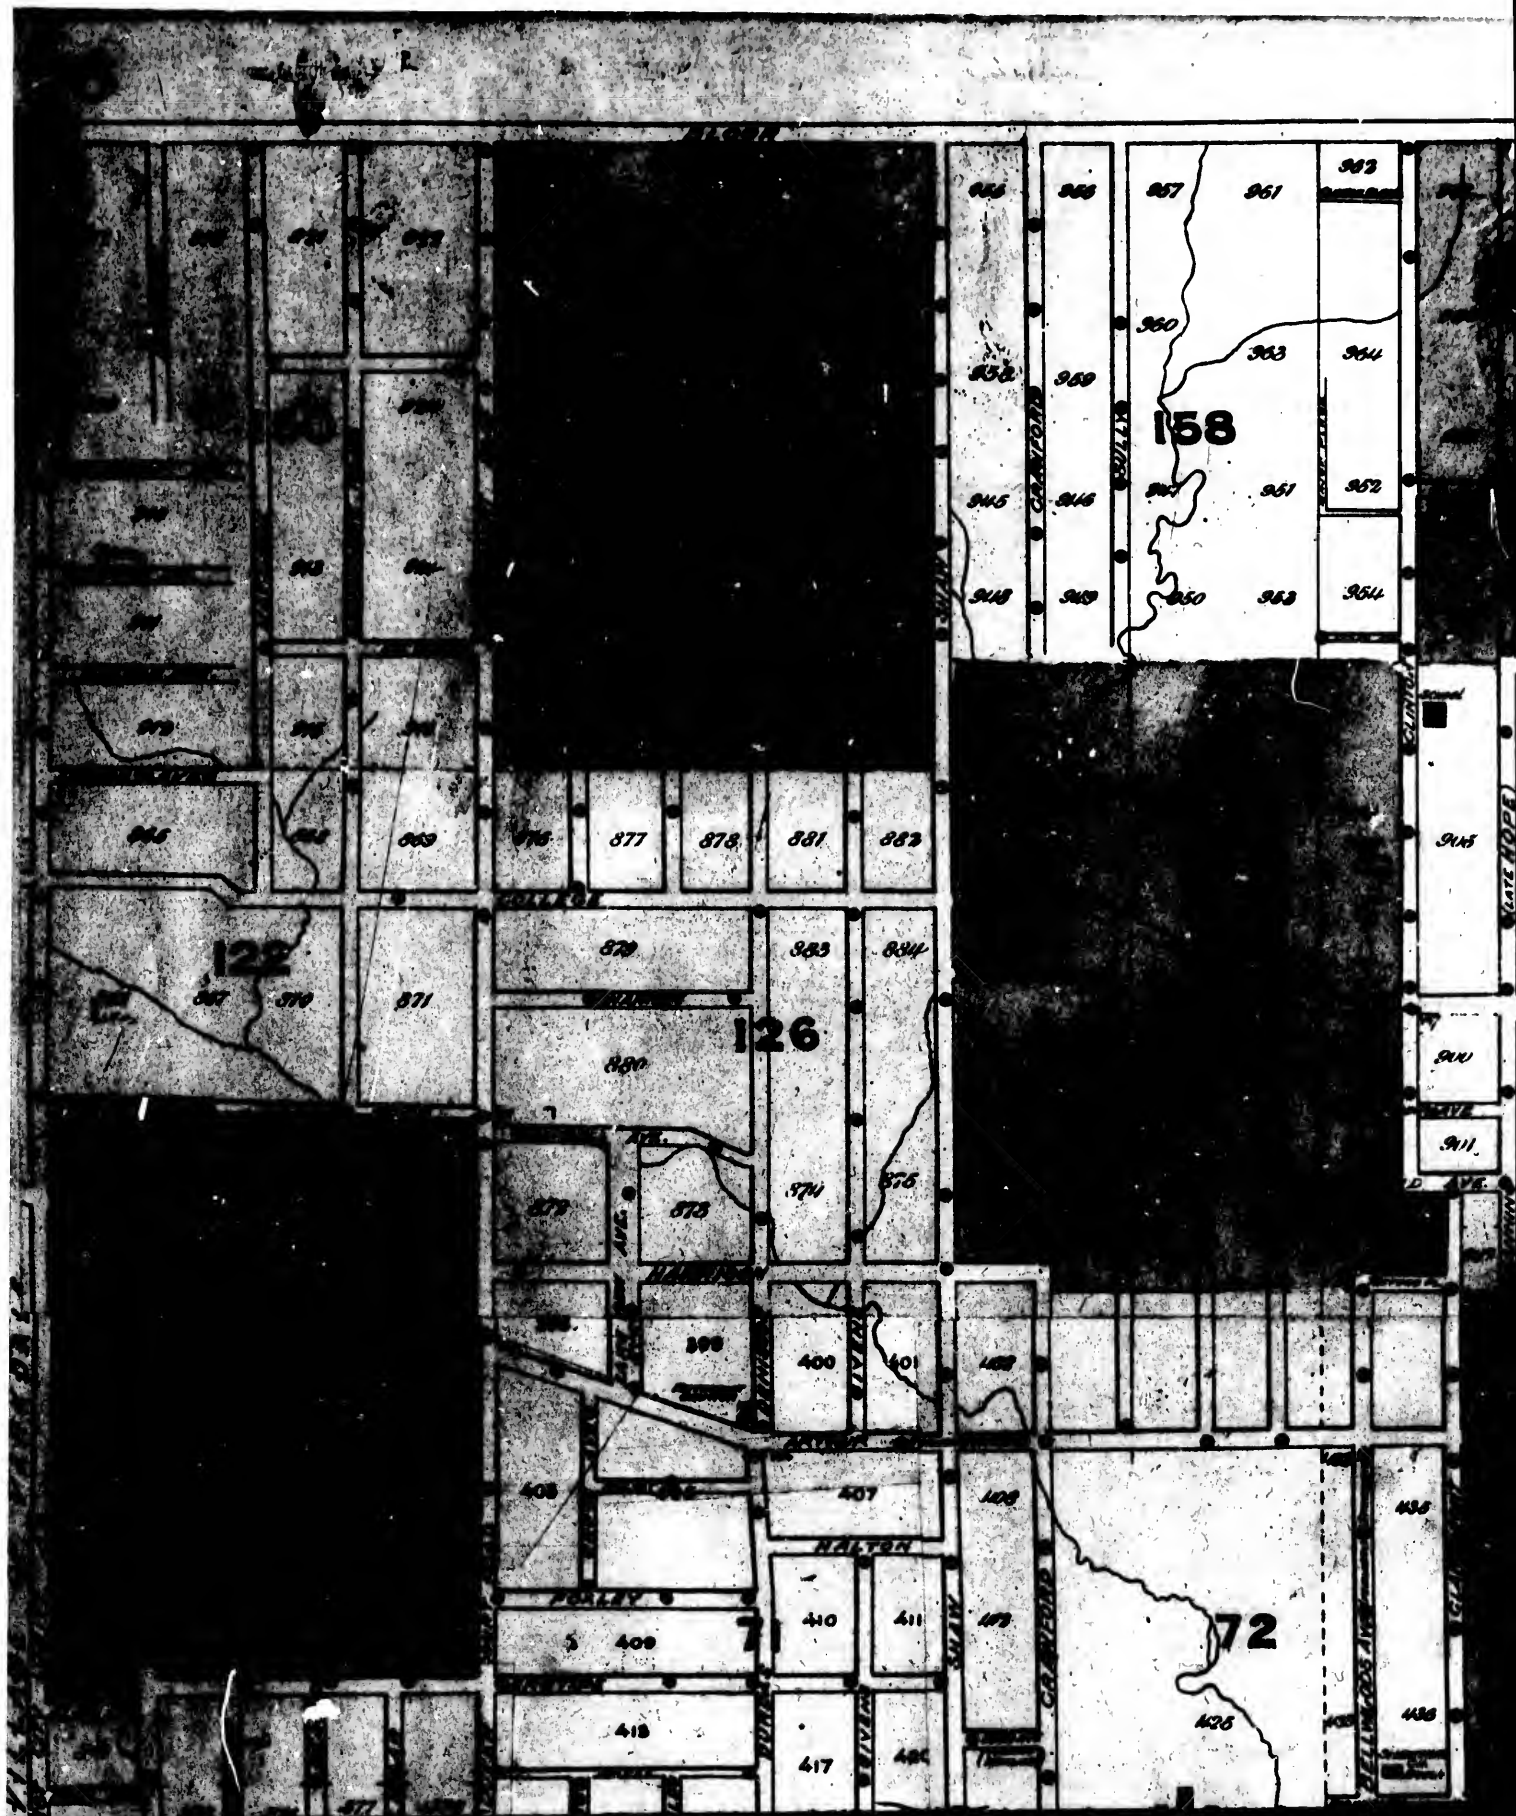

SEATON VILLAGE

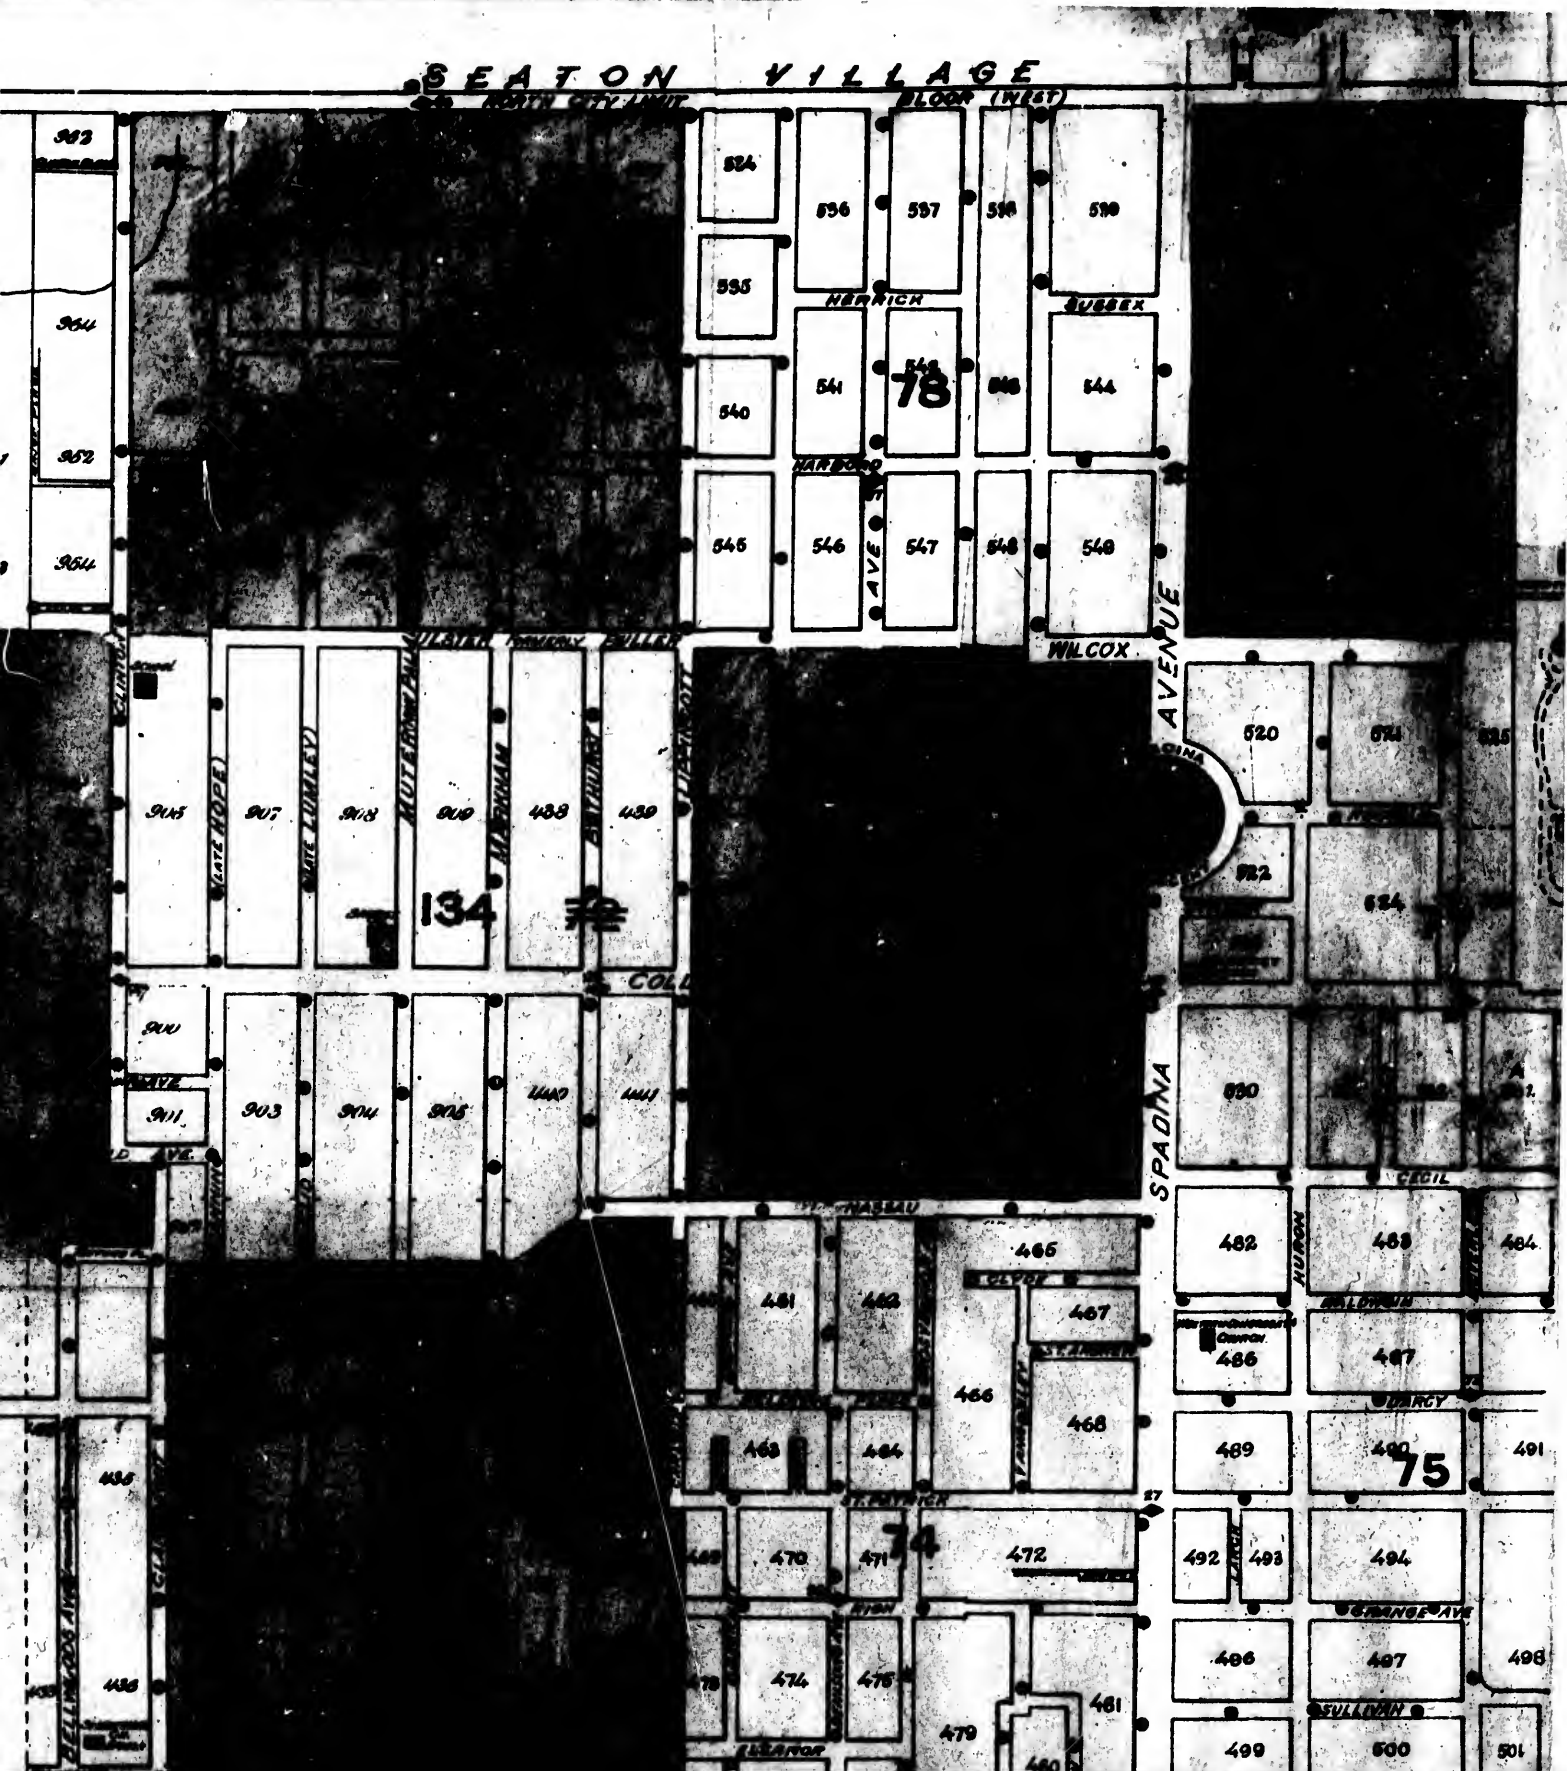

Y O R M K V I L L E

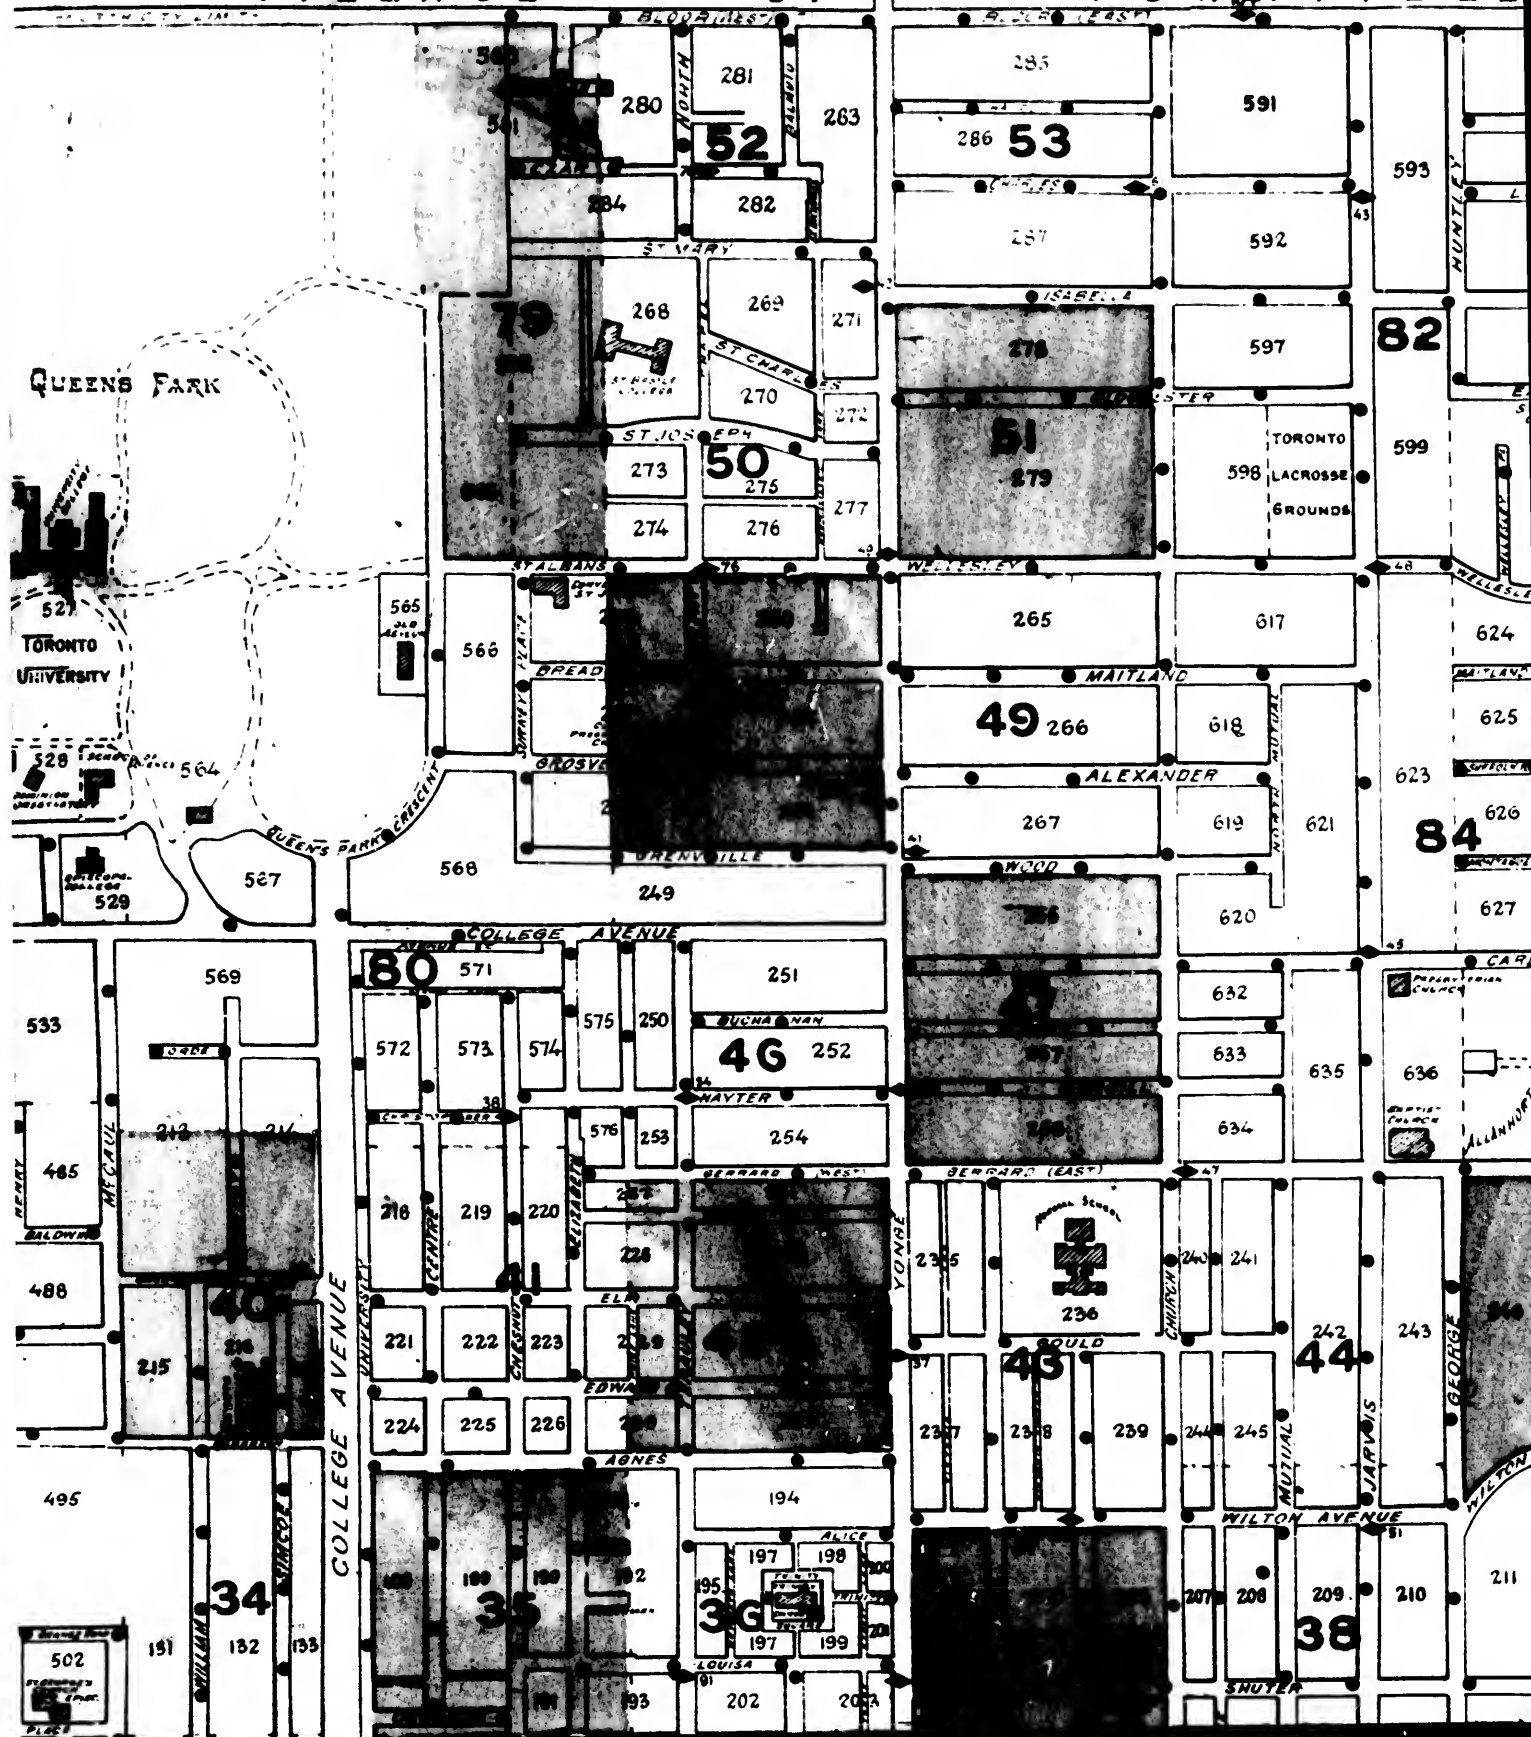

V I L L E



(811) **DEFOE [FORMERLY] LITTLE AD**



TURNER AVE.
[FORMERLY WEST]

ONTARIO TRUNK FACTORY

(H. E. CLARKE & CO.)

LUMBER PILED -
Heat: Steam No Light







90 Water pails

man lives on premises

Benzine used in Varnish

50 Hand Grenades distributed

75 ft of 1 1/2" Hose.

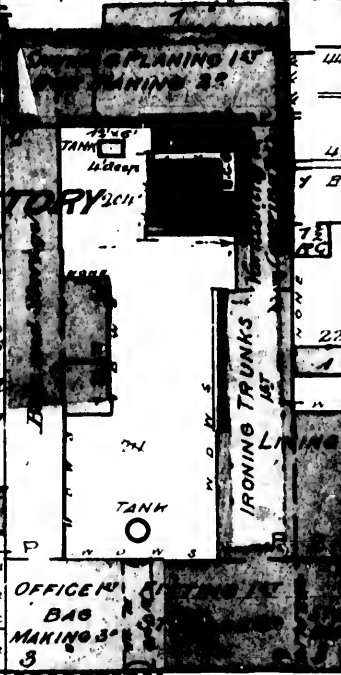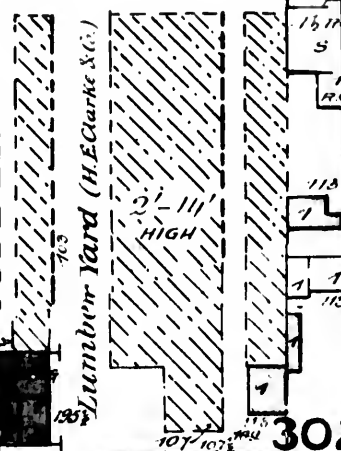    

OFFICE
BAG
MAKING 3

E ADELAIDE

(86)

2-11
HIGH

PLANING 1ST
MINING 22

IRONING TRUNKS

~~WEST~~ ^{6" Pine} ~~NOW TURNER AVE~~

(83')

TECUMSETH

KING W.

(81')

59

SEE SHE

(36') **LITTLE ADELAIDE**
NOW DEFOE

MCDONNELL

CASH AND DOOR FAC.
(Kennedy, Girant & Co.)

305

**PRESBYTERIAN
SCHOOL HOUSE**

**PRESBYT'
CHURCH**

58

(81')

KI

SEE SHEET N° 21

6' Pine

DONNELL SQUARE

R. C. CHURCH
(Temporary.)

KING W.

**-TORONTO -
MARCH, 1852.**

59

ADELAIDE W

307

Brown's Line

BATHURST

6" or 9" Pipe (Old)

100

Bleeker.....	83, 84, 85	Dufferin Place.....	75	Haltom.....	71, 80	McDonnell's Lane.....	79
Bloor East, South Side.....	55, 78, 82	Duke, North Side.....	16, 18, 31	Harbord.....	78	Madison.....	79
Bloor West, ".....	62, 76	" " South Side.....	16, 17, 18	Harrison.....	71	Metall.....	71
Bond.....	29, 37, 43	Duncan.....	25, 26	Hayden.....	51	Madison Place.....	79
Borden.....	76, 78	Dundas.....	70, 71	Hayter.....	46	Maitland.....	75
Boulton.....	12, 13			Henry.....	75	Maitland Place.....	75
Brant.....	23, 54, 61			Herbert.....	72, 73	Maitland West.....	75
Breadalbane.....	48, 80			Herrick.....	74	Manning Avenue.....	74
Bright.....	88			Hickory.....	74	Maple (East End).....	74
Brudenell.....	31			High.....	74	Maple (West End).....	74
Brock, East Side.....	24, 62, 67	Earl.....	82	Homewood Avenue.....	84	Mark.....	73
" West Side.....	23, 54, 61, 67	Eastern Avenue.....	19, 88, 89	Hope.....	73	Markham.....	83
Brookfield.....	71	Eden Place.....	73	Howard.....	83	Melady's Lane.....	82
Brown's Lane.....	59	Edward.....	41, 42	Huntley.....	82	Melinda.....	79
Brownville's Lane.....	48, 80	Eleanor.....	74				
Brunswick Avenue.....	76, 78	Elizabeth.....	27, 35, 41, 80				
Buchanan.....	46	Elm.....	41, 42				
Buller.....	72, 76, 78	Emily.....	12				
Bulwer.....	24	Emma.....	46, 80				
		Erie.....	70				
		Erin.....	10				
		Esplanade, East (from Yonge to Church).....	7				
		" (from Church to George).....	8				
		" " George to Princess.....	9				
		" (from Princess to Parliament).....	10				
		" " Parliament to Trinity.....	11				
		Esplanade, West (from Simcoe to York).....	4				
		" " York to Bay.....	5				
		" " Bay to Yonge.....	6				
		" " Simcoe to Peter.....	65				
		" (from Draper to Tecumseh).....	66				
		" " Peter to Draper.....	67				
		Esther.....	22, 23, 74				
		Exchange Alley.....	15				

ASYLUMS, HOSPITALS, &c.—Boys'	
Home (George st.).....	45
General Hospital.....	87
Girls' Home.....	86
House of Providence.....	19, 33
Loretto Abbey.....	67
Loretto Convent.....	37
Mercer Reformatory.....	69
Notre Dame Institute.....	30
Orphan Asylum.....	75
Poor House.....	41
Provincial Lunatic Asylum.....	69
BANKS—British North America	15
Commerce.....	15
Dominion.....	14
Federal.....	6
Government Savings.....	15
Imperial.....	15
Merchants.....	6
Molson's.....	14
Montreal.....	6
Ontario.....	15
Quebec.....	15
Toronto.....	15
BLOCKS, OFFICES, &c.—Bon Accord	
Buildings.....	15
Commercial Buildings.....	15
Equity Chambers.....	29
Exchange Buildings.....	15
Manning's Block.....	16
Masonic Buildings.....	15
Millicamp's Buildings.....	15
North of Scotland Chambers.....	14
Occidental Buildings.....	21
Ontario Chambers.....	16
Pacific Buildings.....	7
Phoenix Block.....	6
Rankin Block.....	15
Temple Chambers.....	15
Trust and Loan Buildings.....	15
Union Block.....	15
Union Loan Buildings.....	15
Victoria Block.....	15
Victoria Chambers.....	29
York Chambers.....	15
BREWERIES—Cosgrave & Sons'	54
Dominion (Robert Davies).....	17
Don (T. Davies & Bro.).....	17
East End (T. Allen).....	57
East Toronto (W. Opland).....	19
J. Connolly.....	68
J. Ball.....	74
O'Keefe & Co.'s.....	43
Toronto Brewing & Malting Co.....	40
Walsh's.....	31
CHURCHES—African Church	27
Baptist—(Alexander st.).....	49
" (College st.).....	76


Baptist—(Jarvis st.).....	84
" (Parliament st.).....	86
Bible Christian.....	42
Catholic Apostolic Church.....	43
Congregational—(Bond st.).....	37
" Bond st.....	43
" (Branch of Bond st.).....	35
" Northern.....	49
" Western.....	75
" Zion.....	28
Disciples—(Pembroke st.).....	39
" (Shuter st.).....	37
Episcopal—All Saints.....	39
" Church of the Ascension.....	27
" Grace Church.....	41
" Holy Trinity.....	19
" St. Anne's.....	70
" St. Bartholomew's.....	87
" St. George's.....	75
" St. James.....	83
" St. James' Cathedral.....	16
" St. John's.....	60
" St. Luke.....	48
" St. Paul's.....	82
" St. Peter's.....	85
" St. Philip's.....	74
" St. Stephen's.....	76
" Trinity.....	36
German Lutheran Ch., Bond st.....	43
Methodist—(Berkeley st.).....	32
" (Dundas st.).....	71
" Elm st.....	42
" Metropolitan.....	37
" (Richmond st. W.).....	28
" (Sherbourne st.).....	84
" (Spadina Av.).....	77
" (University st.).....	41
Presbyterian—(Bay st.).....	28
" Central.....	48
" (Charles st.).....	53
" (College st.).....	72
" Cooke's.....	30
" East.....	88
" Erskine.....	40
" (Gerrard st. E.).....	47
" Knox.....	28
" Old St. Andrews.....	12
" St. Andrew's.....	12
" St. Marks.....	58
" West.....	22
Prim-Methodist—(Carlton st.).....	47
" (King st. E.).....	88
" (Queen st. W.).....	24
" (Queen st. W.).....	20
" Parliament st.....	86
Ref. Episcopal—Emanuel.....	71
" Christ Church.....	40
R. Catholic—St. Basil's.....	79
" St. Mary's.....	21
" St. Michael's Cathedral.....	37
" St. Patrick's.....	60

R. Catholic—St. Paul's.....	33
Synagogue—Richmond E.....	29
Unitarian—First.....	44
DISTILLERY, Gooderham & Worts	11
ELEVATORS—Adamson's	8
City.....	8
Grand Trunk Railway.....	4
Northern Railway.....	4
G. T. & B. Railway.....	4
FACTORIES—Biscuits, Christie, Brown & Co.	17
Blacking, P. R. Lamb.....	81
Blank Books, Campbell & Son.....	6
Boots and Shoes, Damer, W. B.....	15
" Hamilton, W. B.....	7
" King & Brown.....	7
" Sessions, Cooper & Co.....	6
Boxes, Toronto Packing-case.....	18
" Wood, J. & Sons.....	19
Cabinet, Hay, R. & Co.....	5
" Priddle, M.....	18
Carriages, Clark, S.....	27
" Dixon, T.....	28
" Dixon, W.....	13
" Guy, M.....	30
" Hutchinson & Burns.....	26
" Wilby, E.....	27
Chemicals, Ethot & Co.....	24, 25
" Toronto Chemical Works (Lyman Bros.).....	9
Coffins, Canada Coffin Co.....	46
Burke, W.....	27
Confectionery, Hesson, W.....	7
" Robertson Bros.....	30
Corsets, Crompton's.....	30
Electric and Hardware.....	61
Ginger Ale, Chas. Wilson.....	83
Knitting Mill, Jos. Simpson.....	10
Organs, Warren & Son.....	85
Pianos, Mason & Risch.....	60
" Williams & Son.....	46
Picture Frames, Ewing & Co.....	13
Pork Packing, W. Davies & Co.....	10
Printing Ink and Colors.....	87
Sash and Door, Withrow & Hillecock.....	30
Saw, Dominion Saw and Lend. Works, J. Robertson & Co.....	64
Soap, Candles, &c., G. D. Morse & Co.....	10
" Dalton Bros.....	9
Stoneware, Burns & Campbell.....	90
Straw Works, Ontario Straw Works.....	52
Tin, Dominion Tin Works, Thos. McDonald.....	31
Tobacco, Jos. Scales & Co.....	12
Trunks, H. E. Clark & Co.....	58
Varnish, "Toronto".....	90
Vinegar, W. W. Park.....	8

FIRE STATIONS—	
No. 1.....	
No. 2.....	
No. 3.....	
No. 4.....	
No. 5.....	
No. 6.....	
No. 7.....	
No. 8.....	
No. 9.....	
FLOUR MILLS—Citizens' M	
Commercial.....	
McLaughlin & Moon.....	
FOUNDRIES, MACHINE	
Armstrong, J. R., S.....	
Booth & Son (Copp).....	
Dominion Bolt Co.....	
Don Foundry.....	
Doty, John.....	
Good (Stove Found).....	
Gurney, E. & C., &.....	
Harte & McKillop, S.....	
Inglis & Hunter.....	
Keith, G. S., & Co.,.....	
Massey Works, Agr.....	
Morrison, Jas., Bra.....	
Paterson & Robb.....	
Soho Foundry, Mc.....	
St. Lawrence Found.....	
St. Lawrence Bolt Co.....	
Toronto Bridge Co.....	
Toronto Reap & M.....	
Toronto Safe Wor.....	
Toronto Scale Wor.....	
GAS COMPANY'S Works	
HALLS, THEATRES, &c	
Canadian Institute.....	
Grand Opera House.....	
Mechanics Institute.....	
Royal Opera House.....	
Temperance Hall.....	
Young Men's Chris.....	
HOTELS—	
Albion.....	16
American.....	7
Bassett's.....	16
Bay Horse.....	29
Black Horse.....	17
Clyde.....	16
Commercial.....	16
Crosby Hall.....	65
Gladstone.....	69
Globe.....	29
Marlborough.....	W
House (now W.....	
Simcoe House).....	4
Lapp's.....	16

SPHOCIA


No. 1.....	28	British American Assurance.....	7	Don Station, G.T.R.....	79	" W. A. Murray & Co.....	15
No. 2.....	22	Queen City Insurance.....	15	Great Western Railway.....	7	" Paterson Bros.....	13
No. 3.....	88	Western Assurance Co.....	15	Northern Railway Passenger.....	8	" Robertson & Son.....	14
No. 4.....	14			Toronto and Nipissing Railway	10	" Samson, Kennedy &	
No. 5.....	15	LUMBER YARDS —Colwell Bros.....	23	Union Station.....	4	" Gommel.....	15
No. 6.....	25	Edwards, C. H.....	49	RAILWAY WORKSHOPS.		" R. Walker & Sons.....	15
No. 7.....	86	Hastings & Peterkin.....	28	Credit Valley Railway.....	69	Fancy Goods—R. Wilkes.....	14
No. 8.....	78	Hay, R., & Co.....	5	Grand Trunk Railway.....	89	Groceries, &c.—Cramp, Tor-	
No. 9.....	71	Hillock & Kent.....	27	Northern Railway.....	67	rances & Co.....	8
		Smith, J. B.....	6			" Geo. Michie & Co.....	7
		Thompson, R. J.....	23	SCHOOLS AND COLLEGES—		" Frank Smith & Co.....	7
FLOUR MILLS —(Citizens' Milling Co....	27			Bathurst St.....	72	Hardware—Rice Lewis & Son.....	15
Commercial.....	8	MARKETS —St. Andrew's.....	21	Bishop Strachan School.....	46	Hats and Furs—Gillespie, Mend	
McLaughlin & Moore.....	6	St. Lawrence.....	16	Cherry St.....	89	& Co.....	14
		St. Patrick's.....	25	Church St.....	84	Stationery—Brown Bros.....	15
FOUNDRIES, MACHINE SHOPS, &c.—				De La Salle Inst. (R.C.).....	31	TELEGRAPH OFFICES—	
Armstrong, J. R., Stove F'dry.....	29	PLANING MILLS, &c.		" Dufferin " City.....	86	Dominion.....	7
Booth & Son (Coppersmiths).....	87	Carlyle, John.....	32	Elizabeth St.....	41	Montreal.....	7
Dominion Bolt Co.....	9	Carroll, Thos.....	46	George St.....	30	WAREHOUSES —Customs Exam'g.....	6
Don Foundry.....	88	Essery & Reid.....	69	Givens St.....	71	Furniture, R. Hay & Co.....	14
Doty, John.....	6	Fox & Co.....	62	Hope St.....	73	" Oshawa Cabinet Co.....	15
Good (Stave Foundry).....	29	Hastings & Peterkin.....	28	John St.....	63	Oils, John Fisk & Co.....	9
Gurney, E. & C., & Co.....	61	Kennedy, Grant & Co.....	59	Knox College.....	76	" S. Rogers.....	10
Harte & McKillop, Stove F'dry.....	7	Kennedy, J.....	24	Louisa St.....	36	" Toronto Oil Co.....	9
Inglis & Hunter.....	69	Oliver, J.....	5	Ningara St.....	58	WATER WORKS	65
Keith, G. S., & Co., plumbers.....	13	Smith, J. B.....	6	Normal.....	43	WHARVES, PIERS, &c.—	
Massey Works, Agri. Impl.....	54	Townsend, J. E.....	46	Park.....	87	No. 1, Queen's Wharf.....	4, 66
Morrison, Jas., Brass Foundry.....	13	Wagner, J. P.....	13	Parliament St.....	19	" 2, Northern Railway.....	66
Patterson & Robinson.....	69	POLICE STATIONS.		Phoebe St.....	24	" 3, ".....	66
Soho Foundry, McNeill & Sons.....	5	No. 1 (Court st.).....	15	" Ryerson ".....	74	" 4, ".....	67
St. Lawrence Foundry.....	18	No. 2 (Agnes st.).....	36	St John's College (R.C.).....	82	" 6, Northern Railway Elevator.....	4, 67
St. Lawrence Car Wheel F'dry.....	88	No. 3 (St. Andrew's Market).....	23	St. Michael's Coll. (R.C.).....	50	" 9, Grand Trunk Railway Elev.....	4, 67
Toronto Bridge Co.....	69	No. 4 (Wilton Avenue).....	86	Toronto Collegiate Inst.....	84	" 11, ".....	65
Toronto Reaper & M'w'r Co., 54.....	66			Toronto School of Medicine.....	86	" 13, ".....	65
Toronto Sate Works.....	9	PRINTING OFFICES.		Toronto University Coll.....	77	" 22, Clindinning's Wharf.....	5
Toronto Sate Works.....	8	Copp, Clark & Co.....	16	Trinity College.....	72	" 23, Conger's Wharf.....	5, 6
GAS COMPANY'S WORKS	11	" The Globe ".....	14	Trinity Medical School.....	86	" 24, R. Hay & Co's Wharf.....	5
HALLS, THEATRES, &c.—		" The Mail ".....	15	University Medical Sch'l.....	80	" 26, J. B. Smith's Wharf.....	6
Canadian Institute.....	29	PUBLIC BUILDINGS.		Upper Canada College.....	64	" 28, R. Bailey & Co.....	6
Grand Opera House.....	14	Central Prison.....	54	Victoria St.....	43	" 29, Custom House Wharf.....	6
Mechanics Institute.....	30	City Hall.....	8	Wellesley St.....	50	" 30, Yonge St. Wharf.....	7
Royal Opera House.....	13	City Morgue.....	9	Winchester St.....	85	" 31, Hamilton's Wharf.....	7
Temperance Hall.....	28	City Registry Office.....	28	STABLES —Bond R., Livery Stables.....	28	" 32, Nairn's Wharf.....	7
Young Men's Christian Assoc.....	28	County Registry Office.....	29	Brown C., ".....	14	" 33, Church St. Wharf.....	8
		Court House.....	15	Grand's Sale Stables.....	13	" 34, Adamson's Wharf.....	8
HOTELS—		Custom House.....	6	Hendrie & Co's Stables.....	5	" 35, City Wharf.....	8
Albion.....	16	Dominion Observatory.....	77	Shedden Co.....	62	" 36, St. Lawrence Wharf.....	8
American.....	7	Drill Shed.....	8	Snider J. G., livery stables.....	44	" 38, Beard's Wharf.....	8
Bassett's.....	16	Government House.....	64	Toronto Street Railway Stables	19	" 39, R. Pollock.....	8
Bay Horse.....	26	Immigrant Sheds.....	68	STORES, WHOLESALE AND RETAIL		" 40, Leak's Wharf.....	8
Black Horse.....	17	Industrial Exhibition.....	68	Crockery—Thomson & Burns.....	6	" 41, Cosmopolitan Wharf.....	8
Clyde.....	16	Osgoode Hall.....	27, 35	Drugs—Lynn Bros. & Co.....	8	" 43, Taylor's Wharf.....	9

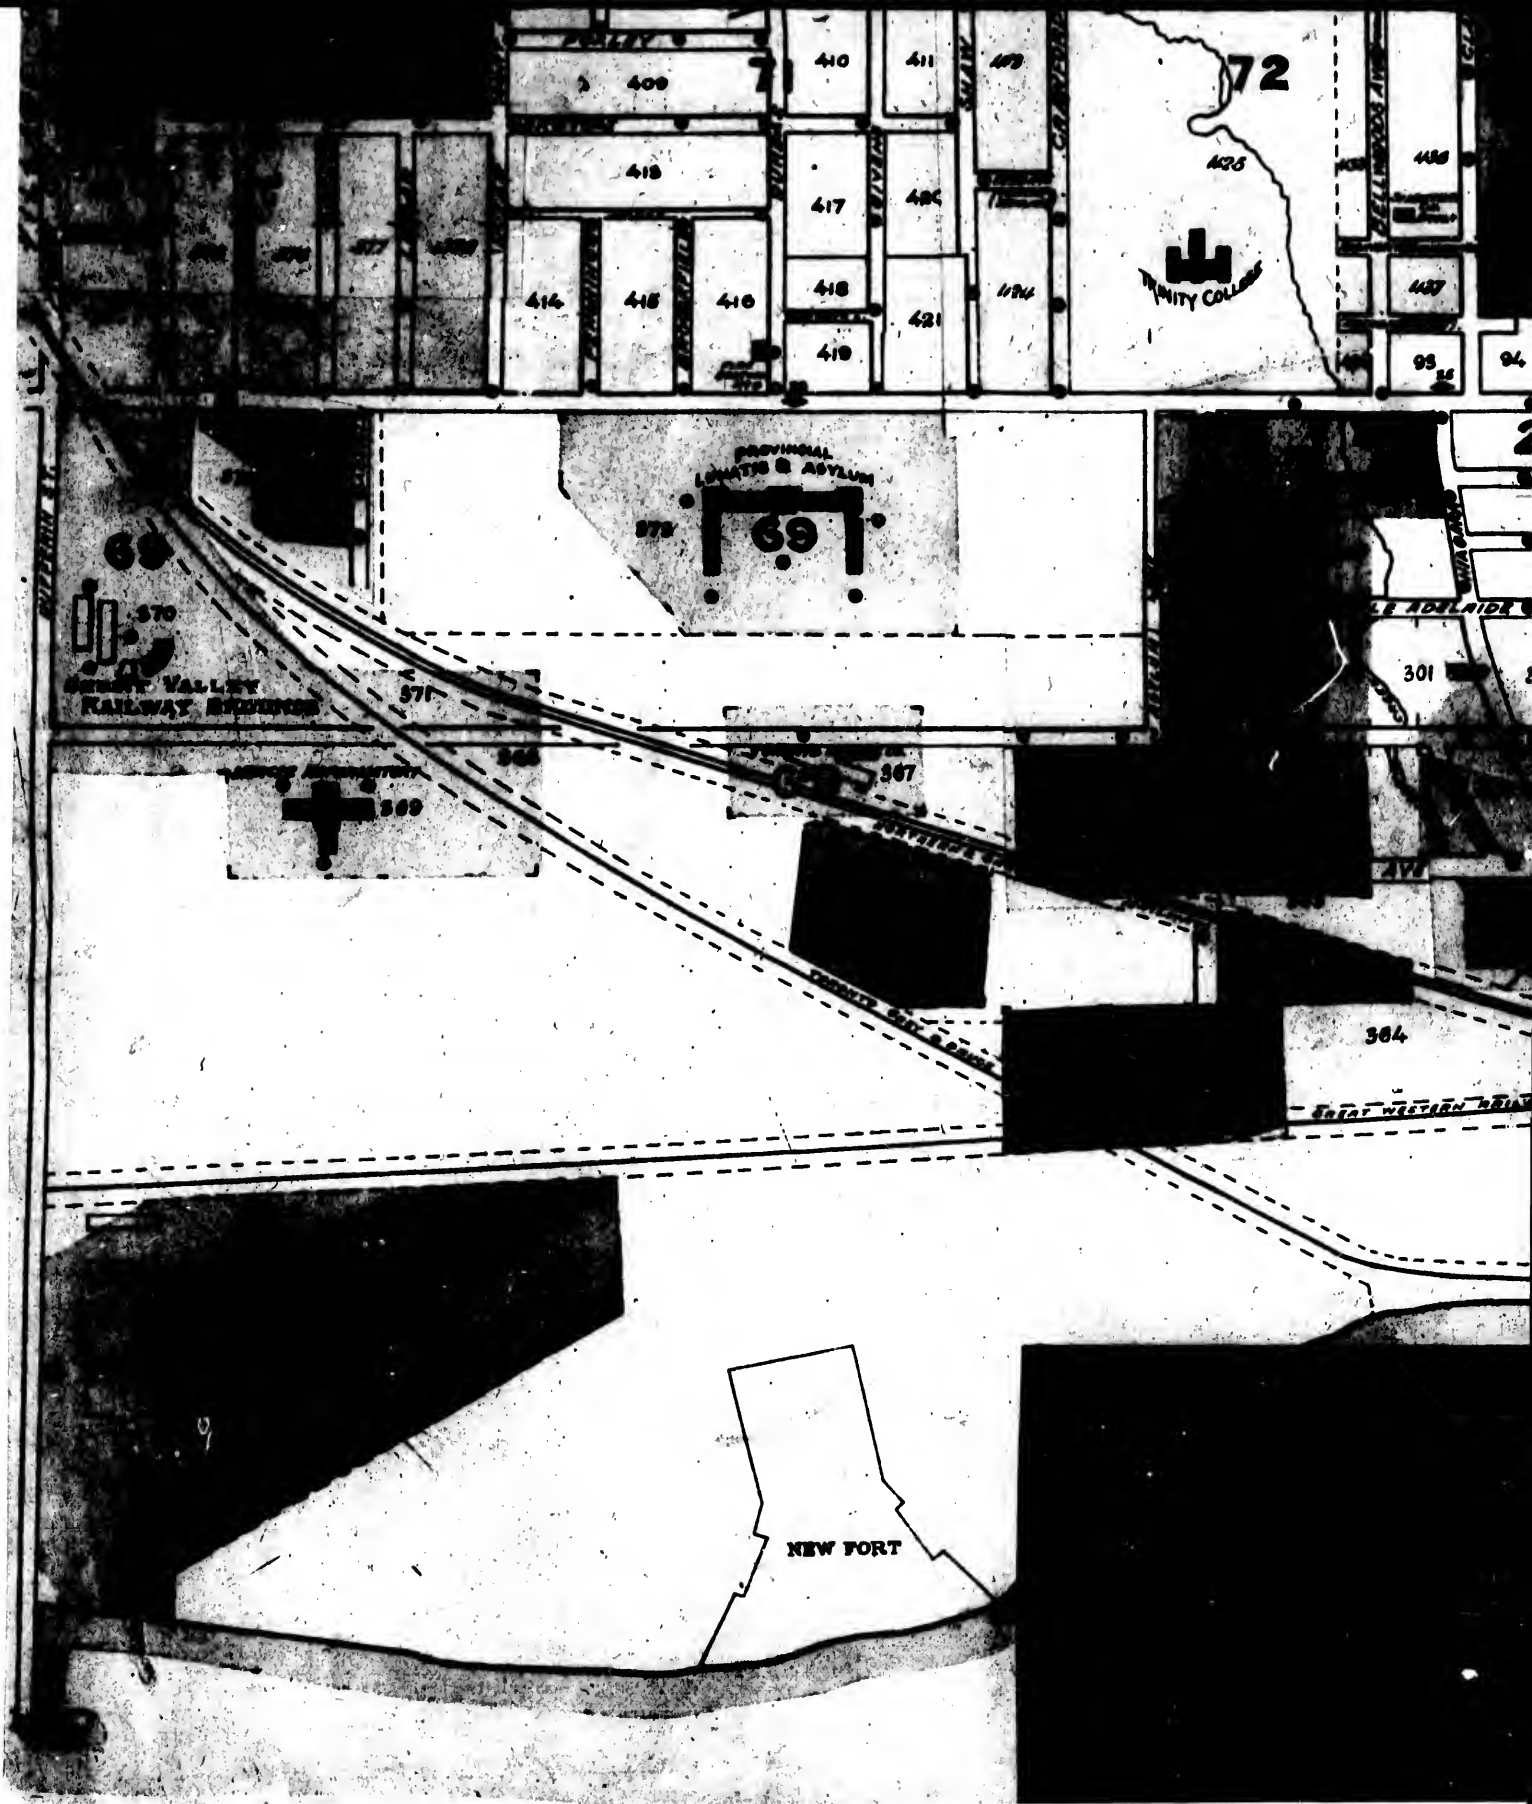




T O R O N T O

1889

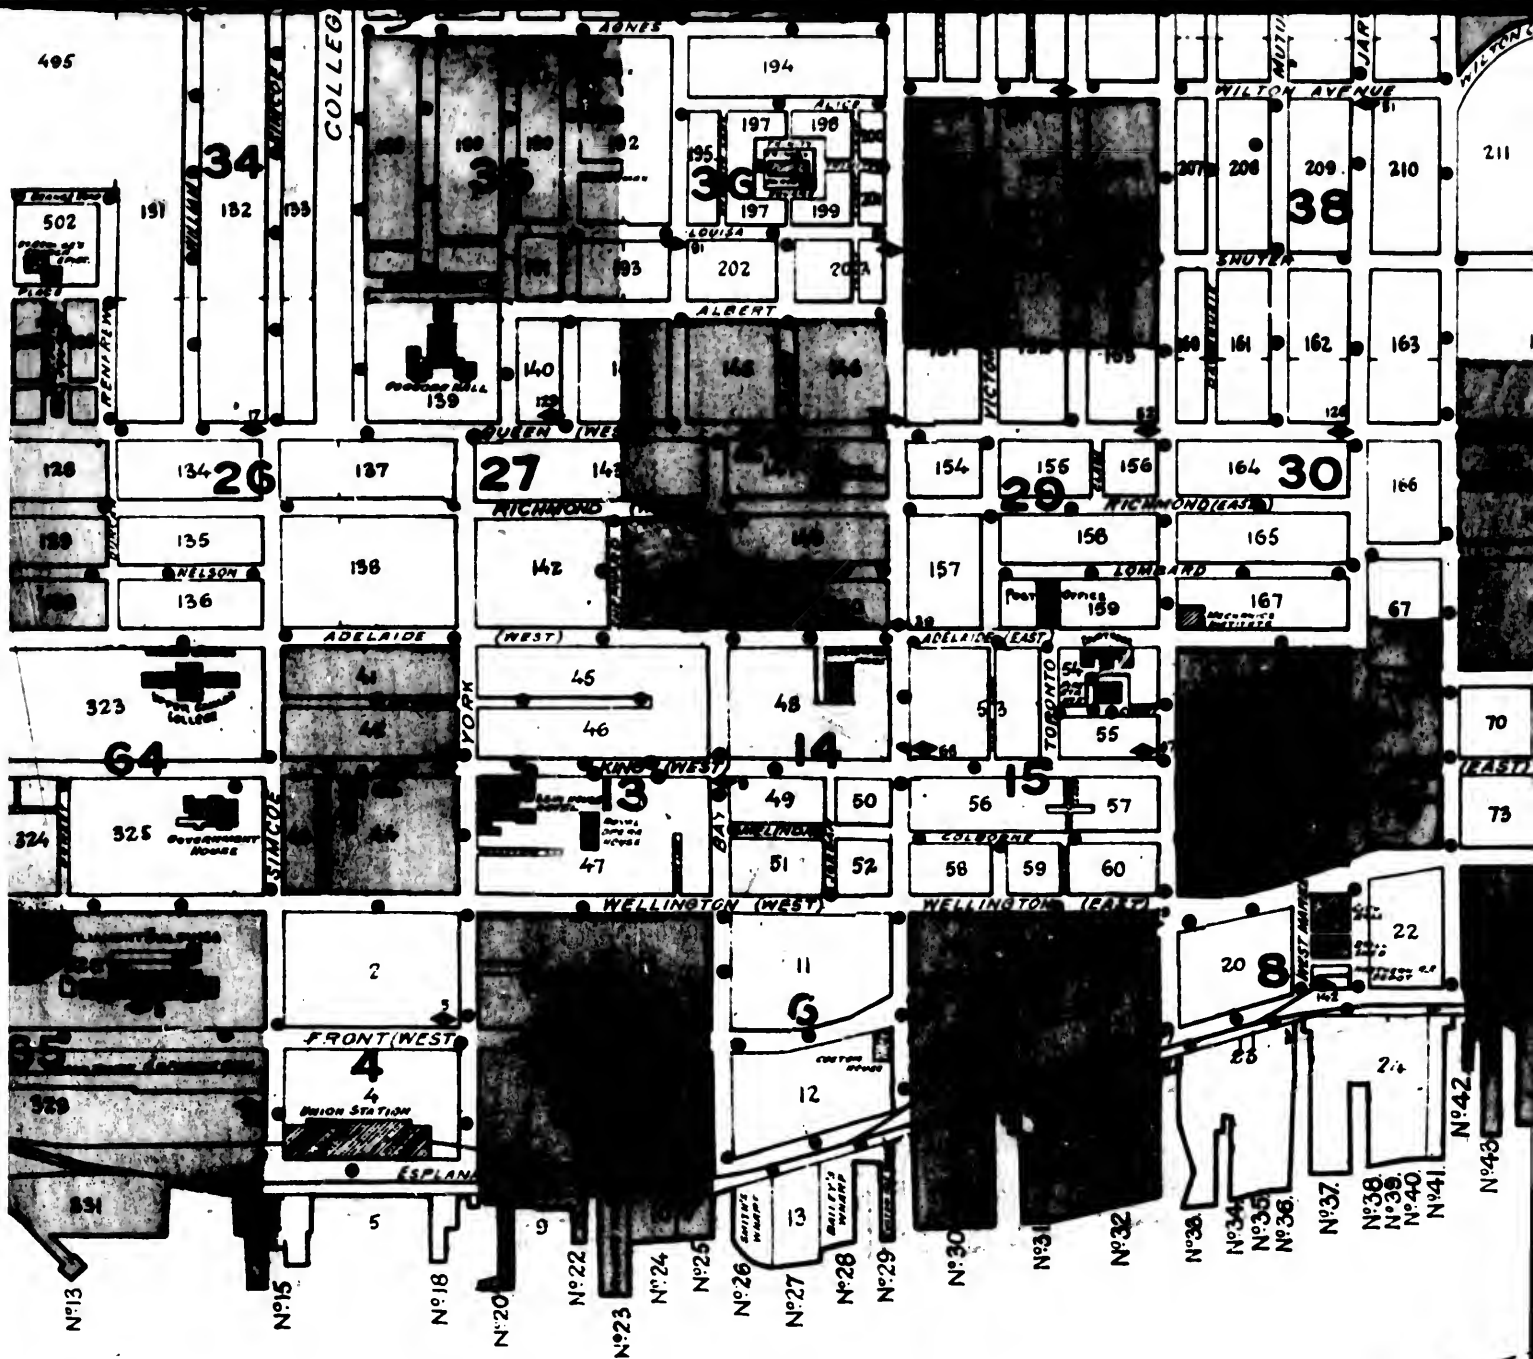


HARBOUR

(N°40)

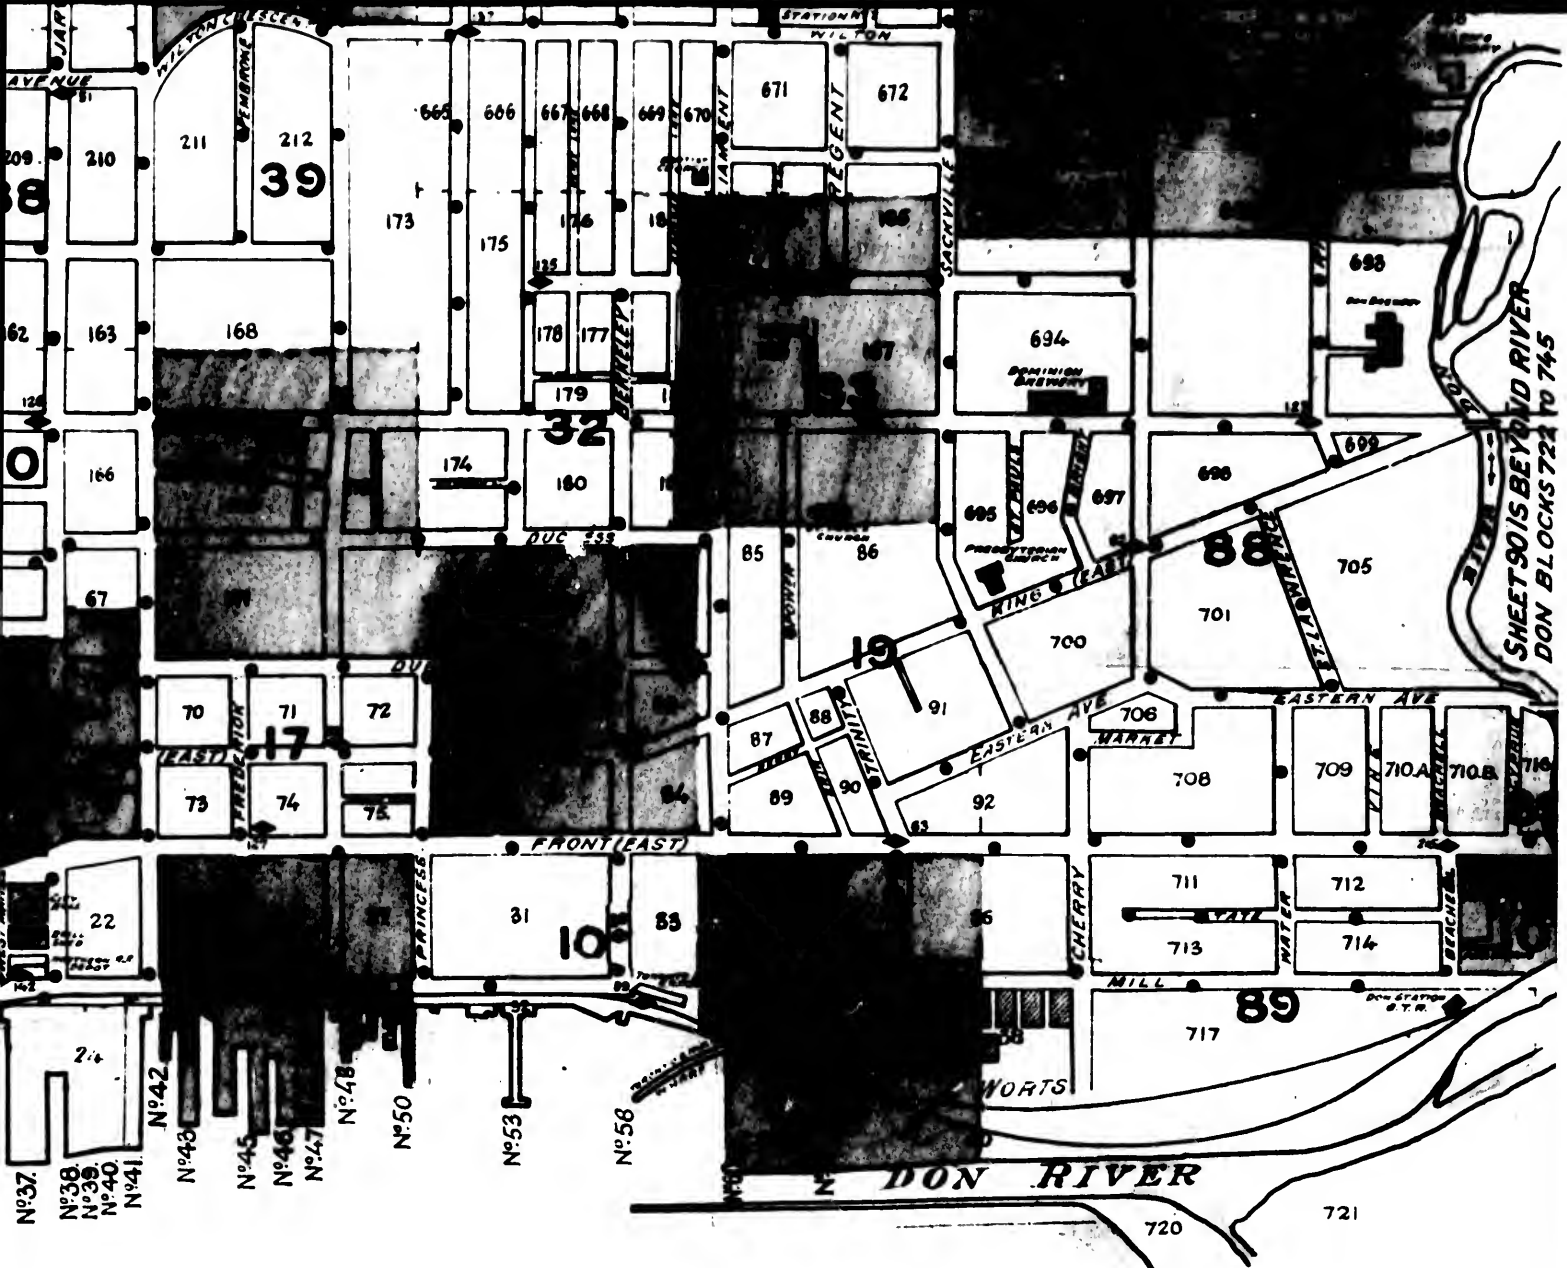

KEY PLAN


SCALE 500 FT = 1 INCH

 

Entered according to Act of Parliament of Canada, in the year
one thousand eight hundred and eighty two by Chas. E. Goad.

1889


(81)

 

SEE SHEET N° 58

TECUMSETH

(81')

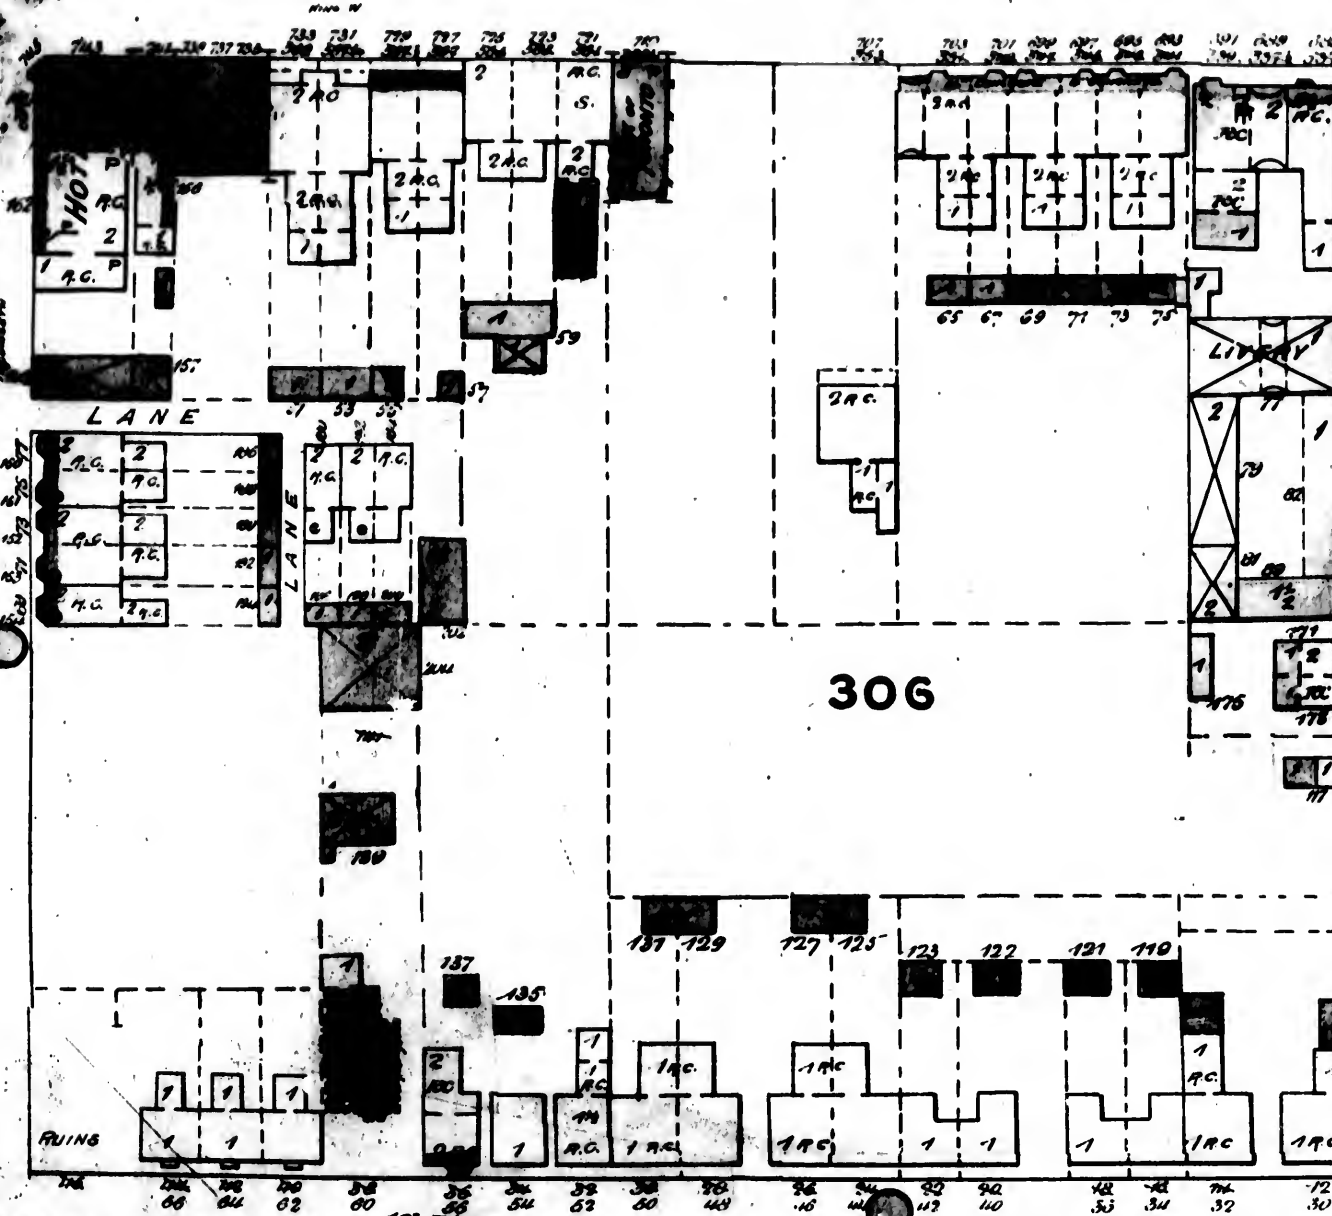

306

RUINS

12' Pipe


(79')

DOURO

N.B. ALL THIS SHEET IS IN
FIRE DISTRICT C.

SEE SHEET N° 66

KING W.

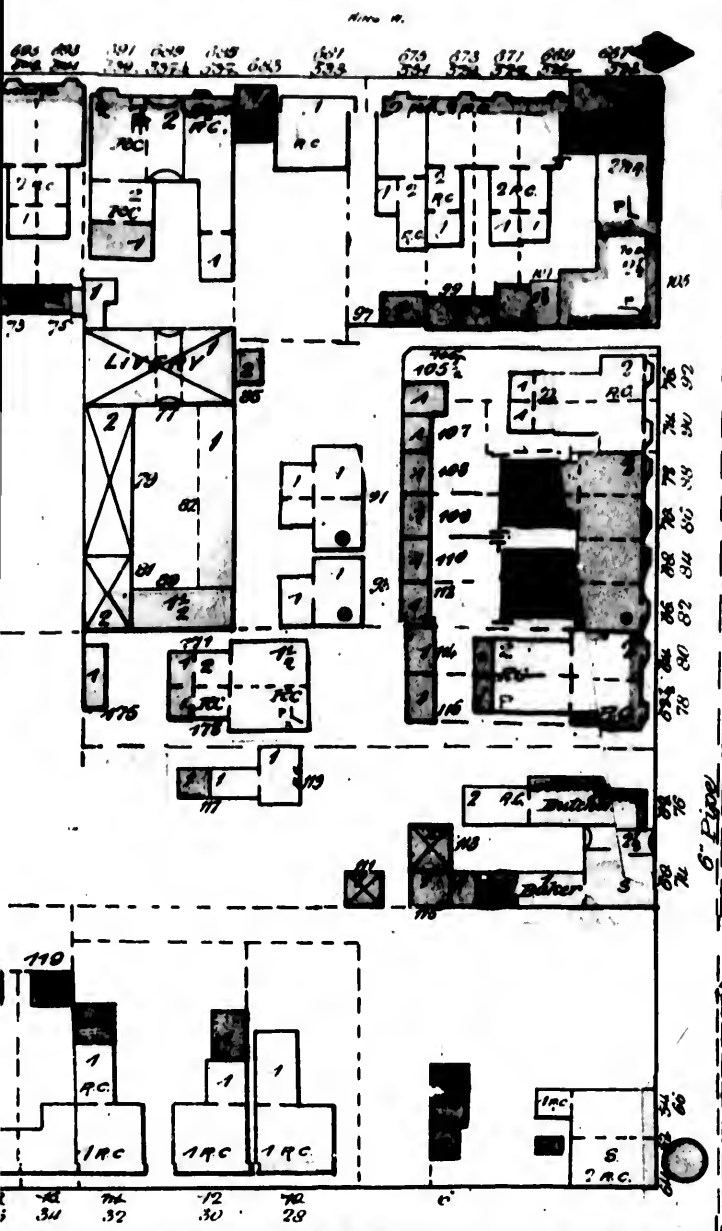


(31')

BURNS & McCORMACK
WOOD & TILE YARD. 308

SEE SHEET NO. 60

STEWART

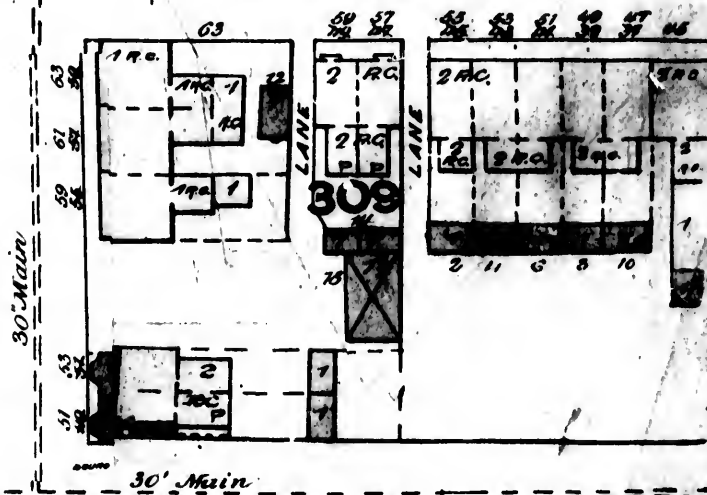


(78')

SCALE 50 FT TO ONE INCH



ADELAIDE W.

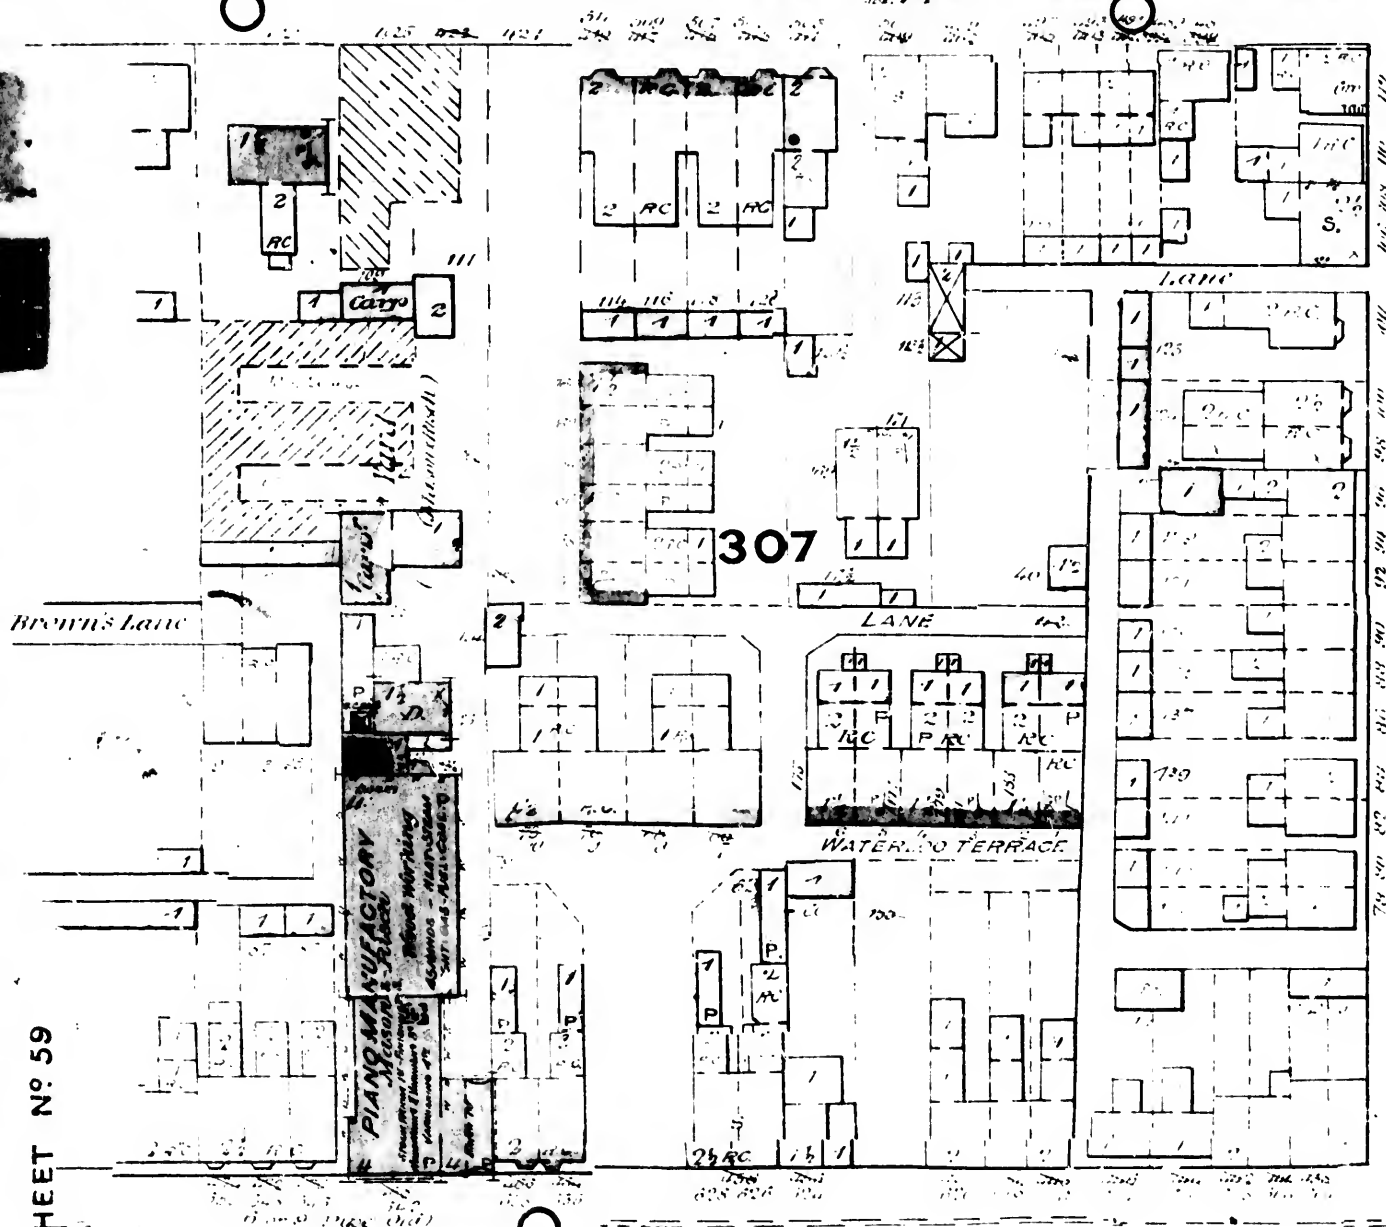

IDE W.

ESTHER

MORRISON


PORTLAND

CUTTING CLEAN BLOCKS
PORTABLE STEAM JAW MILL

KING W.

SEE SHEET N° 61

ADELAIDE W.

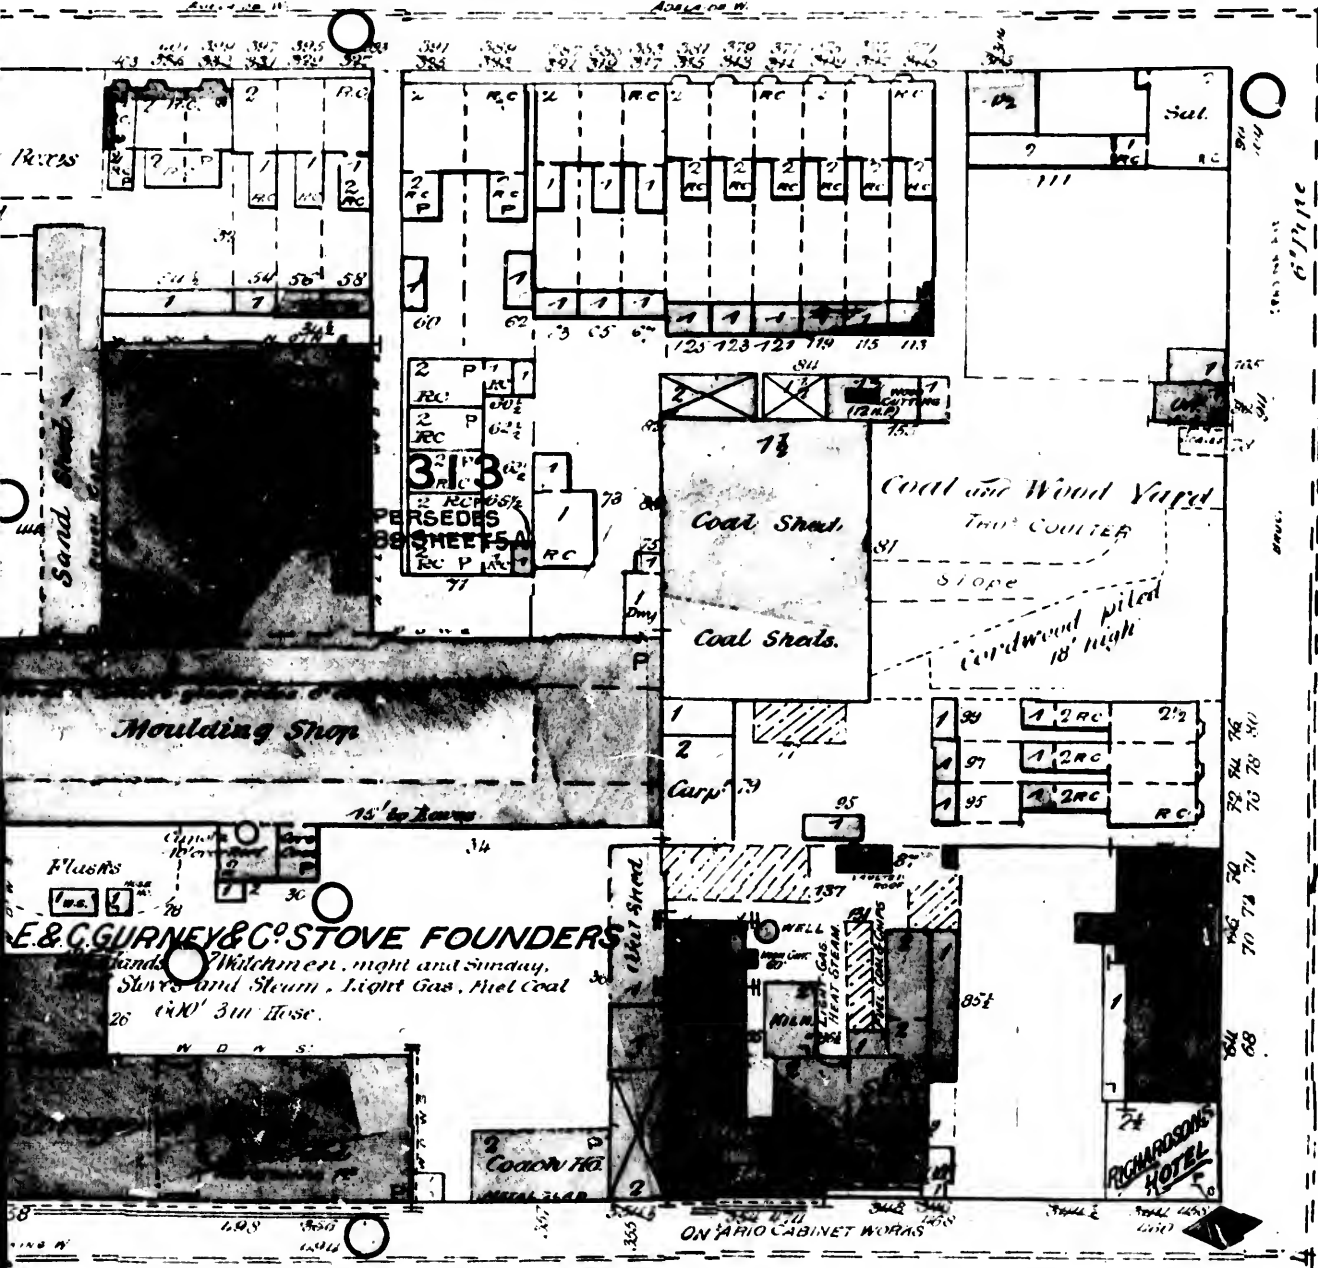

KING W.

BROCK

62

SEE SHEET

6" Pipe

6" Pipe


(85')

(62')


ADELAIDE

- 132 -

- 66 -

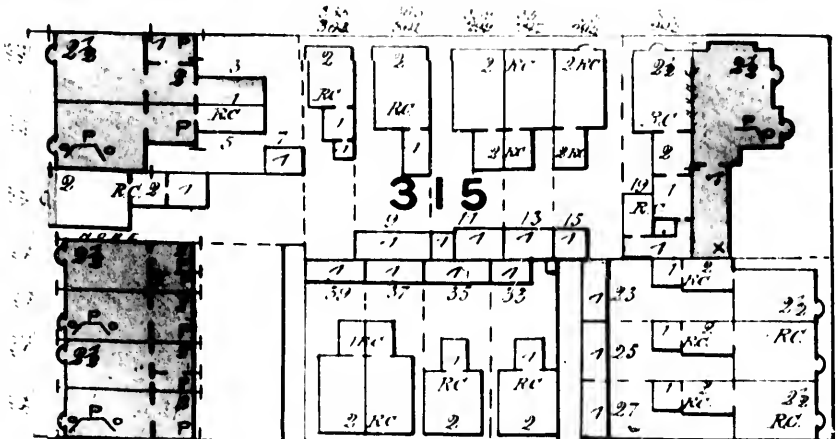


BALSAM

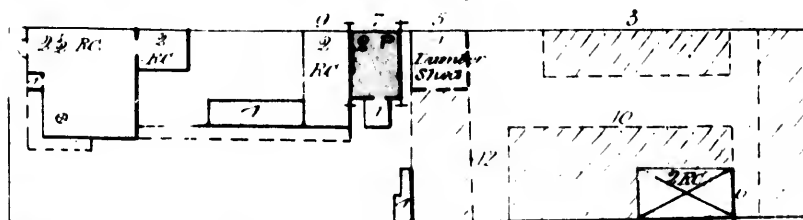

Lane

316

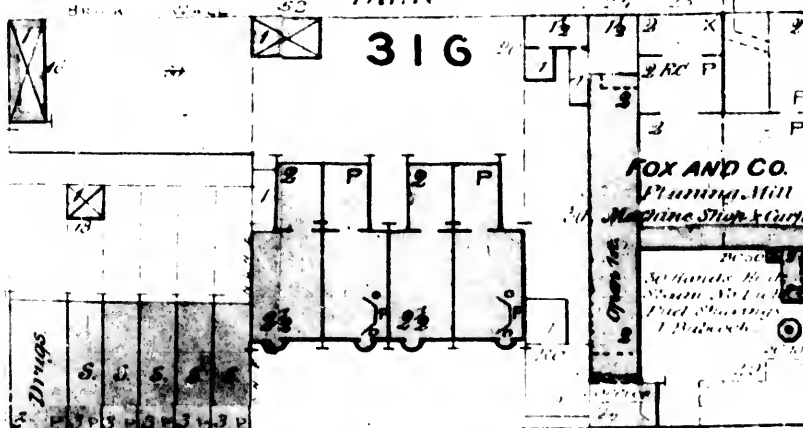

FOX AND CO.
Flouring Mill
Machine Shop & Cigar

Se Habla Español
Steam, Cold Water
Fuel, Gas, etc.
1. Phone 200

CHARLOTTE

KING



Old 6" or 9" Pipe

(80')


61

SEE SHEET N° 24

AIDE WEST

  

CHARLOTTE

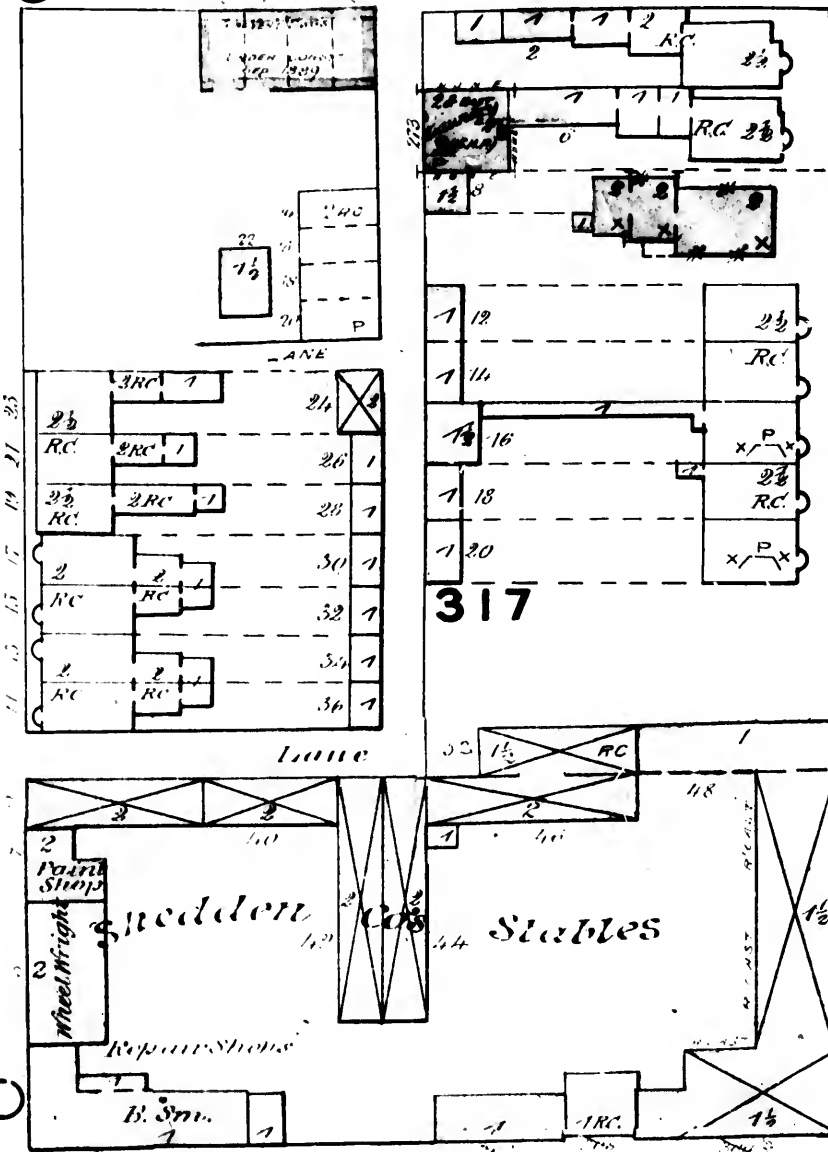

FIRE DISTRICT C.
" DISTRICT B.

ING WEST

Old 6 or 9" Pipe

SEE SHEET N° 25

DE WEST

WIDMER

WEST

Hughes Terrace

46

2

64

SEE SHEET N° 25

DUNCAN

ADELAIDE

Upper

Can

323

JOHN

Old 6" or 9" Pipe

DOMINION SAW & LEAD WKS.
J. Robertson & Co.

KING

20' of 1 1/2" hose - 145 water pails. Light Gas. Heat-Steward and

255 256 257 

SEE SHEET N° 26

ELAIDE WEST

182)

COLLEGE

Professors Drawings

3 2 3

Canada College

OSIMCOE

Old 6" or 9" File

95 (76)

ING WEST

650

SEE SHEET N° 63

(74)

6' FIRE

30' ALLEY

WELLINGTON

PETER

326

WINDSOR

327

JOHN

(70)

84'

FRONT W.

(68)

FIRE DISTRICT C
DISTRICT B

Grand Trunk Railway

329

(48')

ESPLANADE

FIRE DIST

SHEET N° 67

330

TORONTO

WATERWORKS

See enlarged

below

6' FIRE

12' 17nc

This is a detailed architectural floor plan of a building complex. The plan includes numerous rooms, corridors, and outdoor spaces. A prominent feature is a large rectangular area labeled "PARKING LOT" located in the upper right portion of the drawing. Other labeled areas include "HALLWAY" in the center, "OFFICE" in the lower left, and "RESTROOM" in the lower right. The drawing uses solid black lines for walls and dashed lines for boundaries or paths. There are also some handwritten-style annotations and numbers scattered throughout the plan.

FRONT (WEST)

railway depot Grounds

FIRE DISTRICT:

CREDIT VALLEY RAILWAY
DEPOT GROUNDS

FREIGHT SHED

Beet House

331

No 13

332

SEE SHEET N°4

66



SEE SHEET N° 59

(79)

127 110 100

(78)


TECUMSETH

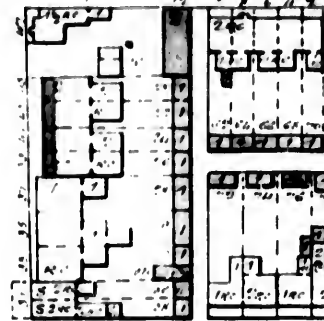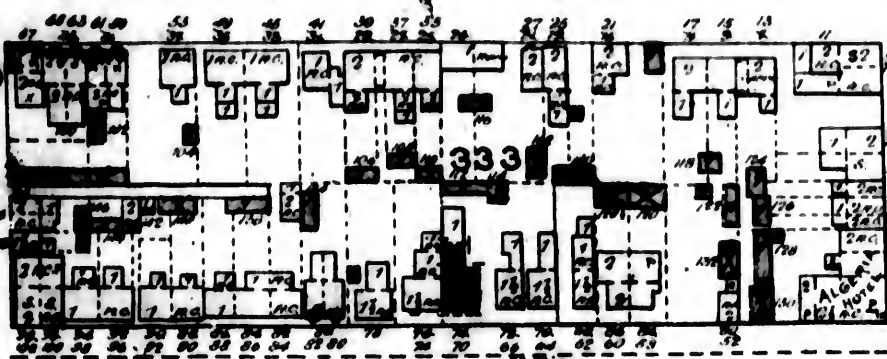


(72)

(75)

CONTINUED

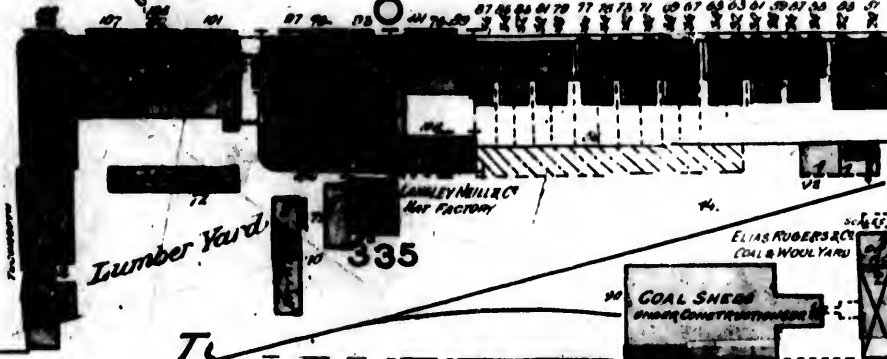


BATHURST

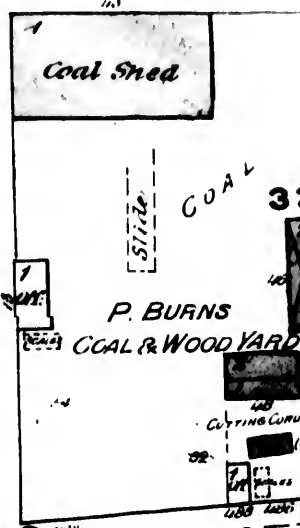

(68)

(70)

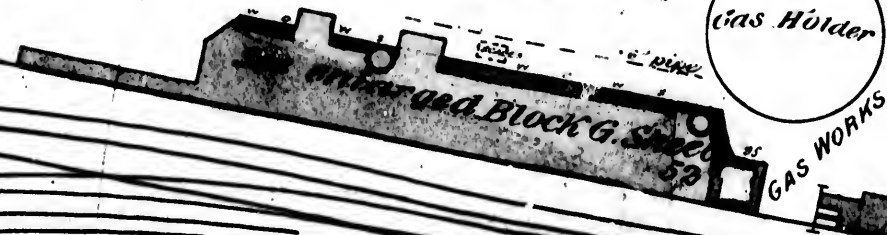

338


ROAD

ROAD


OLD FORT

SEE SHEET N° 60


-TORONTO-
MARCH 1882 **66**

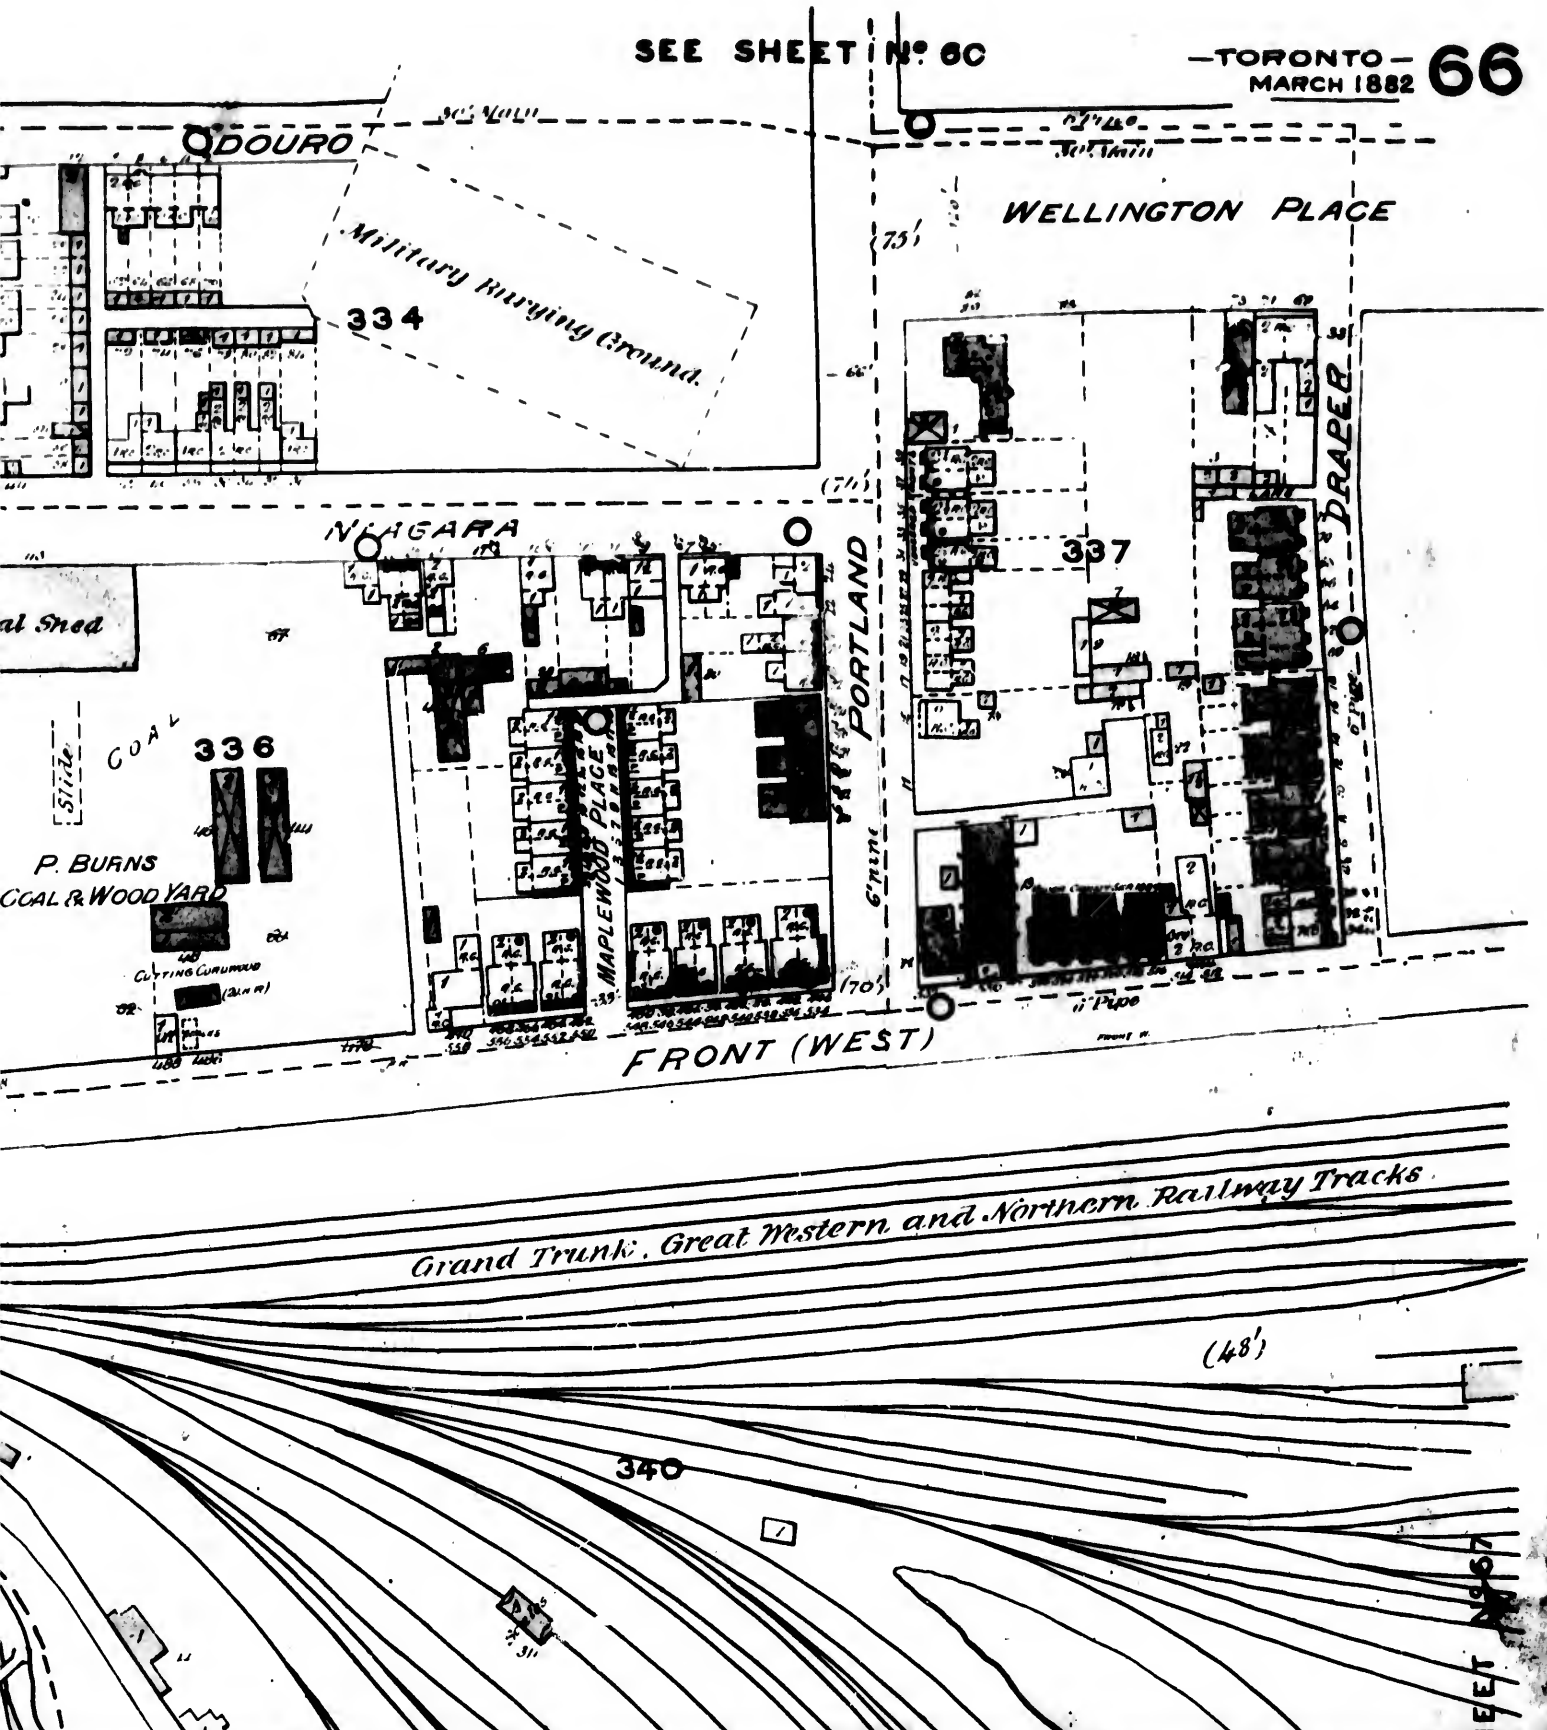

SEE SHEET

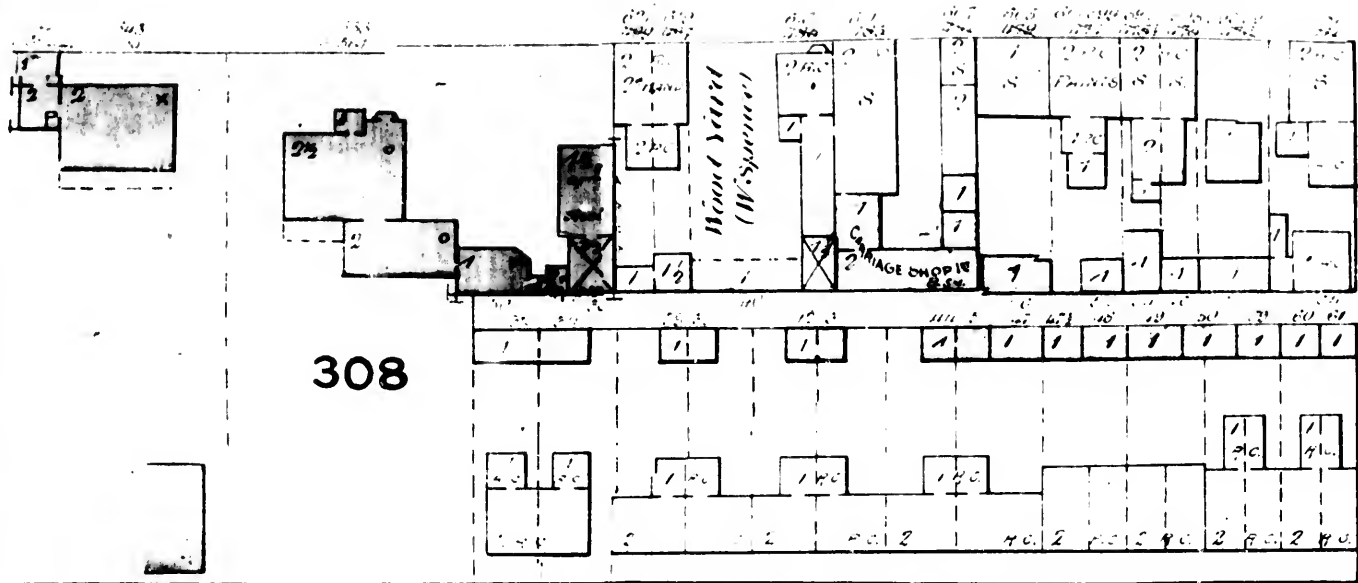

STEWART

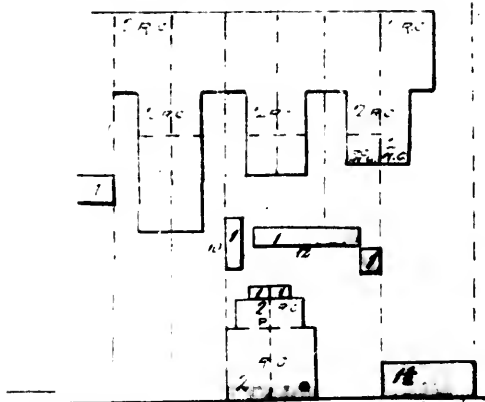

ST. JOHN'S SCHOOL HOUSE

ST. JOHN'S CHURCH
EPISCOPAL

DOURO

PUBLIC PARK




SCALE 50 FT. TO ONE INCH
0 50 100 150

SEE SHEET N° 6

N.B. ALL THIS SHEET IS IN
FIRE DISTRICT C.

KING W.

SEE SHEET

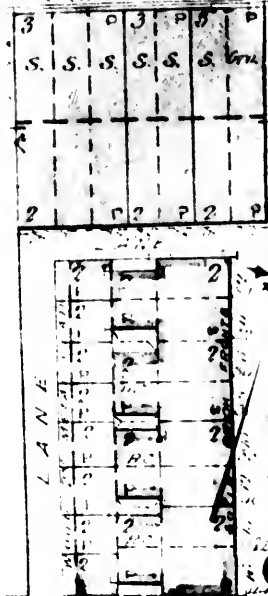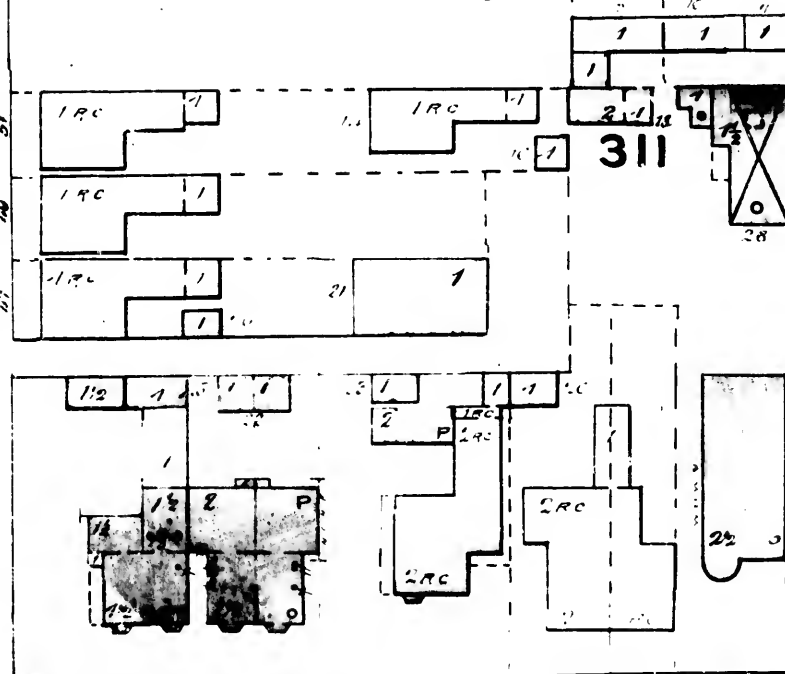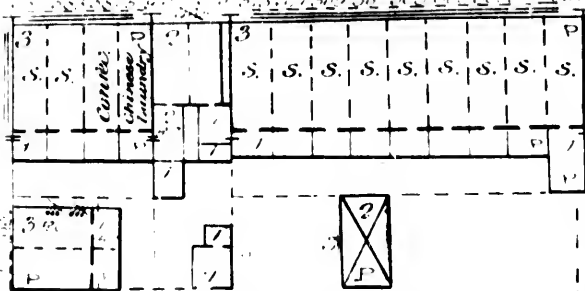

BRANT PLACE

WELLINGTON PLACE

50' Main

100'

175'

SHEET No 66

S IN

DRAPER

1889

BRANT PLACE
SEE SHEET N° 60

46

30. Main

6:40

—147—

446



11

Bk wall 6' high

Green House

47

Brick wall 10' high

314

2AC

—

KIL

(81')

356

WELLINGT

KING W.

ONARIO CABINET WORKS

SPADINA AVE. [FORMERLY
BROCK

SEE SHEET No 62

14

A wall 10' high.

Green House

Green House

F. H. THOMPSON
Wood Yard

Continued piled 20 high

Brk wall 6' high

6' High

(75')

6' High
30' Main


LLINGTON PLACE

1889.

SEE SHEET No 61

SPADINA AVE. (FORMERLY) BROCK

KING

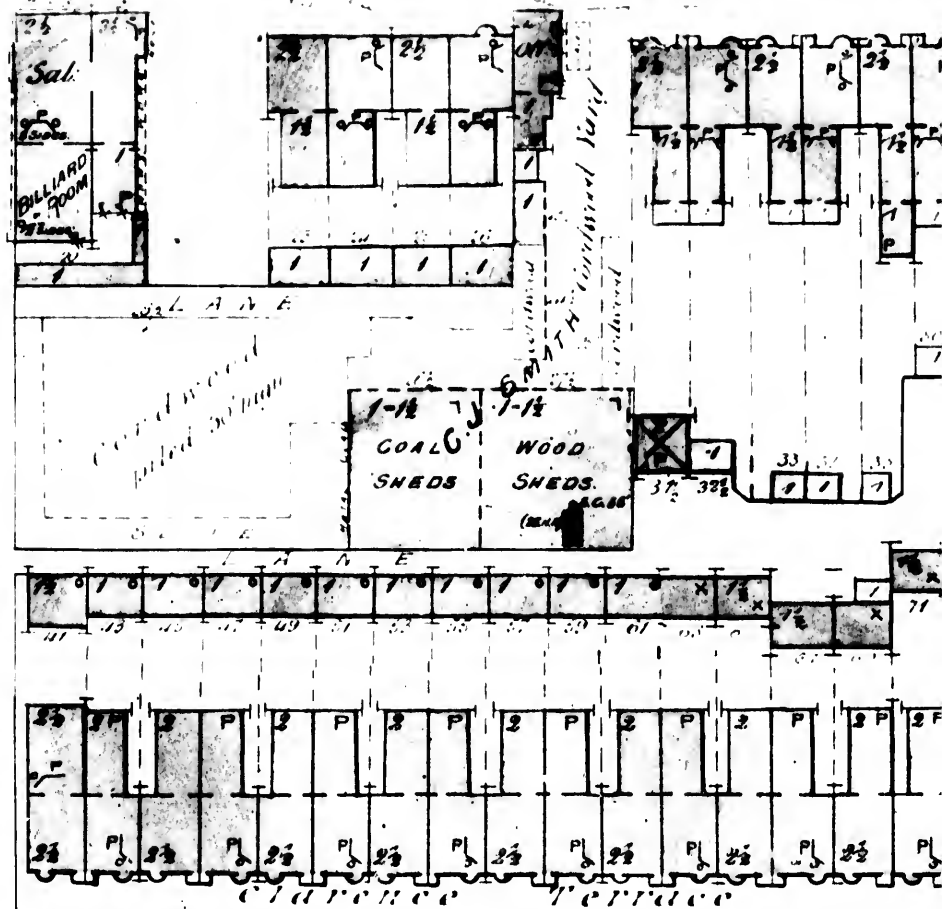

Clarence
Square

SCALE 50 FT TO ONE INCH

0 50 100 150

WELLINGTON
PLACE

KING

WEST

B. Sm.

ARC

15

FIR

Old 6 or 9" Pipe

SEE SHEET N° 63

PETER

318

Little

Girls
School

116
Gymnasium

WELLINGTON WEST

SEE SHEET N° 67

6" Pipe
MERCER

30" Main

6" Pipe

Old 8" Pipe

1884

Old 6" or 9" Pipe


SEE SHEET No. G 2

(77)


FIRE DISTRICT C.
" DISTRICT B.

358 354 355 356 

KING

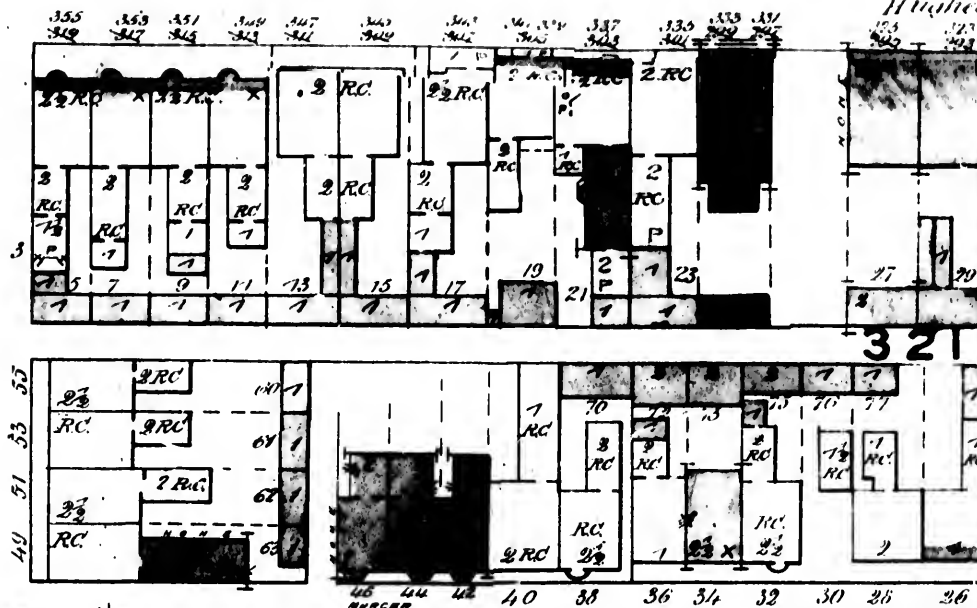

(75)

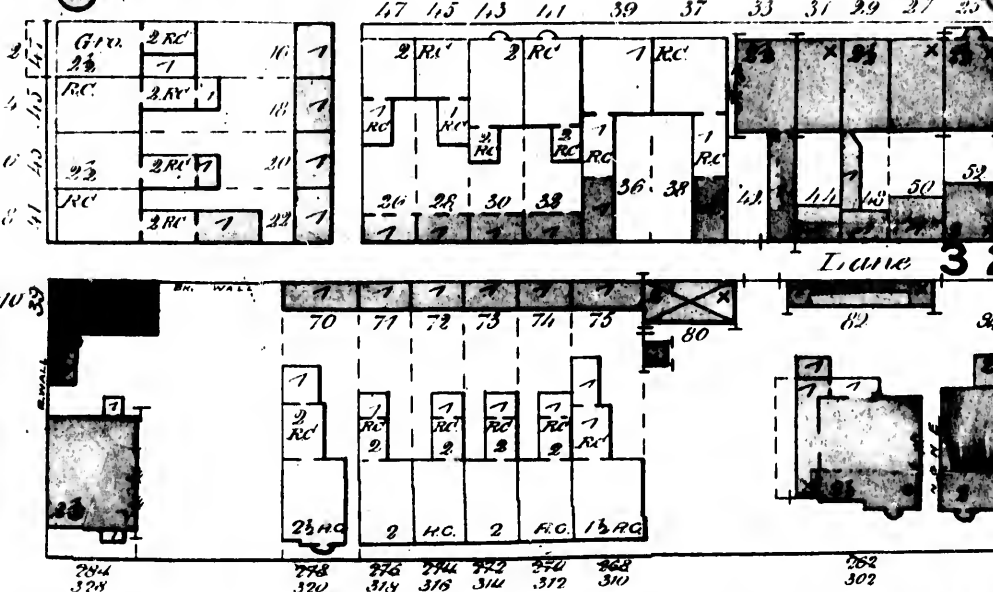

WELLINGTON

SCALE 50 FT TO ONE INCH
0 50 100 150

SEE

WINDSOR



284 285 286 

Old 6" or 9" Pipe


WEST

JOHN

SEE SHEET N° 64

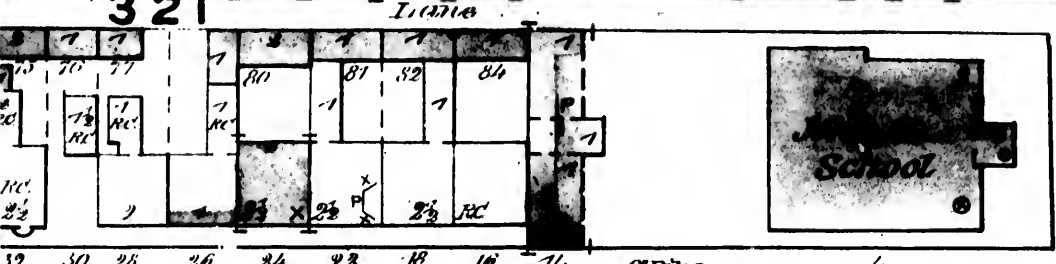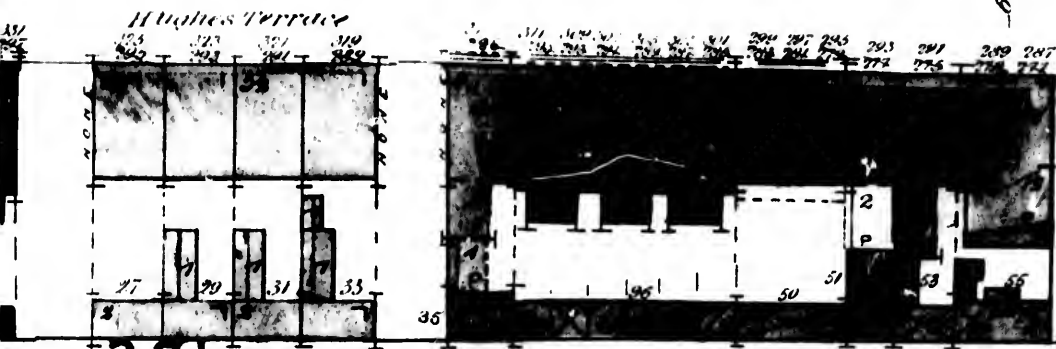


MERCER

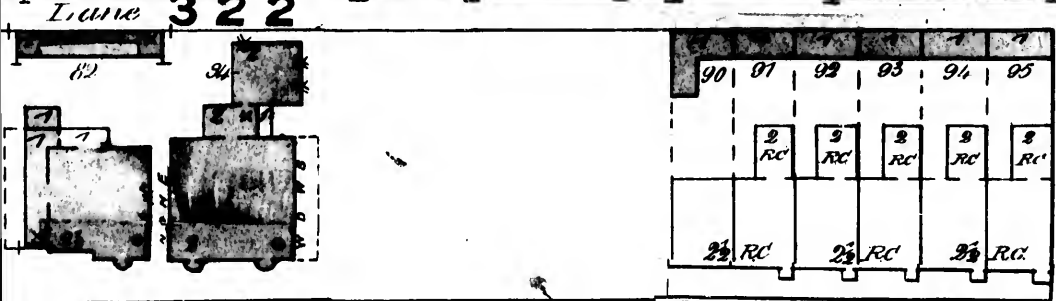

30" Main

WINDSOR WEST

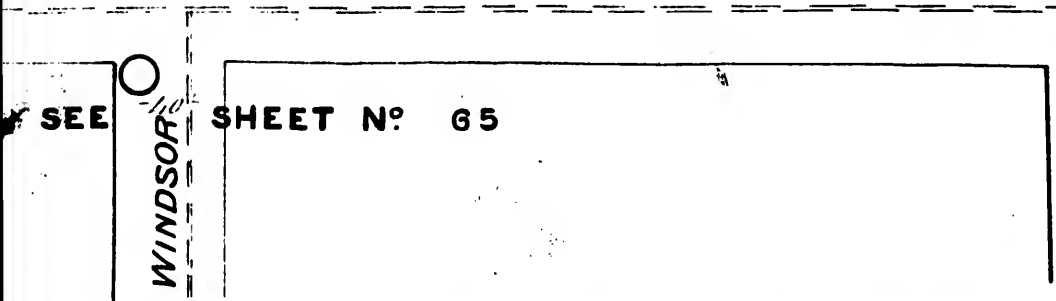

SHEET N° 65

KING



5. *Large*

3 2 4

Love

St Catharines Terrace

DORSET

WELLINGTON

SEE SHEET




**N. B. ALL THIS SHEET IS IN
FIRE DISTRICT B.**

ING WEST

Old 6" or 9" Pipe

66' (76')

SEE SHEET N° 12

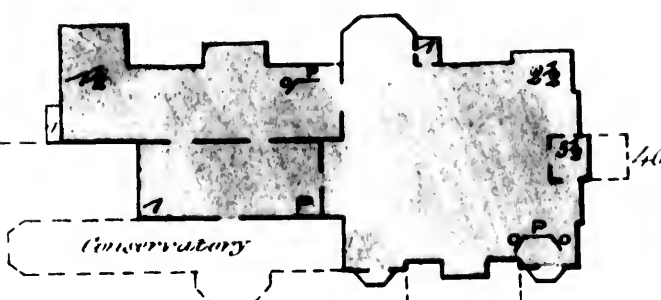 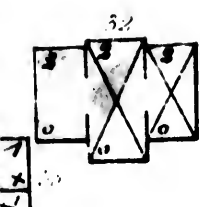

Government House
325



INGTON WEST

12" Pipe

66' (71')

SEE SHEET N° 65

SCALE 50 FT TO ONE INCH
0 50 100 150

6" Pipe

11.29

20' 21' 22'

CR. DEPOT GROUNDS

FREIGHT SHED

331

Nº 13

Head House

332

Nº 15


Low Water (40')

Windmill Line

H
A
R
B
O
U
R

— SCALE OF THIS SHEET —

— 100 FT. = 1 INCH —

 

OLD FORT

339

(40')

CANADIAN PACIFIC FREIGHT

42

PLATFORM

WELLINGTON AVE.

DOURO

333A

NIAGARA

TECUMSETH

335A

LUMBER YARD
Lumber Piled 10' to 12' High

CHAMBERLAIN AVE.

Cattle Yard

CATTLE MARKET

All filled in and
Covered with tracks


341

SEE ENLARGED
BLK'D SHEET 4

QUEEN'S WHARF



LIGHT NO.

SEE SHEET 1887

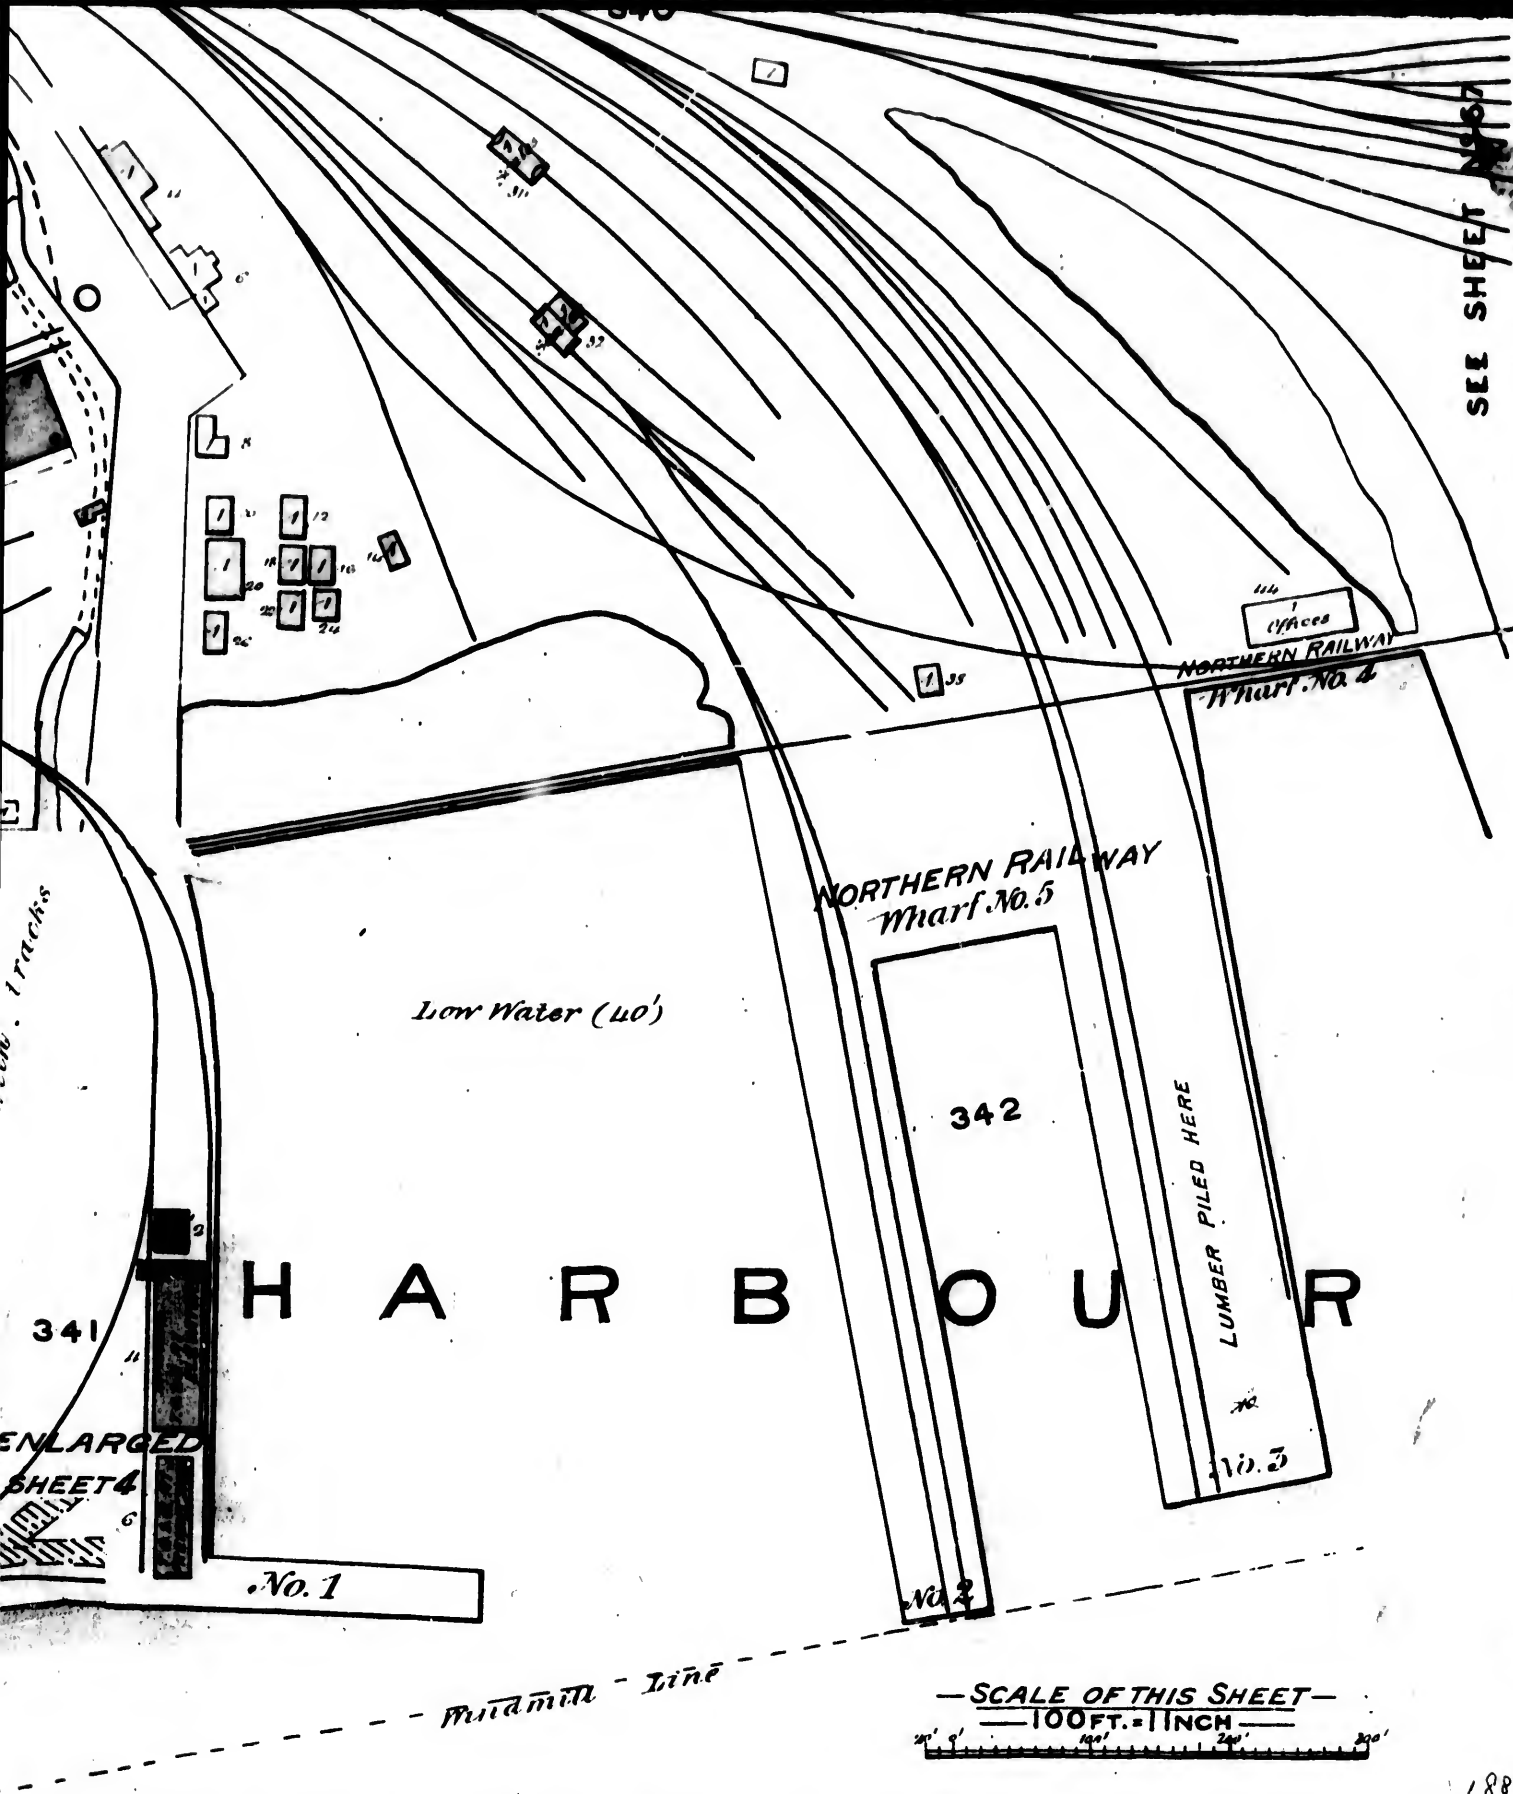

67

SEE SHEET N° 61

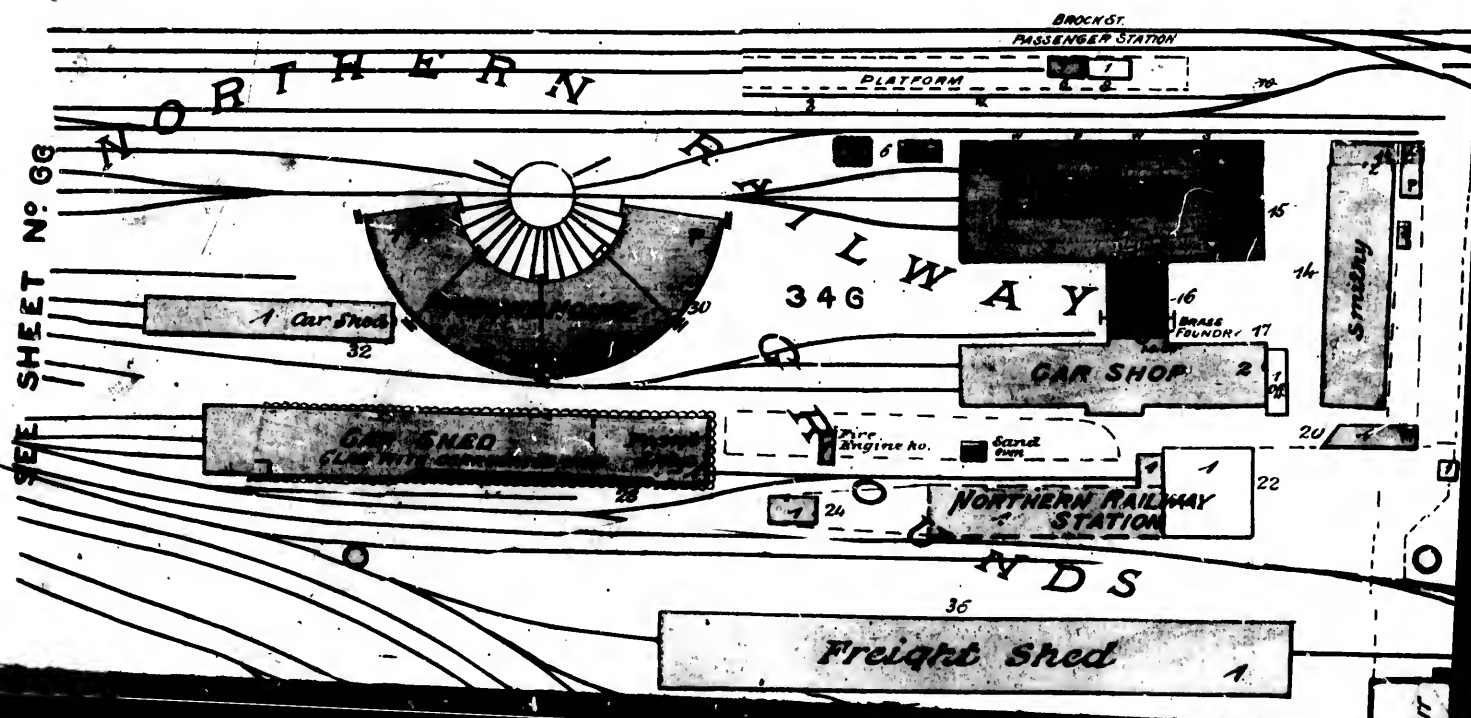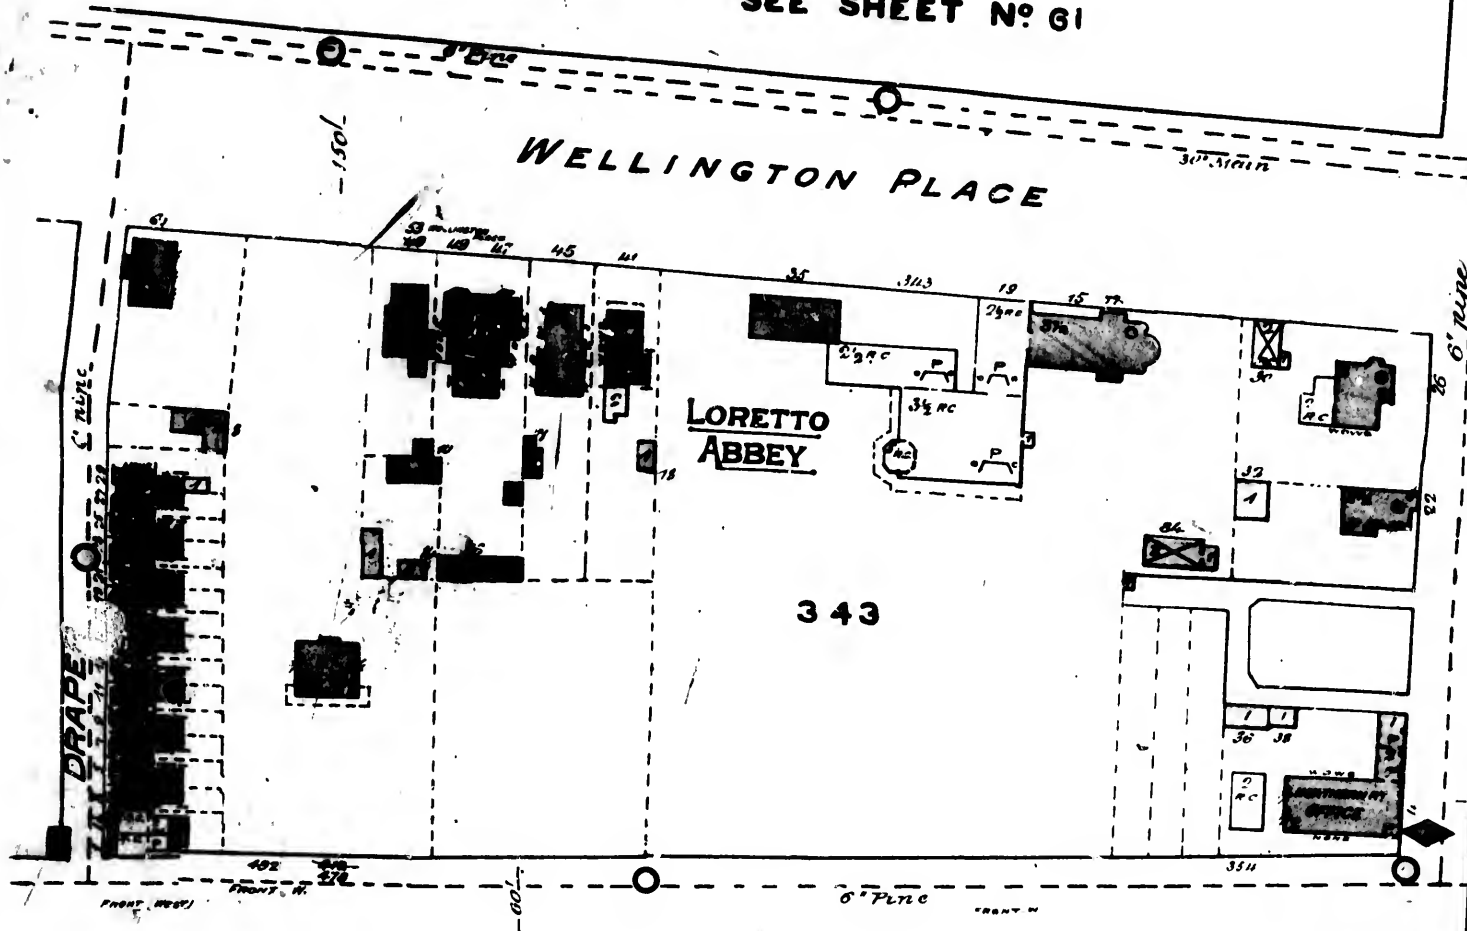

SEE SHEET N° 62

-TORONTO- 67
- MARCH 1882 -

BROCK NOW SPADINA AVE.

CLARENCE
SQUARE

344

WELLINGTON (W.)


PETER

345

FRONT (WEST)

GRAND TRUNK
RAILWAY
ESPLANADE
GRAND TRUNK RAILWAY

SEE SHEET N° 65

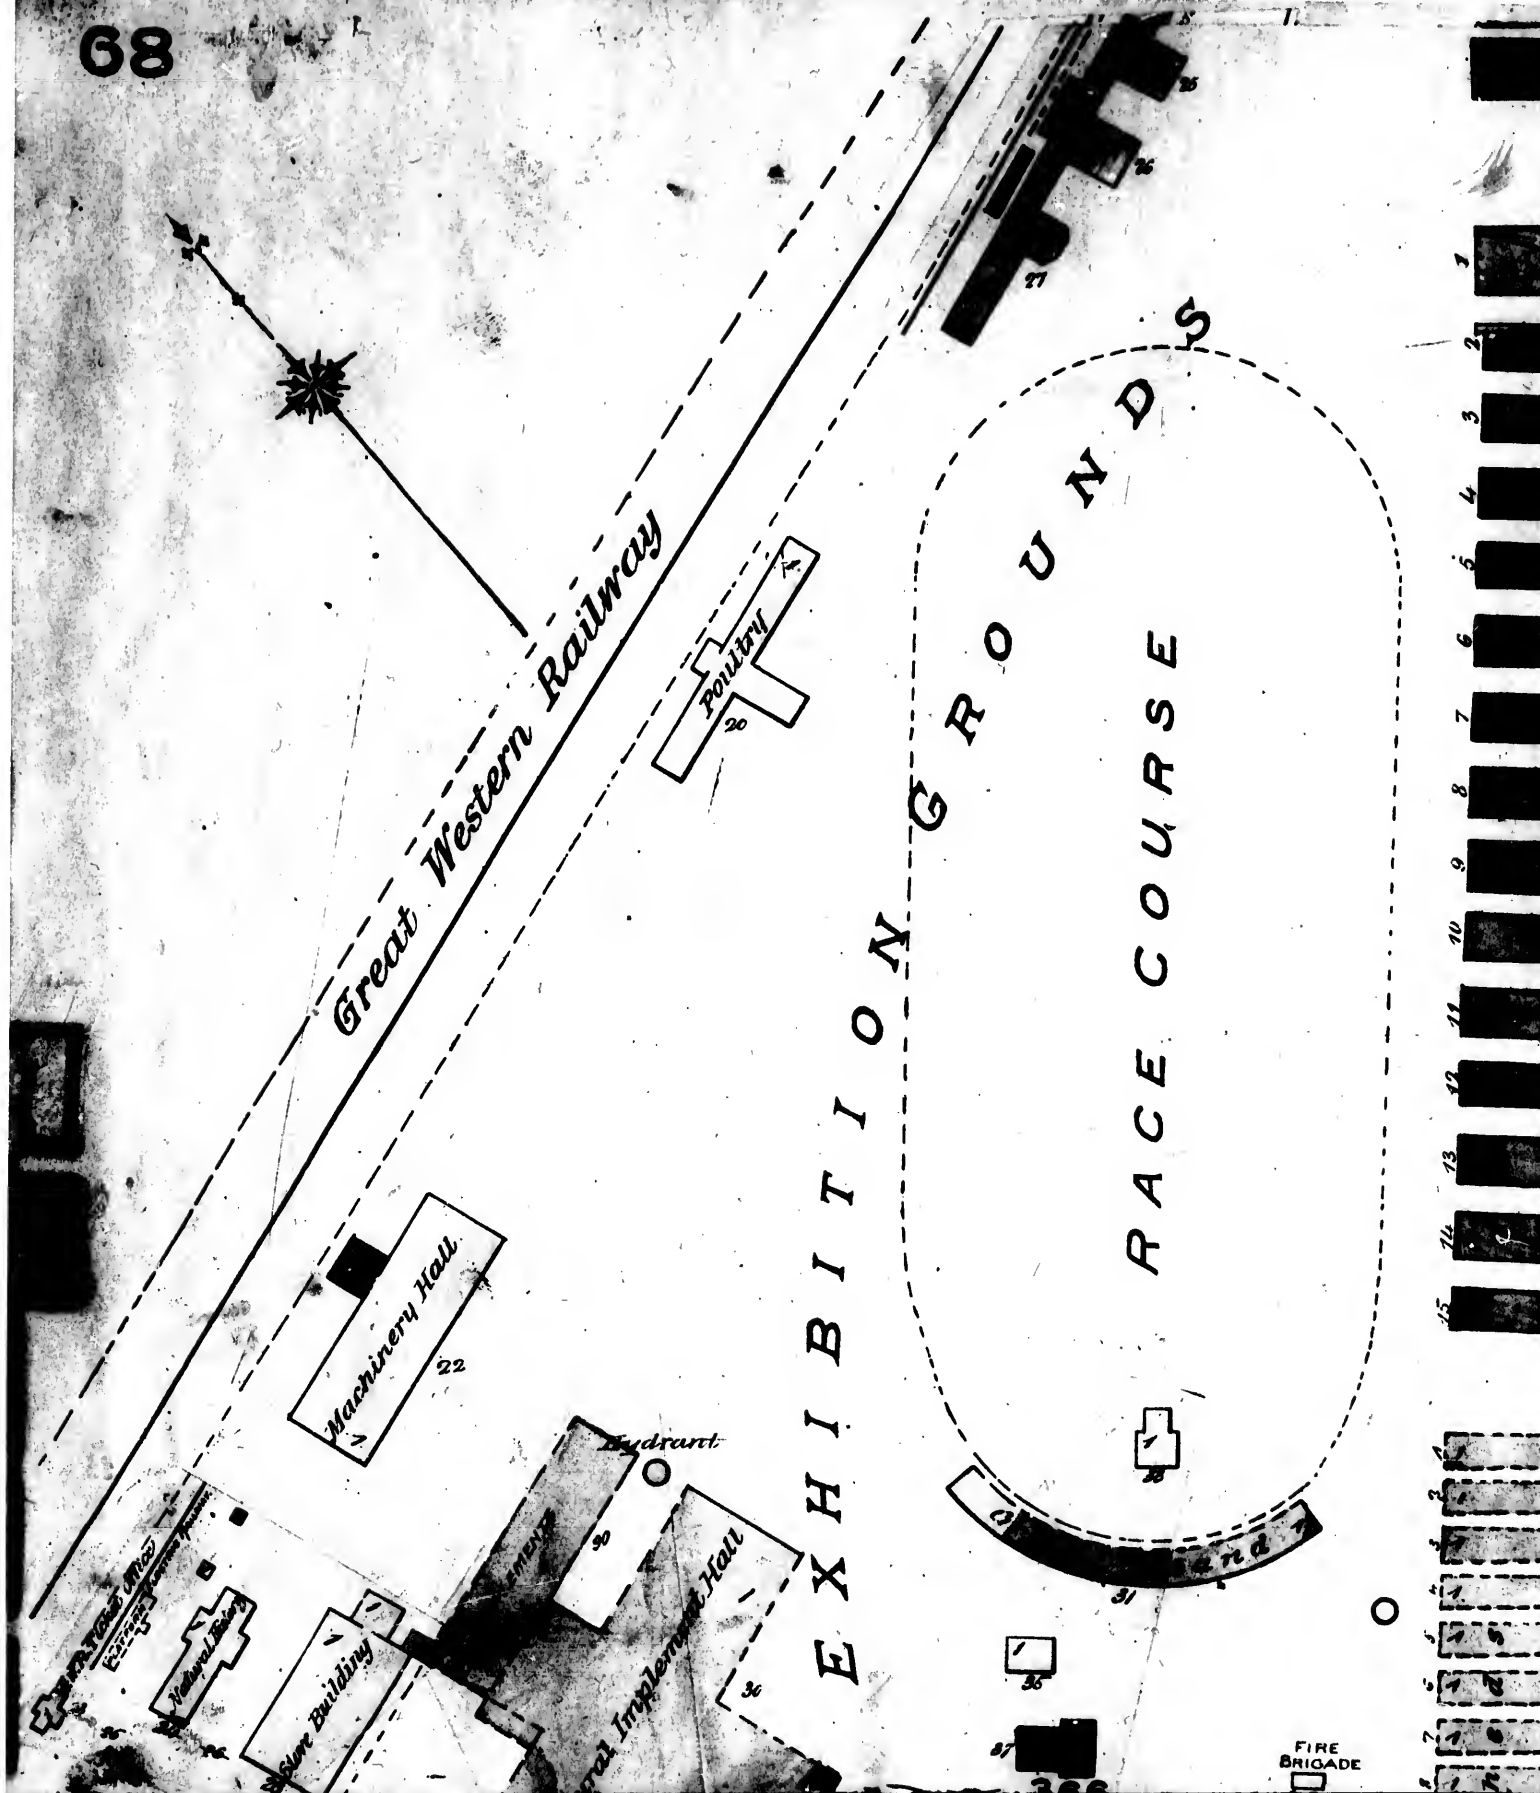

CENTRAL PRISON GROUNDS



IRON WORKS
John Inglis & Sons.

Lumber piles

365

G.T.R. (Great Western Division)

STRACHAN AVE.

SEE SHEET N° 72

QUEEN (WEST)

353

CLIFFORD




355

SEE SHEET N° 54

LANE (Now) MASSEY

LANE

ENUE

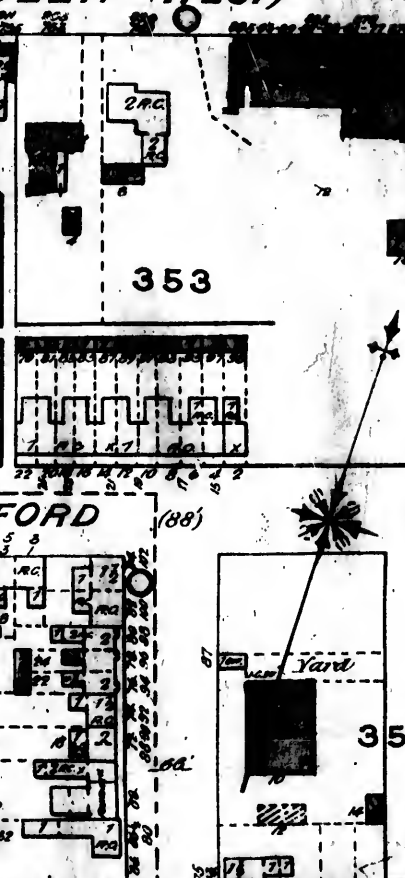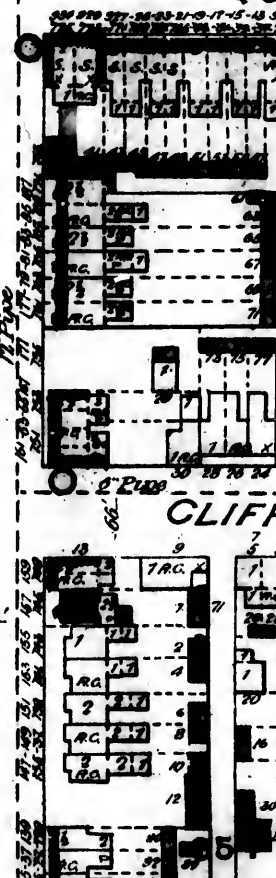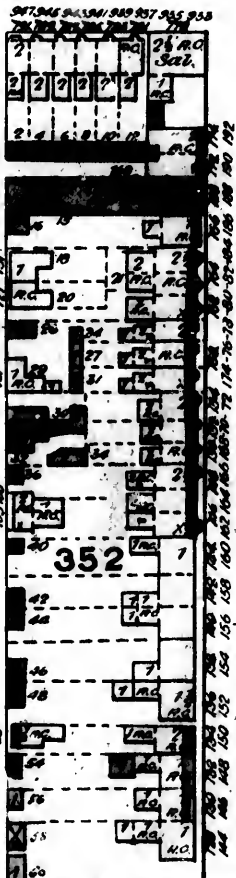

SEE SHEET N° 283 VOL IV

SEE SHEET N° 279 VOL IV

FERIN

DUFFERIN

68

ALMA AVE.

PEEL AVE.






GLADSTONE AVE.


NORTHCOTE AVE.

QUEEN

SEE SHEET N°

Brick Yard

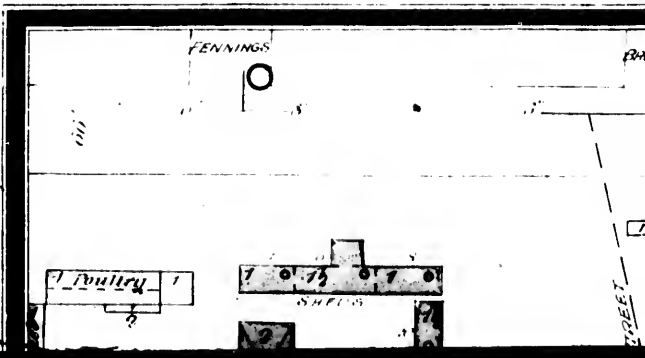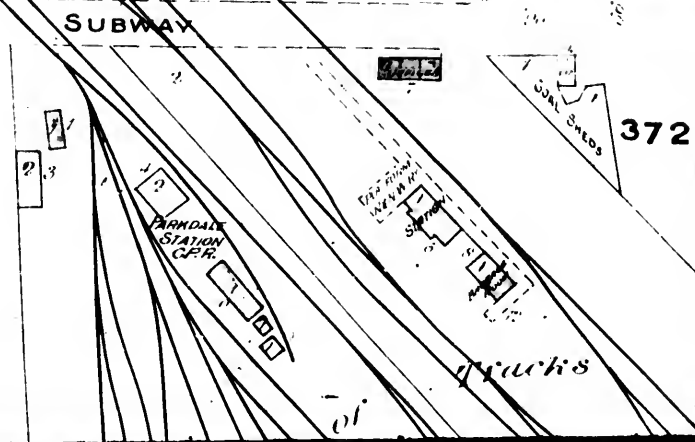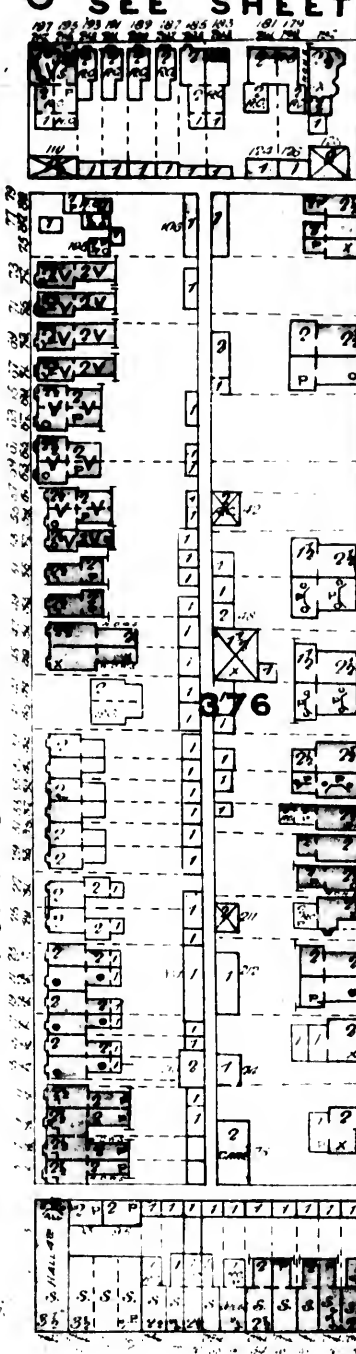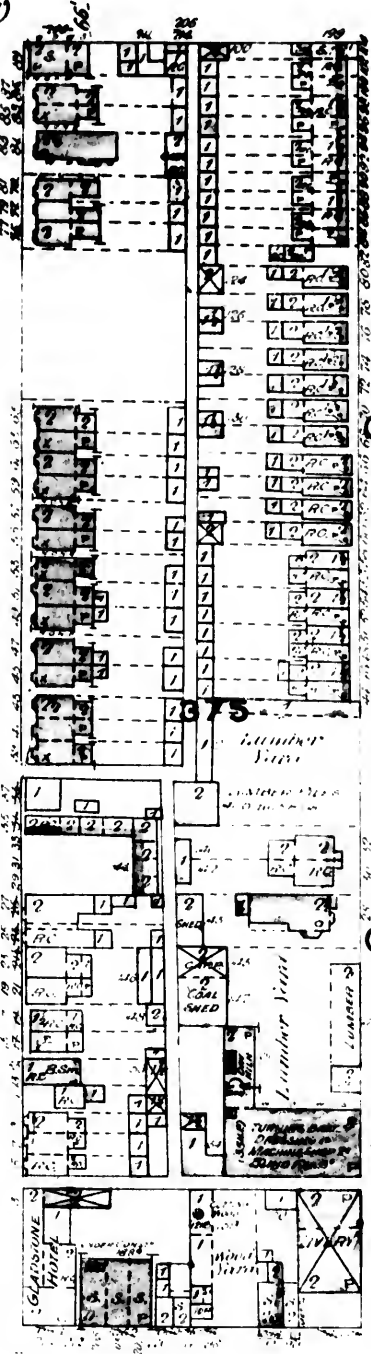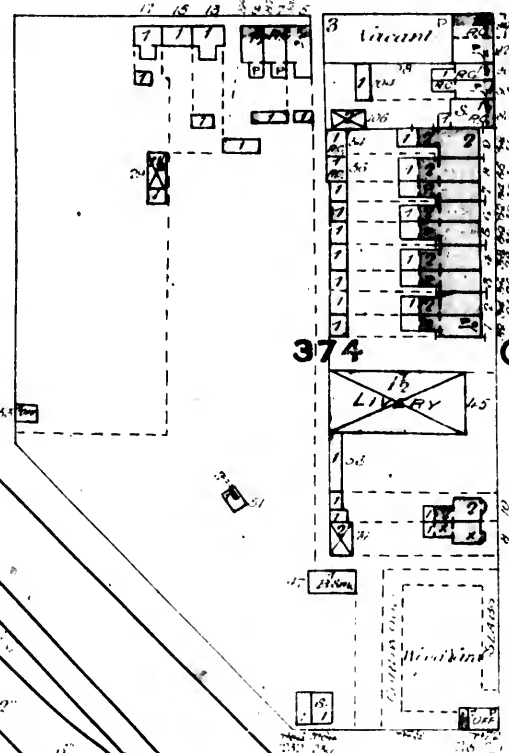

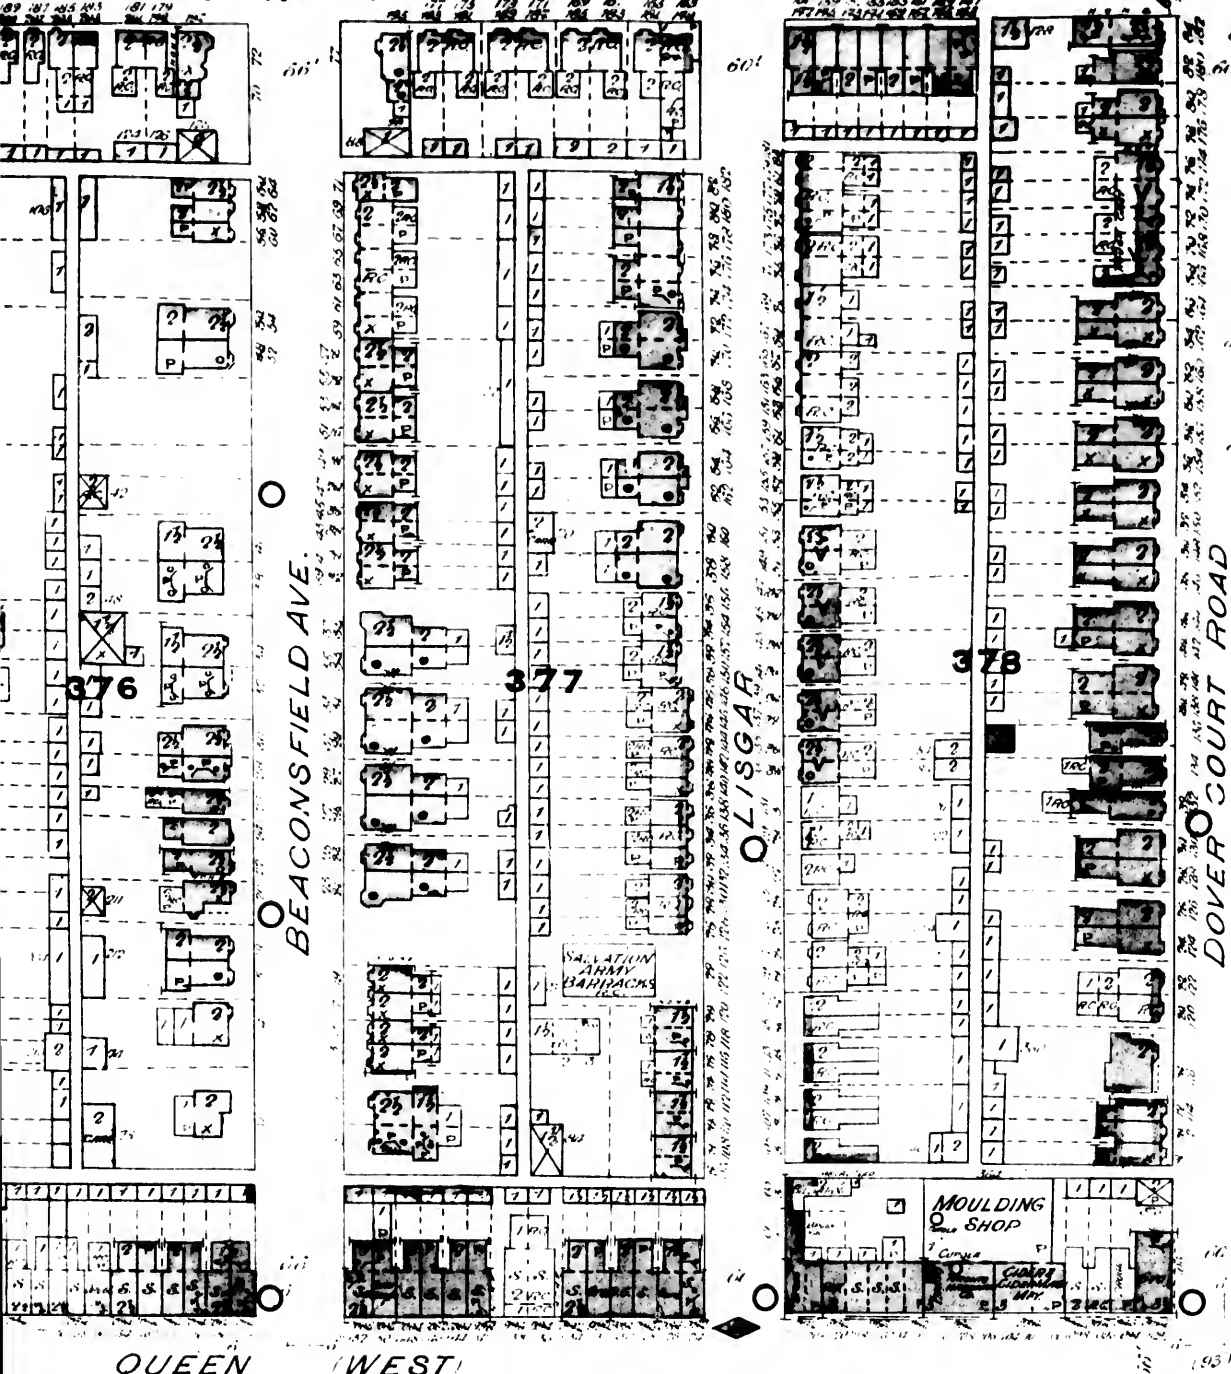

70

SEE SHEET / N° 305, VOL. IV.

Nº 391, Vol IV.

BANK

FEB 11

SCHOOL

393

FRI

387

GLADSTONE AVENUE
180

(139)

FOUNDATIONS
DEC 2 1993

389

COLLAHIE (LATE ⁸⁶ NOGUST)

388

SEE SHE

13152
FIELD AVE. NORTH


SEE SHEET N^o 122

ST ANNE'S ROAD

CHURCHILL AVE

SEE SHEET N^o 126

HARRISON

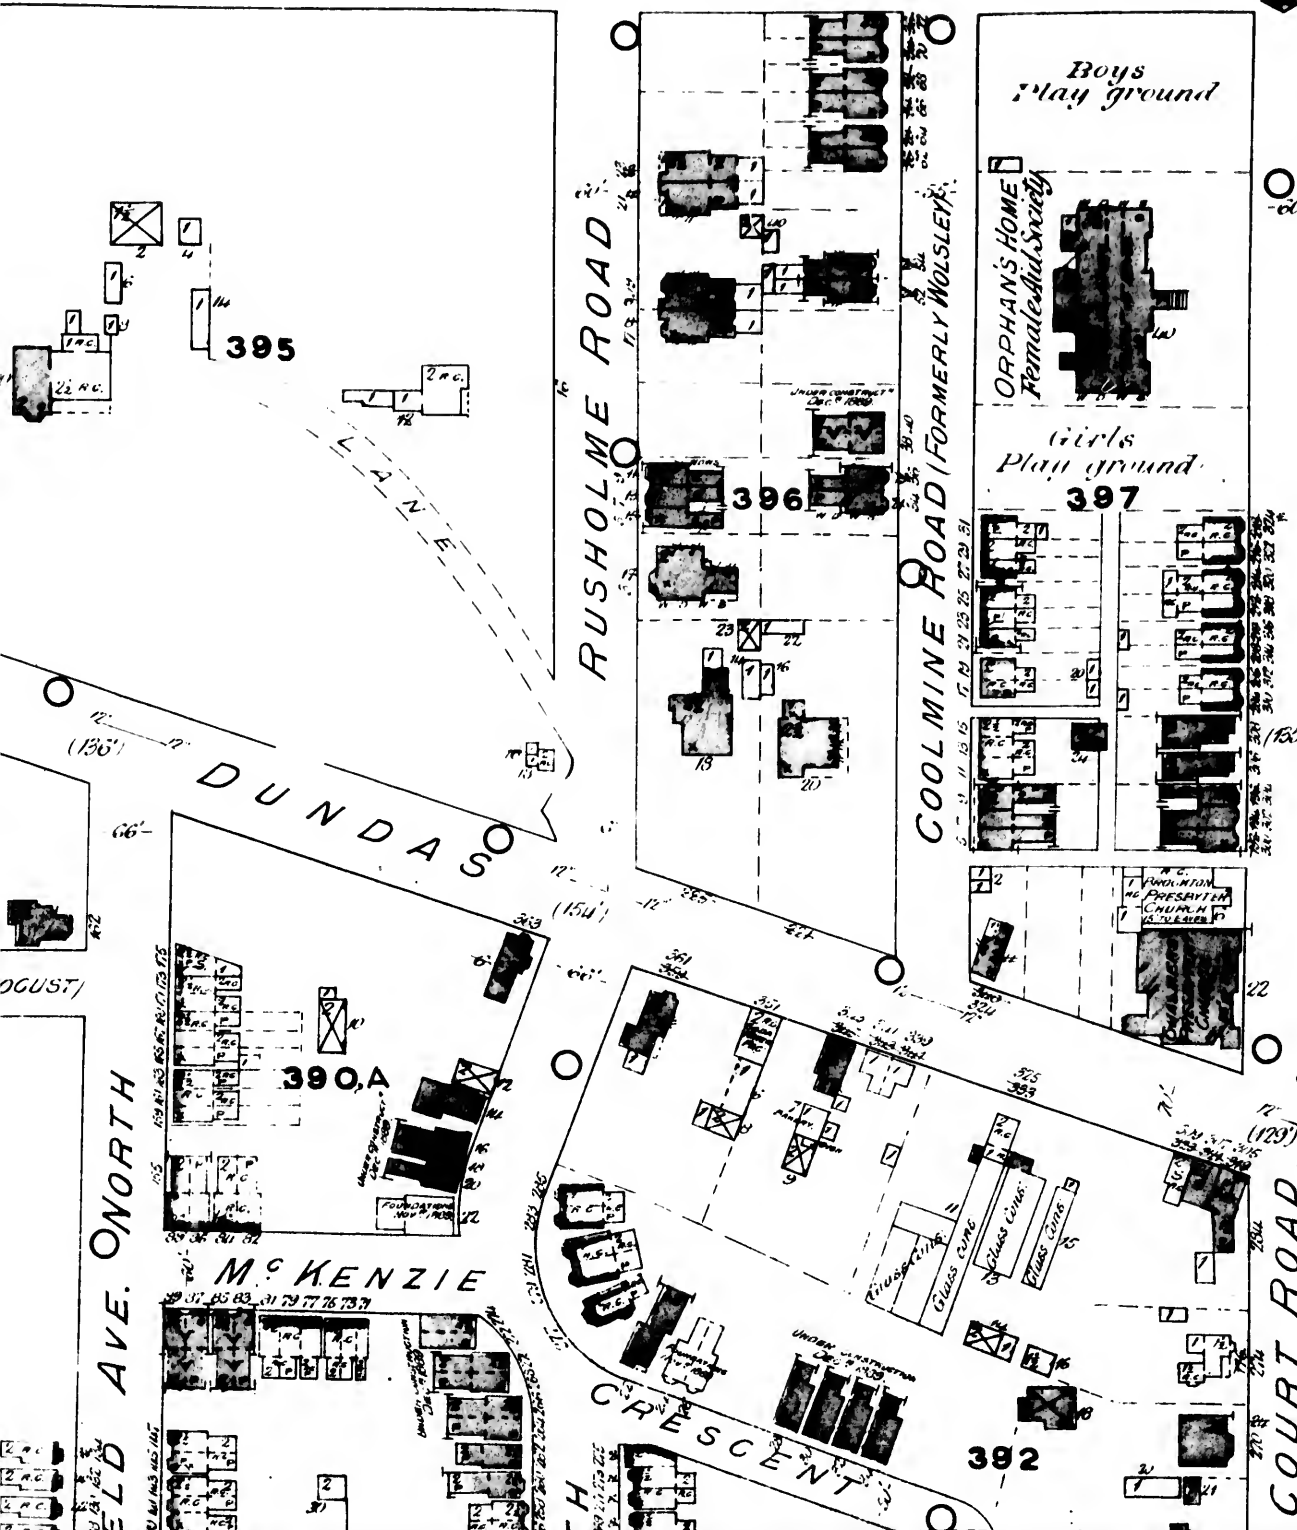

-TORONTO-ONE-
-DEC^r 1889-

SEE SHEET N^o 126

OSSINGTON AVE. (LATE DENISON)

GIVENS

ARTHUR (LATE DUNDAS)

Wooden Bridge

407

HALTON

SEE SHEET N^o 72

GYLE

5 63 61 59 57 55

72

SEE SHEET

BEATRICE

887

SULLY

402

886

(90')

WOODEN BRIDGE

(120')

ARTHUR

408

(90')

WOODEN BRIDGE

(115')

SHAW

412

CRAWFORD

SEE SHEET NO 71

175 227 233 231 233 235 237

239 241 243 245

UNDER CONSTRUCTION
L.A.C. 1900

240

30

32

240

30

32

240

30

32

21

22



BEATRICE

888

GRACE

ARTHUR

892

TORONTO
DEC. 1889.

72

435A

PLYMOUTH STAVE

432

435B

CLAREMONT PLACE

WESLEYAN
METHODIST
CHURCH

PIANO
FAC.

FORMERLY STRACHAN

CLAREMONT

73

442A

PLYMOUTH AVE

442B


CLAREMONT AVE (FORMERLY HOPE AVE)


FORMERLY LUMLEY

FORMERLY MUTER

SEE SHEET NO 72

CLAREMONT

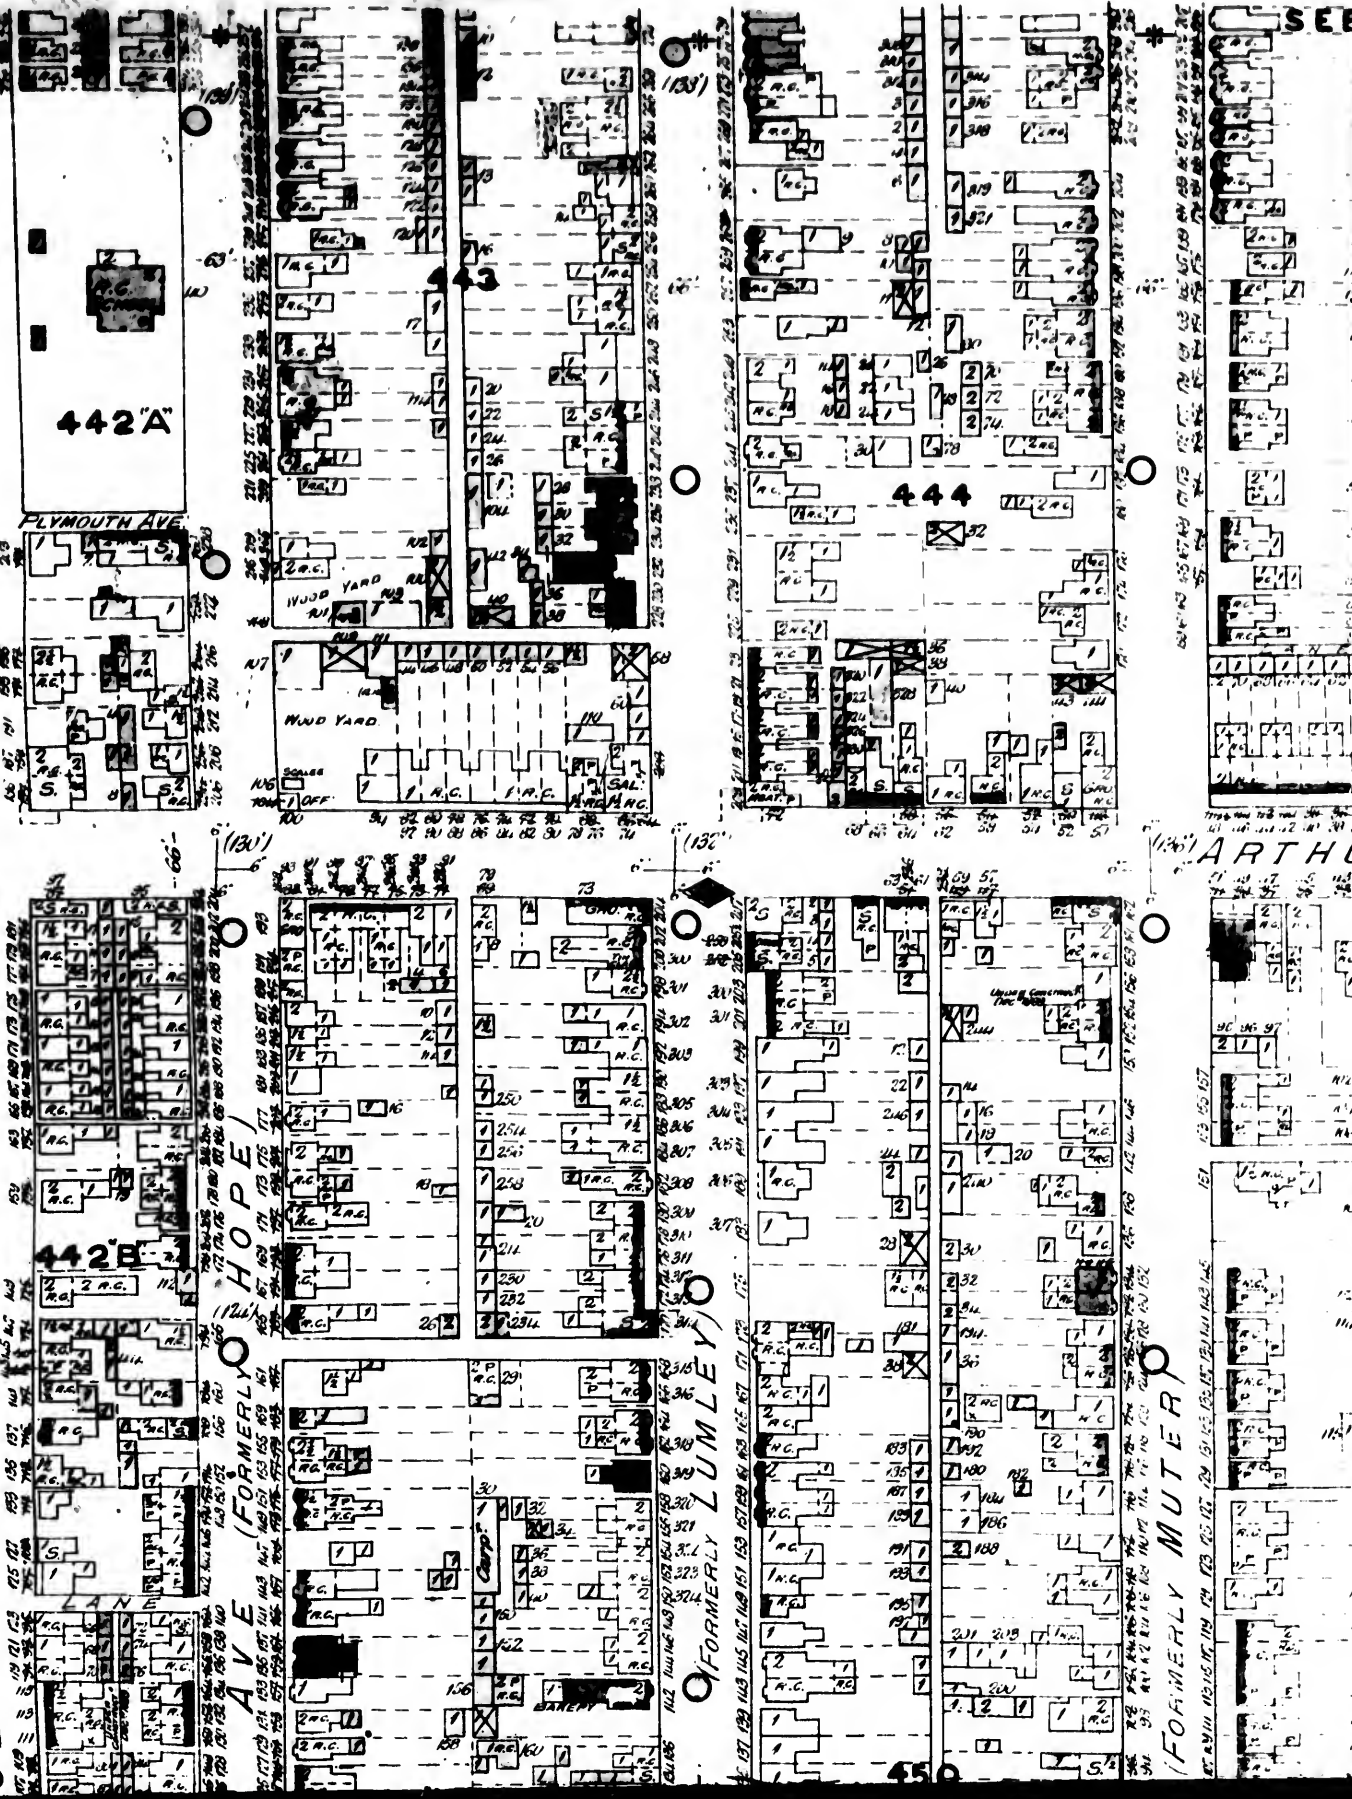

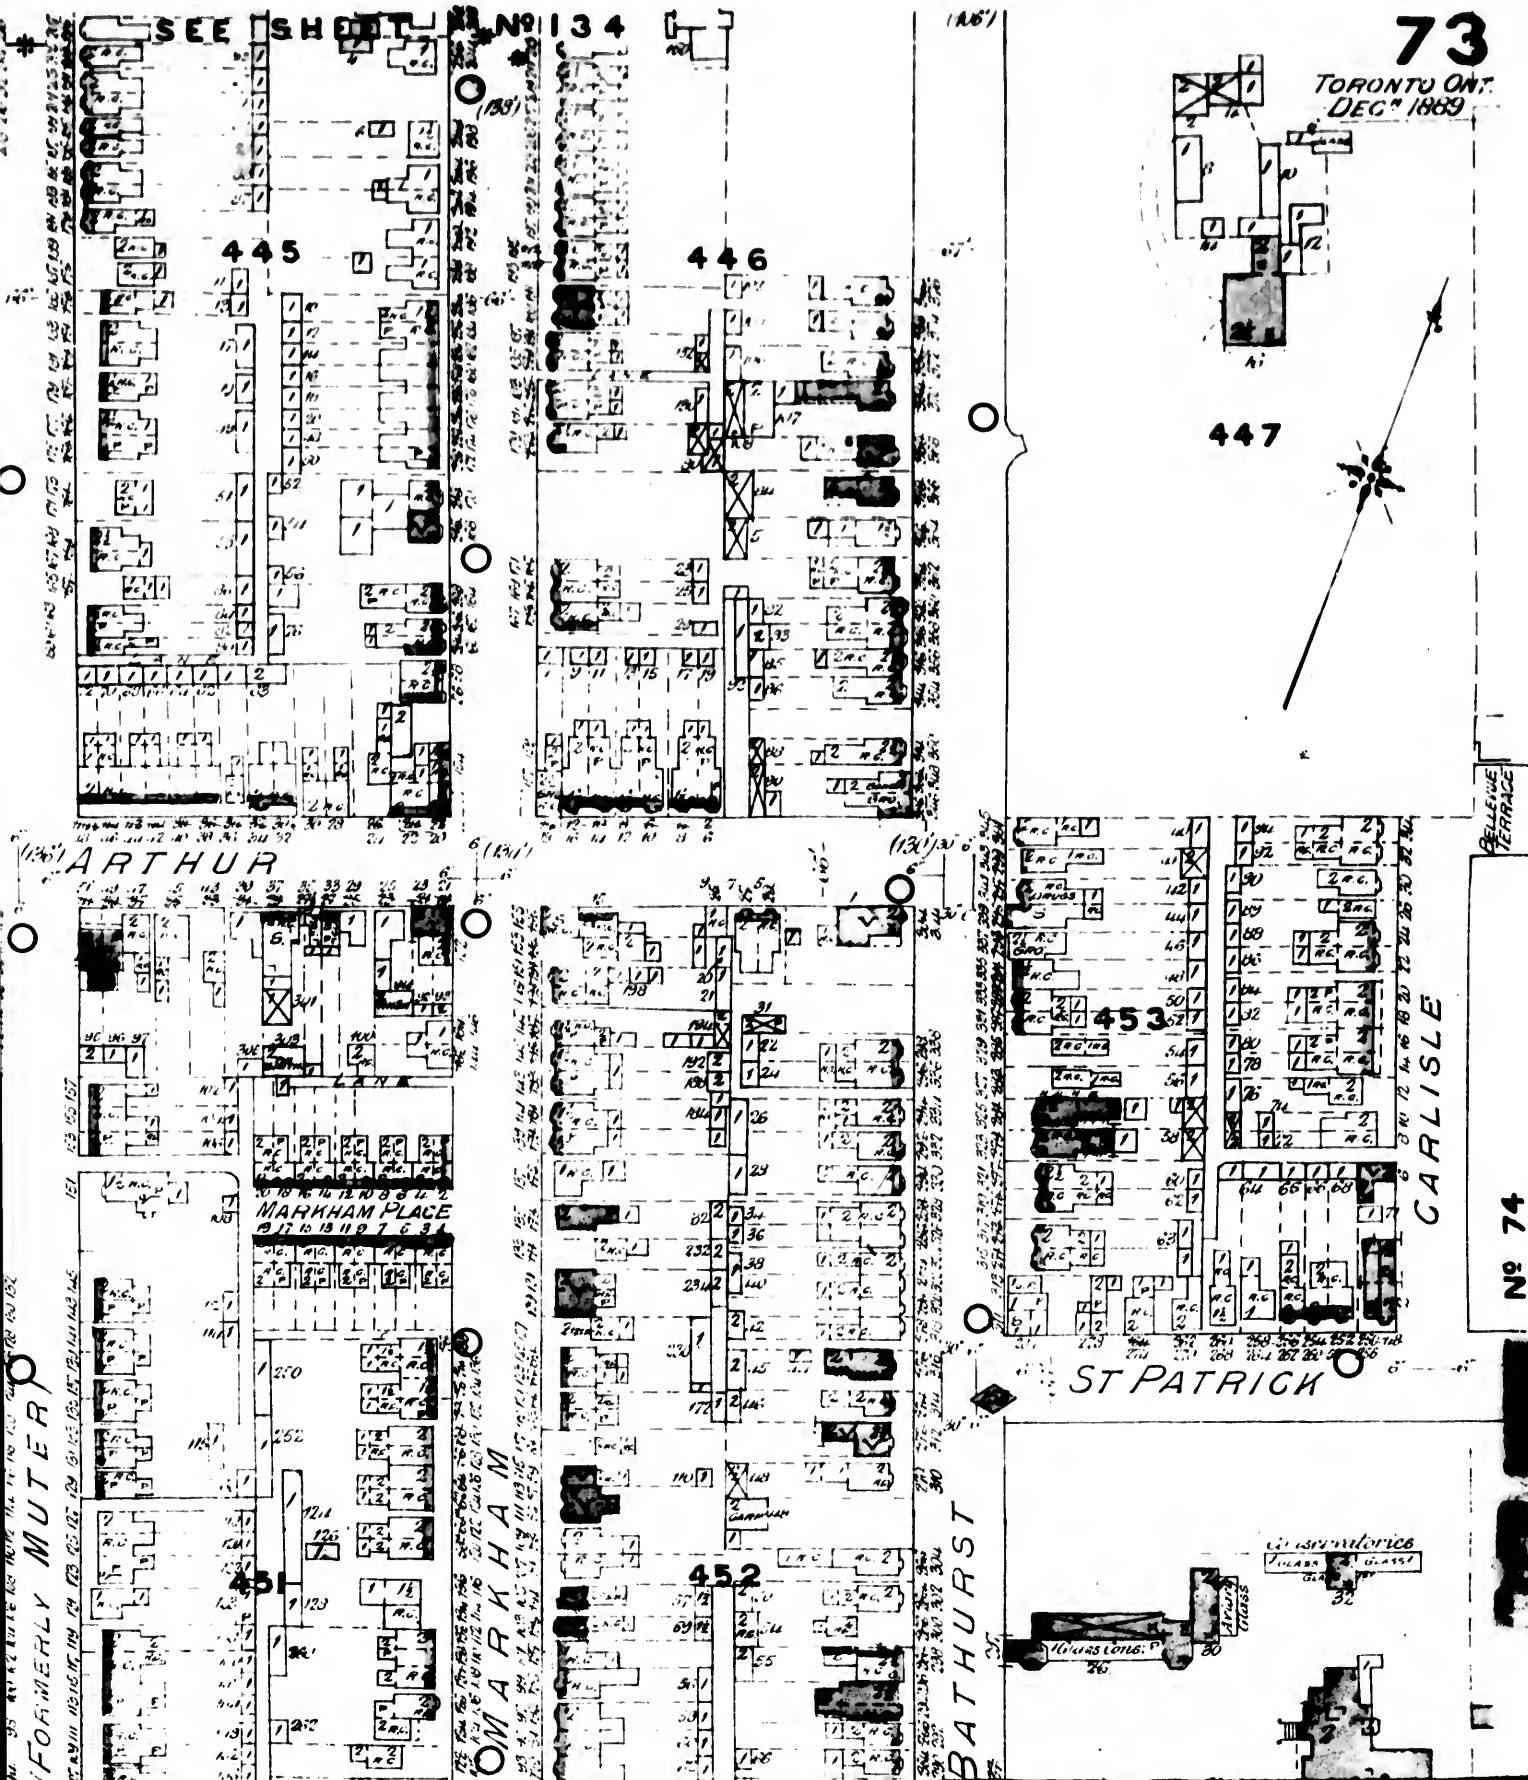

73

TORONTO ONT.
DEC. 1869

447

446

445

452

453

451

MARKHAM PLACE
12 13 14 

BELLEW TERRACE

CARLISLE



ST PATRICK


BATHURST

No 74

(FORMERLY MUTER)

FERRY TO HANLAN'S POINT

 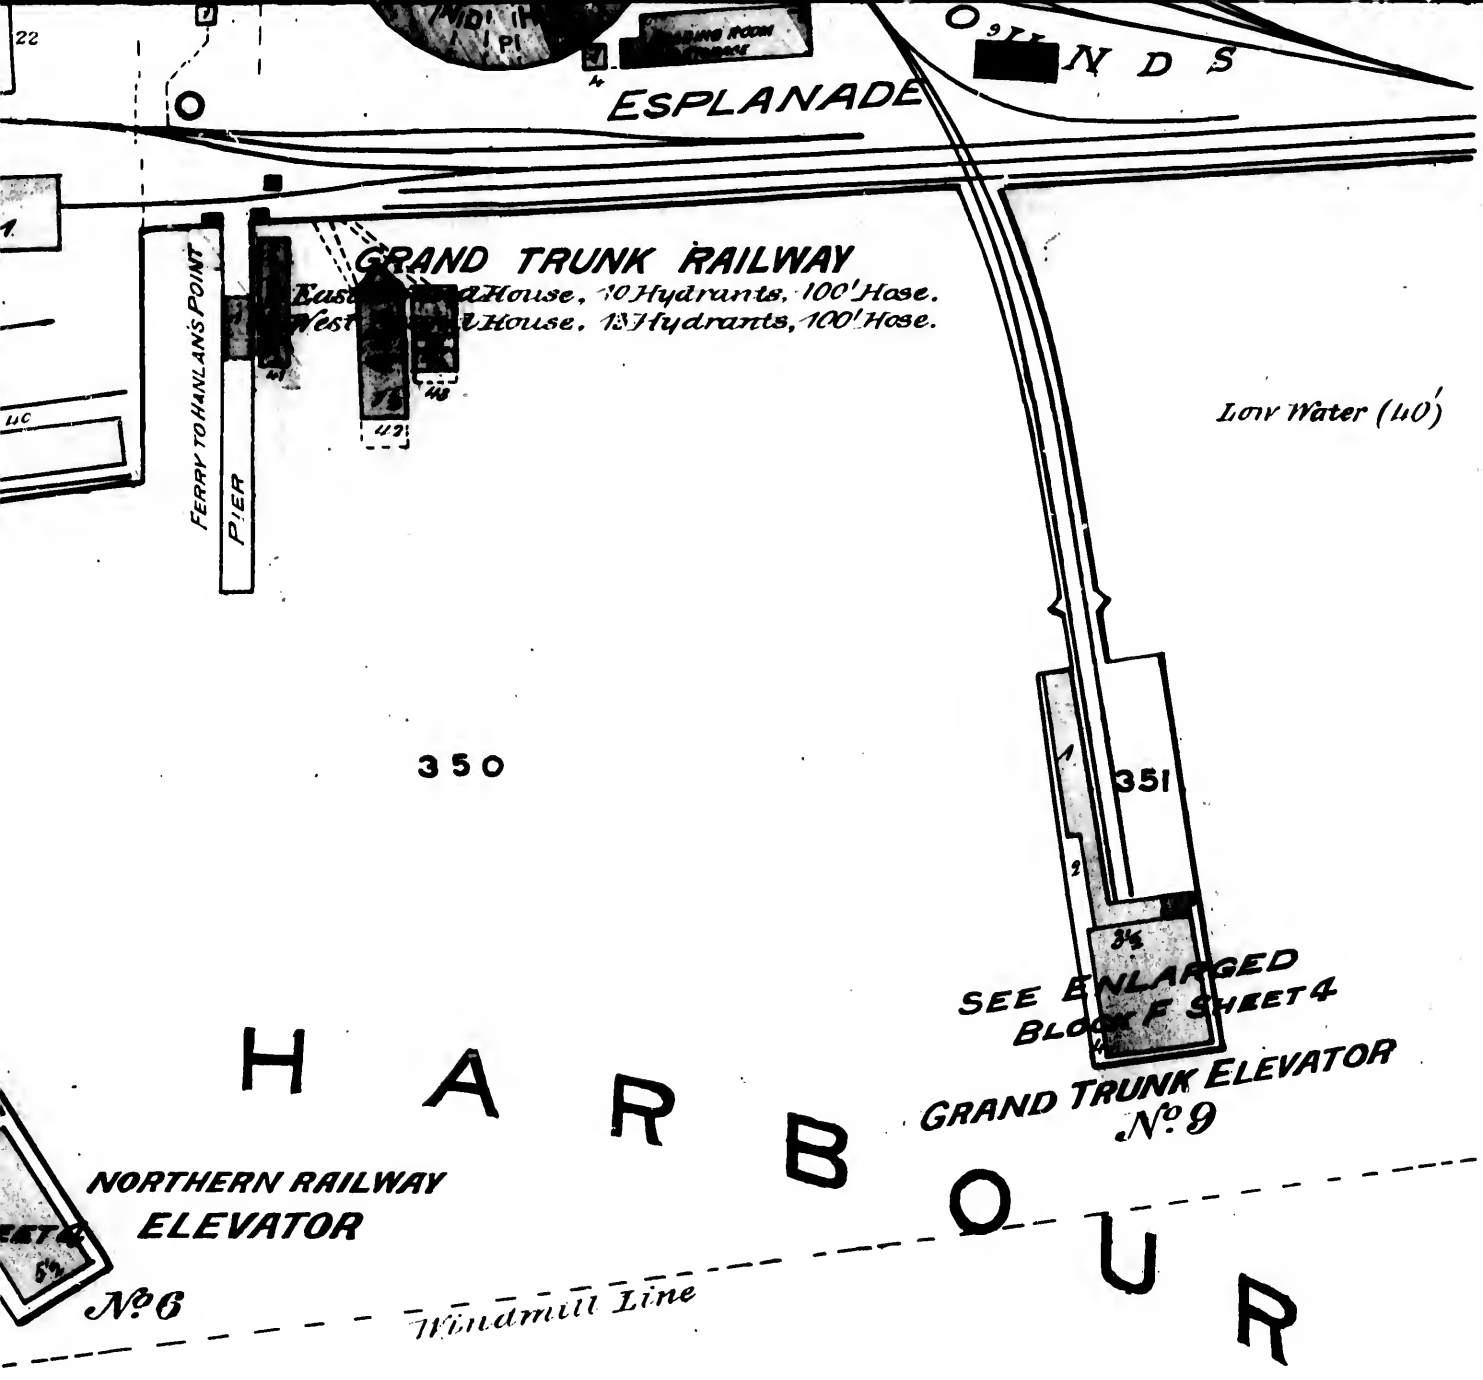

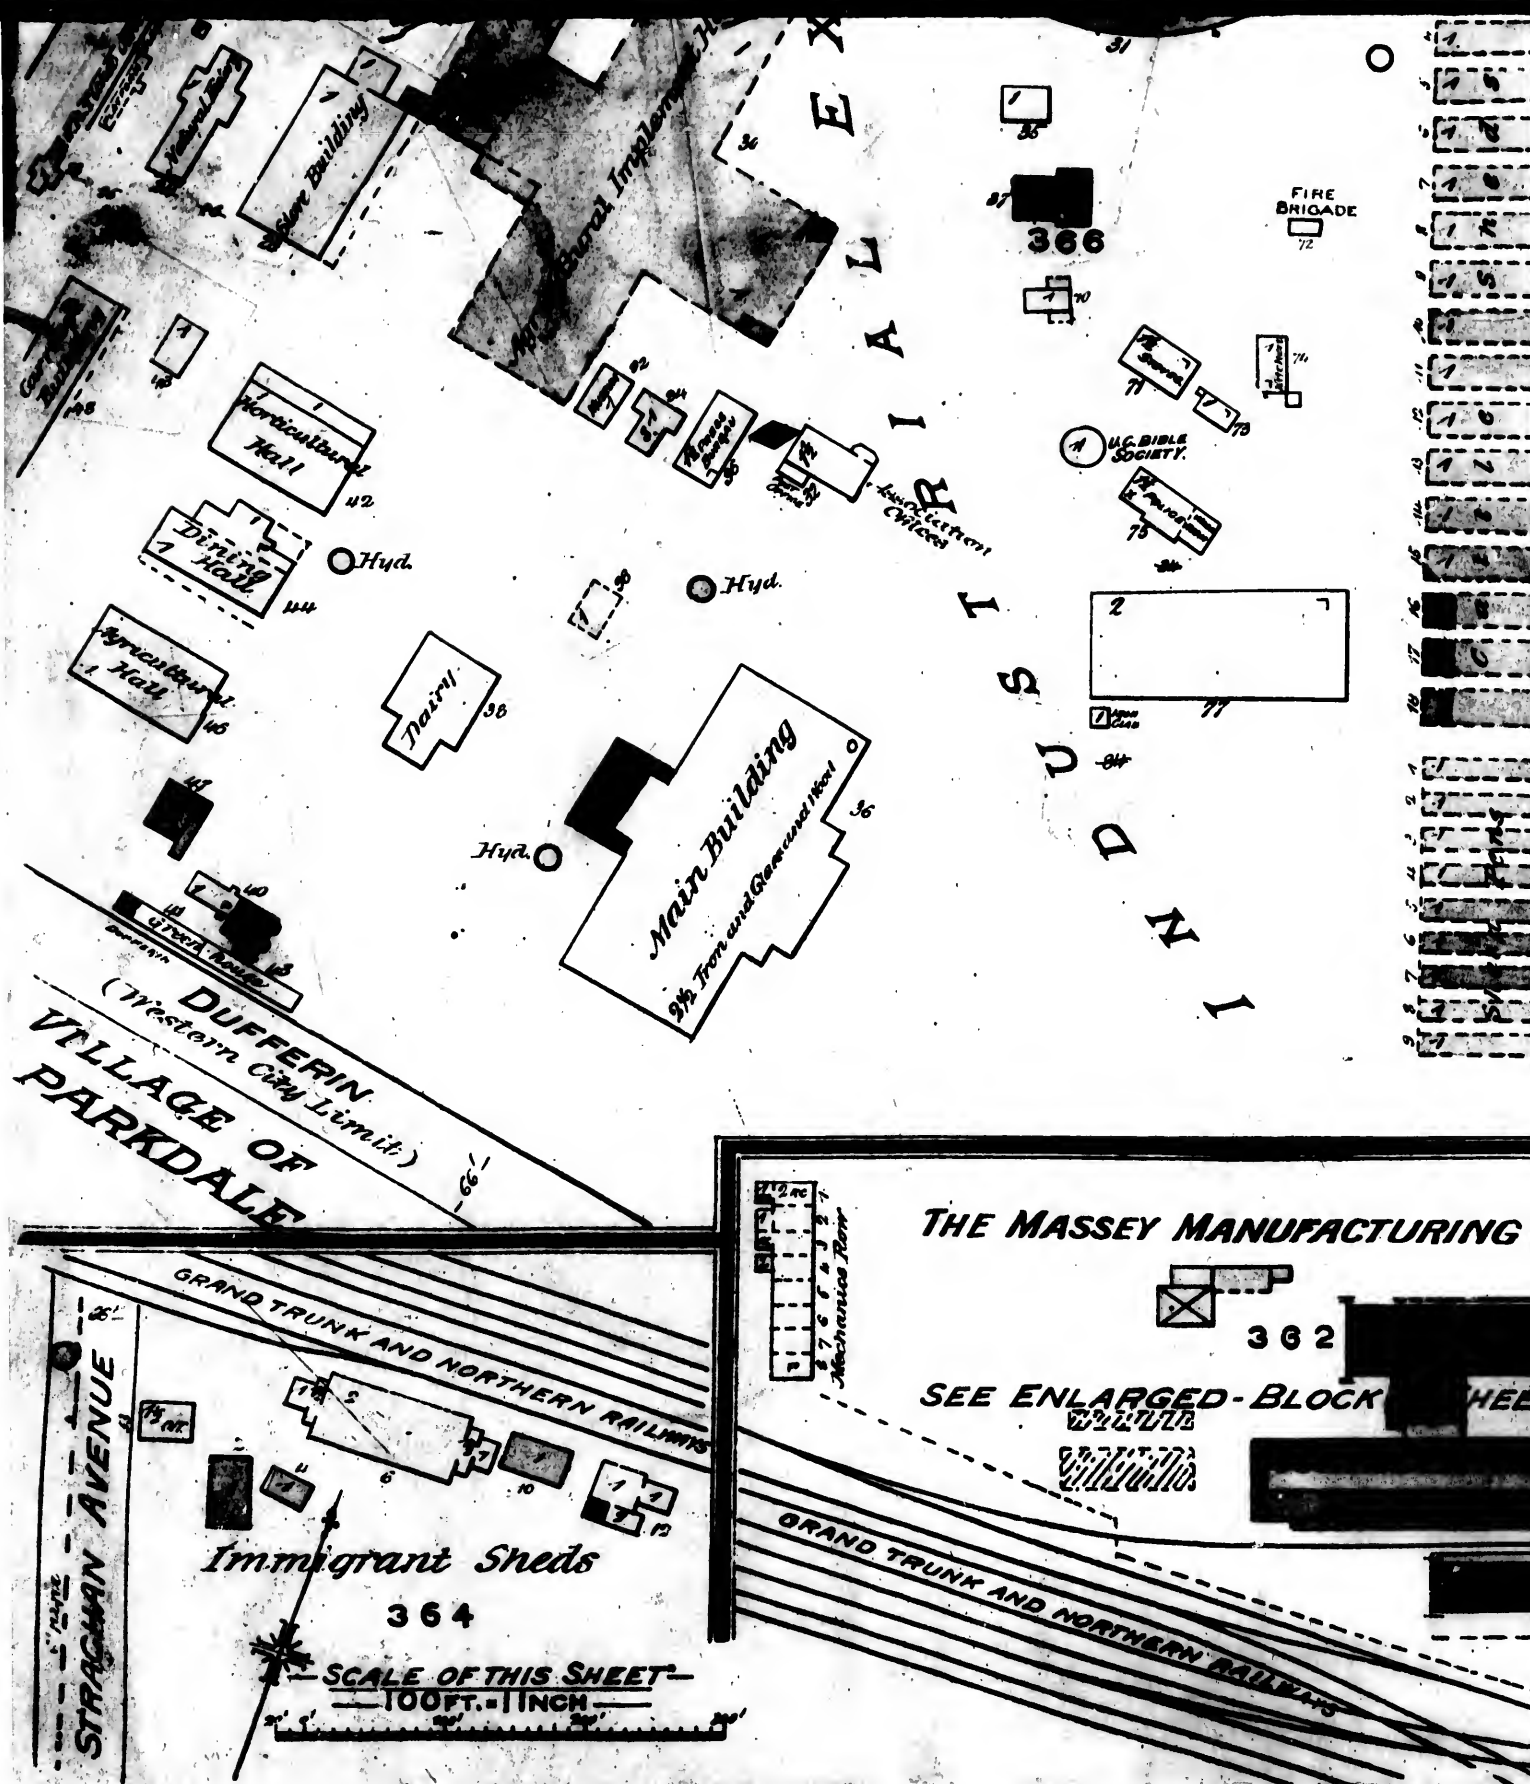

RE
GRADE

FACTURING CO

OCK SHEET 54

ASYLUM

AVENUE

STRACHAN

LITTLE ADELAIDE NOW DEFOE

STAFFORD

KING (WEST) (178)

WELLINGTON AVE. (70)

355

356

358

1825

360

361



362

1889

SEE SHEET No 281 VOL IV

SEE SHEET No 282

DUFFERIN

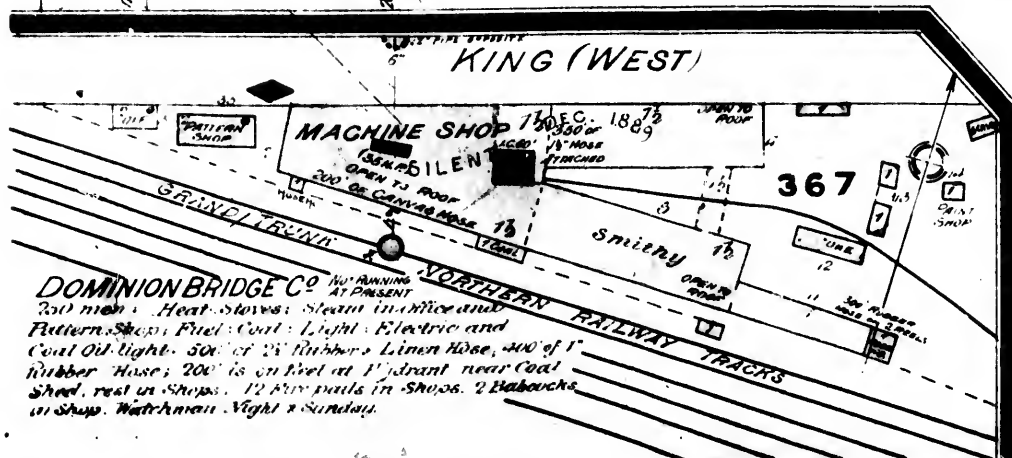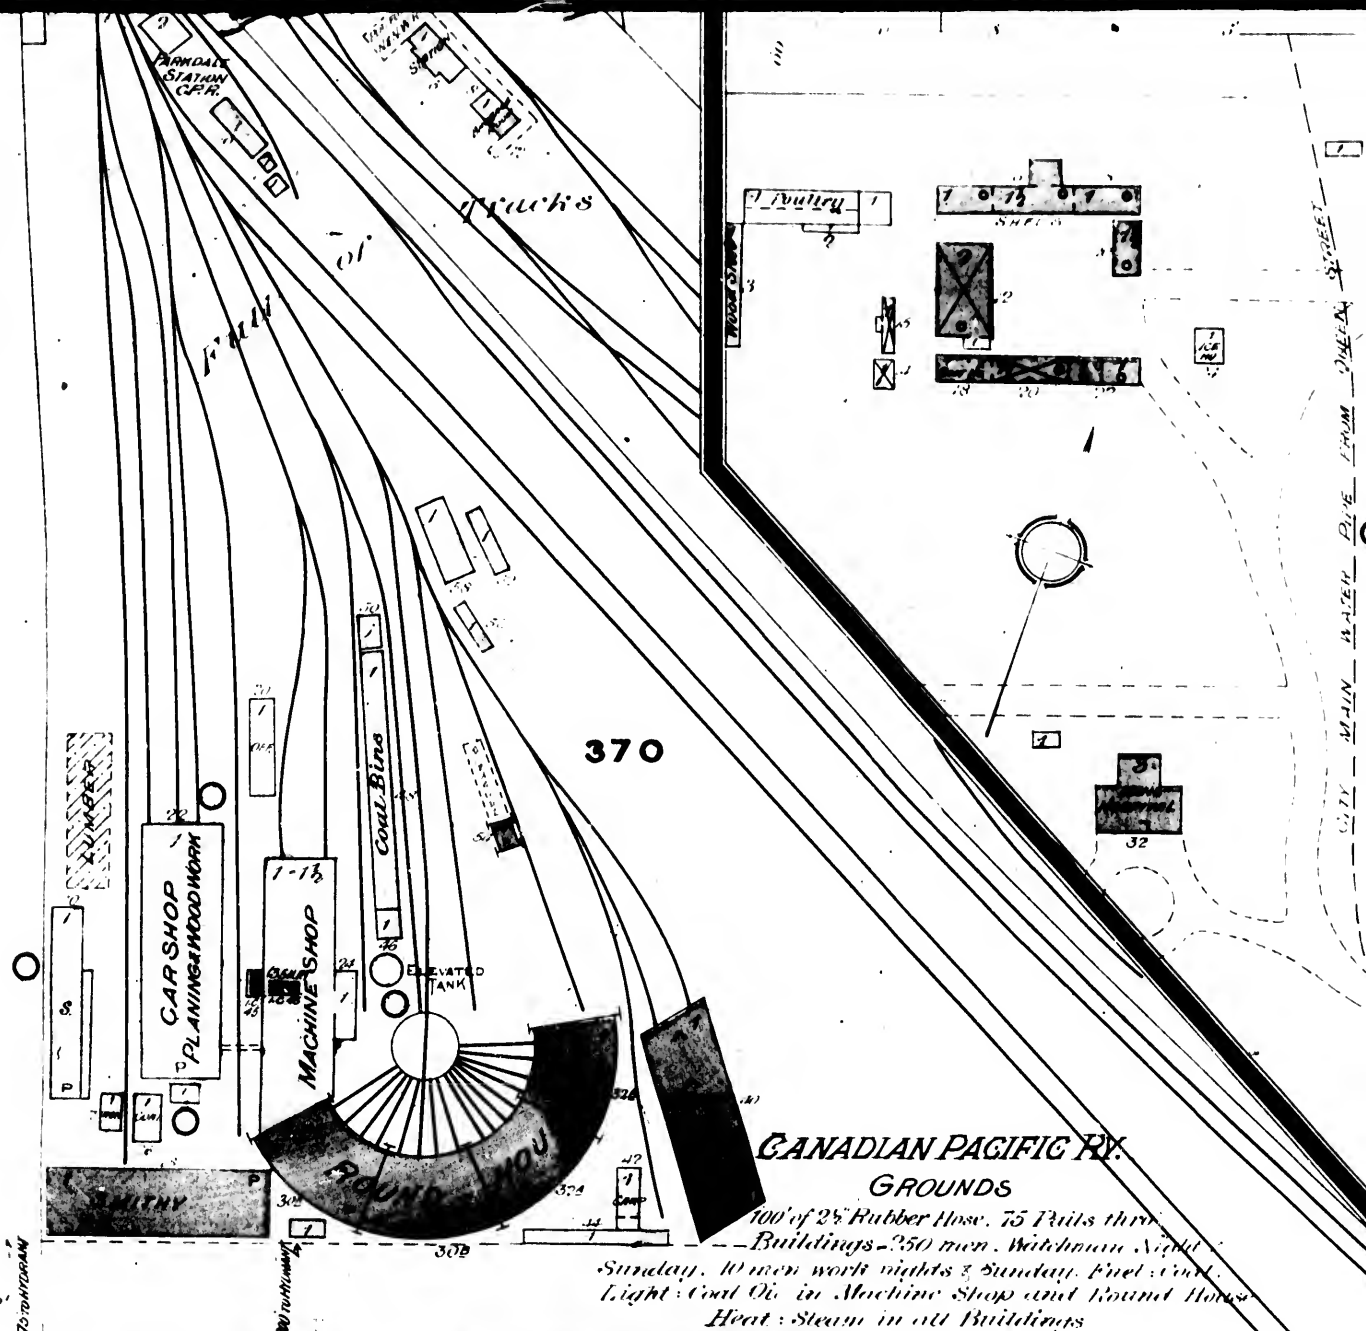

KING

— PROVINCIAL —
— **LUNATIC ASYLUM** —

MINORITY WATER PIPE FROM QUEEN STREET

Page 9

Hand-drawn map of the area around the intersection of Main Water Supply Firm Lane and City Main Firm Ming. The map shows a street layout with a dashed line indicating a path or boundary. A rectangular area is labeled "HOSPITAL" with "012" written above it. Another rectangular area is labeled "CITY" with "1" written below it. The map is oriented with "MAIN WATER SUPPLY FIRM LANE" running diagonally from the top left to the bottom right, and "CITY MAIN FIRM MING" running vertically along the left side.

Card Sheet

1221 (shed)

HOSPITAL 6

71 Corp Machine Shop

CONTINUED FROM BELOW

MERCER REFORMATORY

REFUGE

REFORMATORY

369

100' 1/2 Canvas Hose
200' 2 Rubber Hose
attached to stand pipe

369

SEE ABOVE

MERCURY MATERNAL


371

KING (WEST)

Scrub - not foot to a bush

All General Buildings are colored red and marked A.

1889

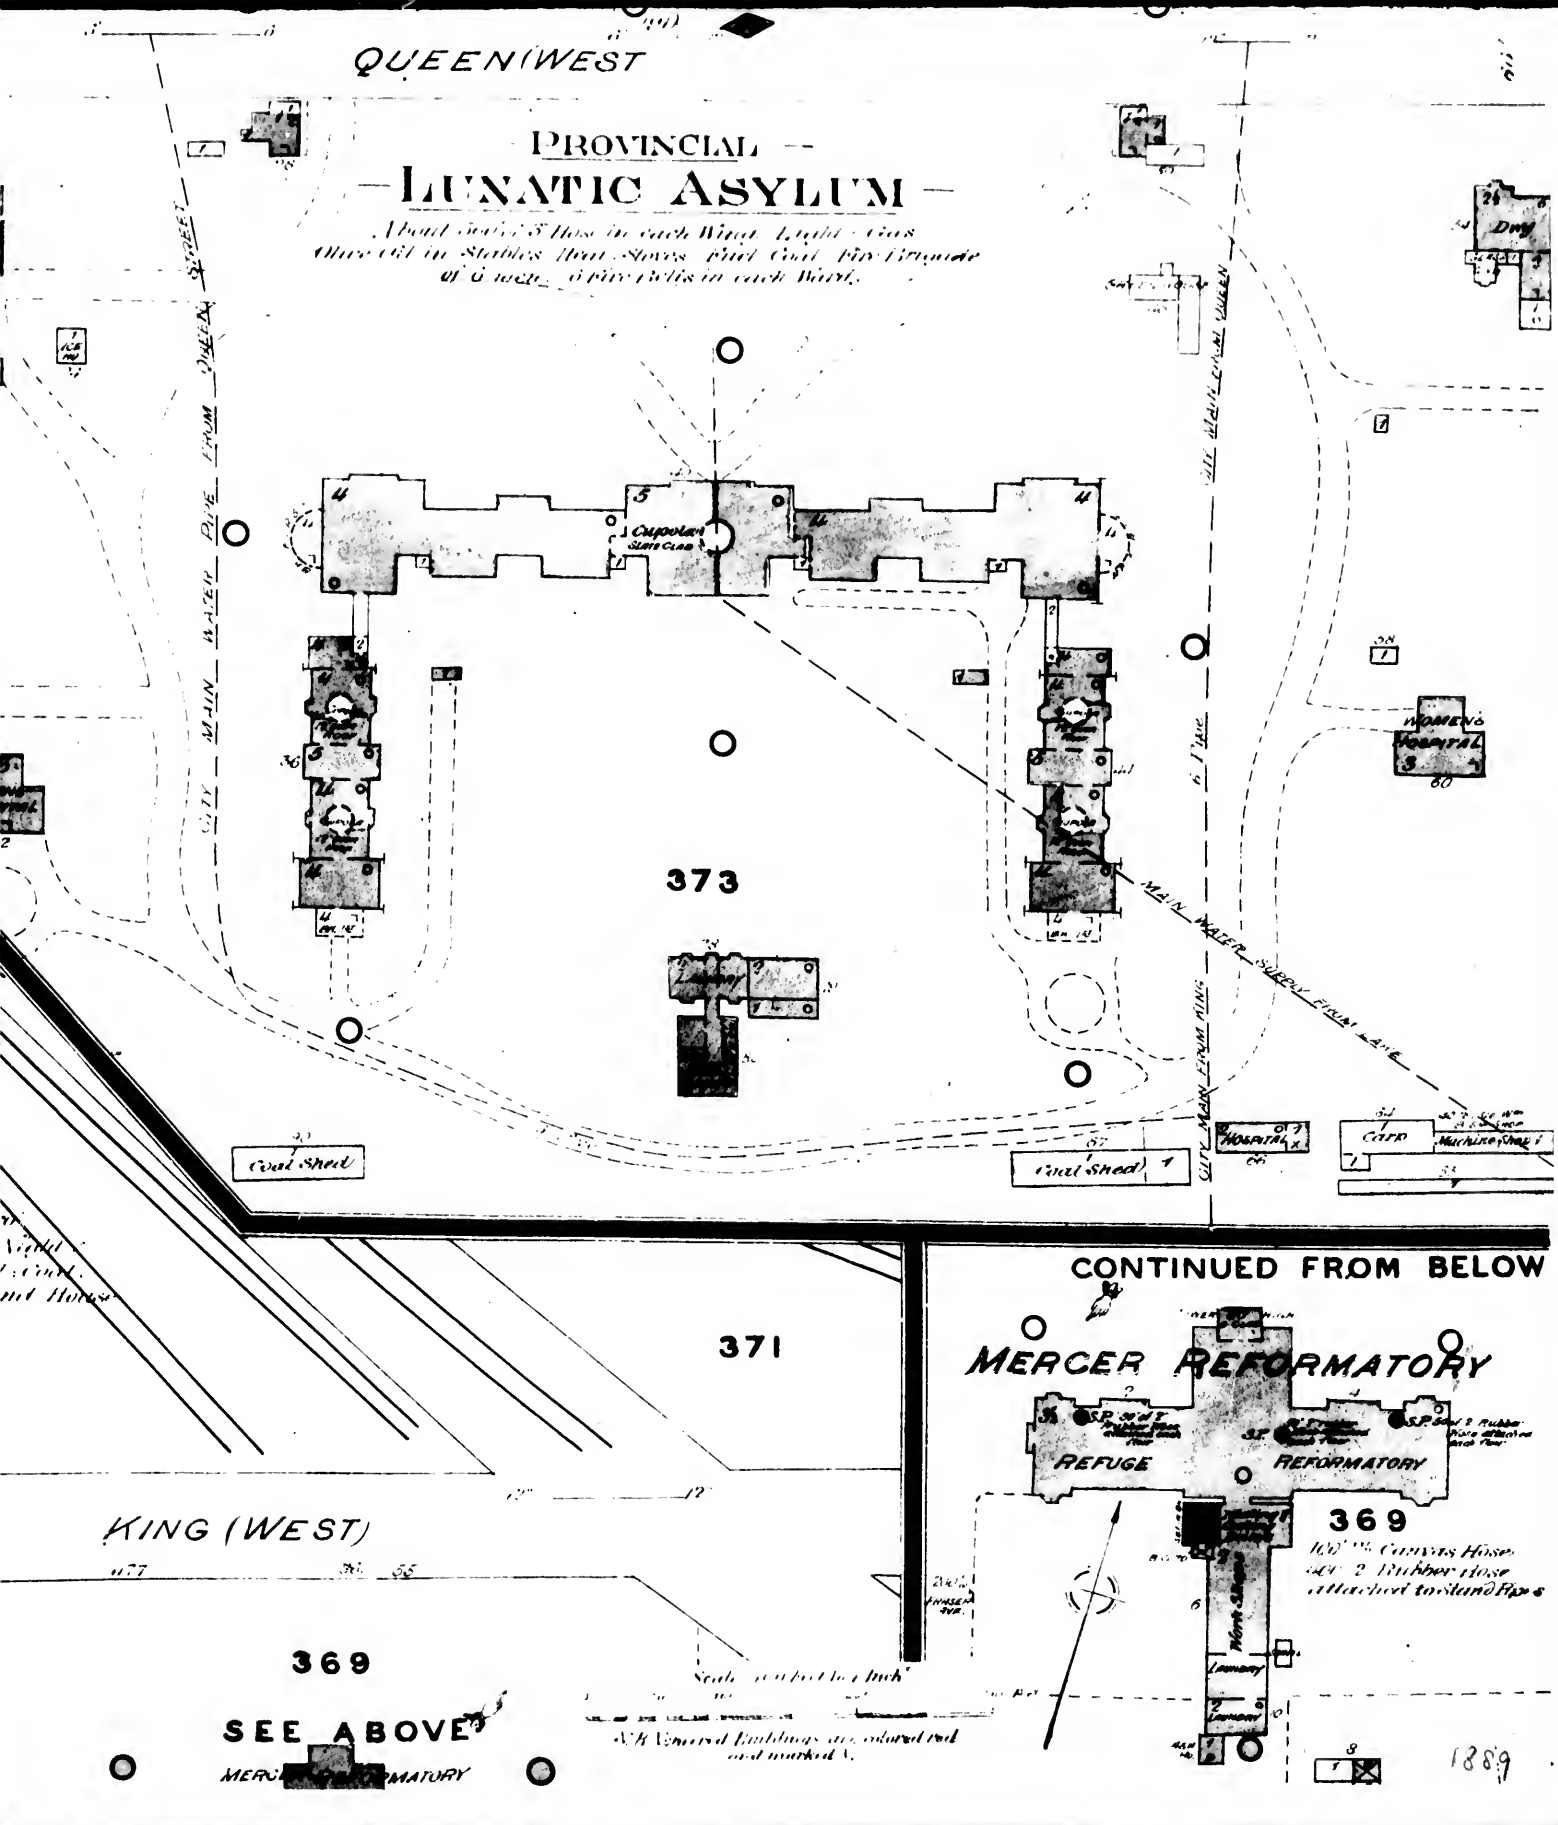

SEE SHEET N° 391. VOL IV

BANK
DUFFERIN

GORDON

FLORENCE

SEE SHEET N° 293. VOL IV.

GLADSTONE

388

386

TRAFALGAR AVE

381

WATERLOO AVE

380

ALMA AVE

CROSS


382

NORTHCOTE AVE

BEACONSFIELD AVE

383

SEE

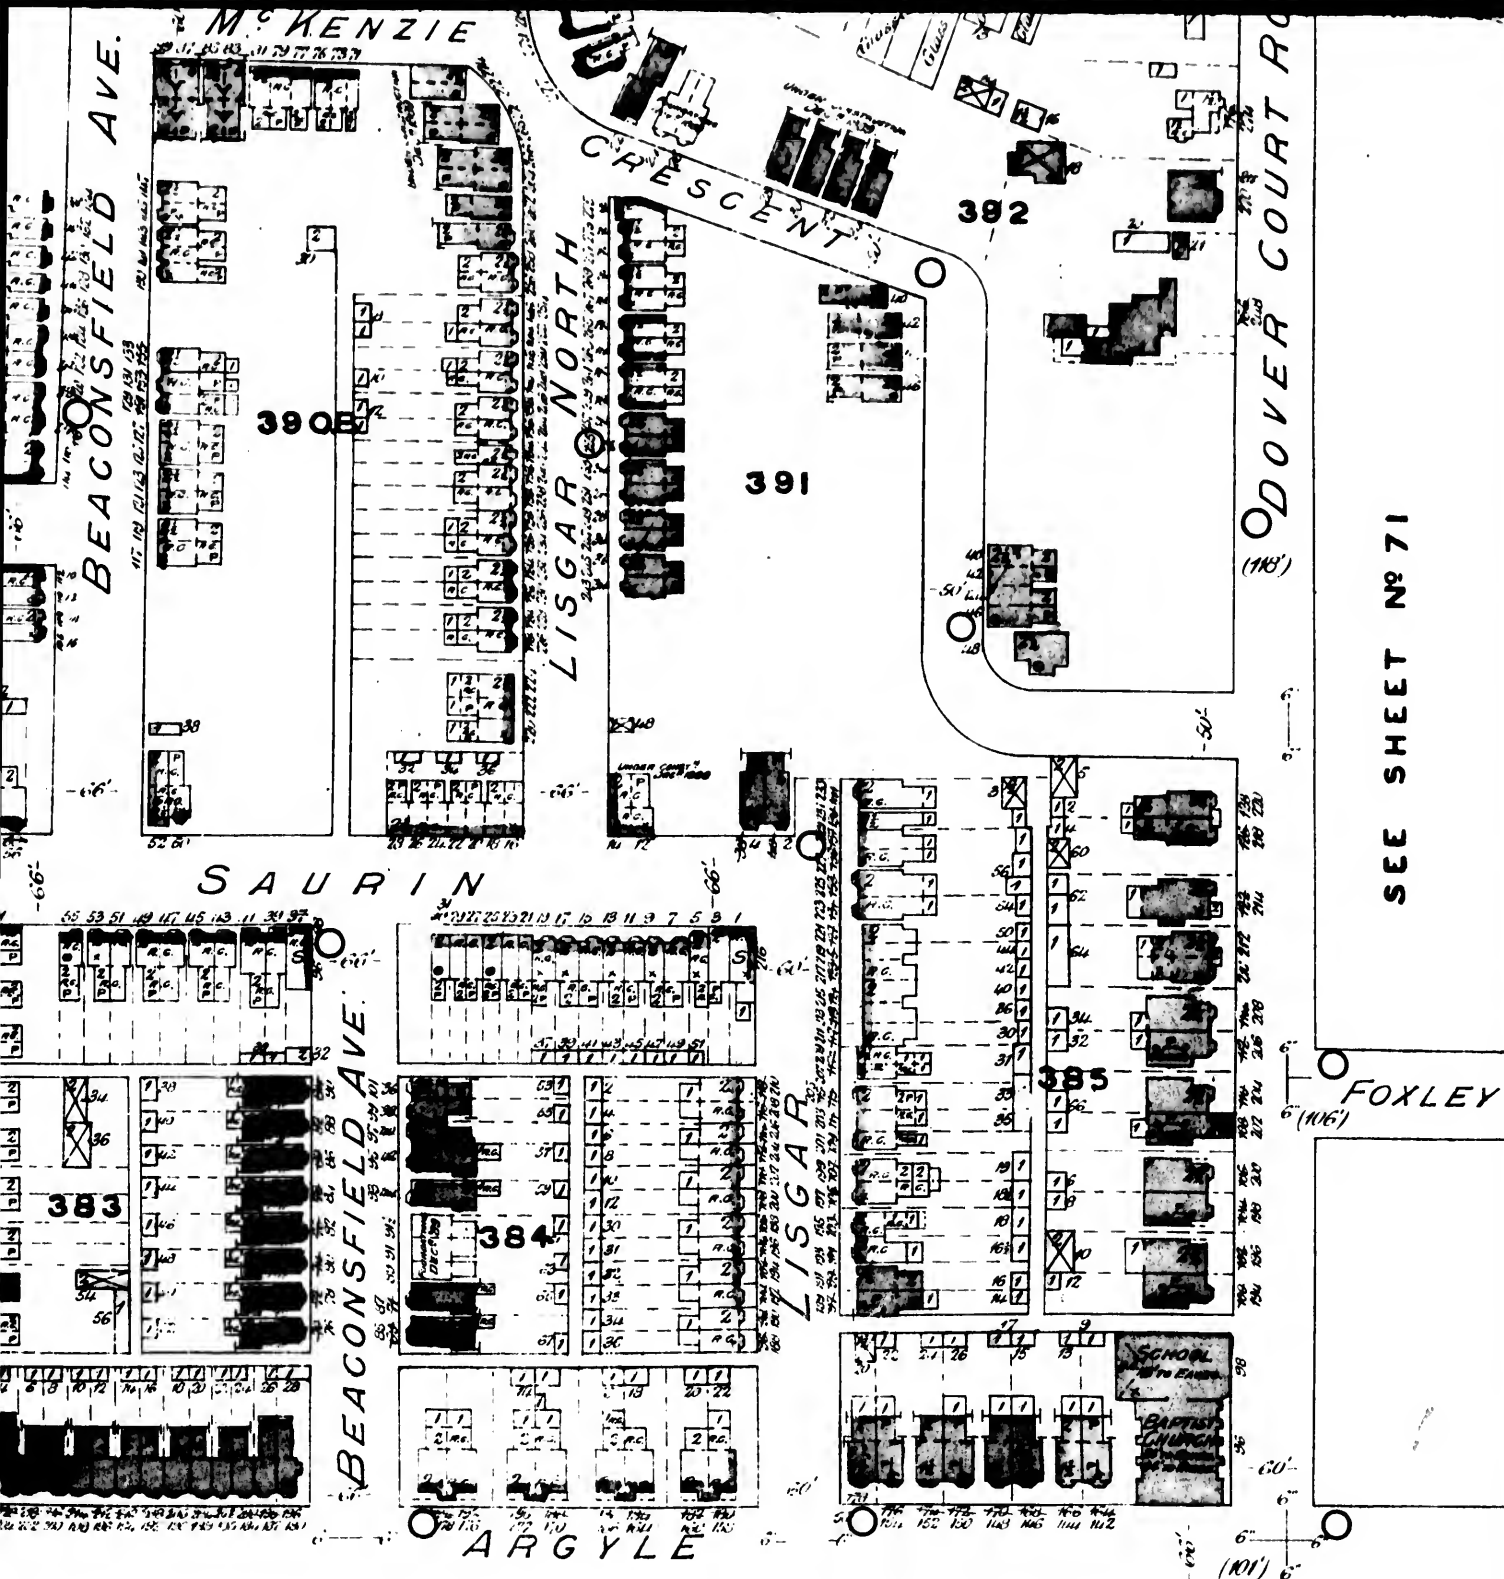

SEE SHEET No 69

DOVER COURT

(101)

(105)

6'

60'

65'

6'


6'

6'

6'

6'

6'

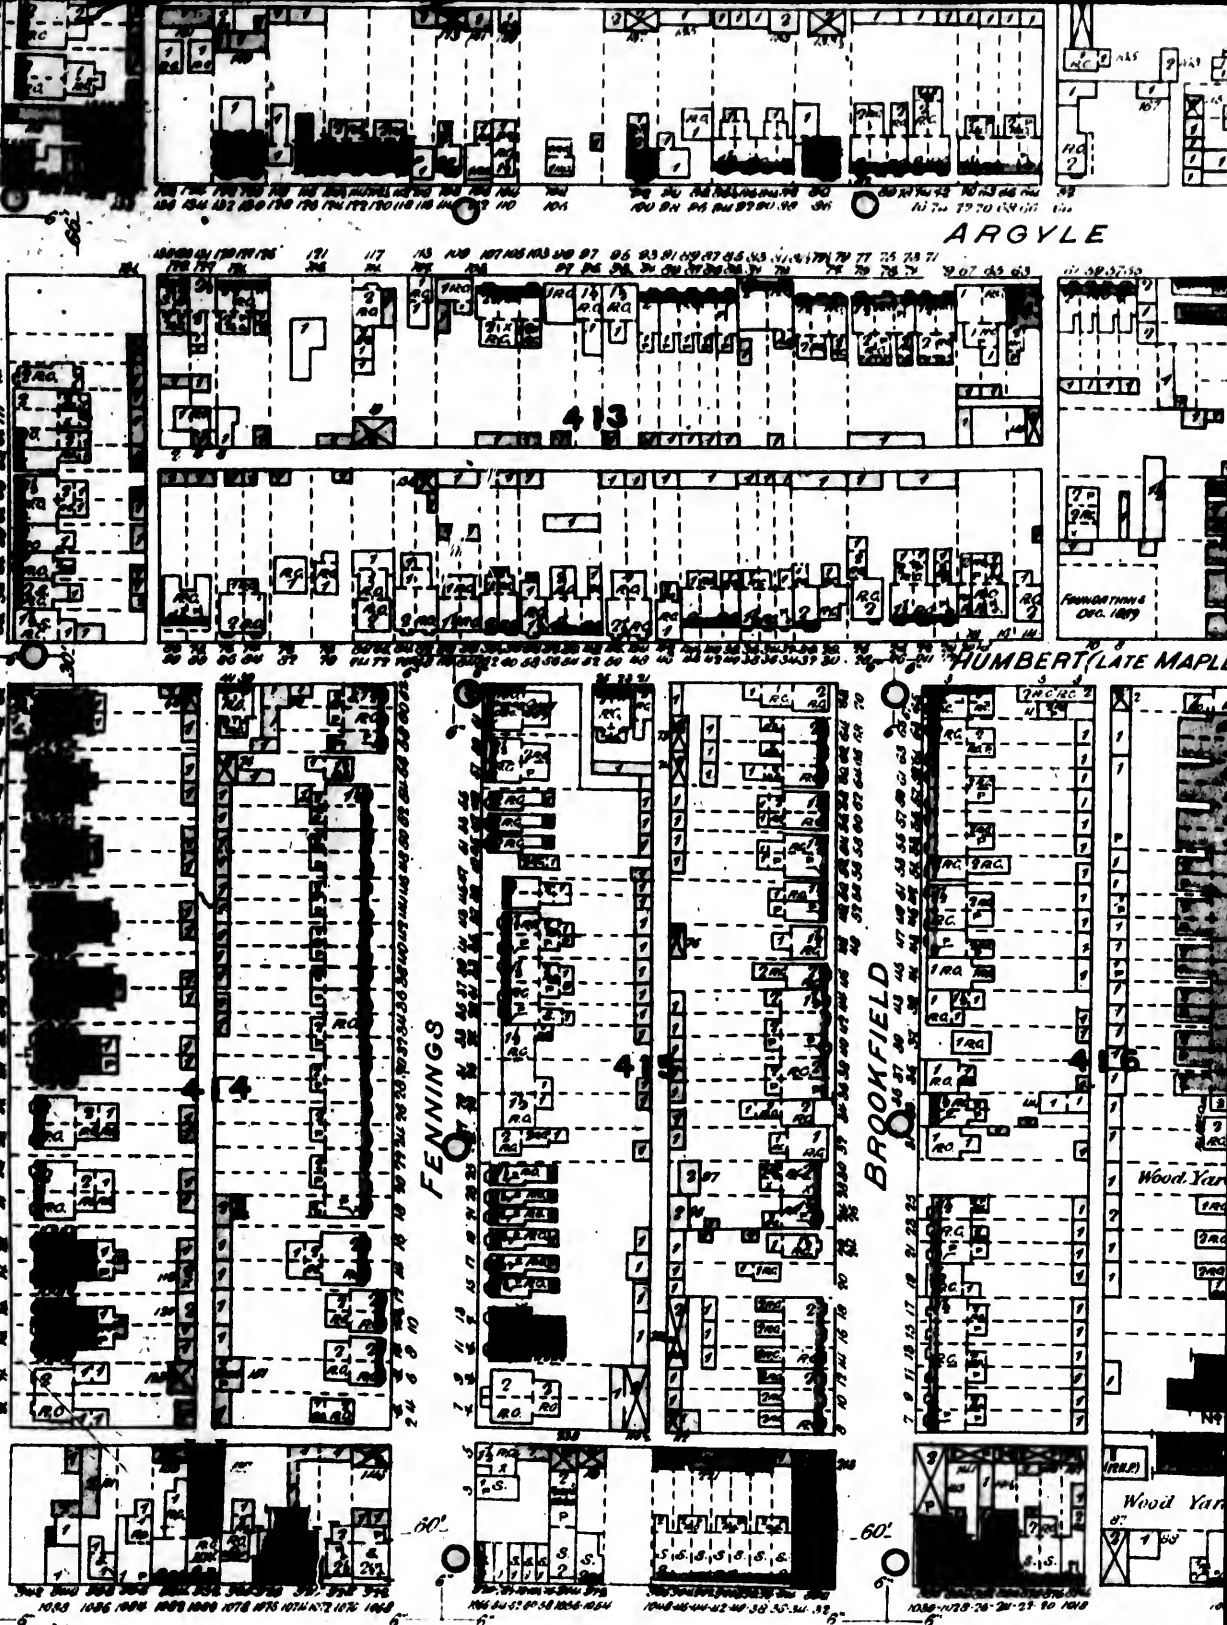

ARGYLE

HUMBERT (LATE MAPLE)

FENNINGS

BROOKFIELD


Wood Yard

Wood Yard

QUEEN

SEE SHEET

Provincial Lunatic As

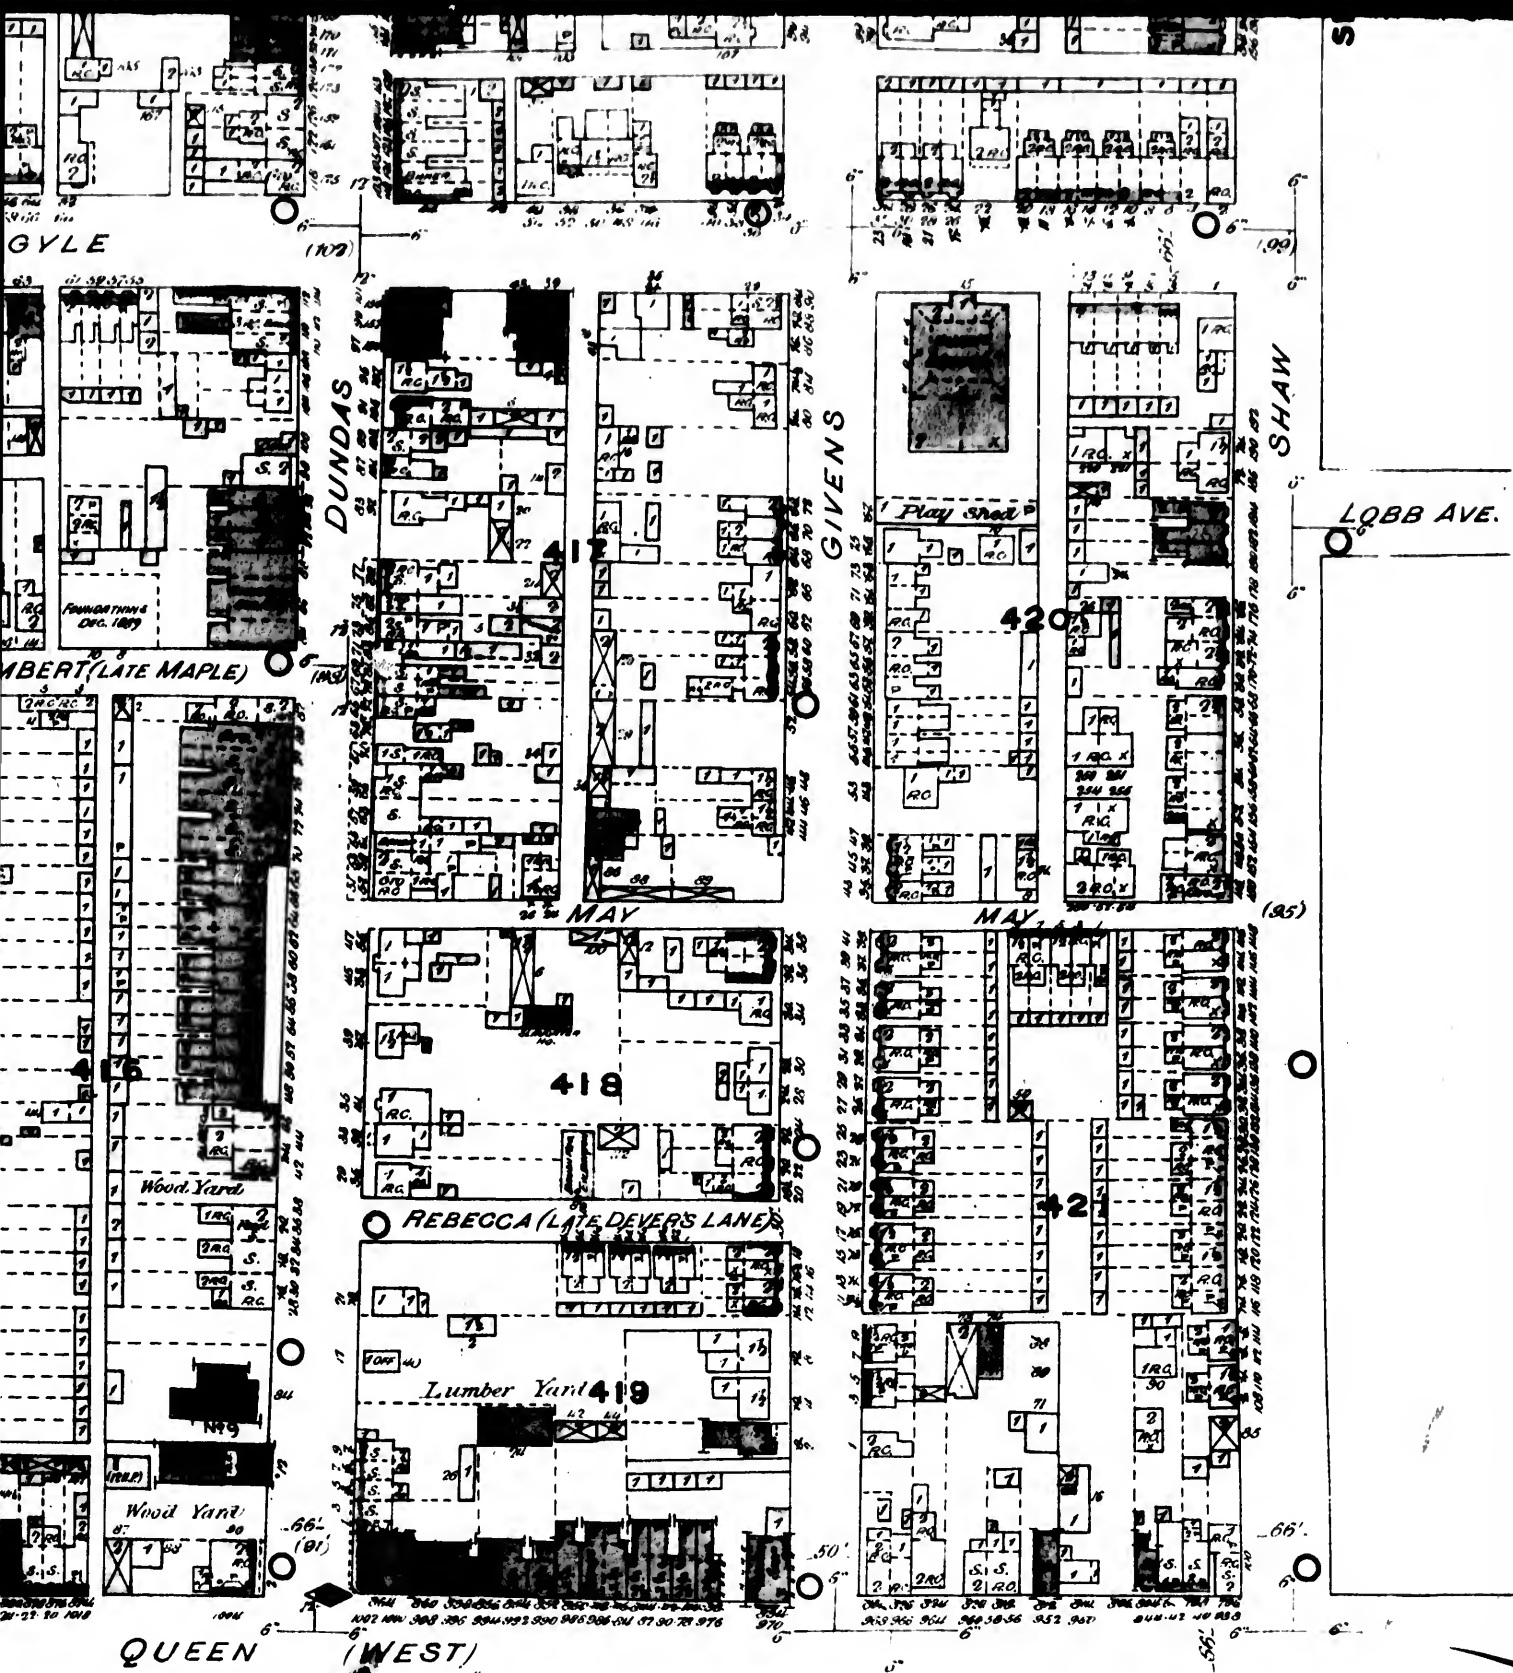

EE SHEET N° 69

unatic Asylum Grounds

Scale 100 Feet to 1 Inch
 1889
 A R Veneered Buildings are colored red and marked

SEE SHEET

SH

412

CRAWF

LOBB AVE
(FORMERLY MAITLAND WEST)

METROPOLITAN
ROLLER RINK


424

TRINITY COLLEGE


425

DINNICK BLOCK

QUEEN (W)

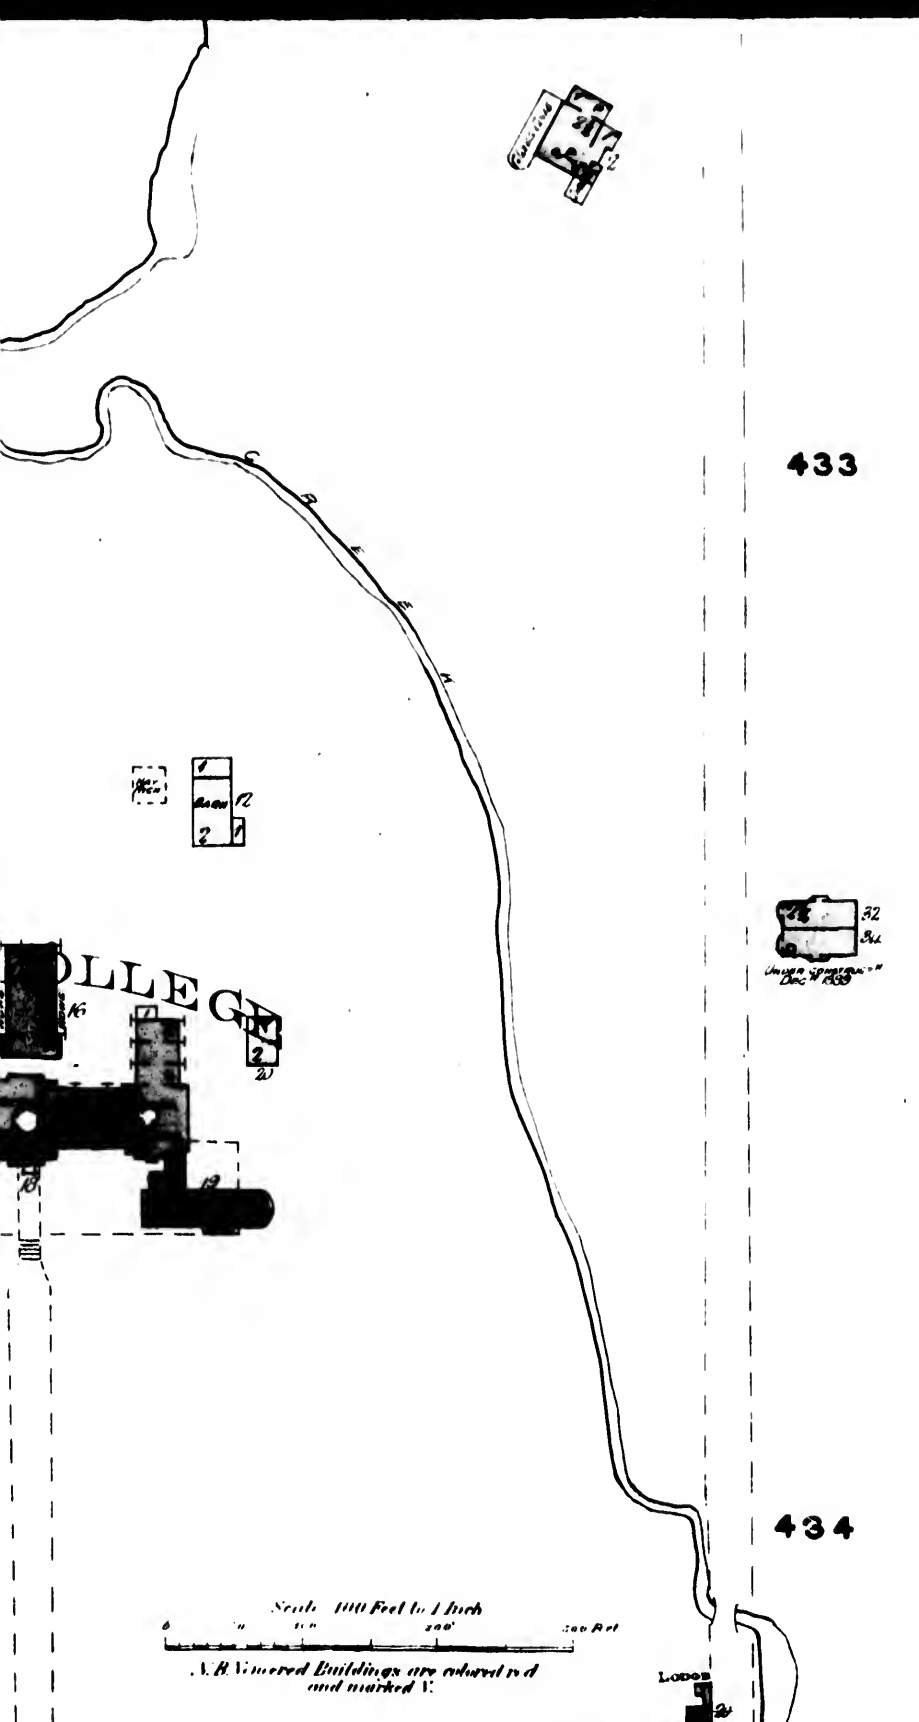

GREEN (WEST) SEE SHEET N° 68

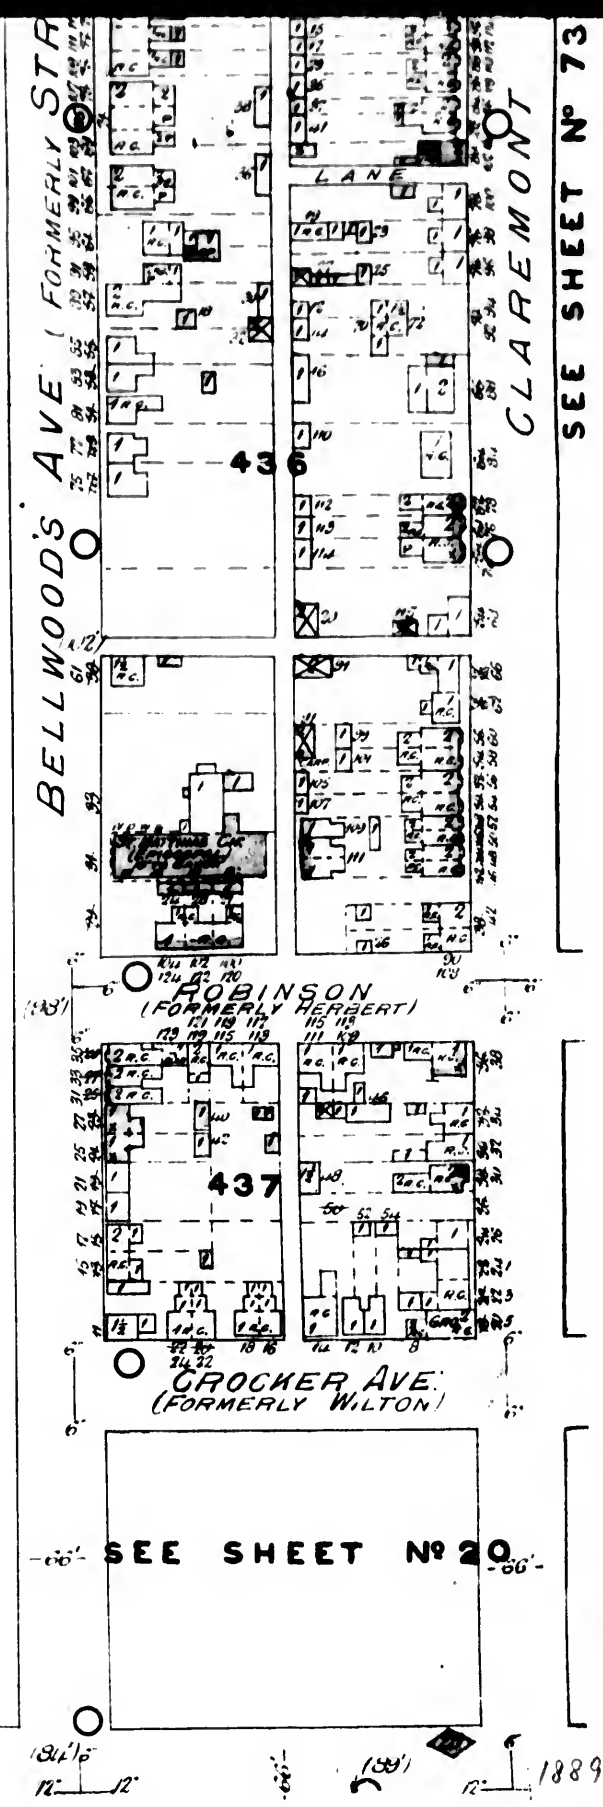

SEE SHEET N° 73

SEE SHEET

CLAREM

MANNING AVE

EUCLID AVE FORMERLY

PALMERSTON AVE FORMERLY M

ROBINSON
(FORMERLY HERBERT)

CROCKER AVE
(FORMERLY WILTON)

ROBINS


GOULL




















































BLOCK 95.


BLOCK 96.

SEE SHEET No 20

BLOCK 94.

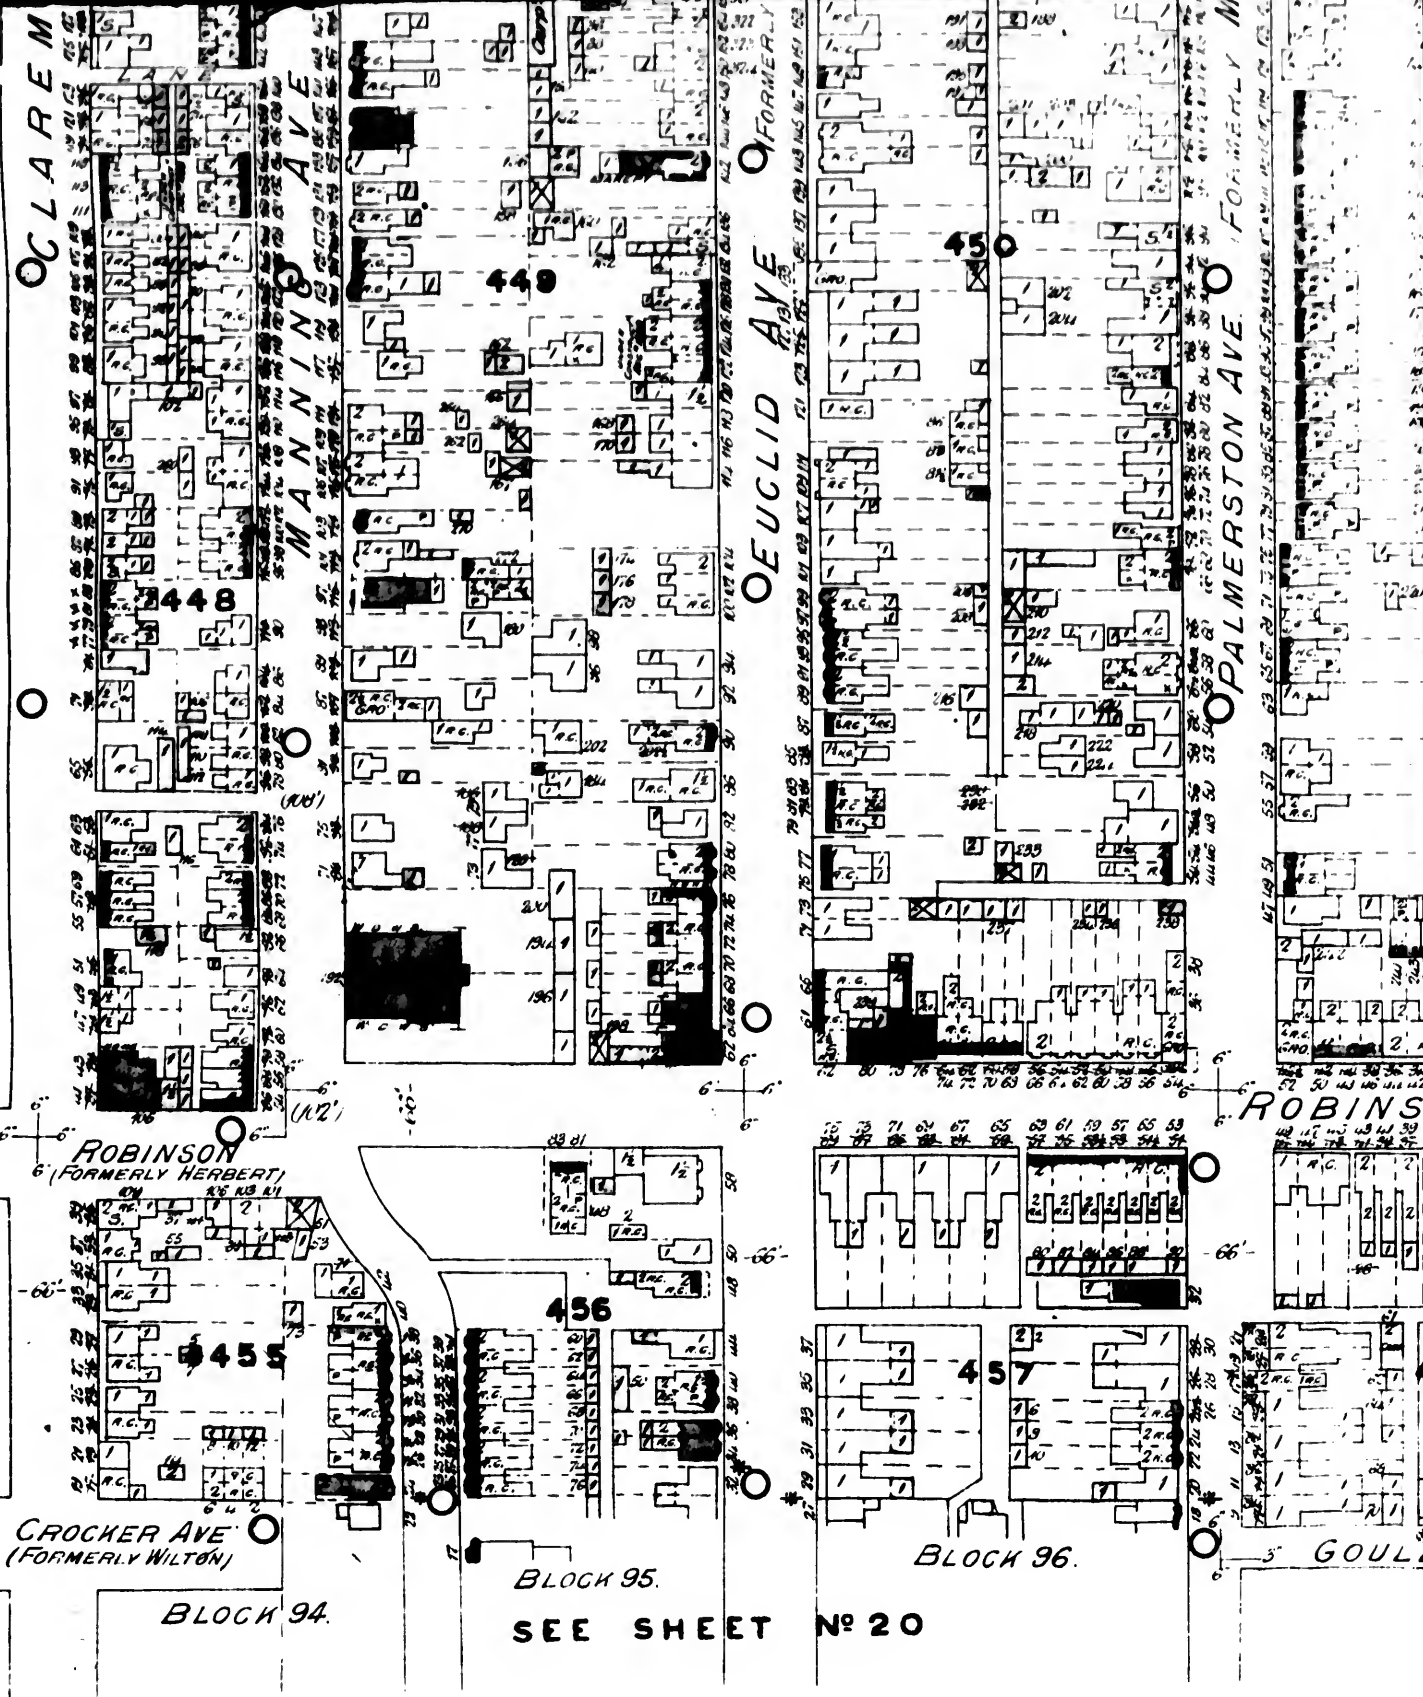

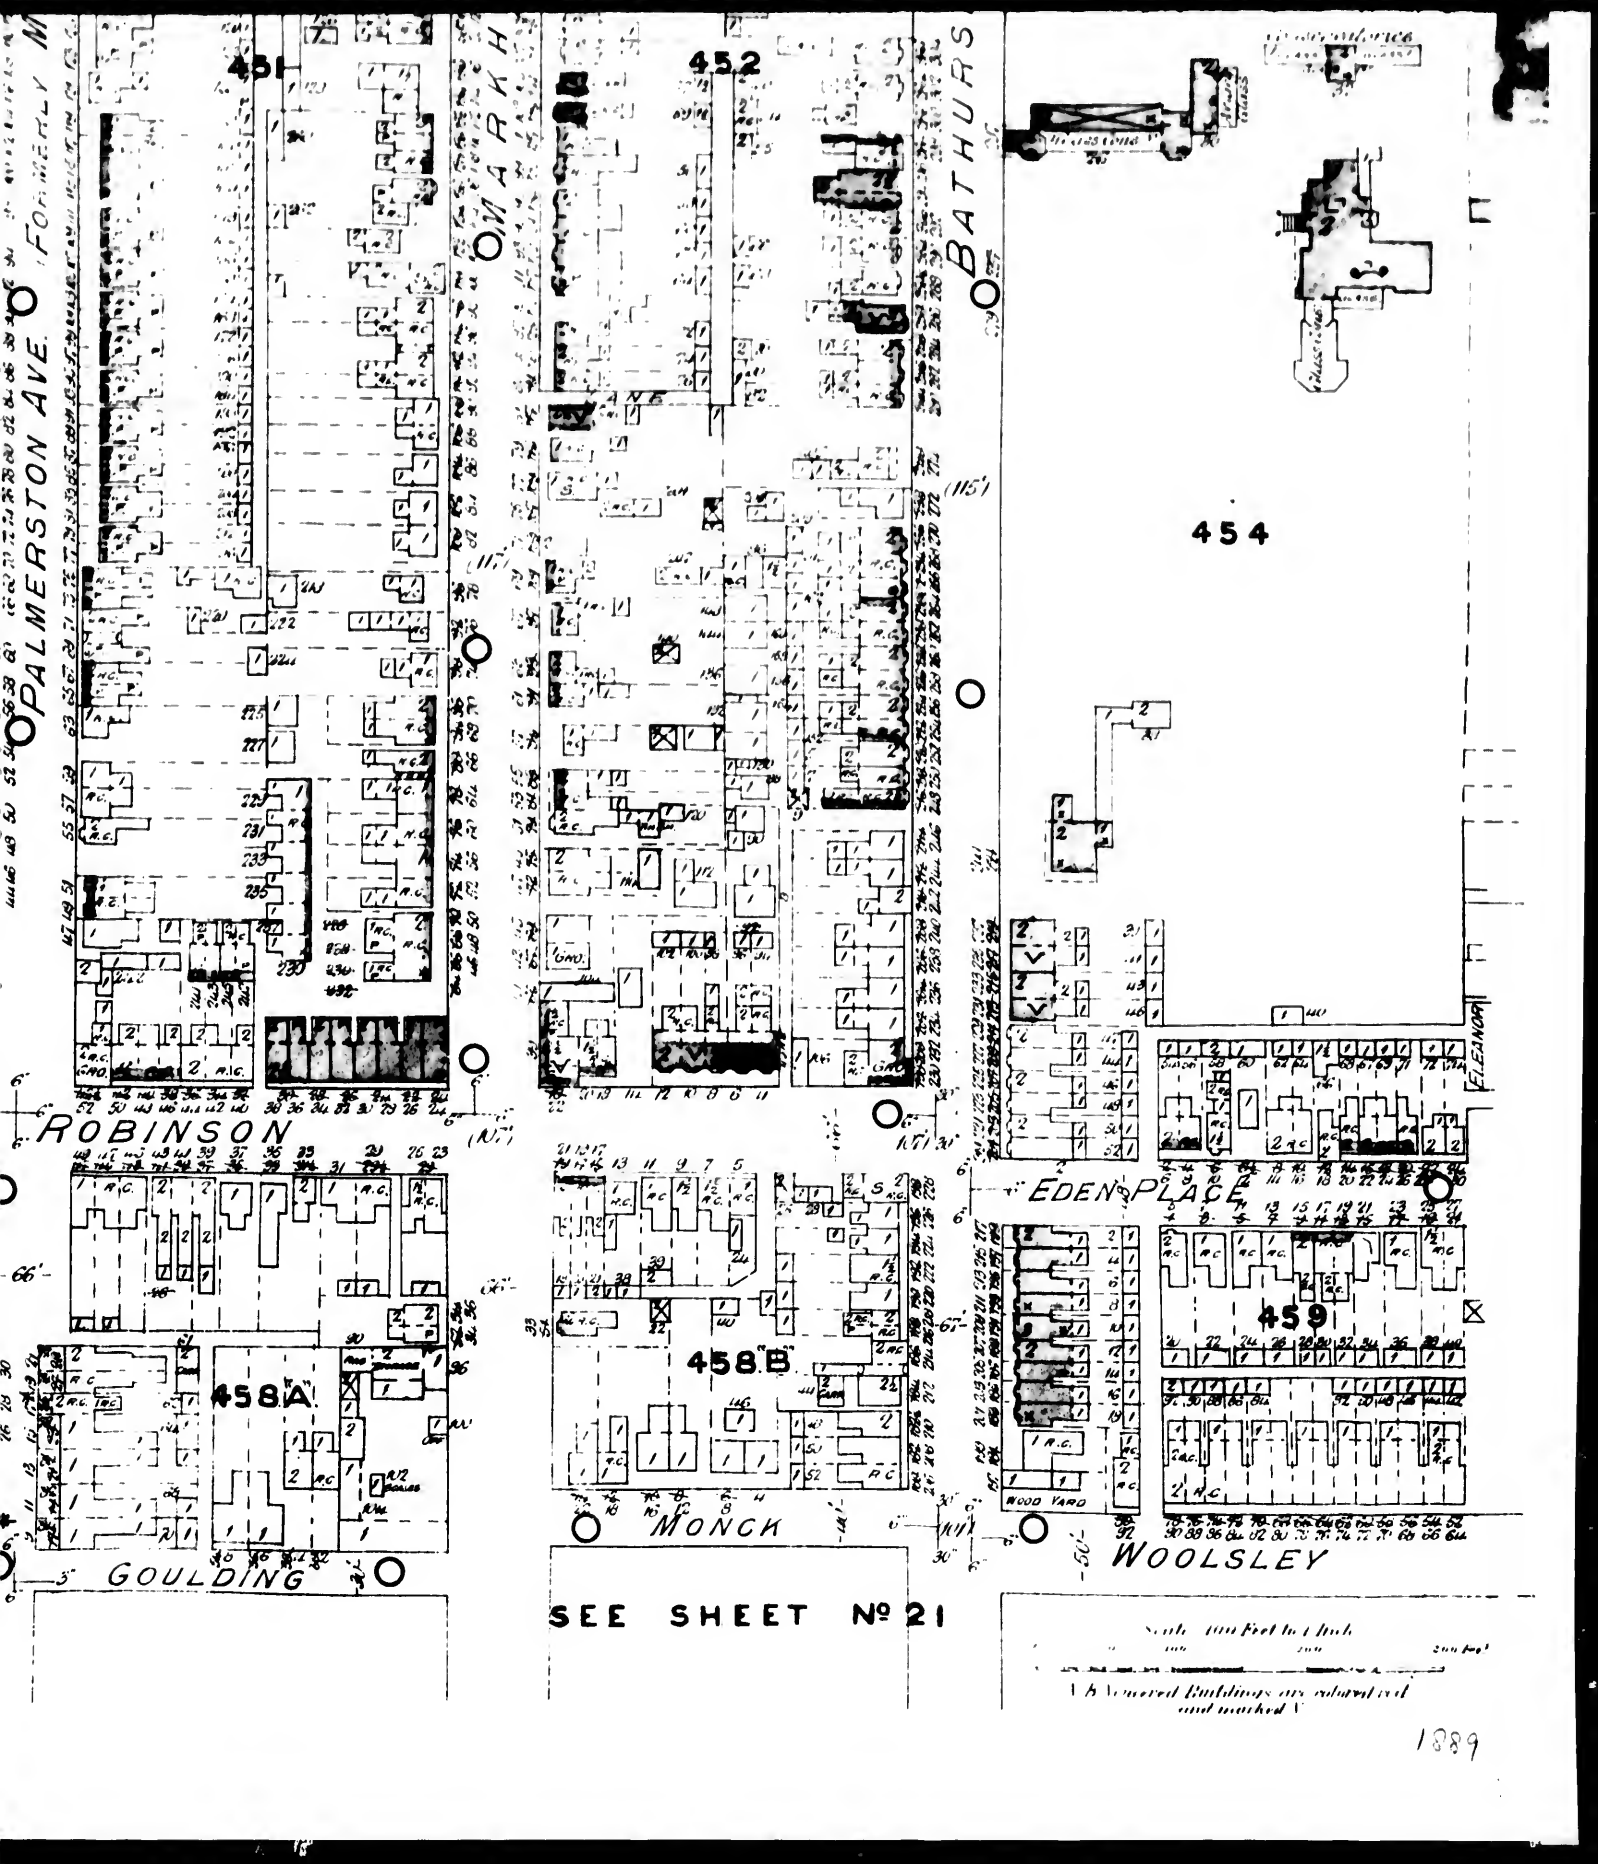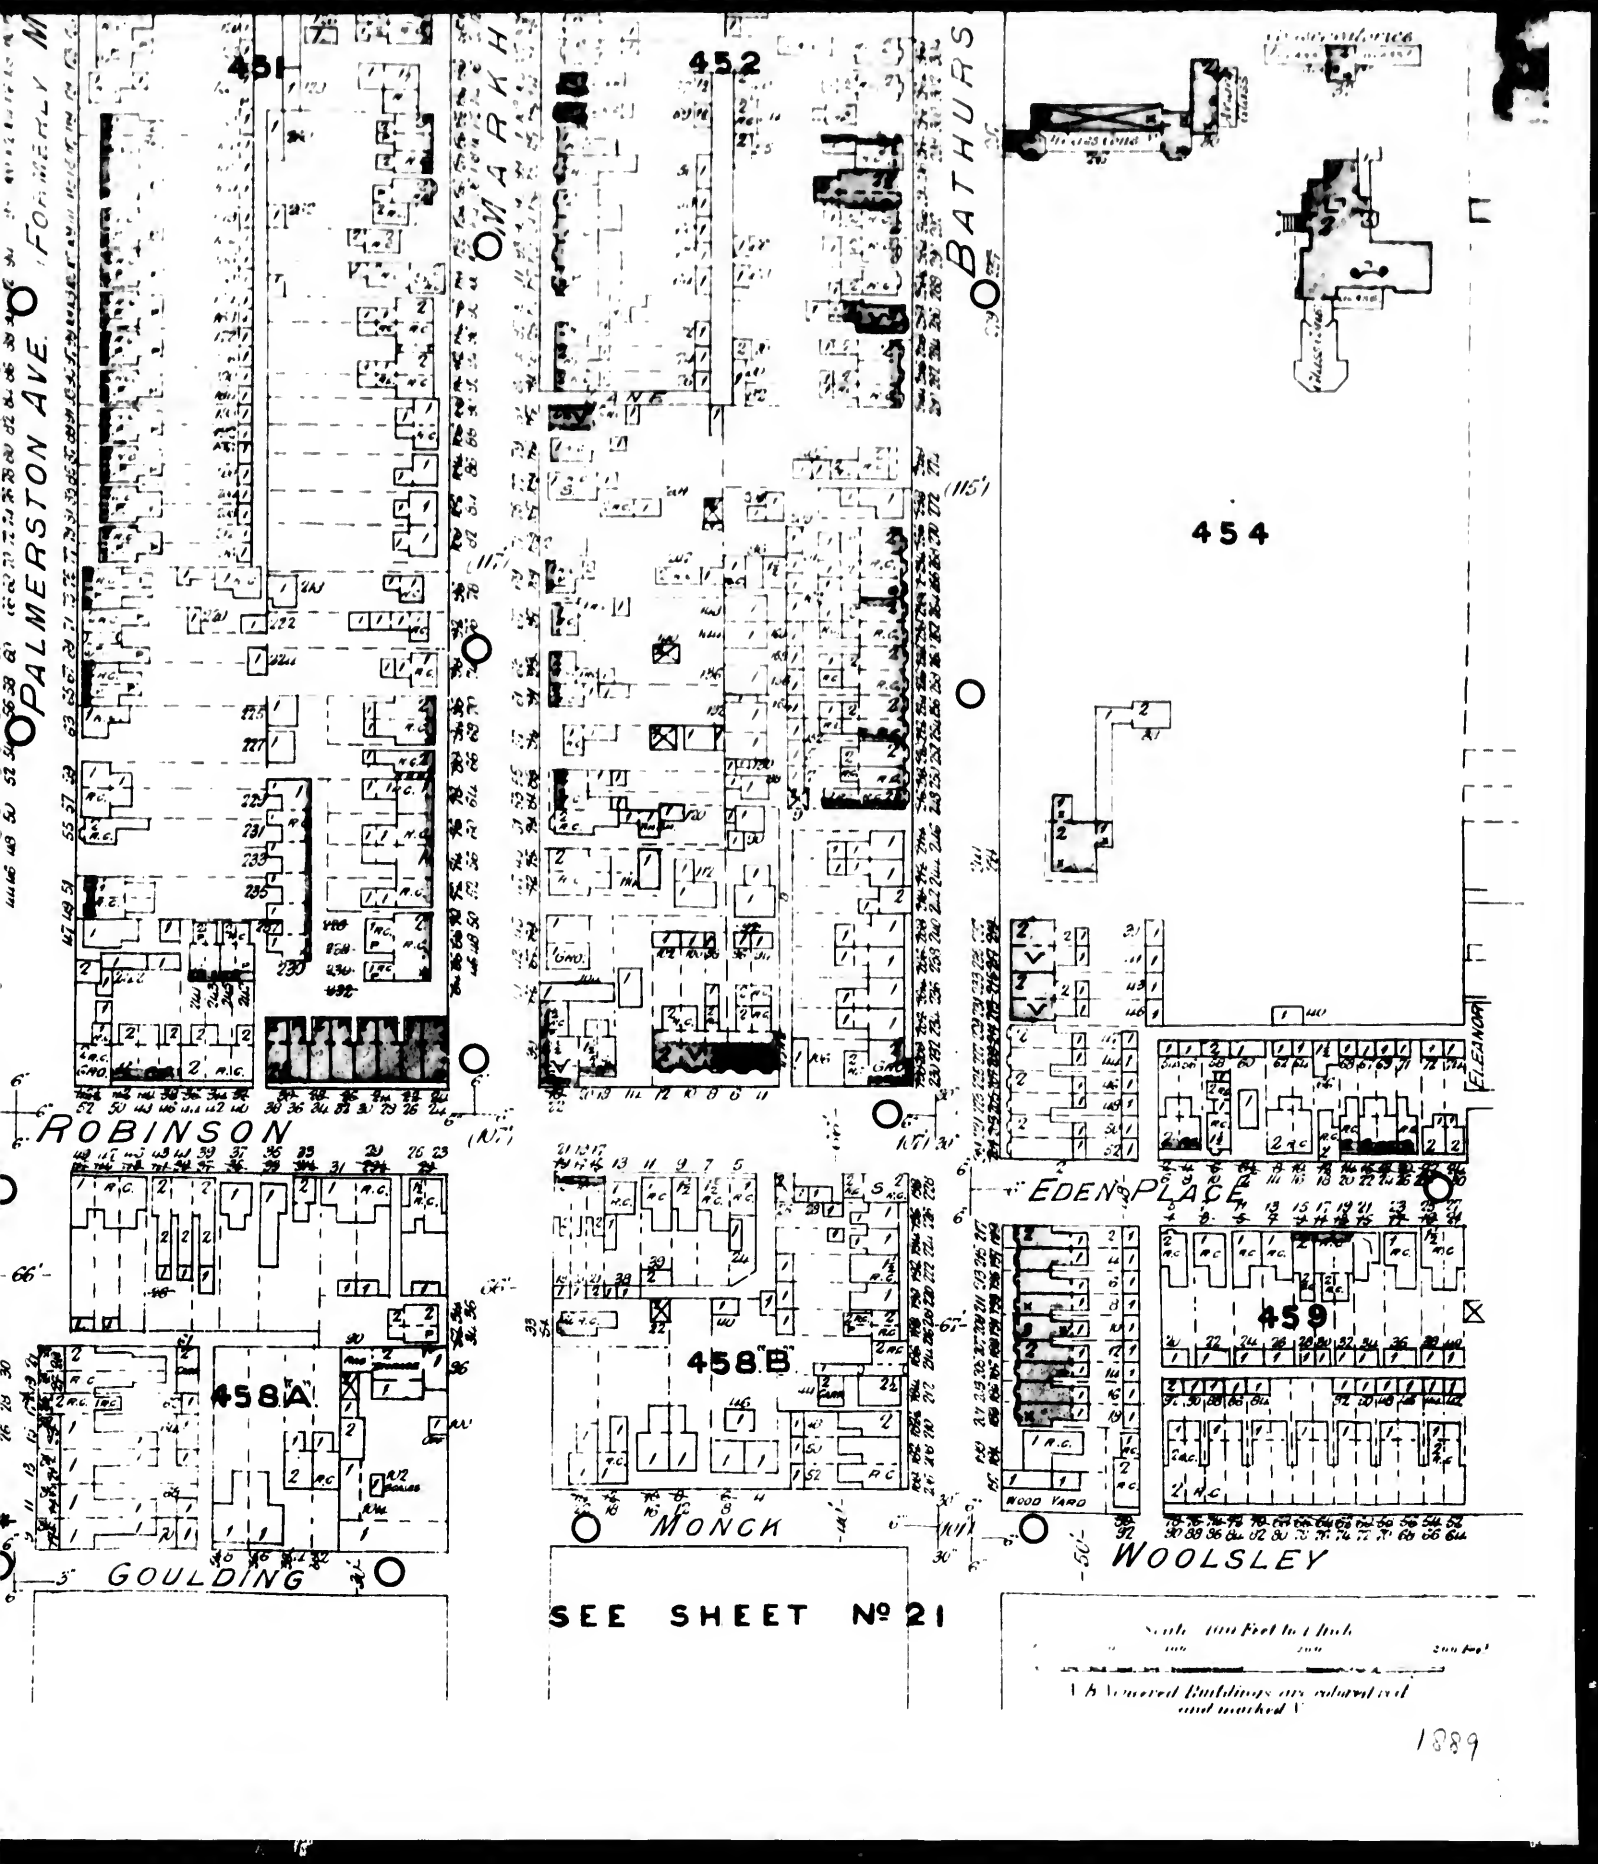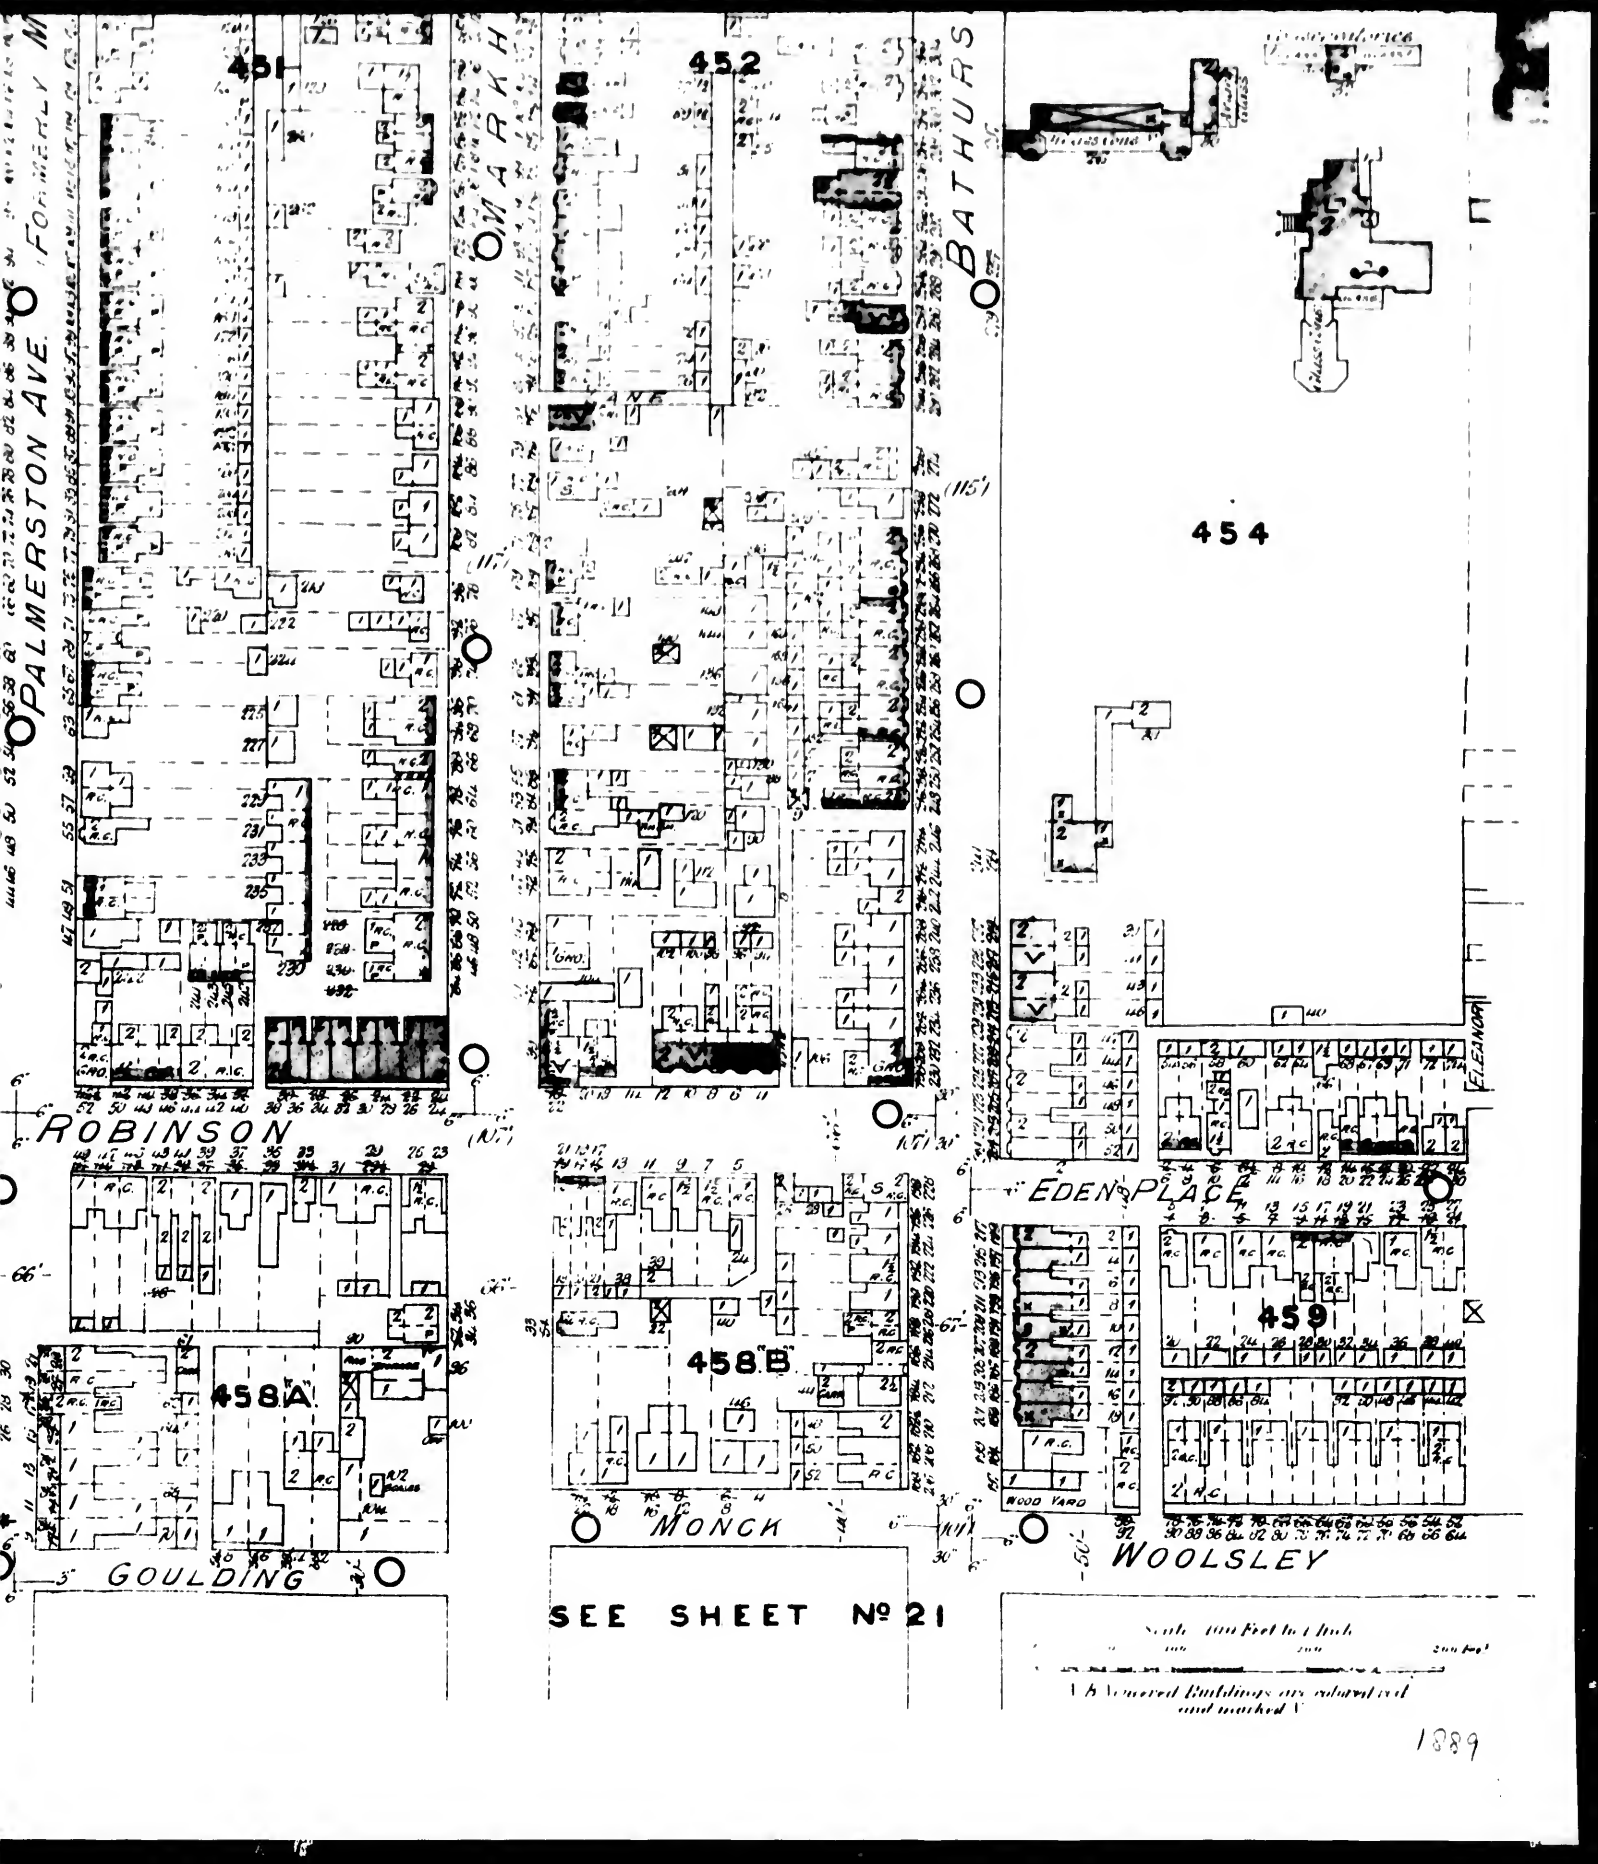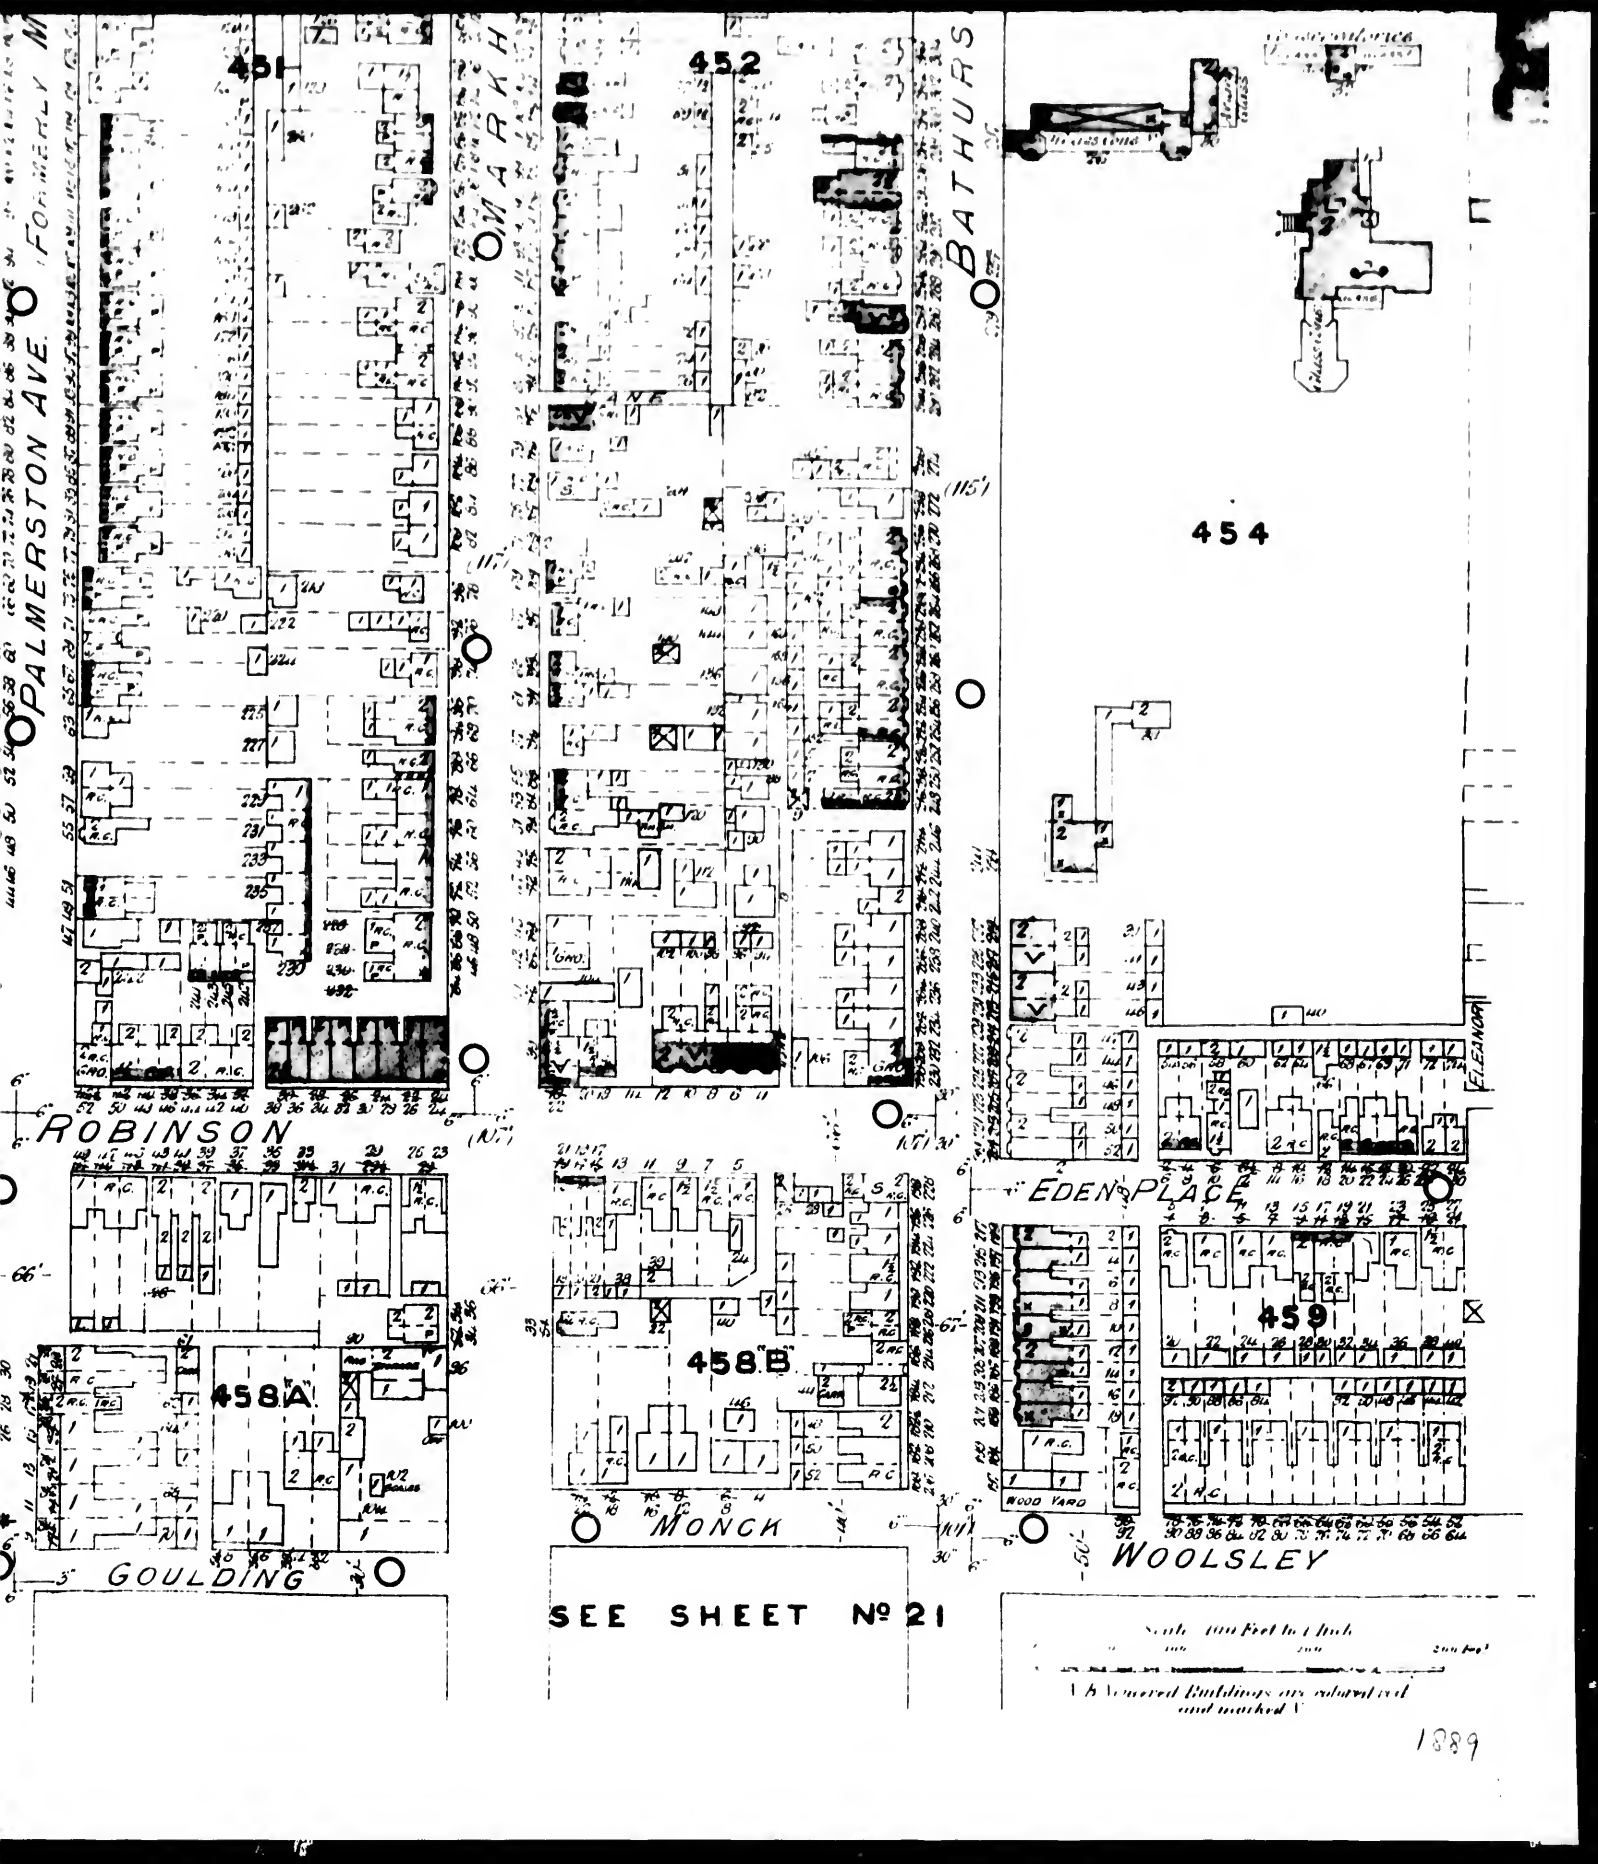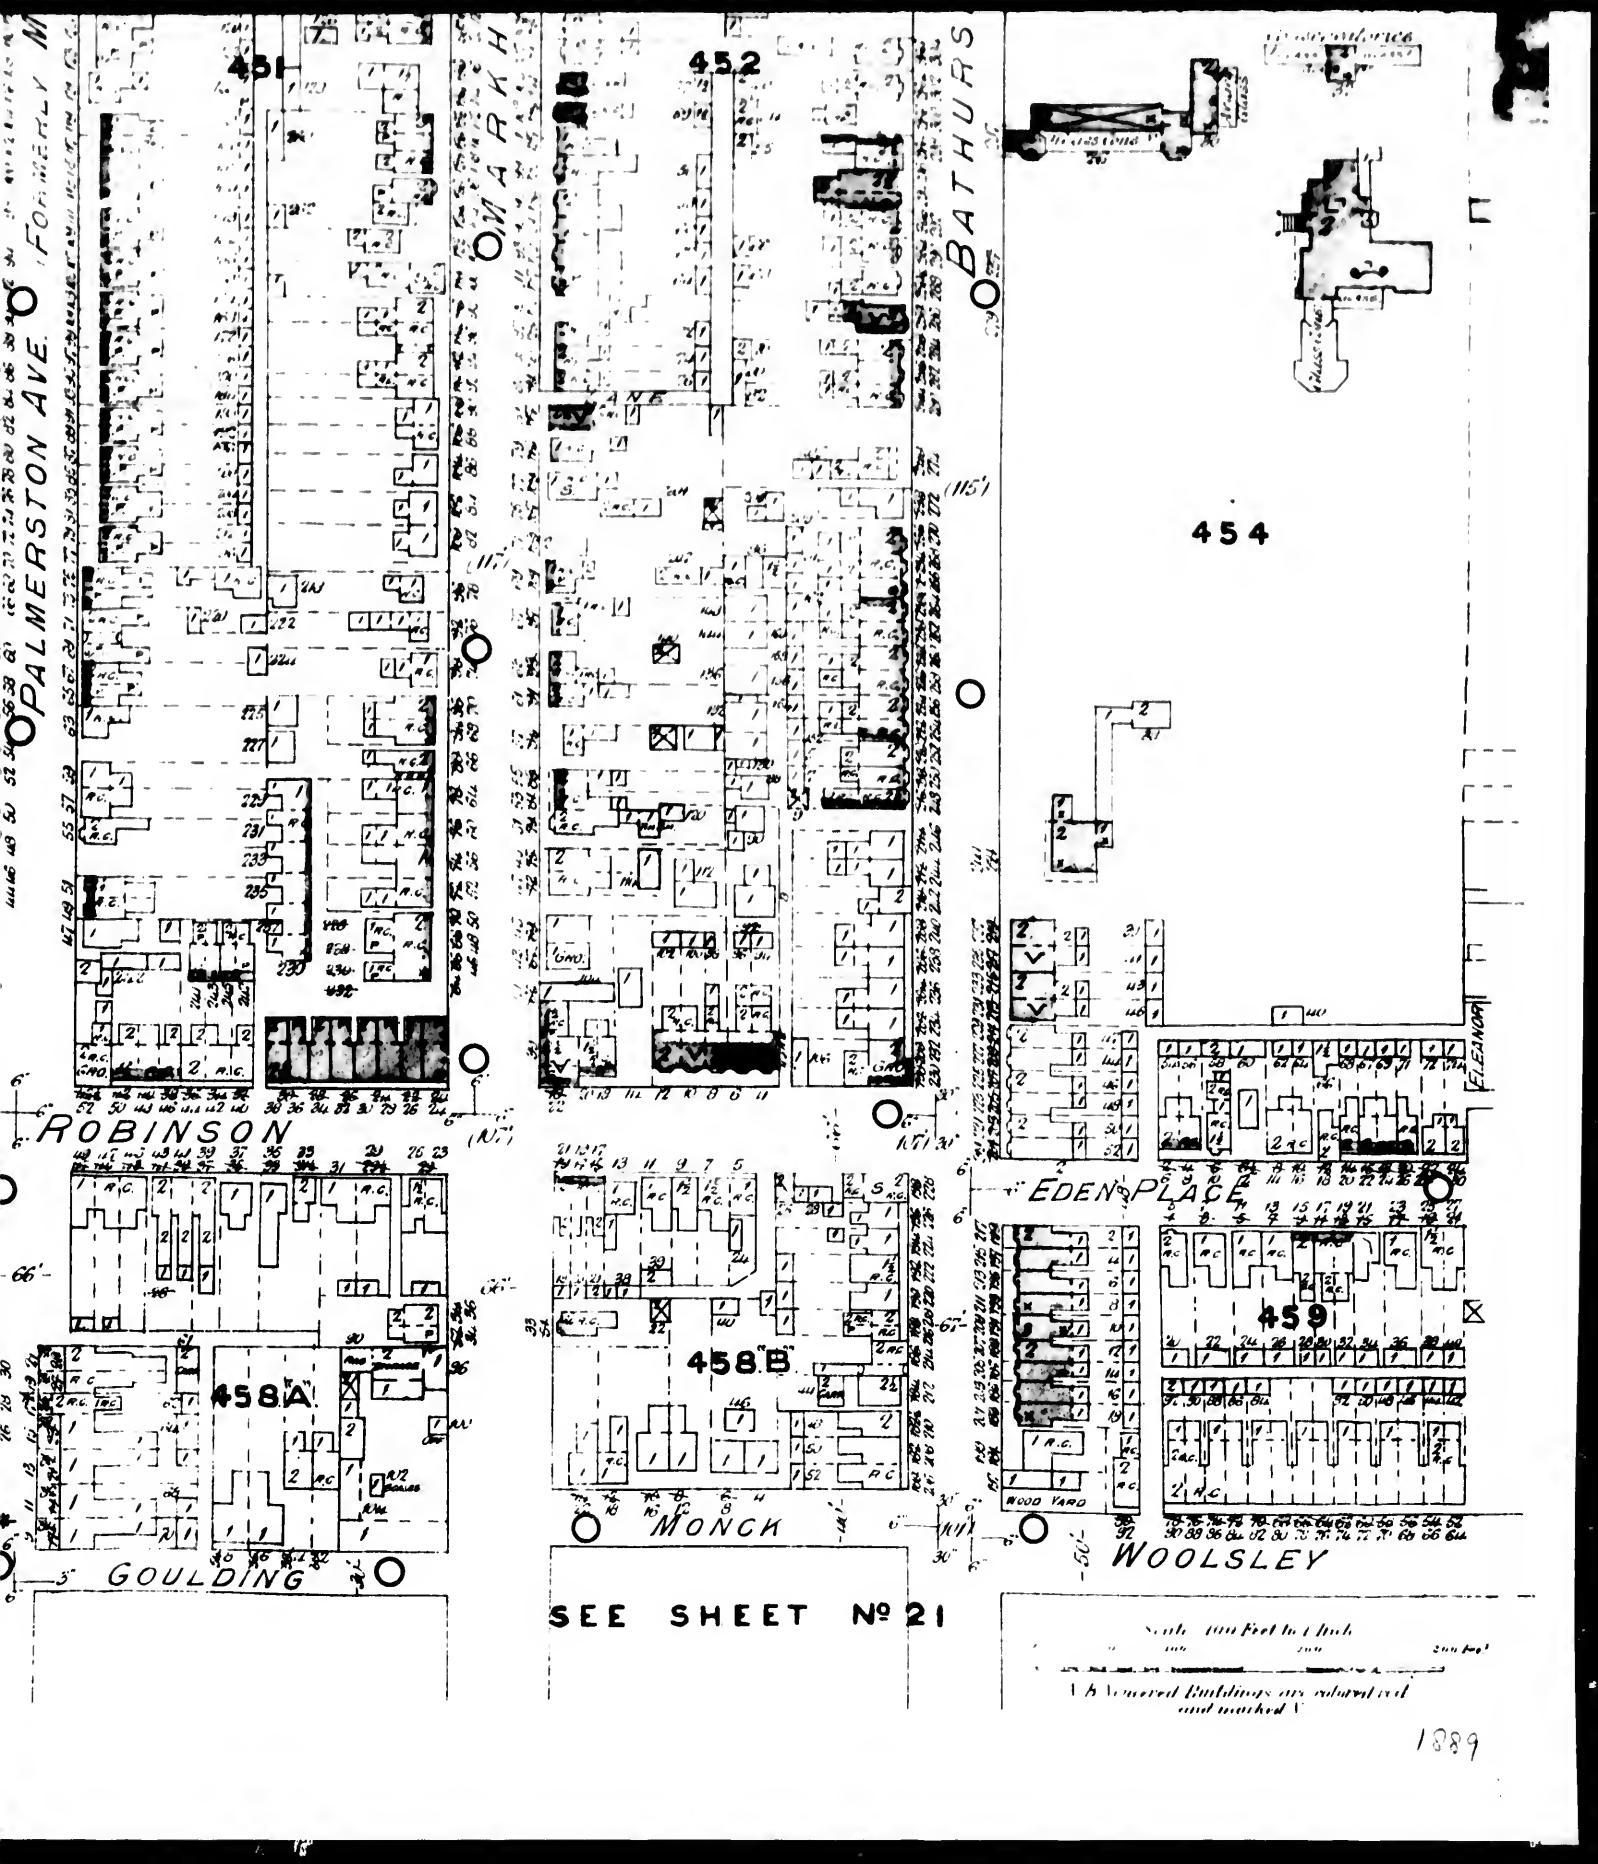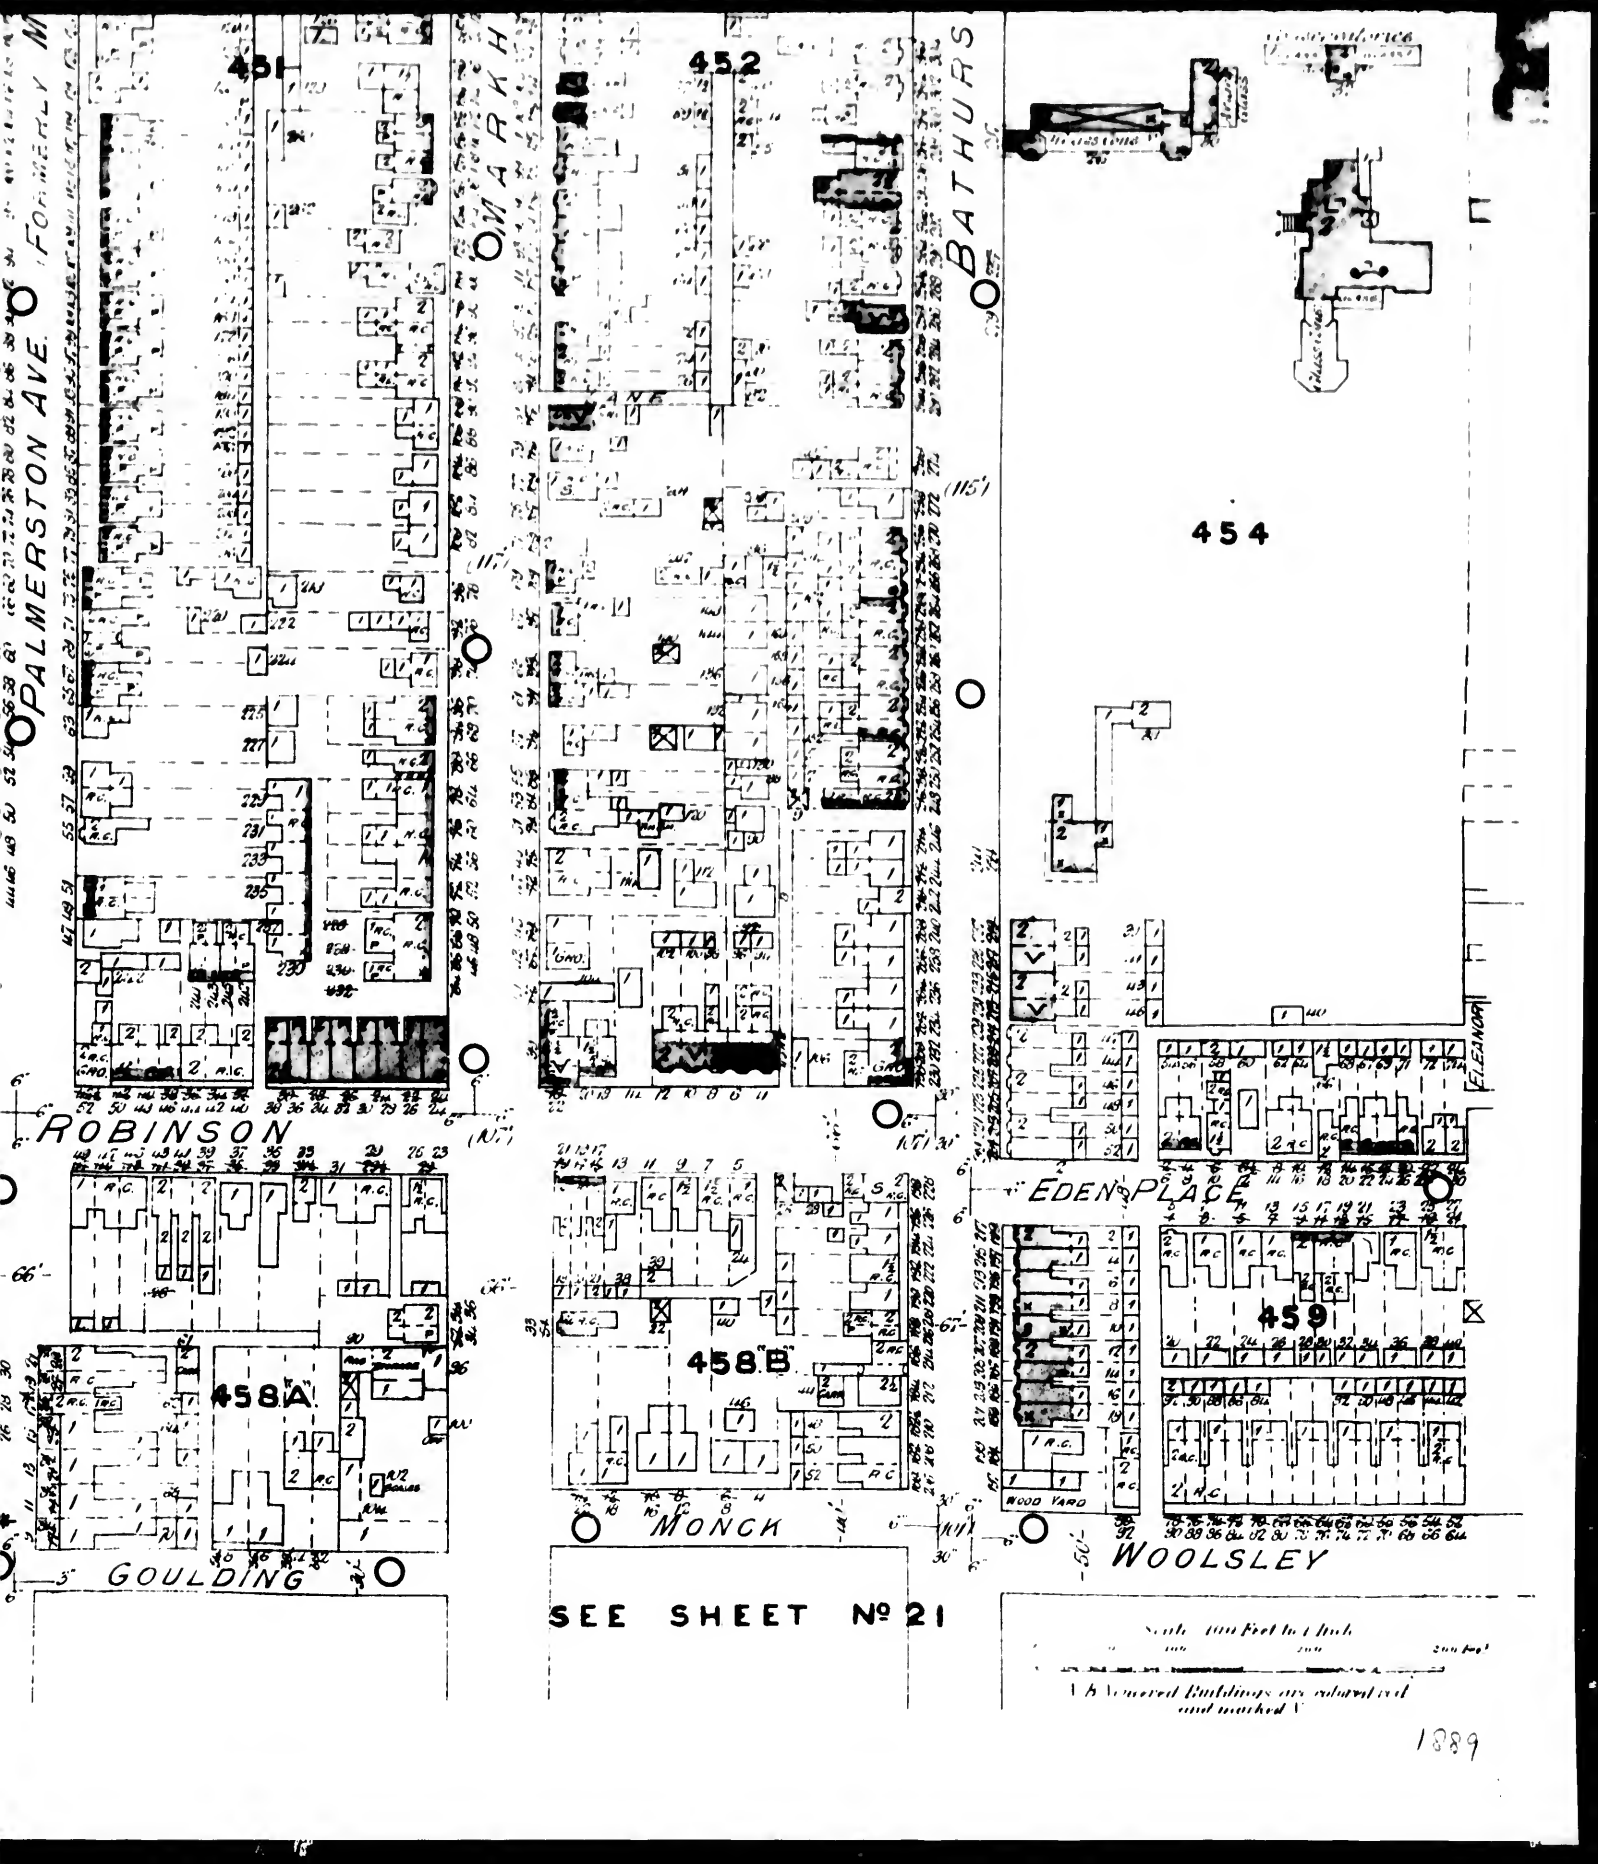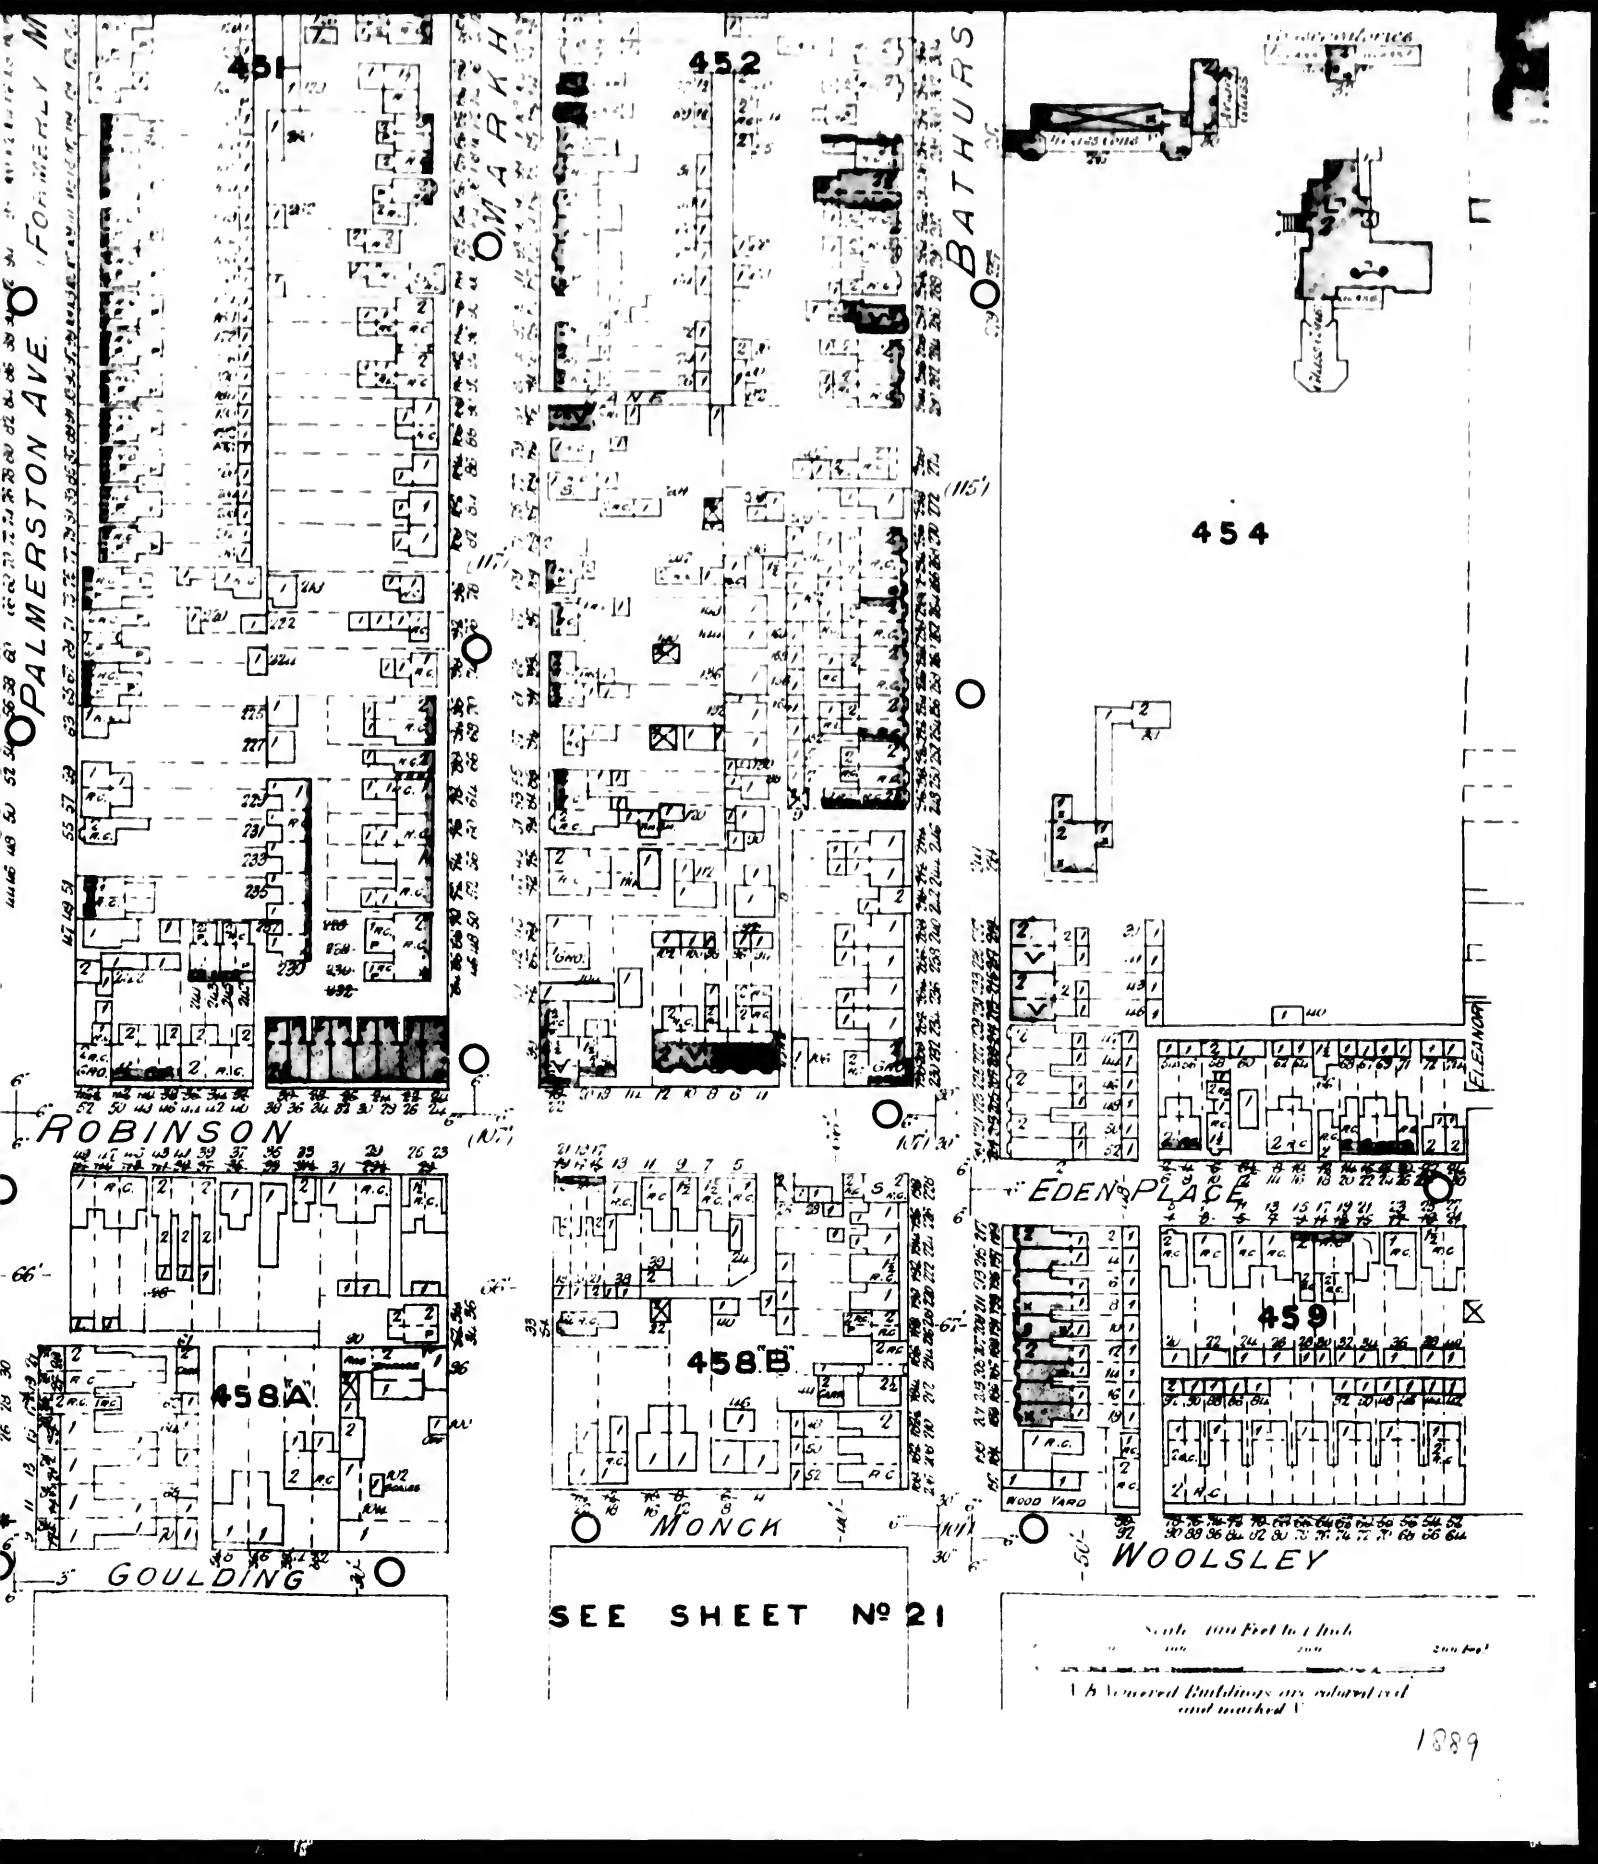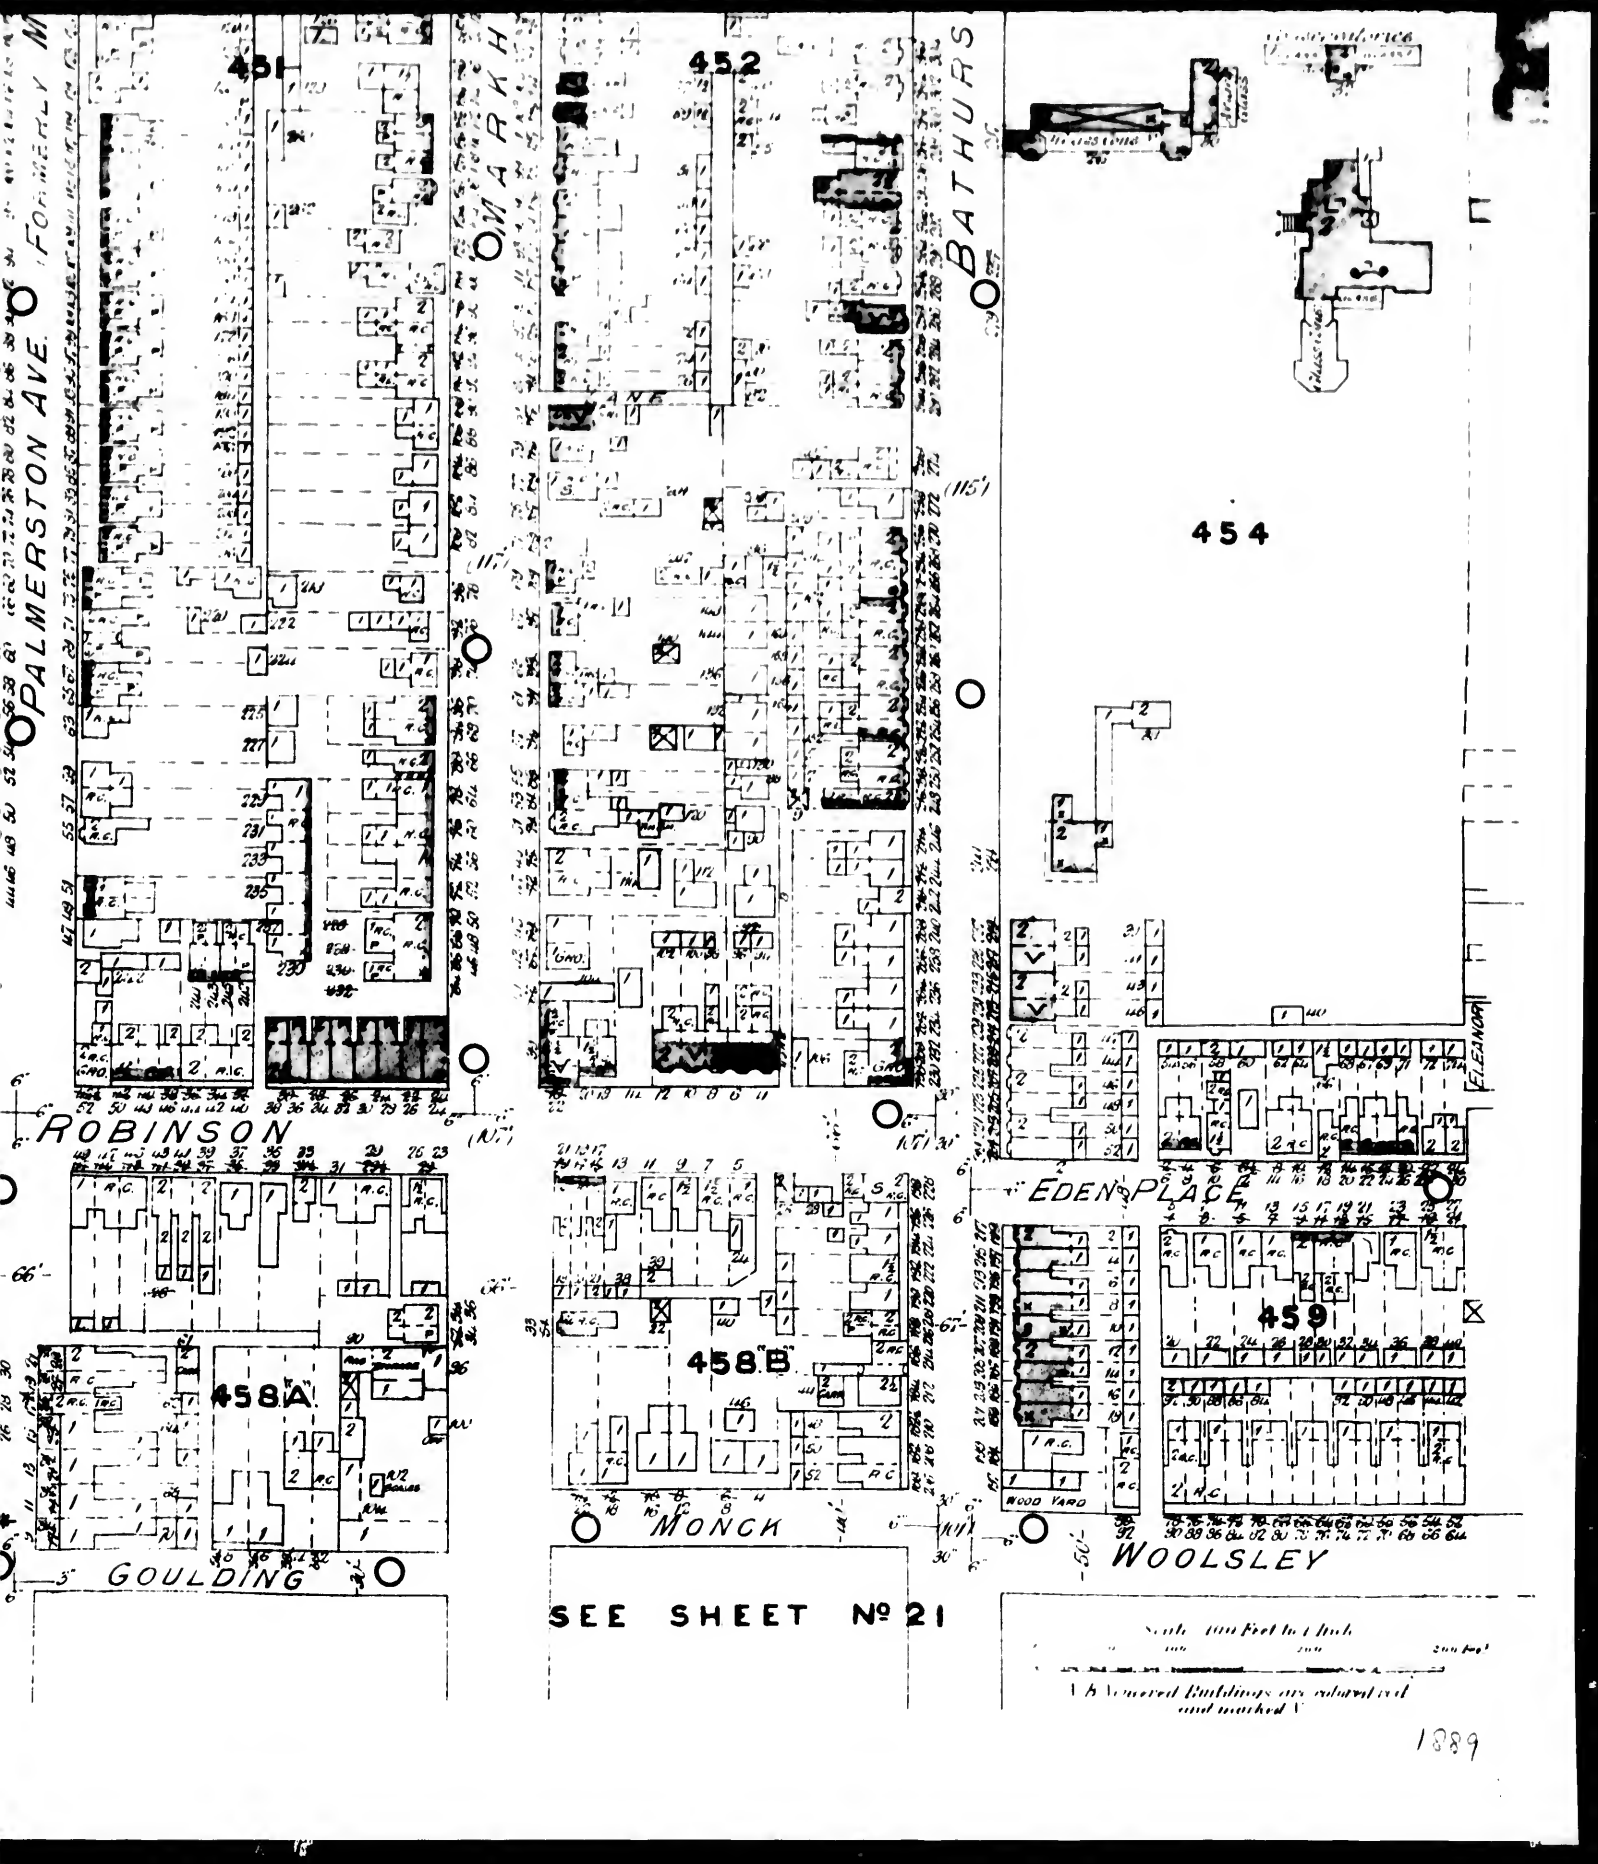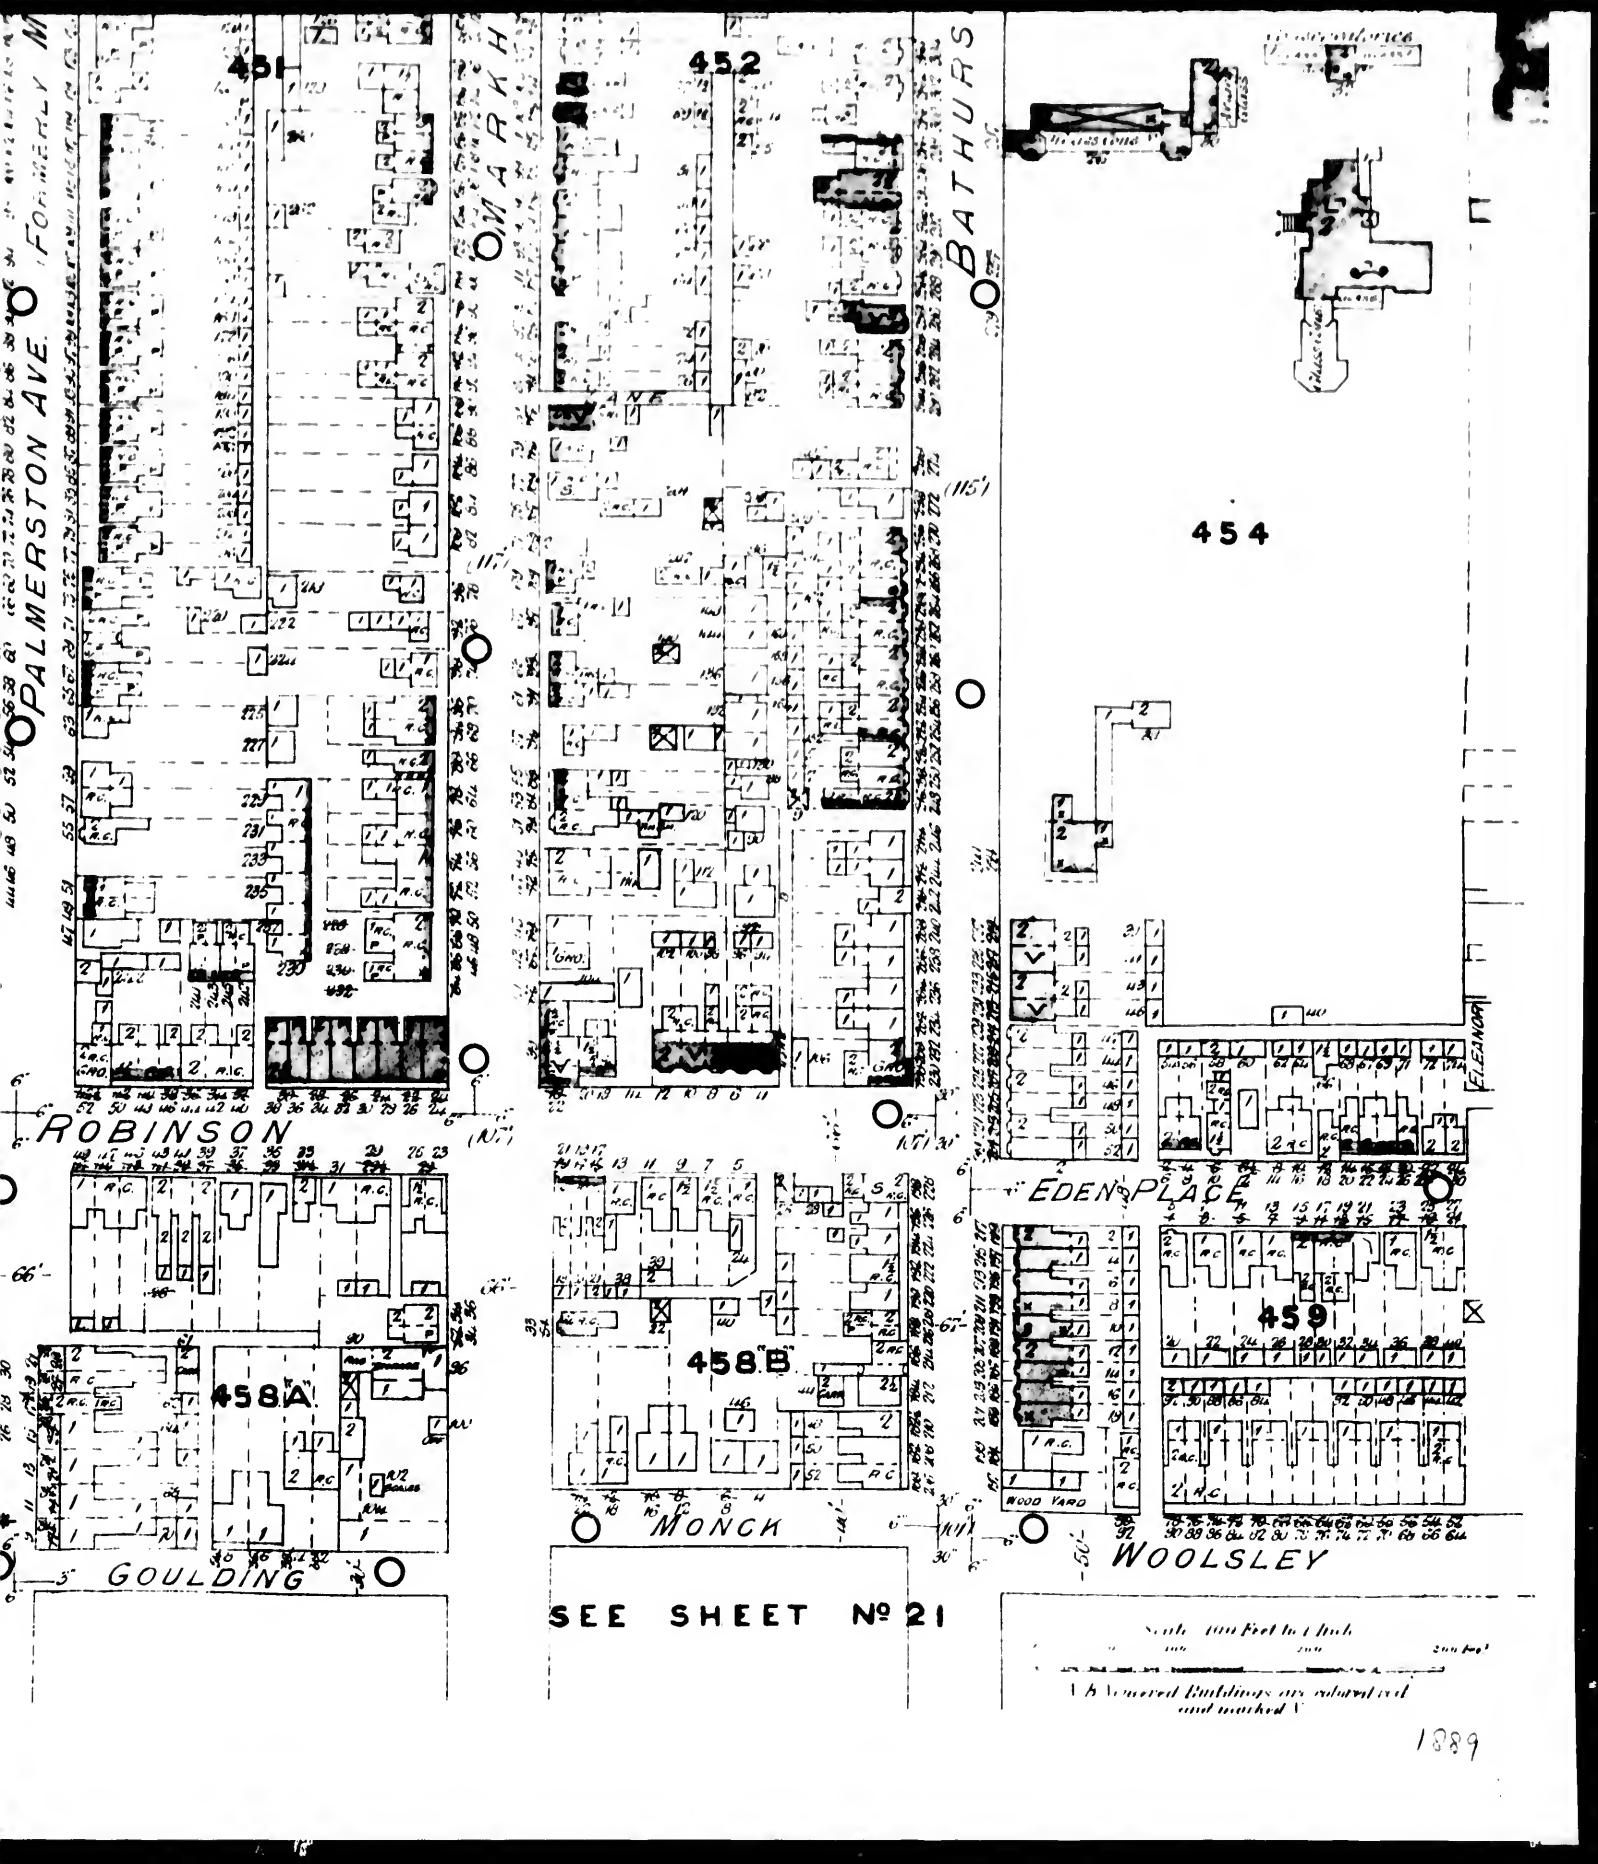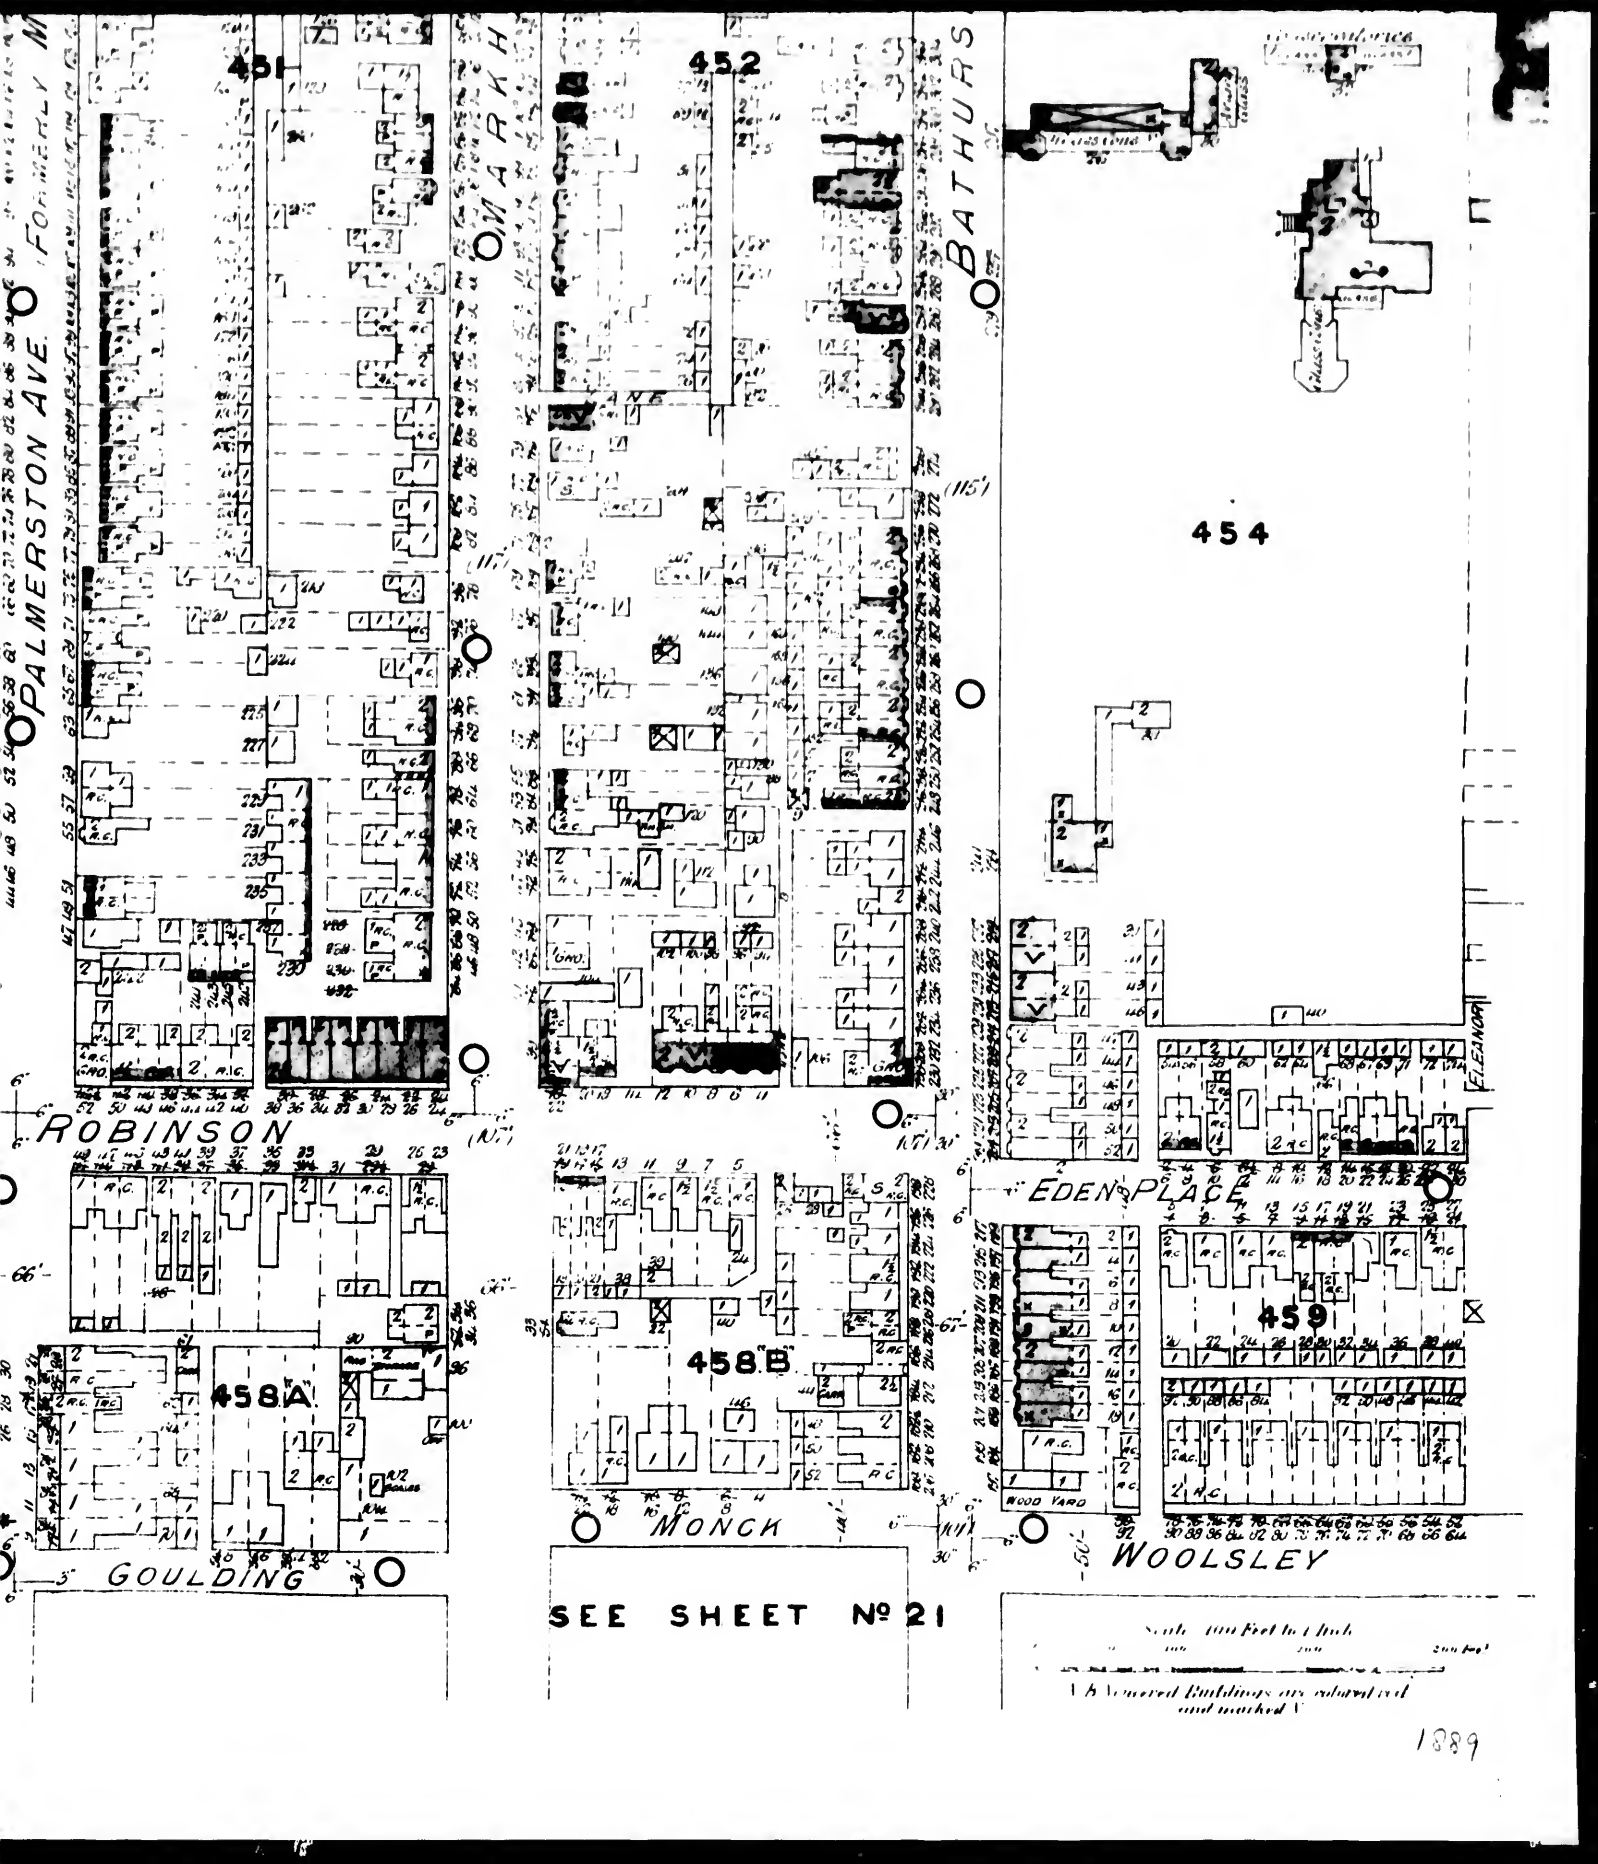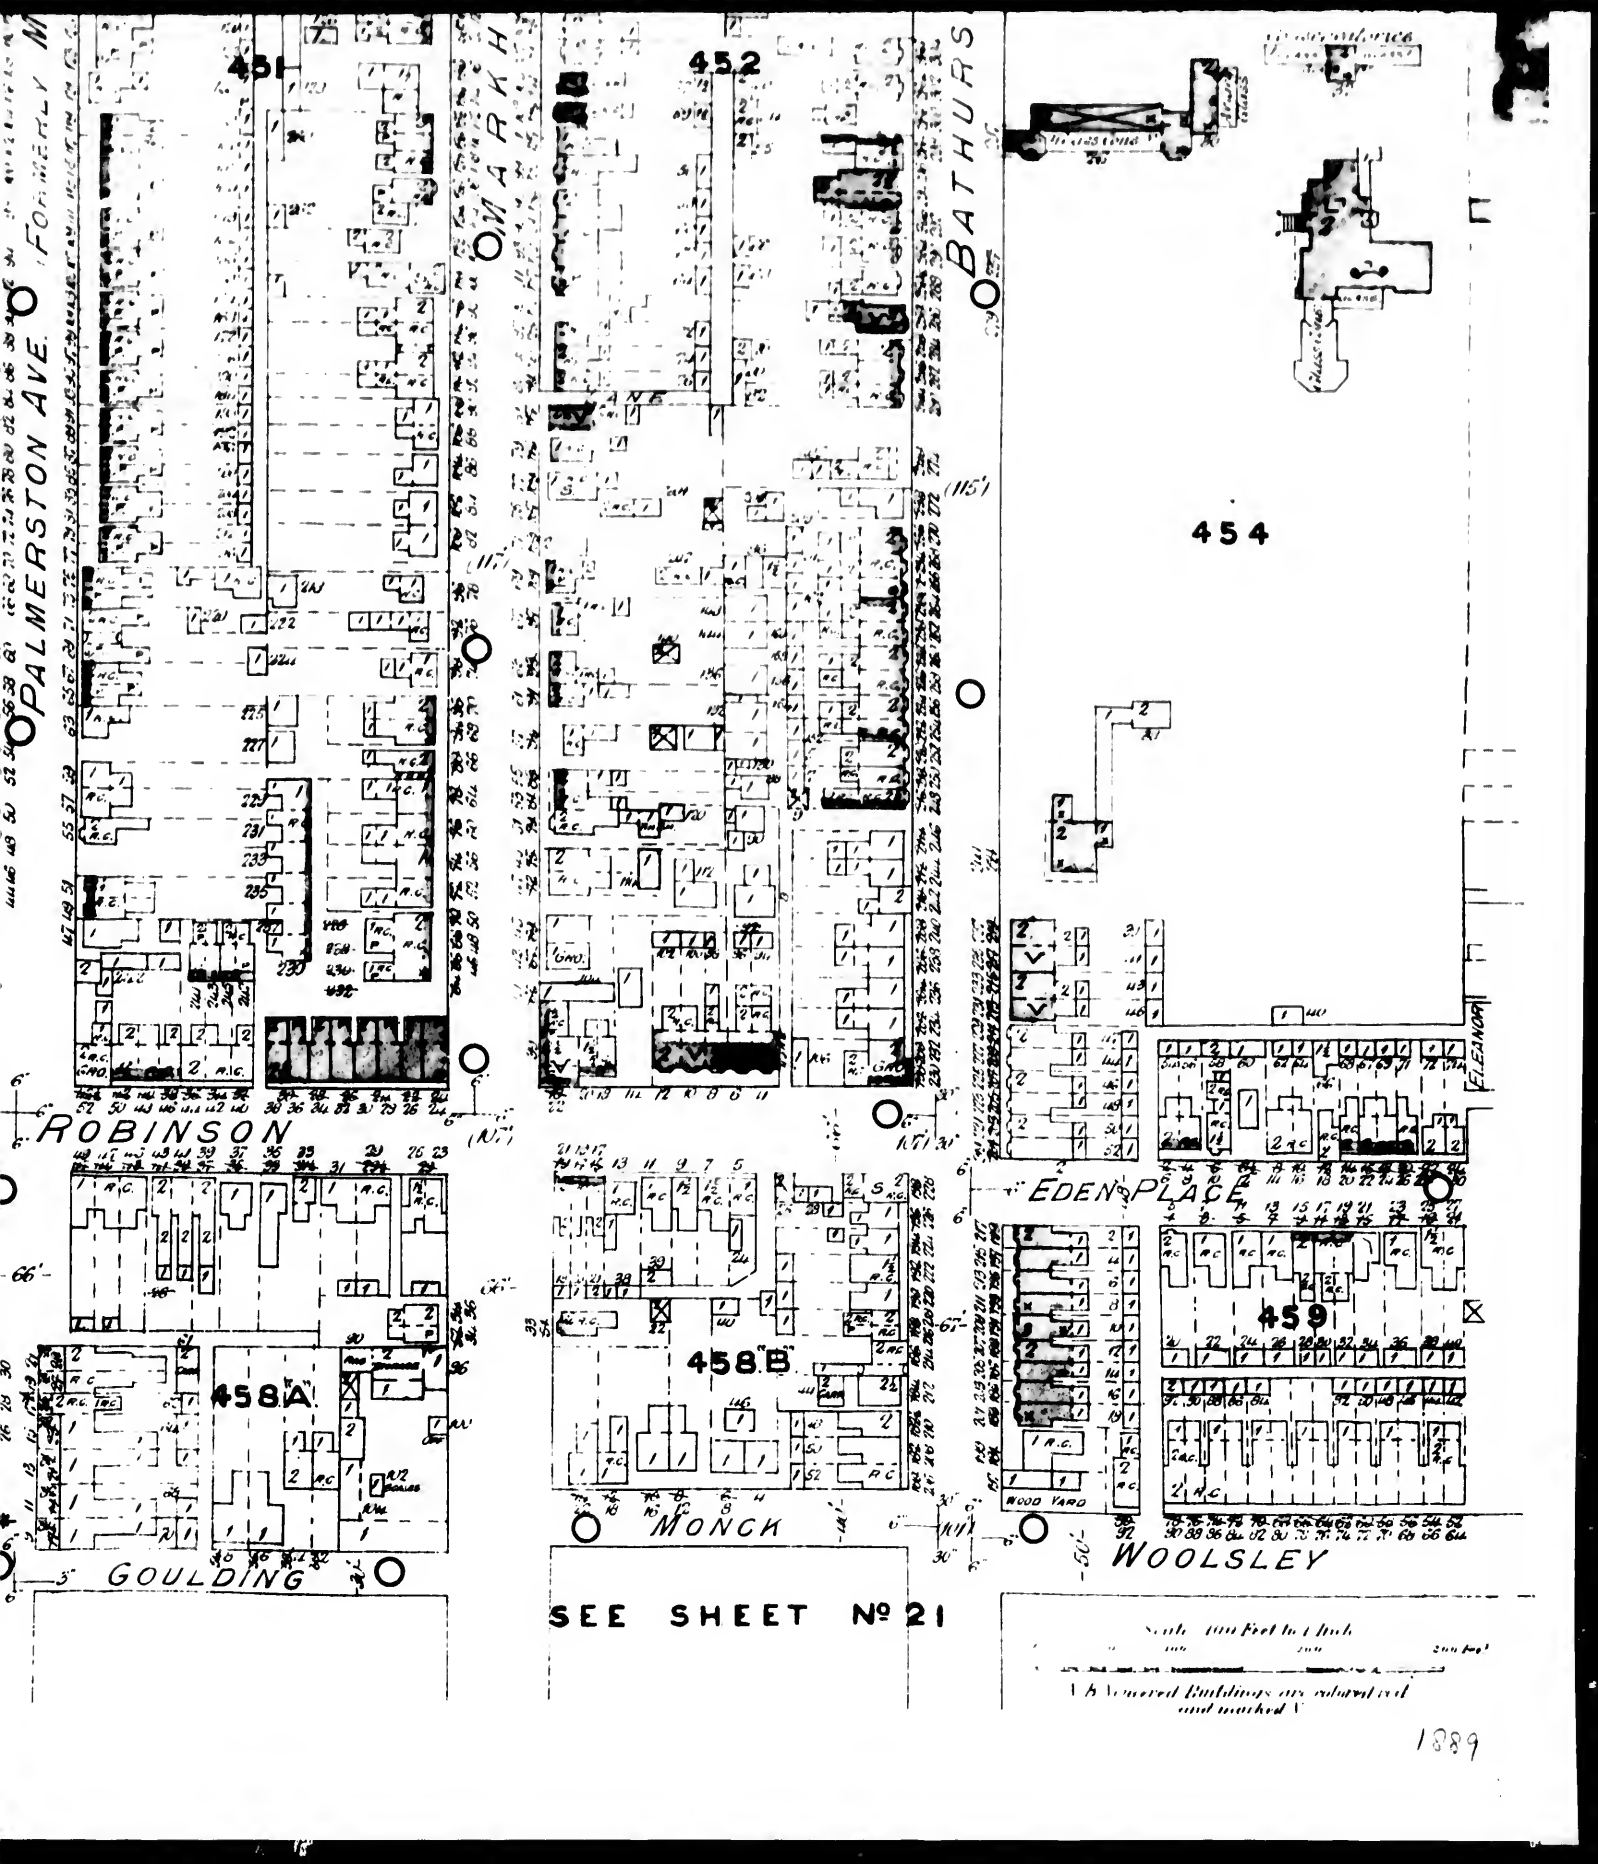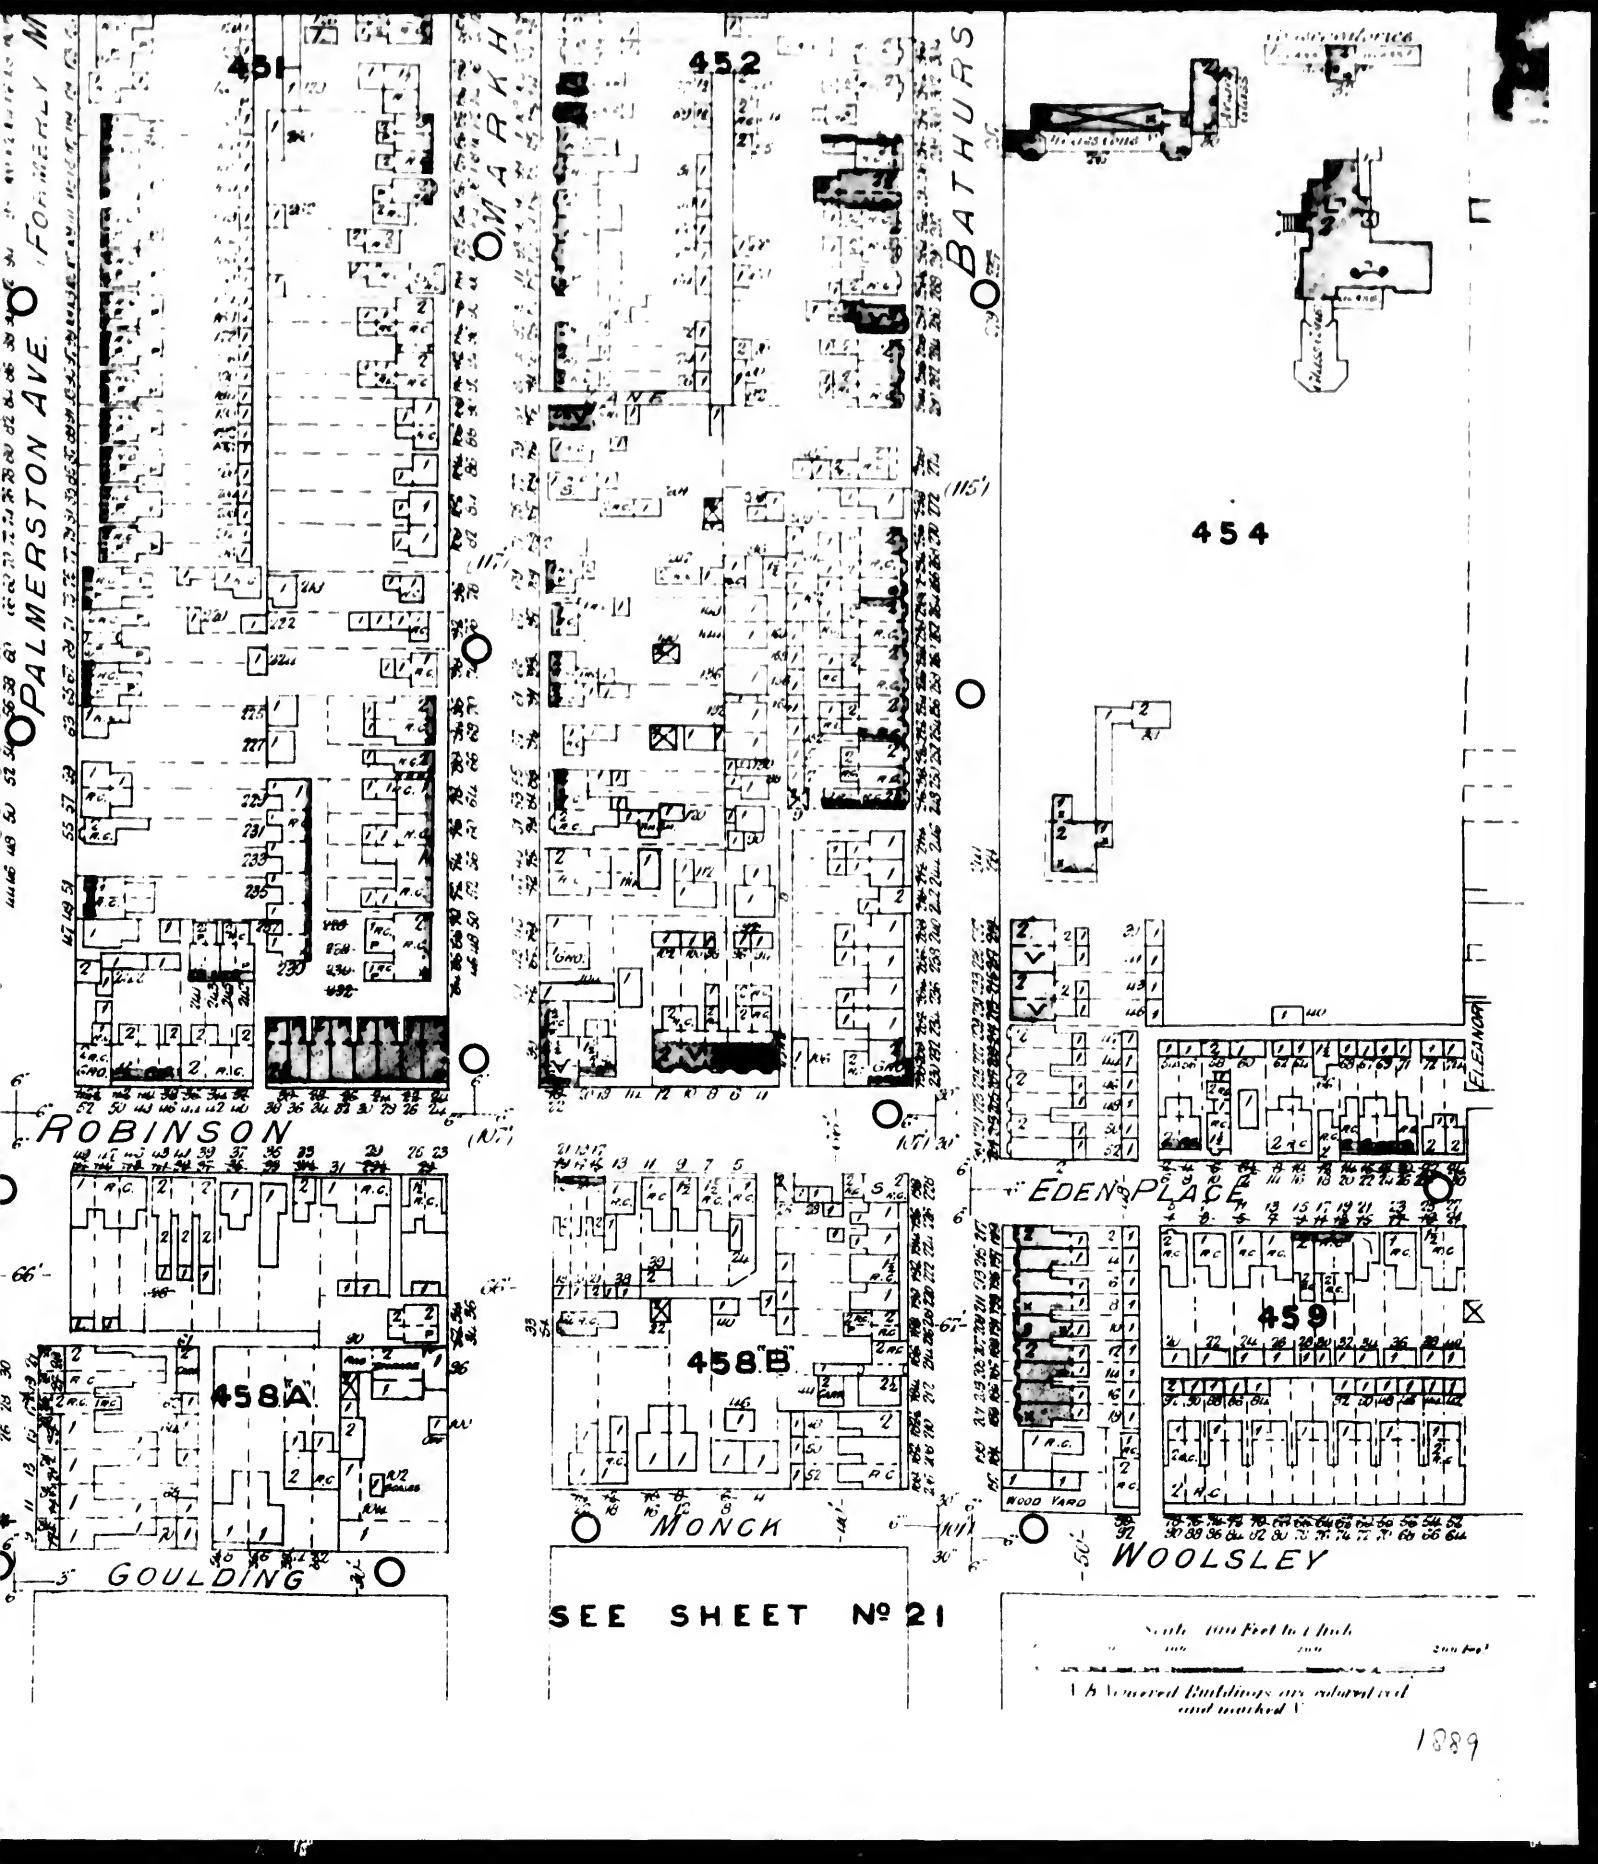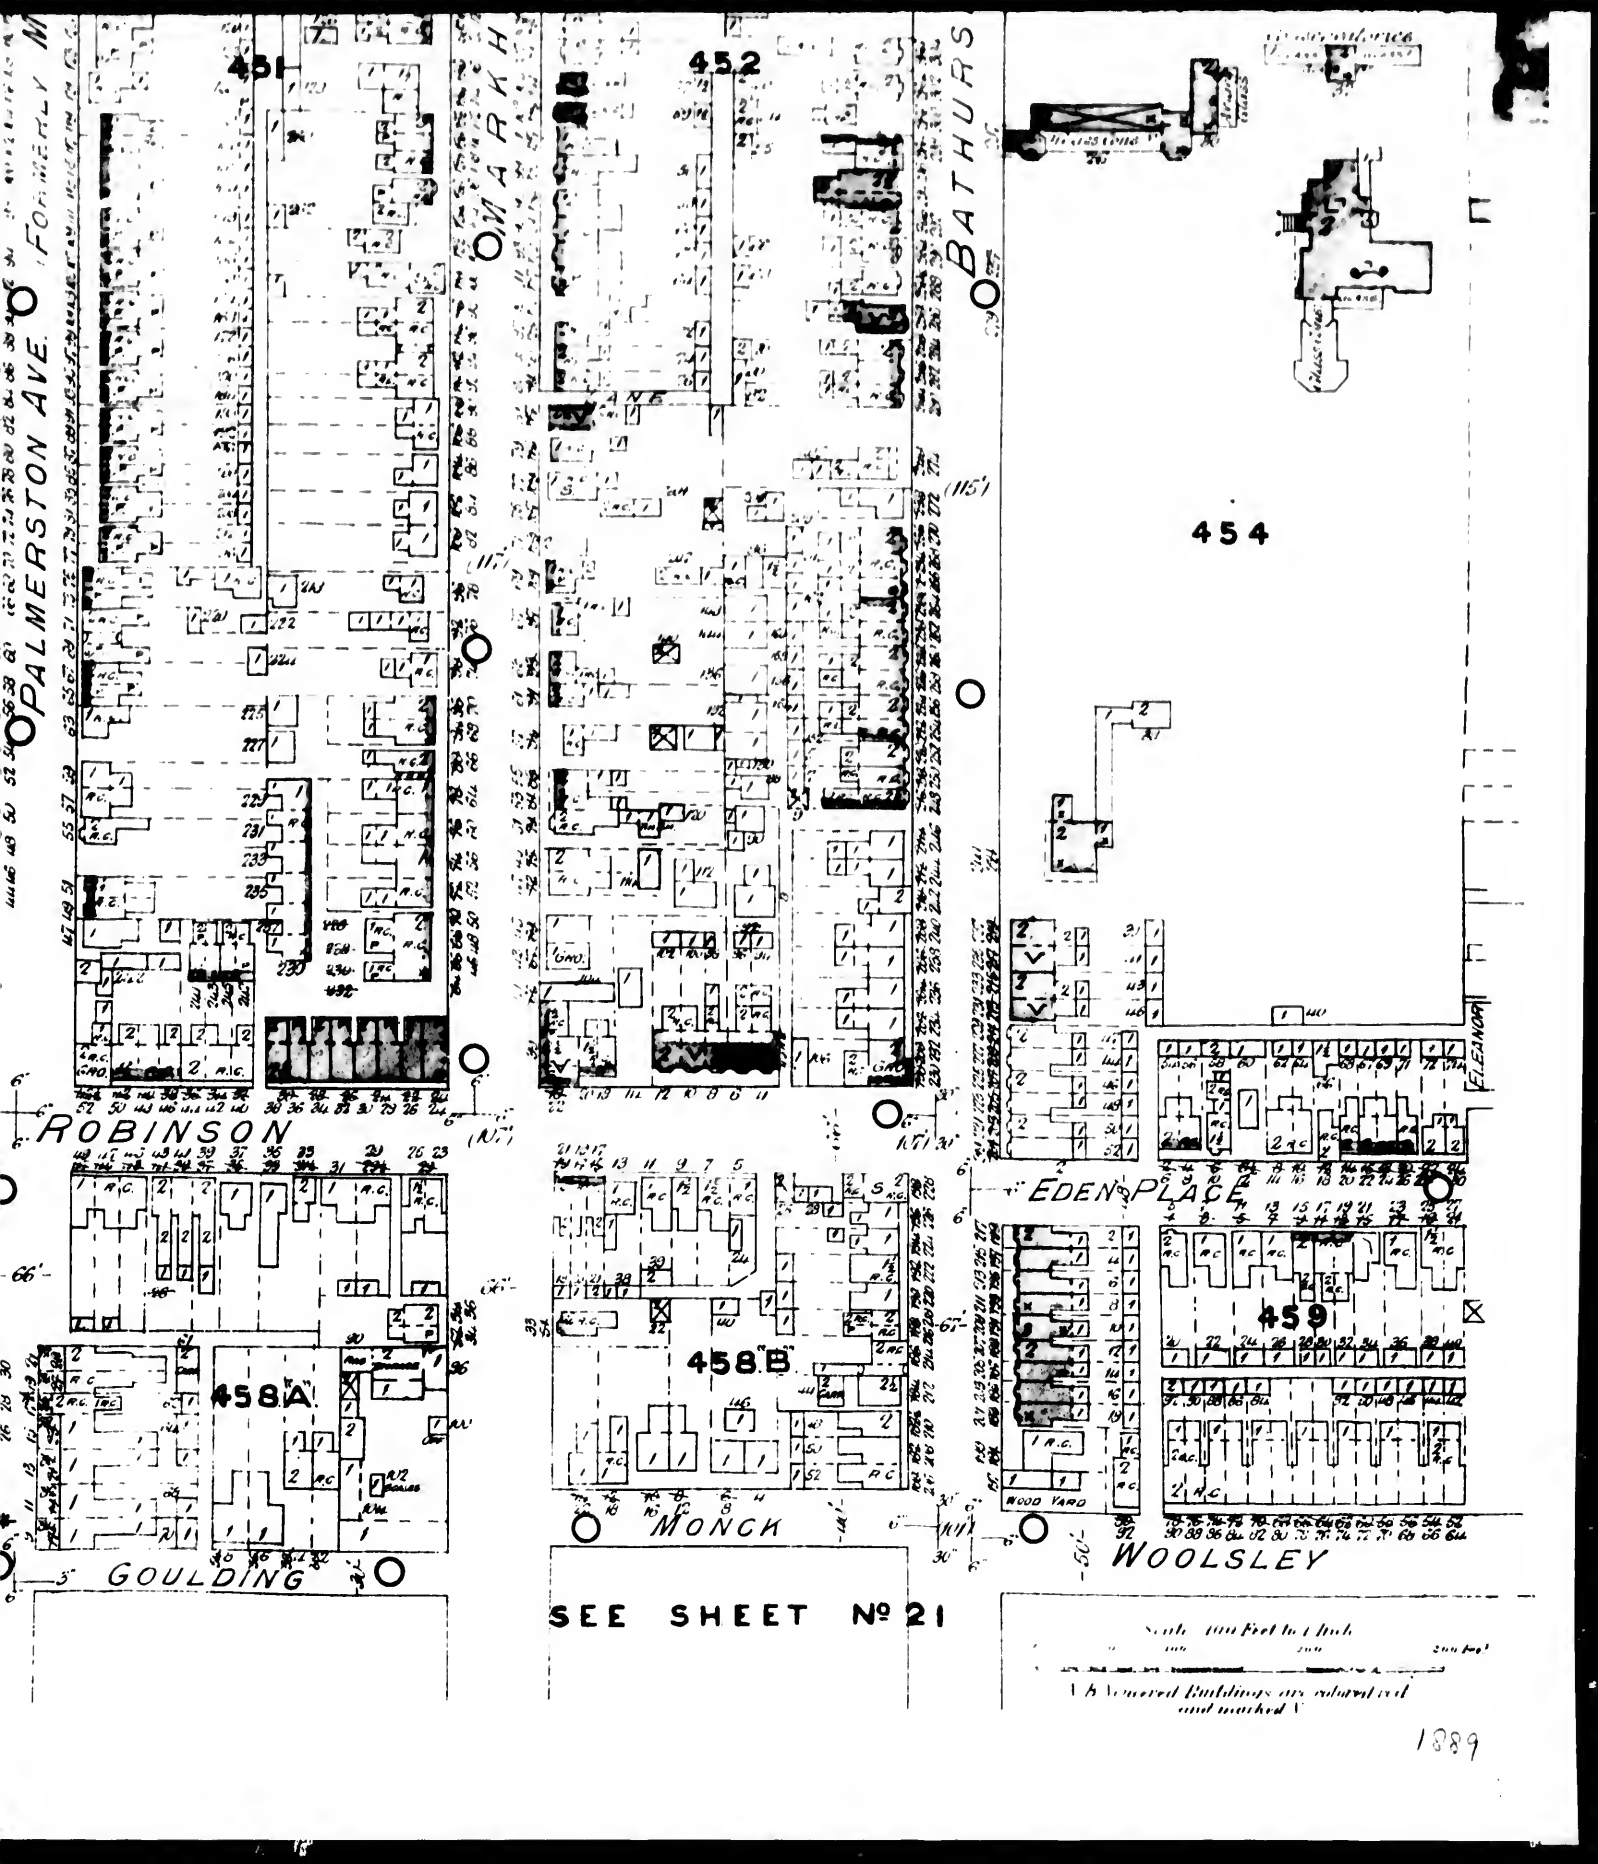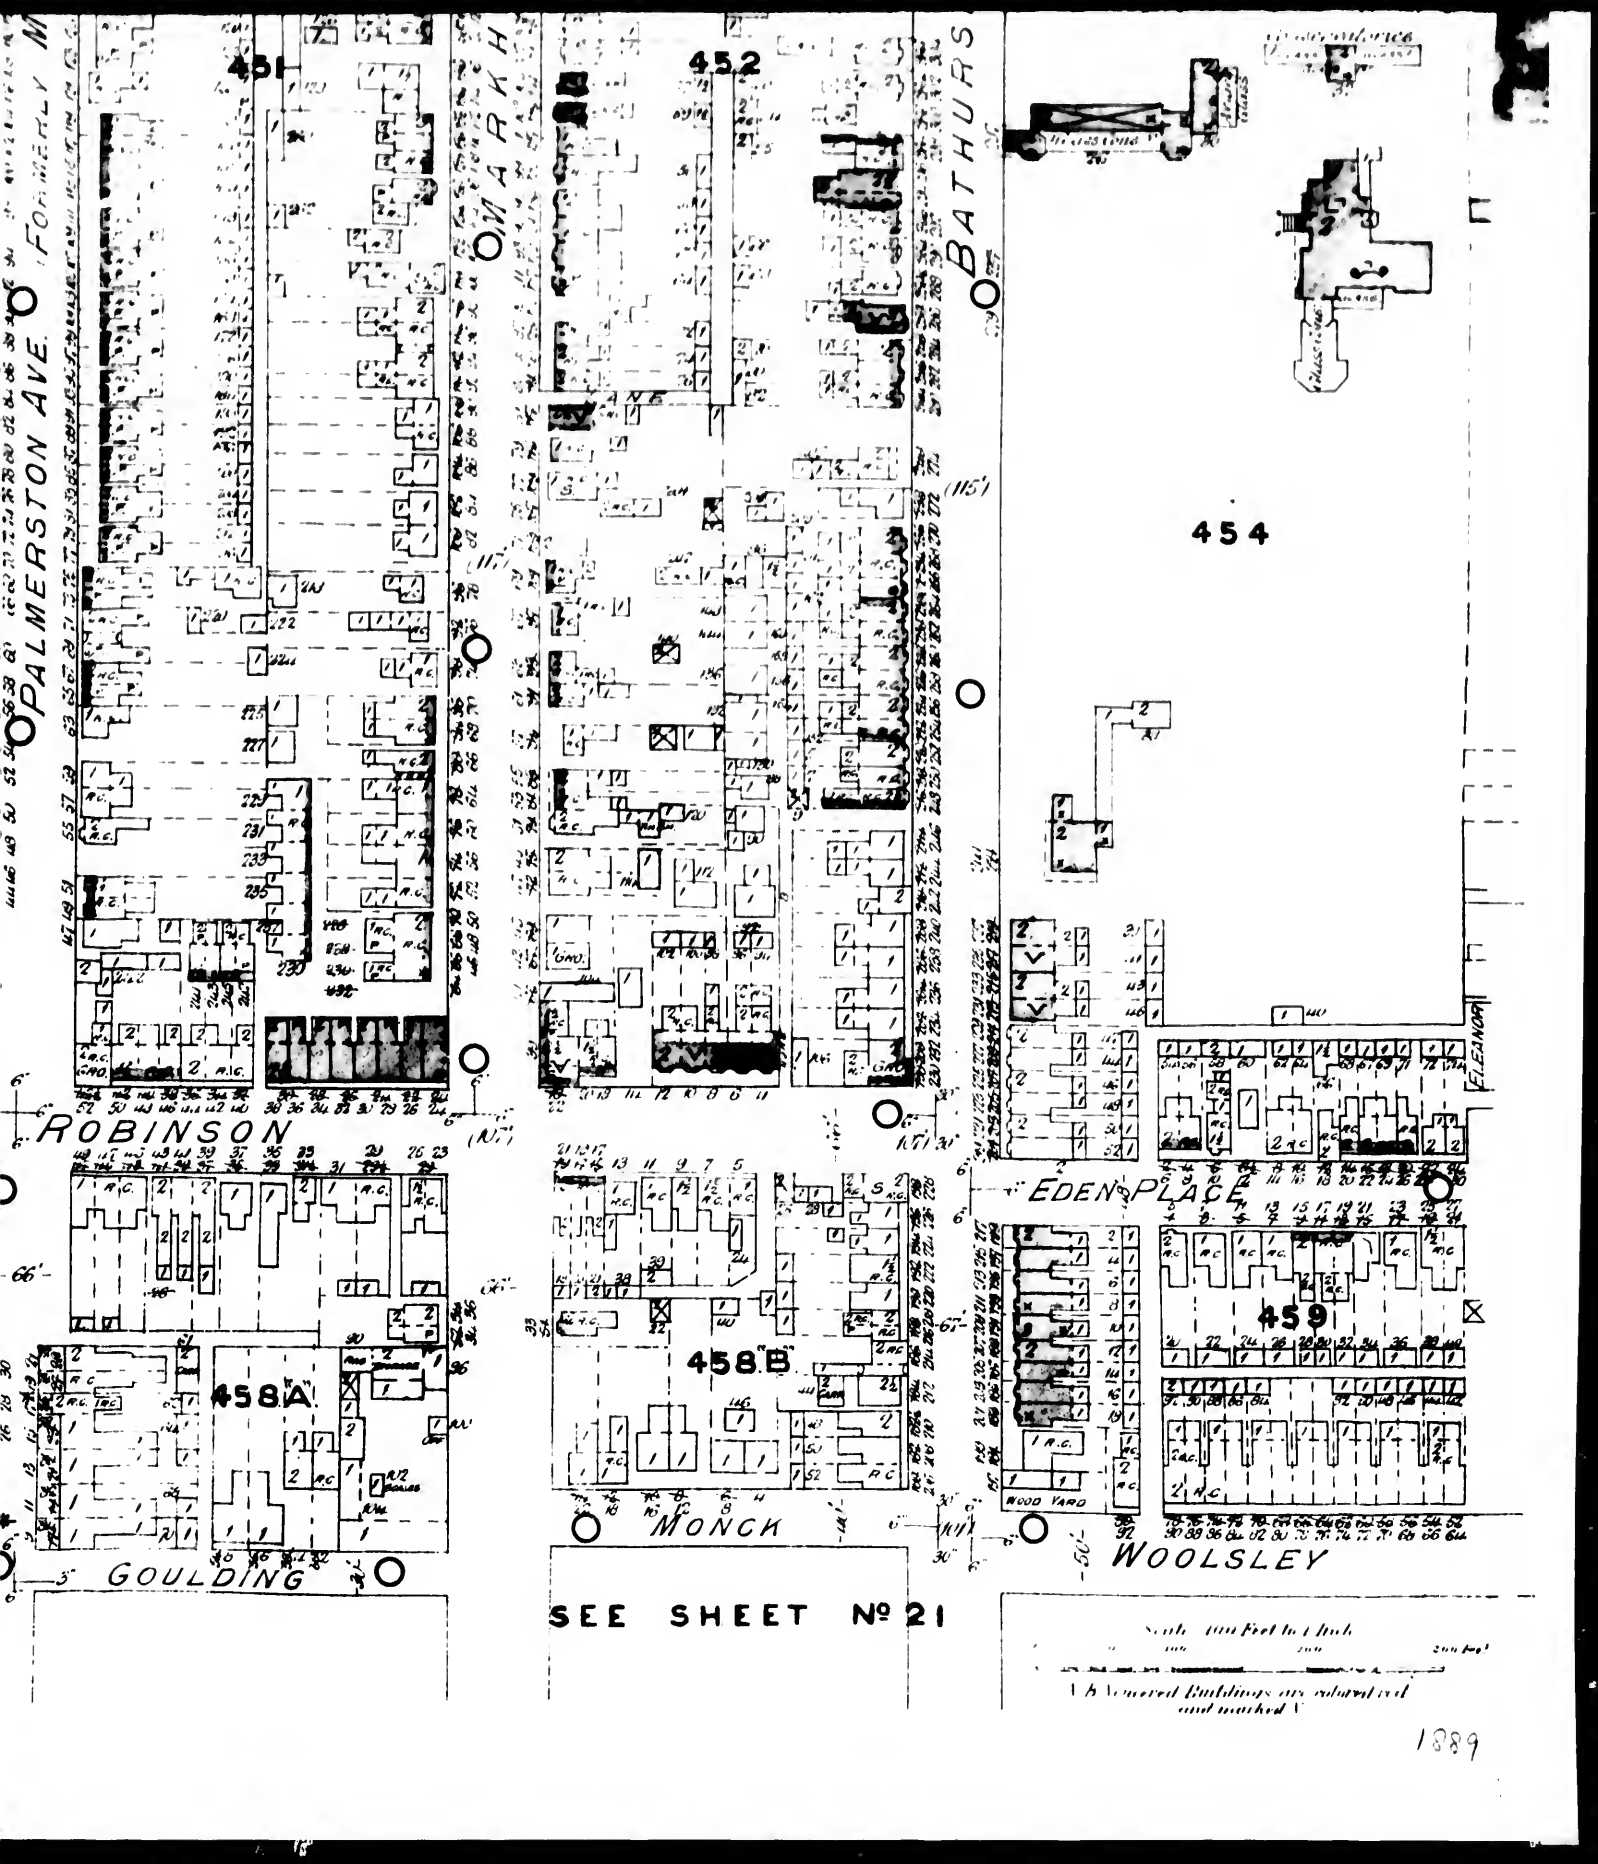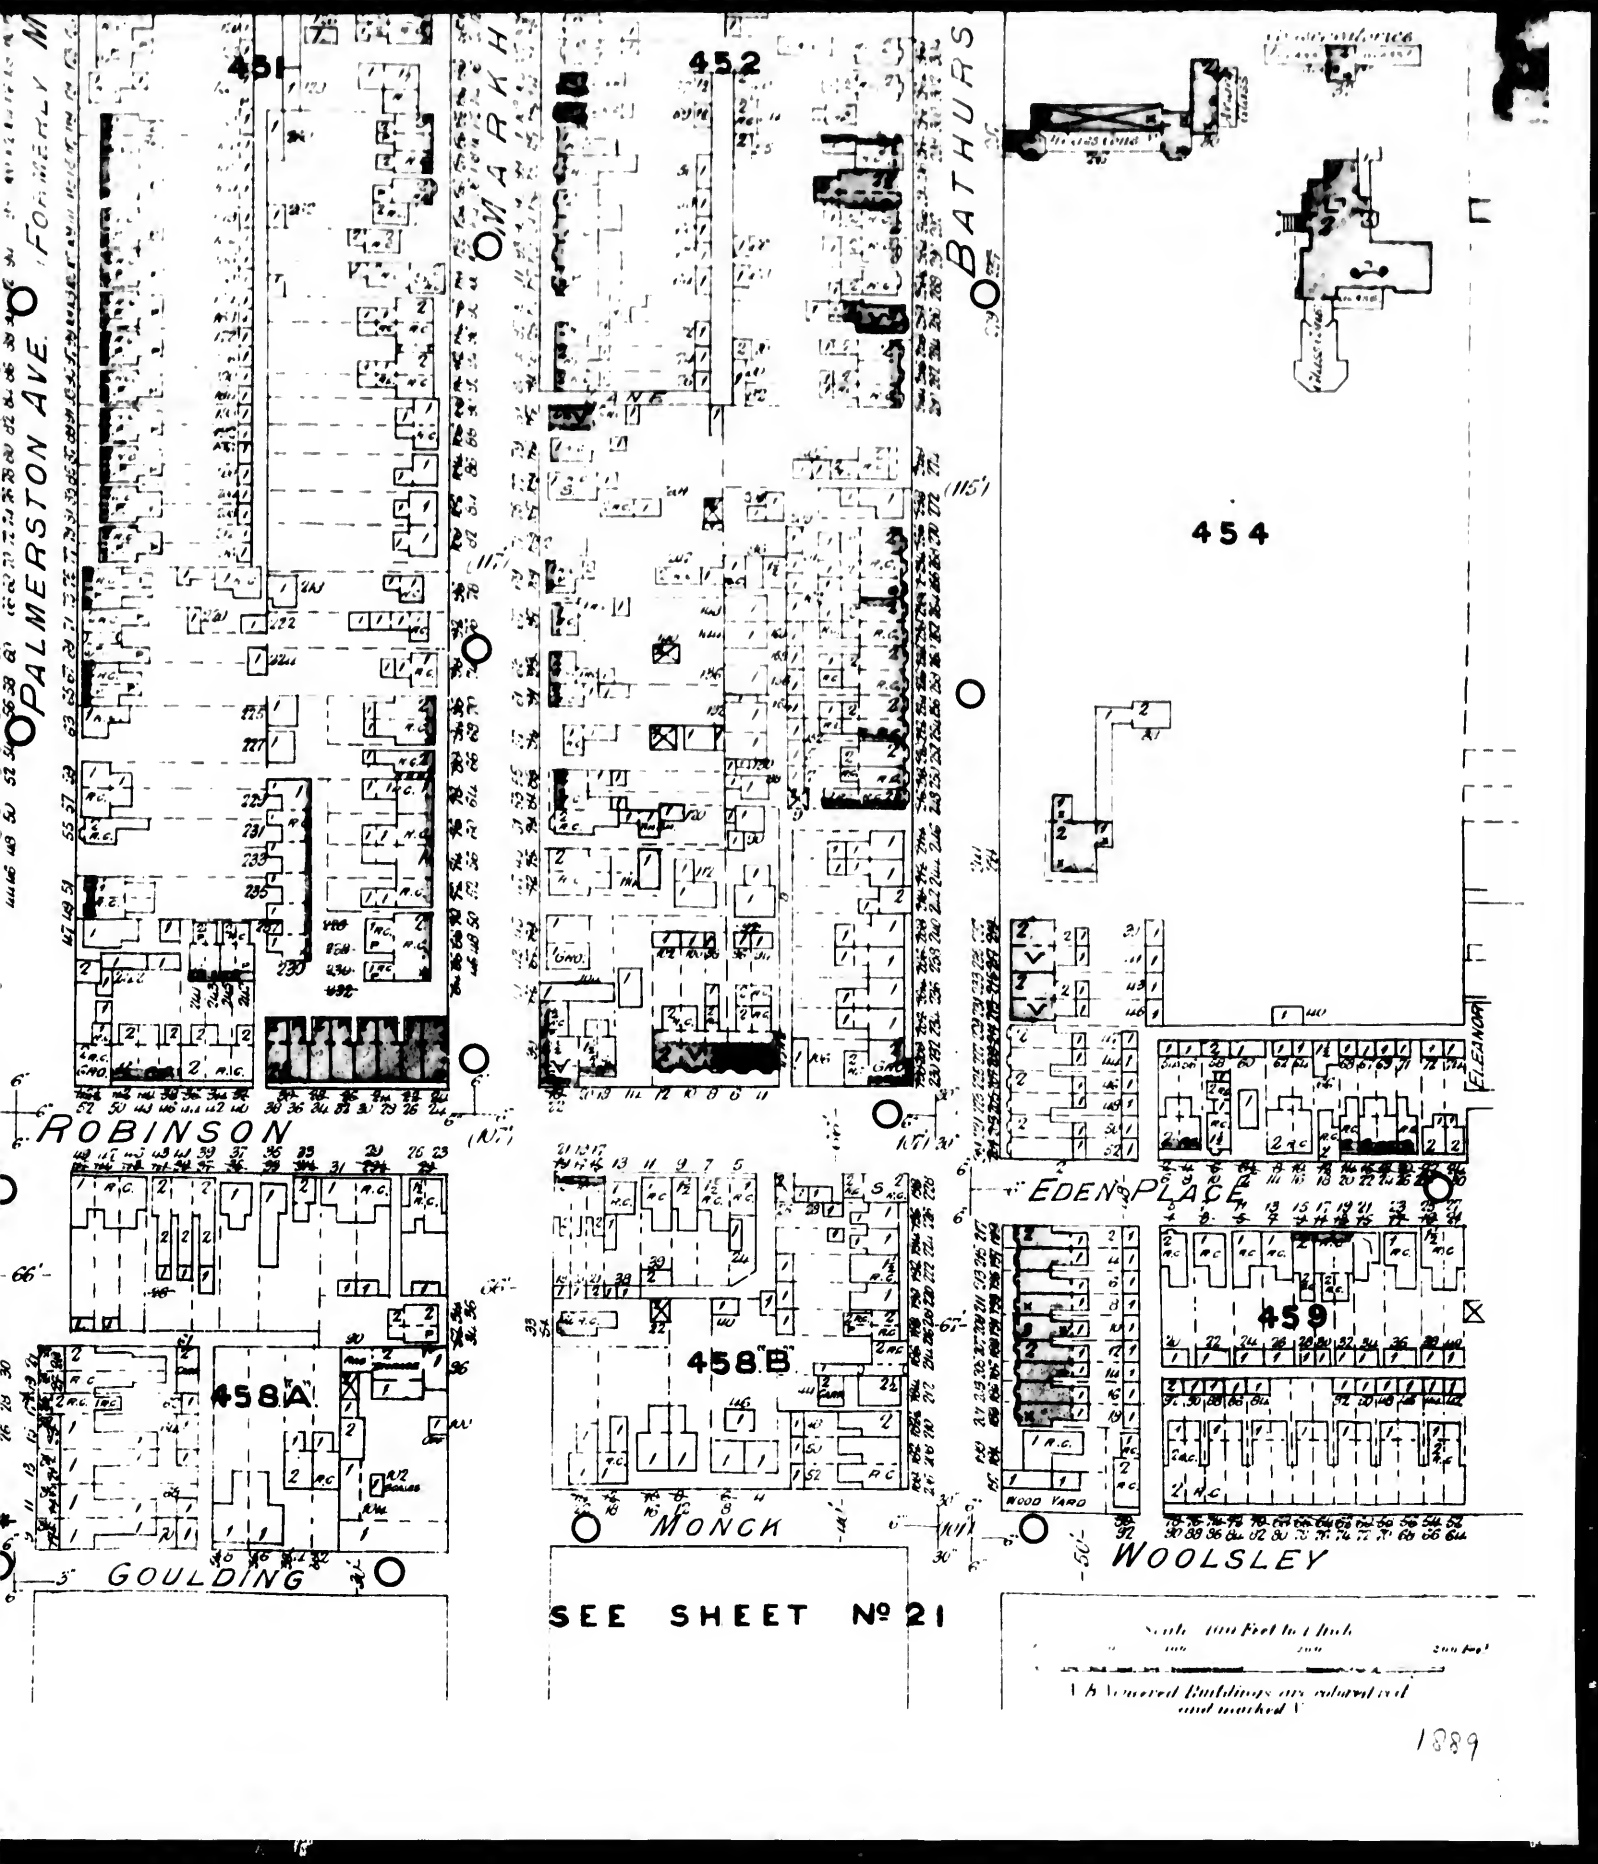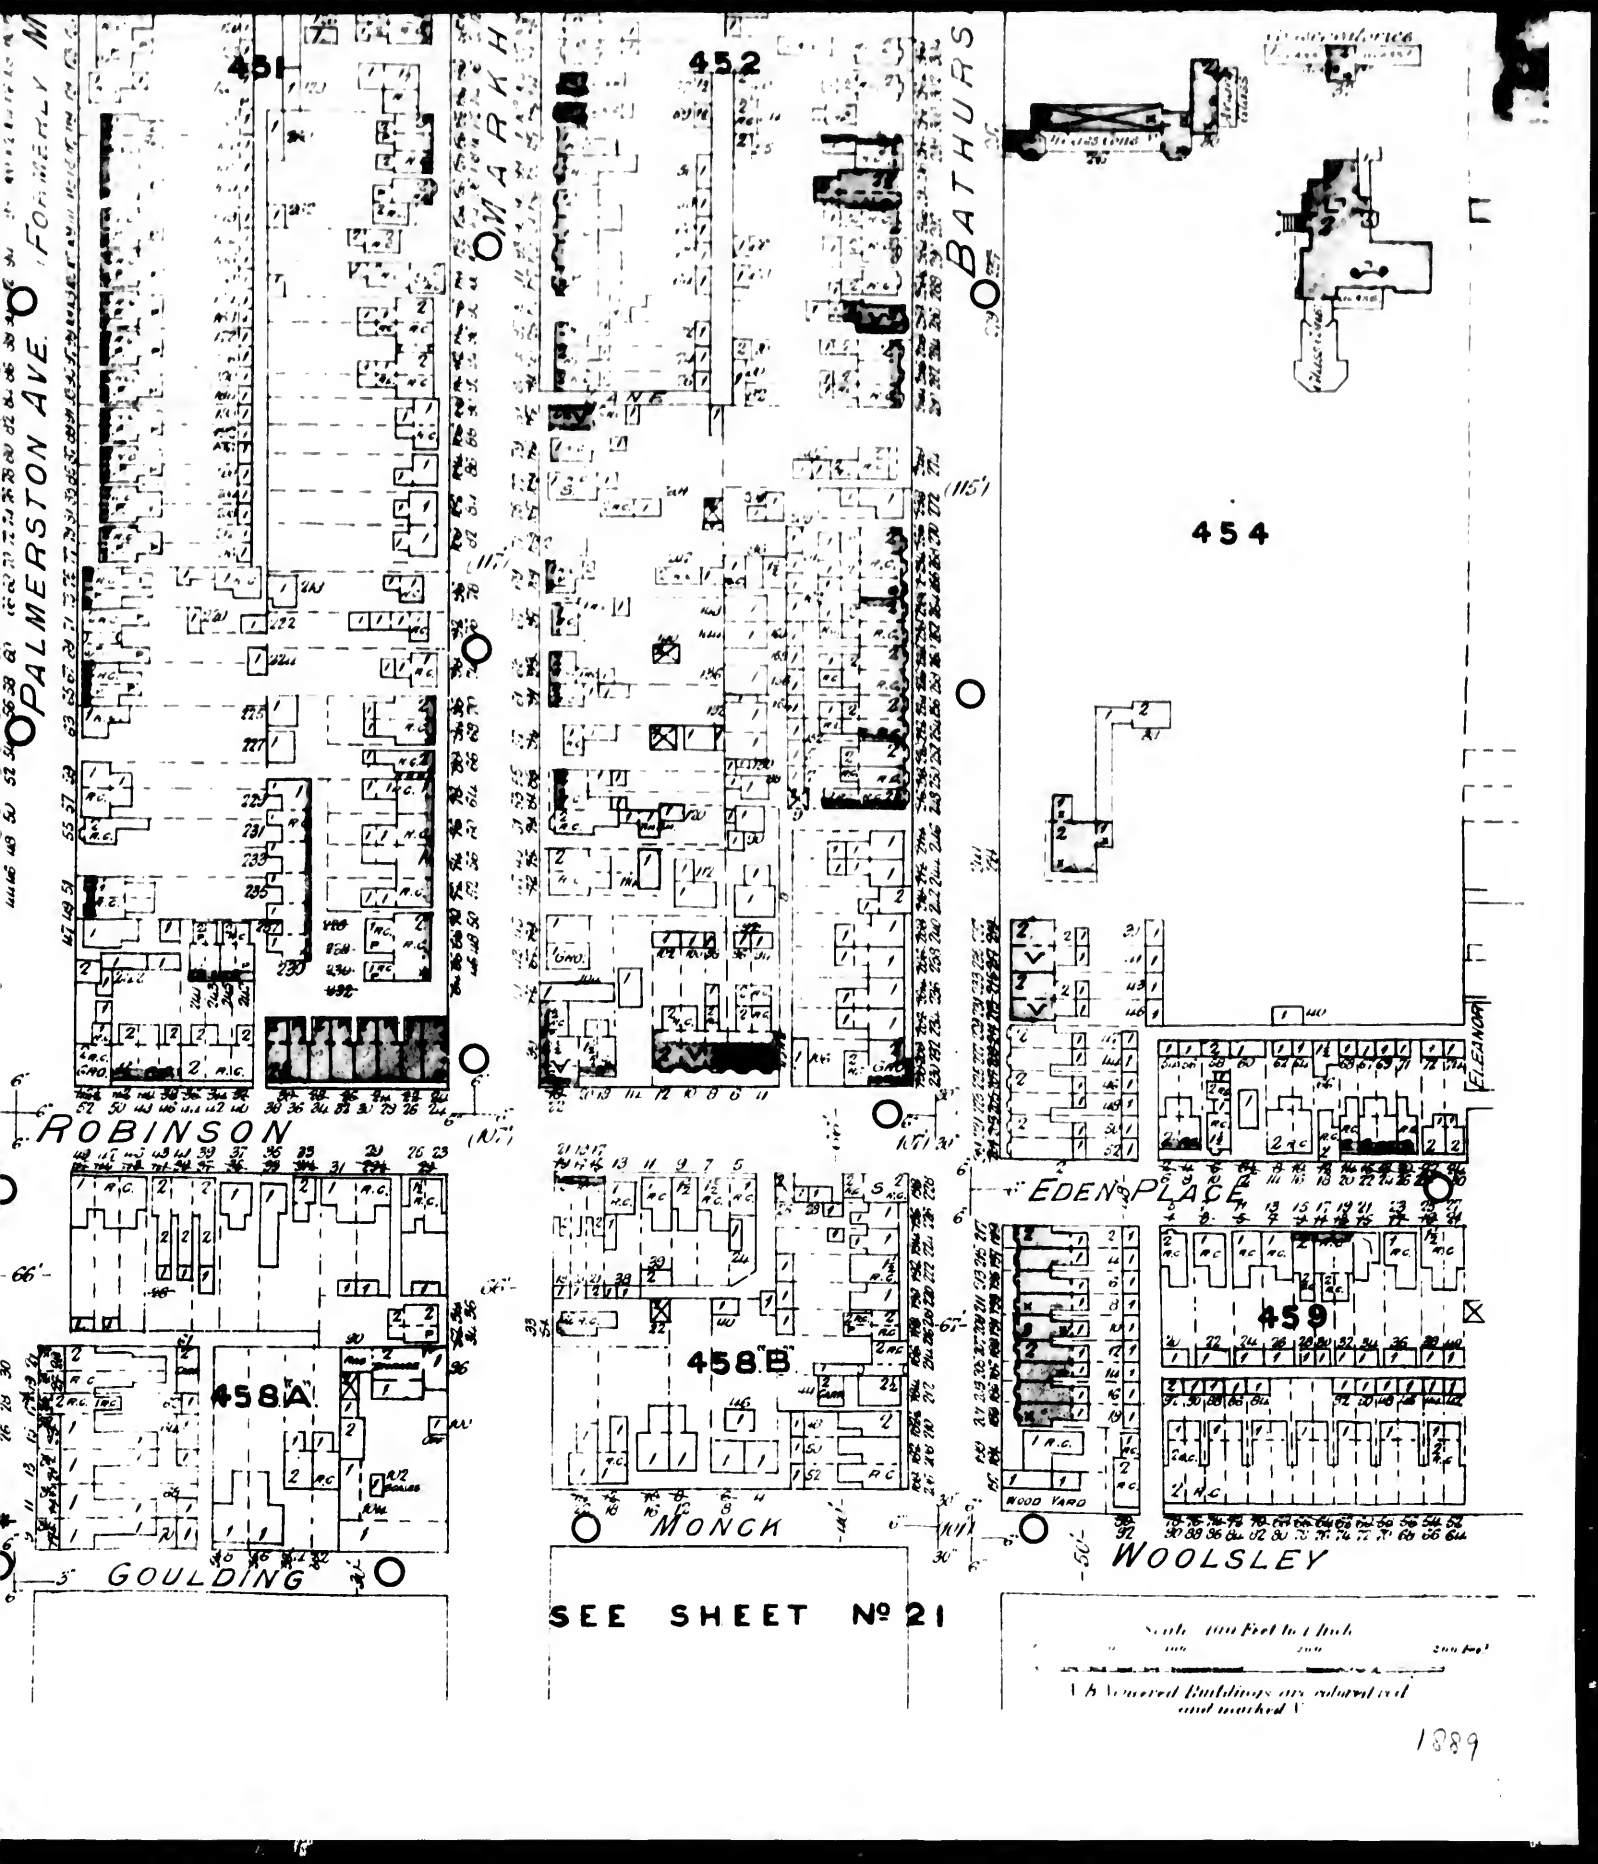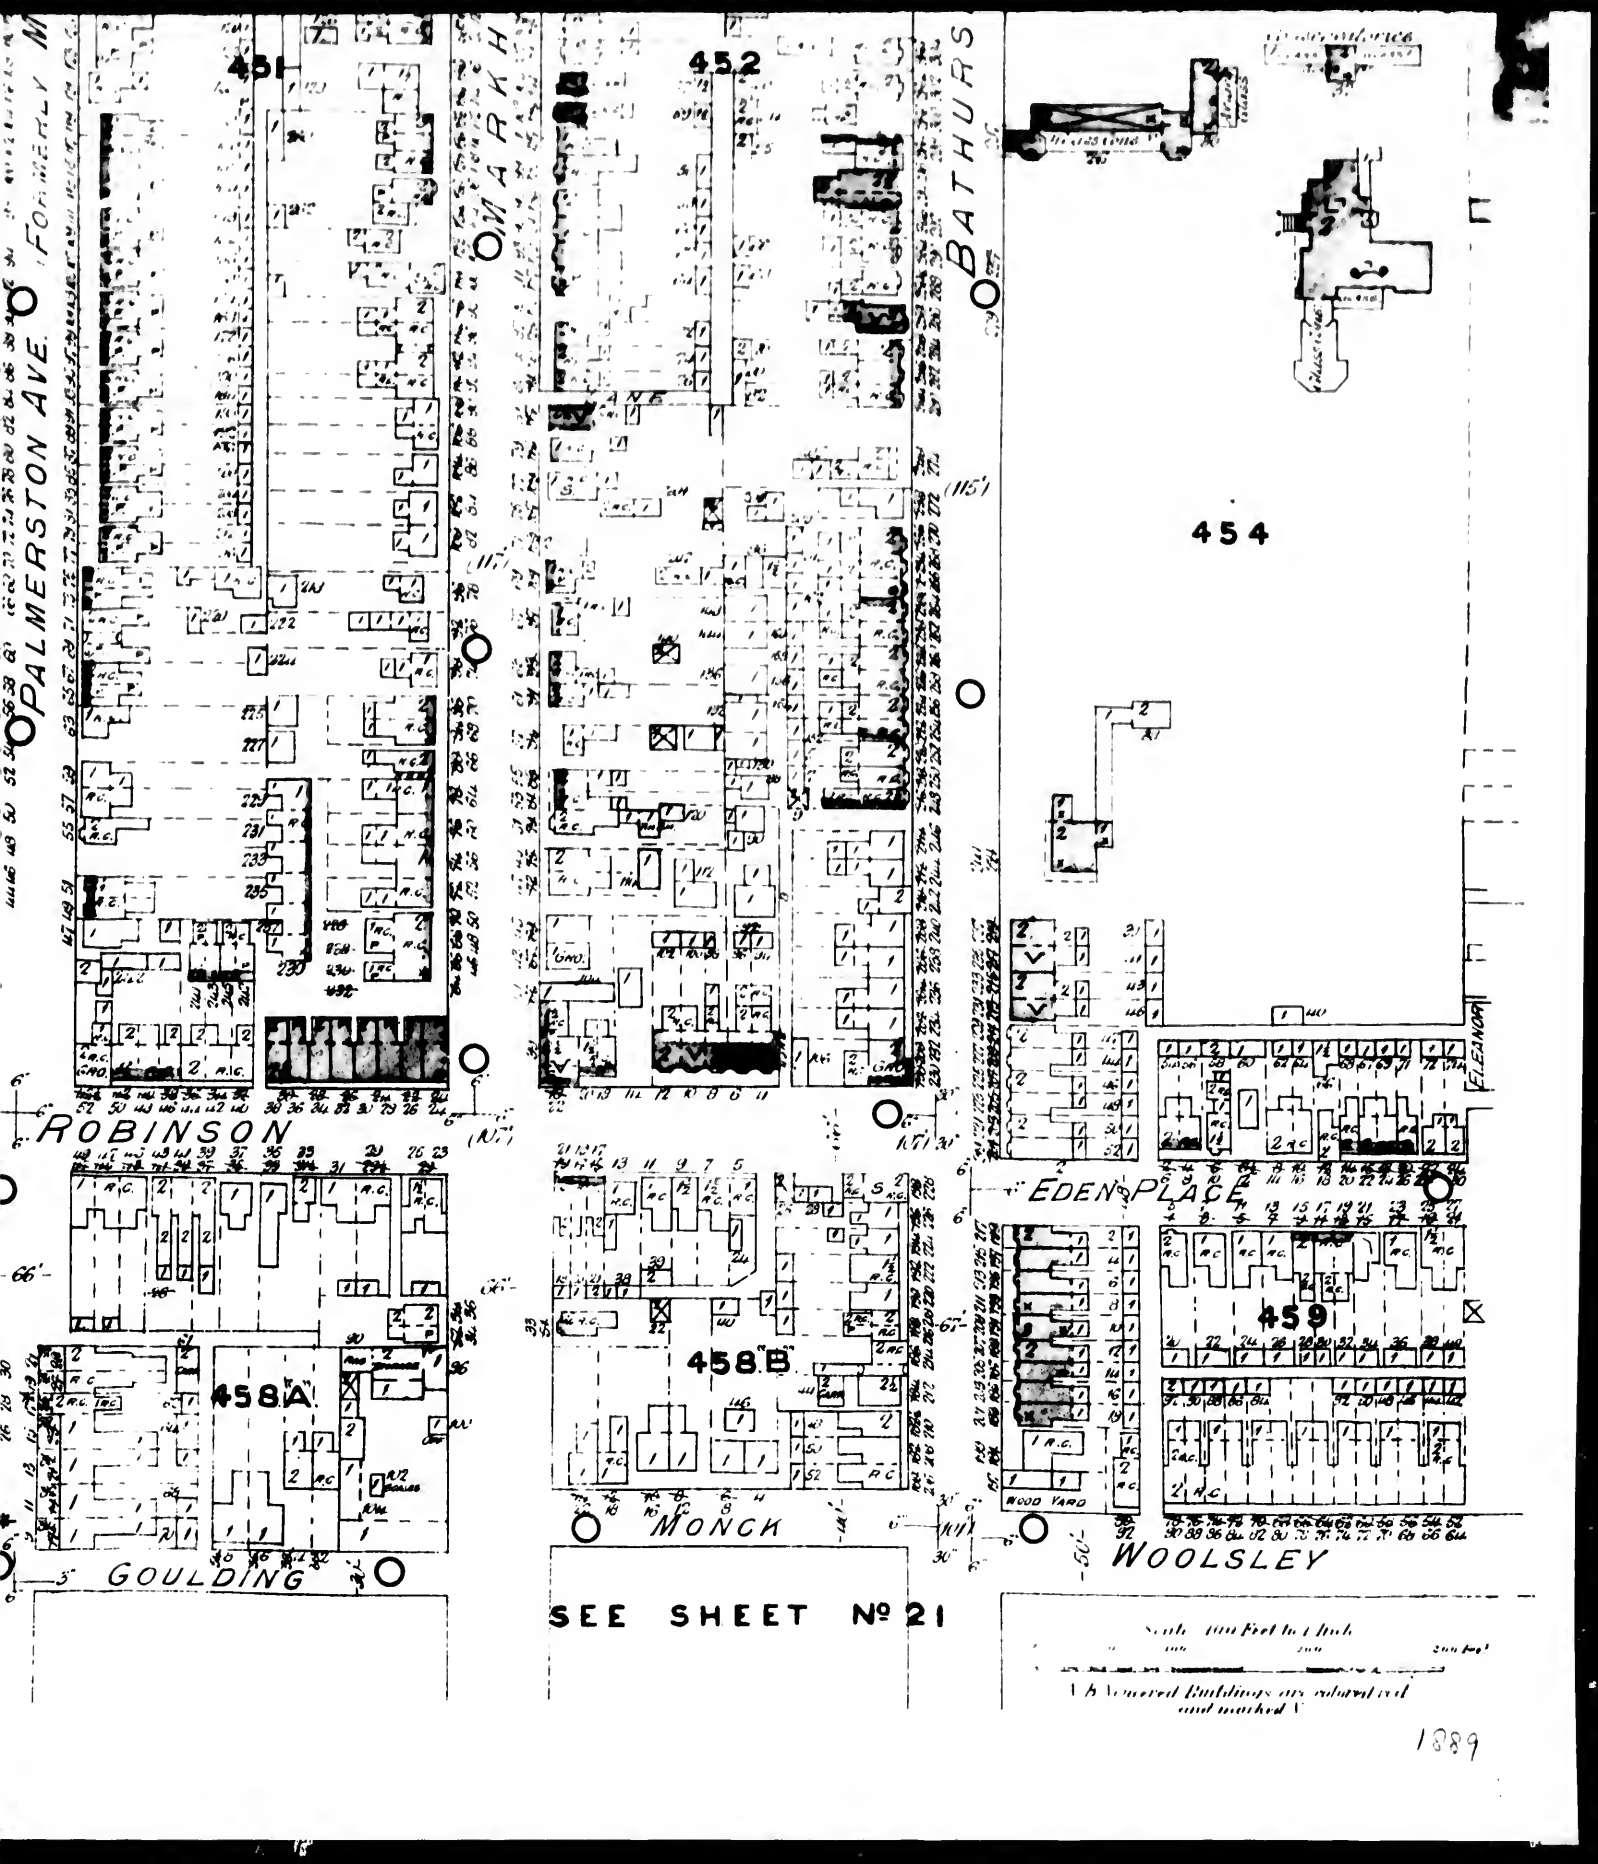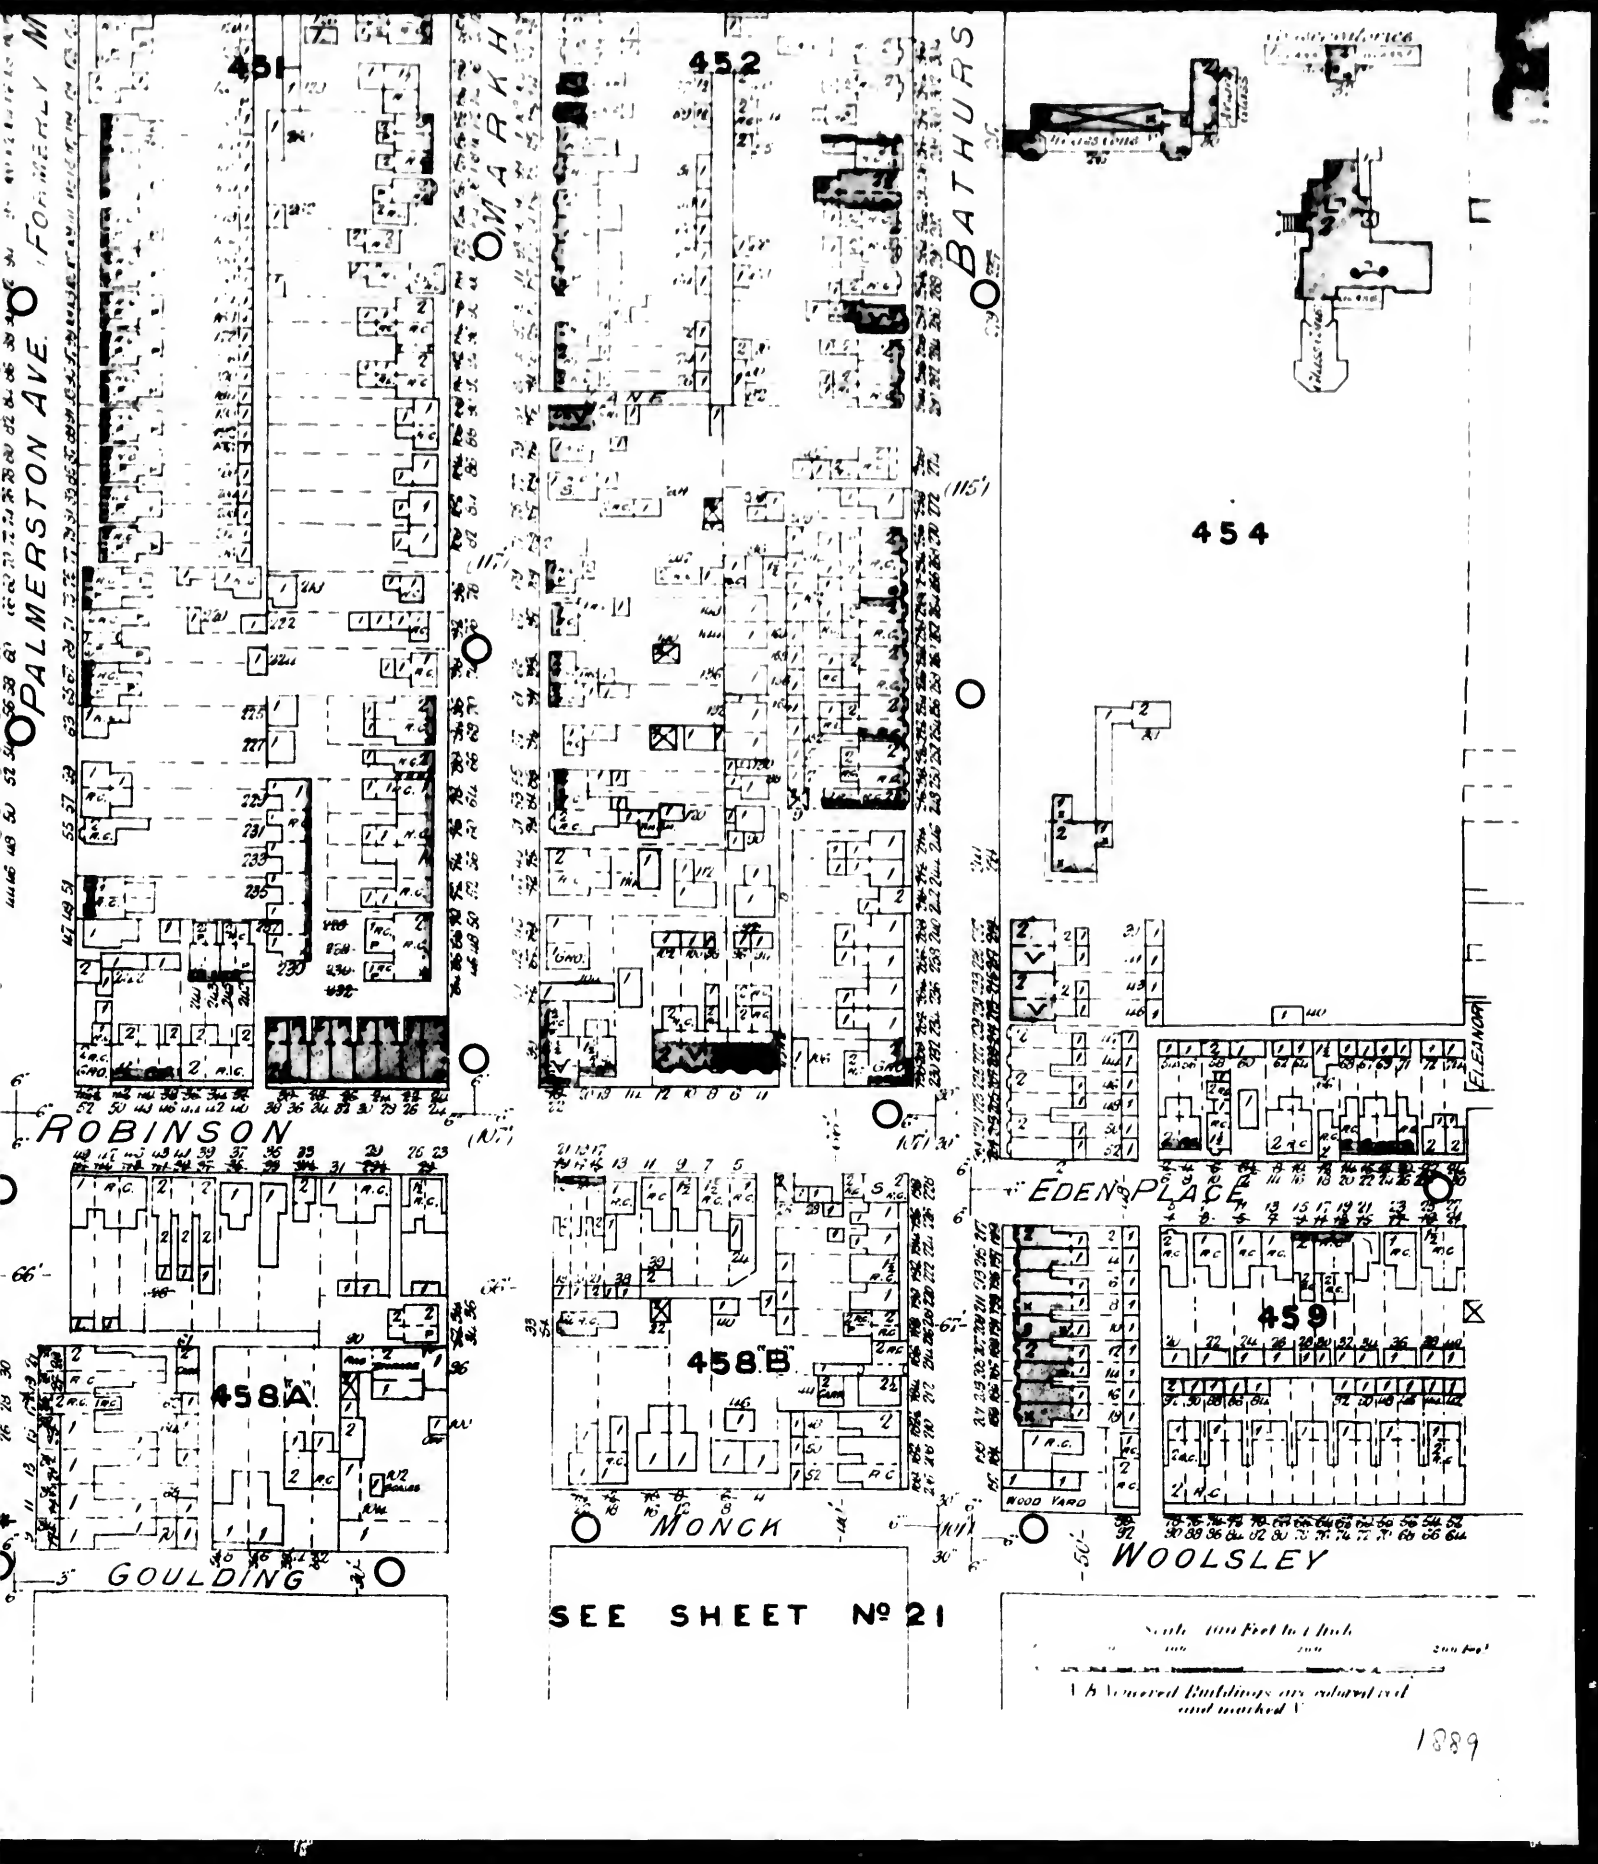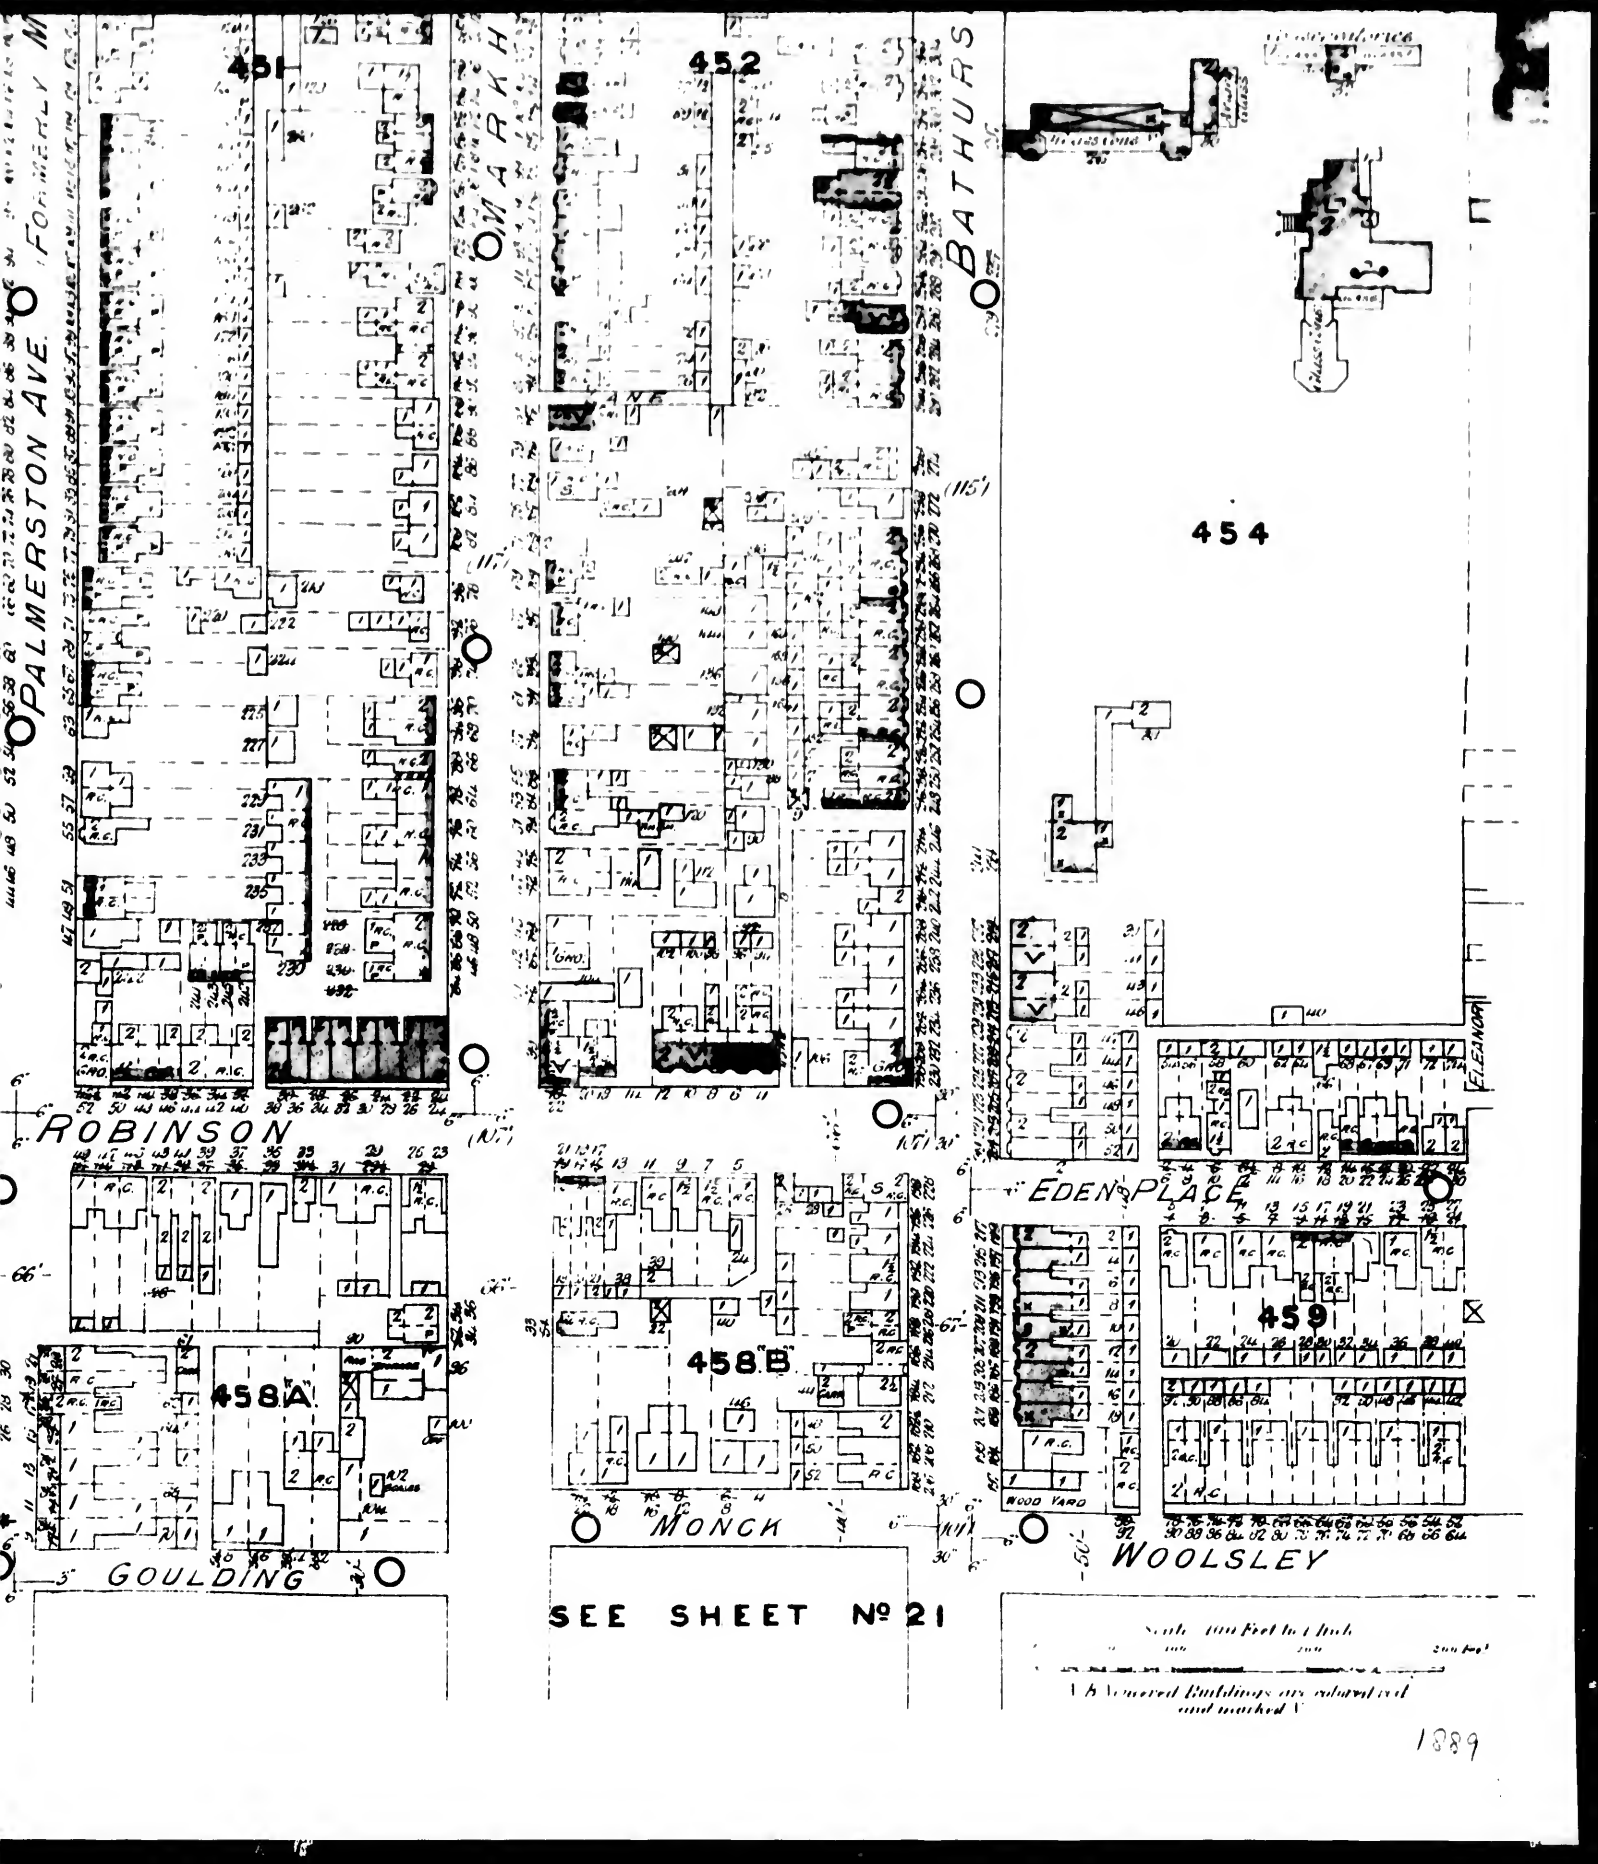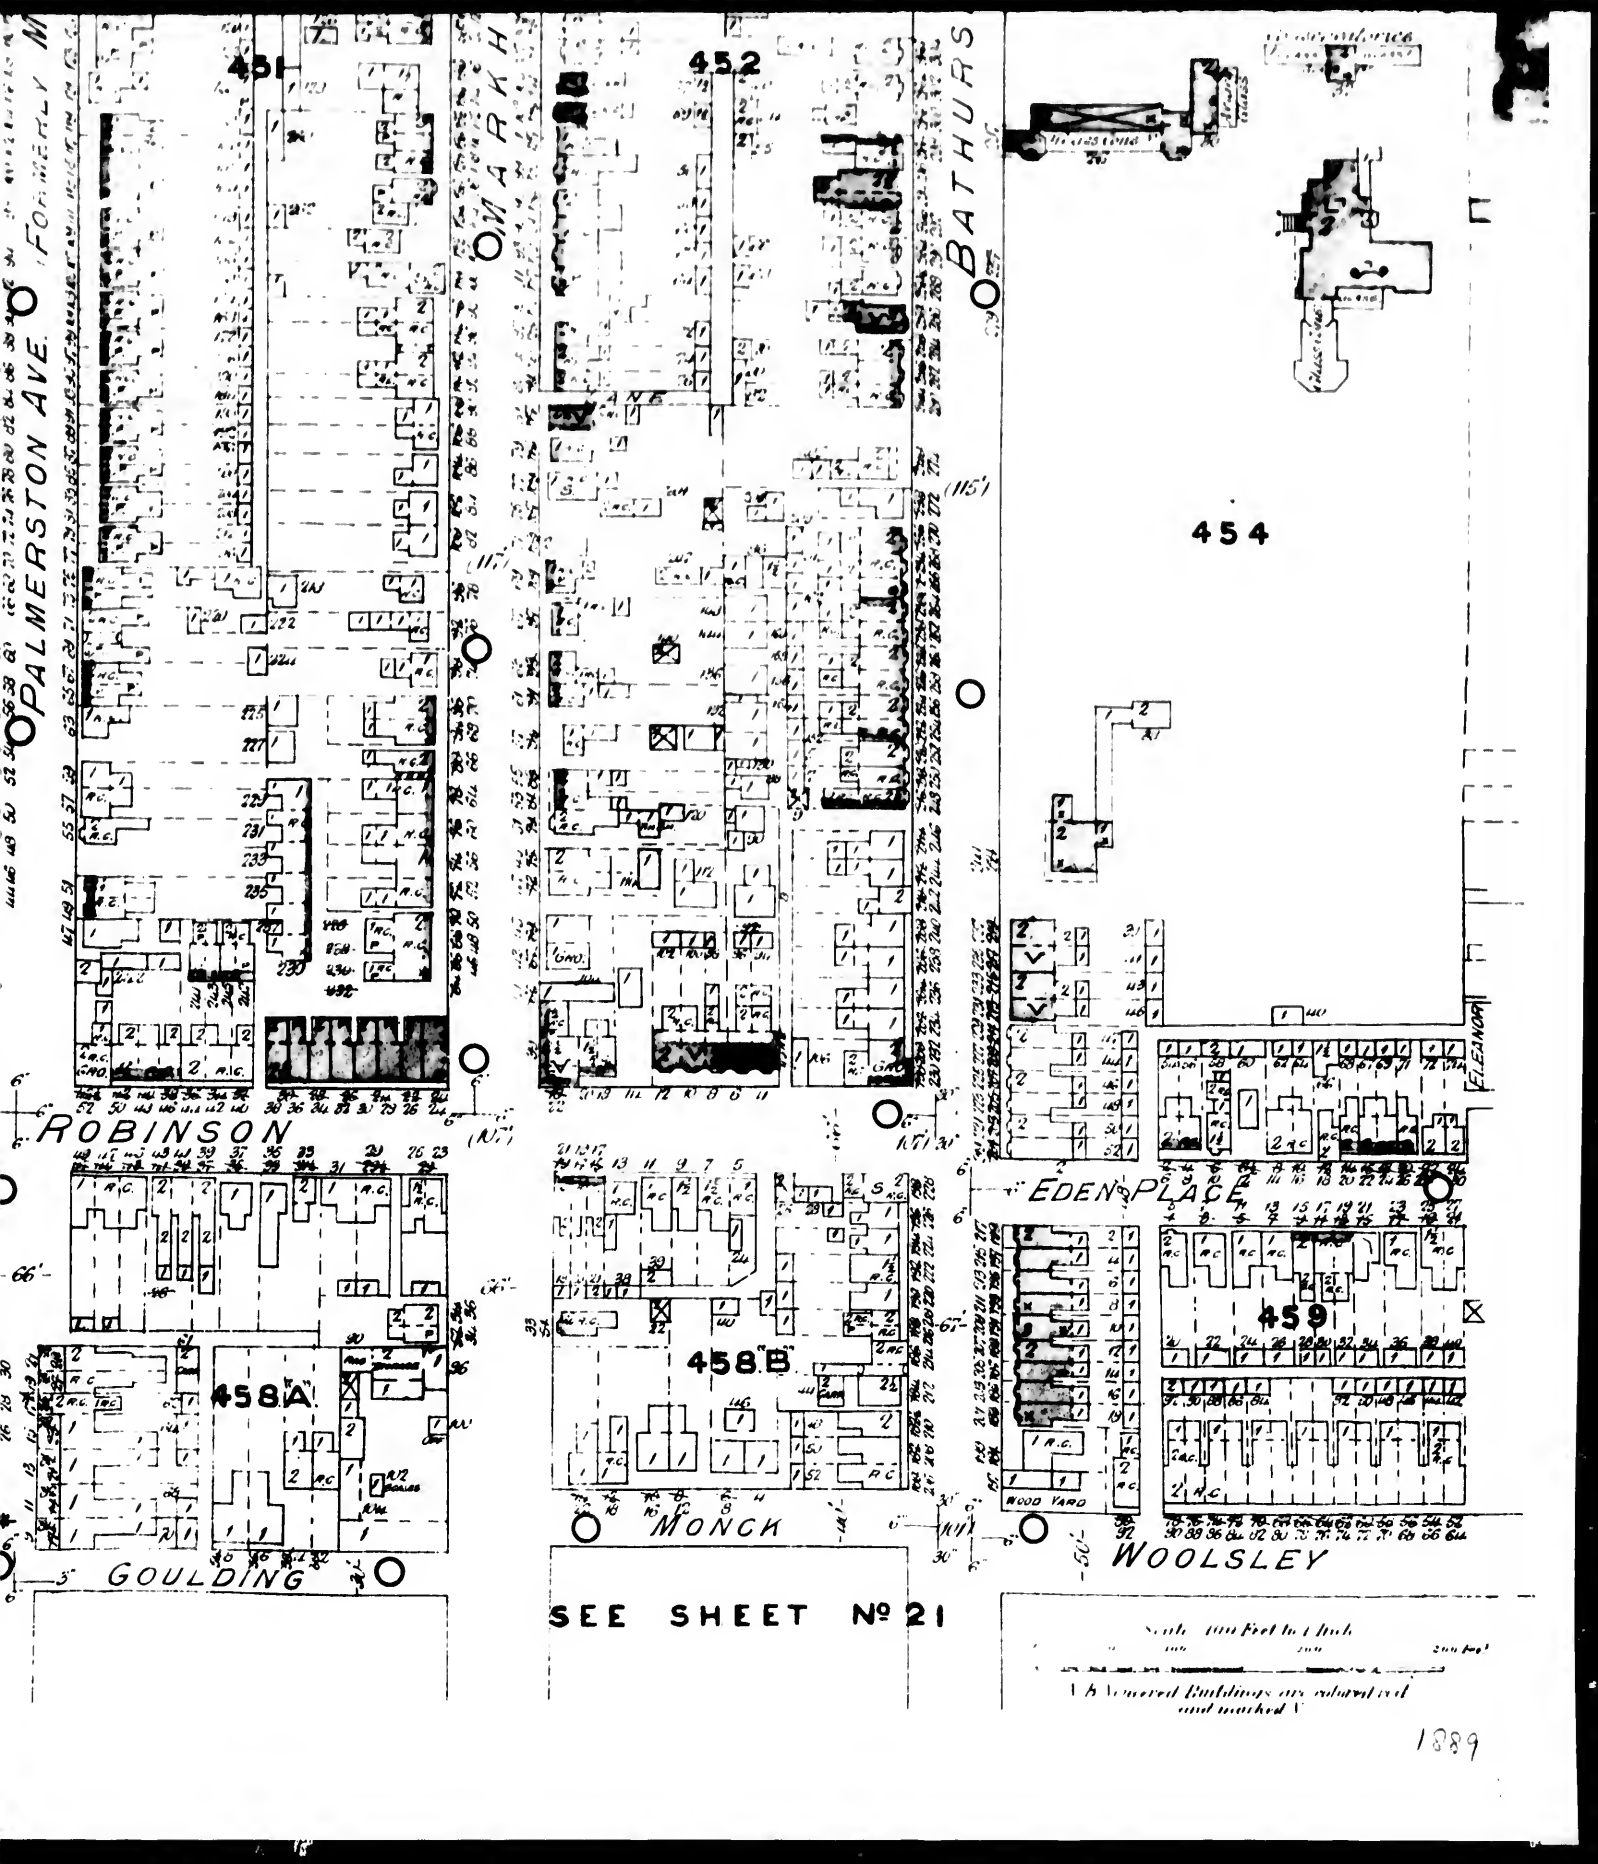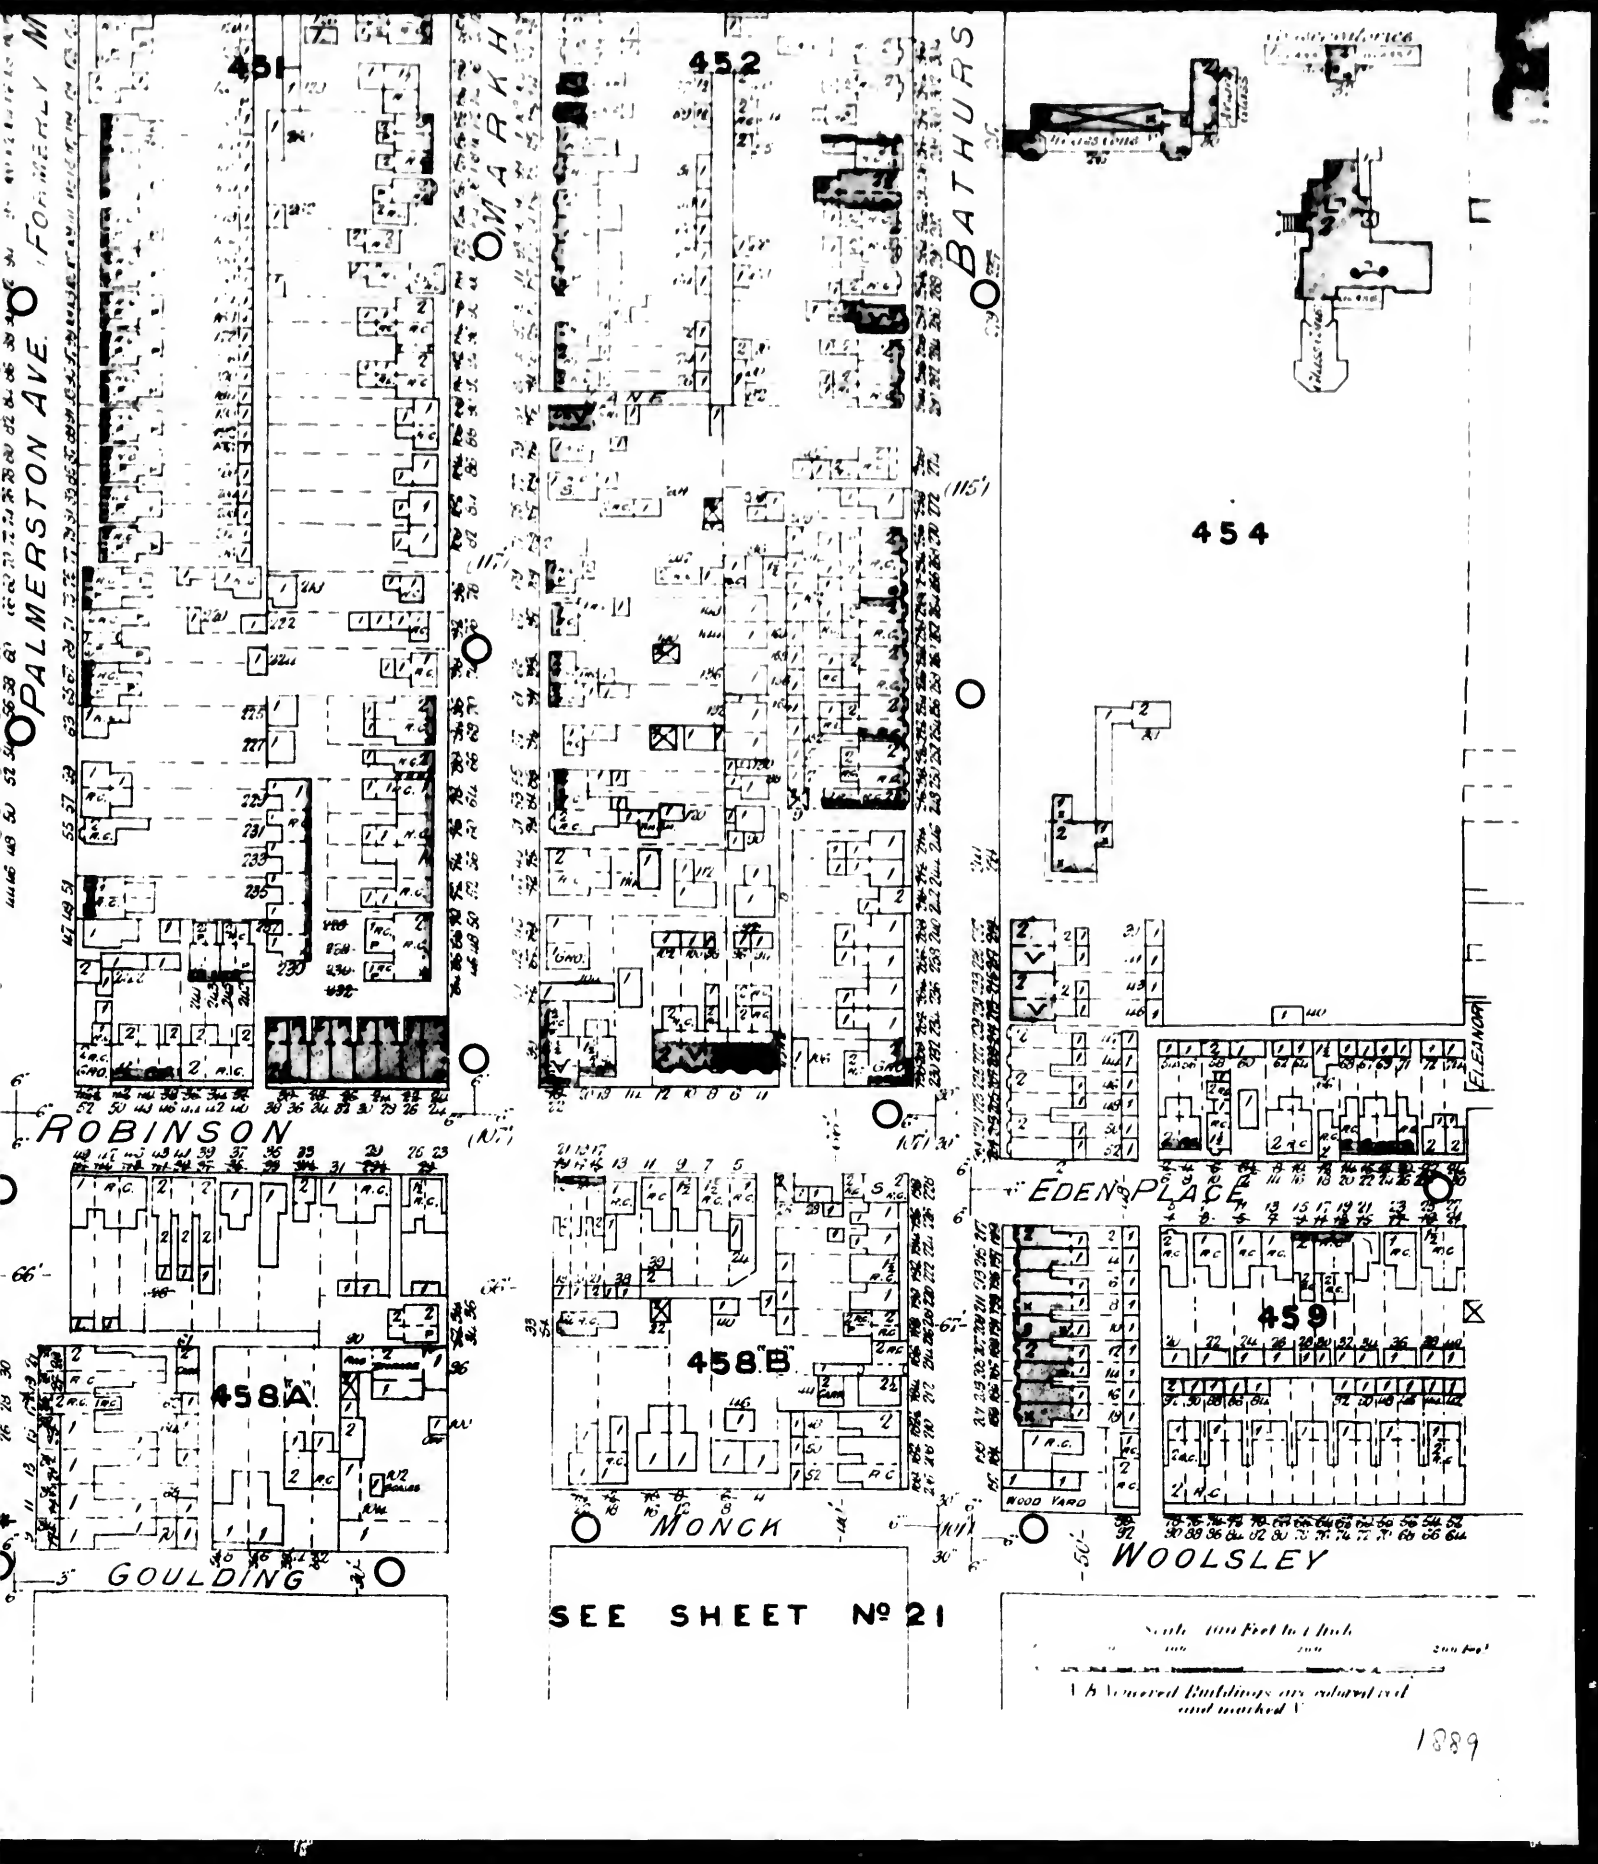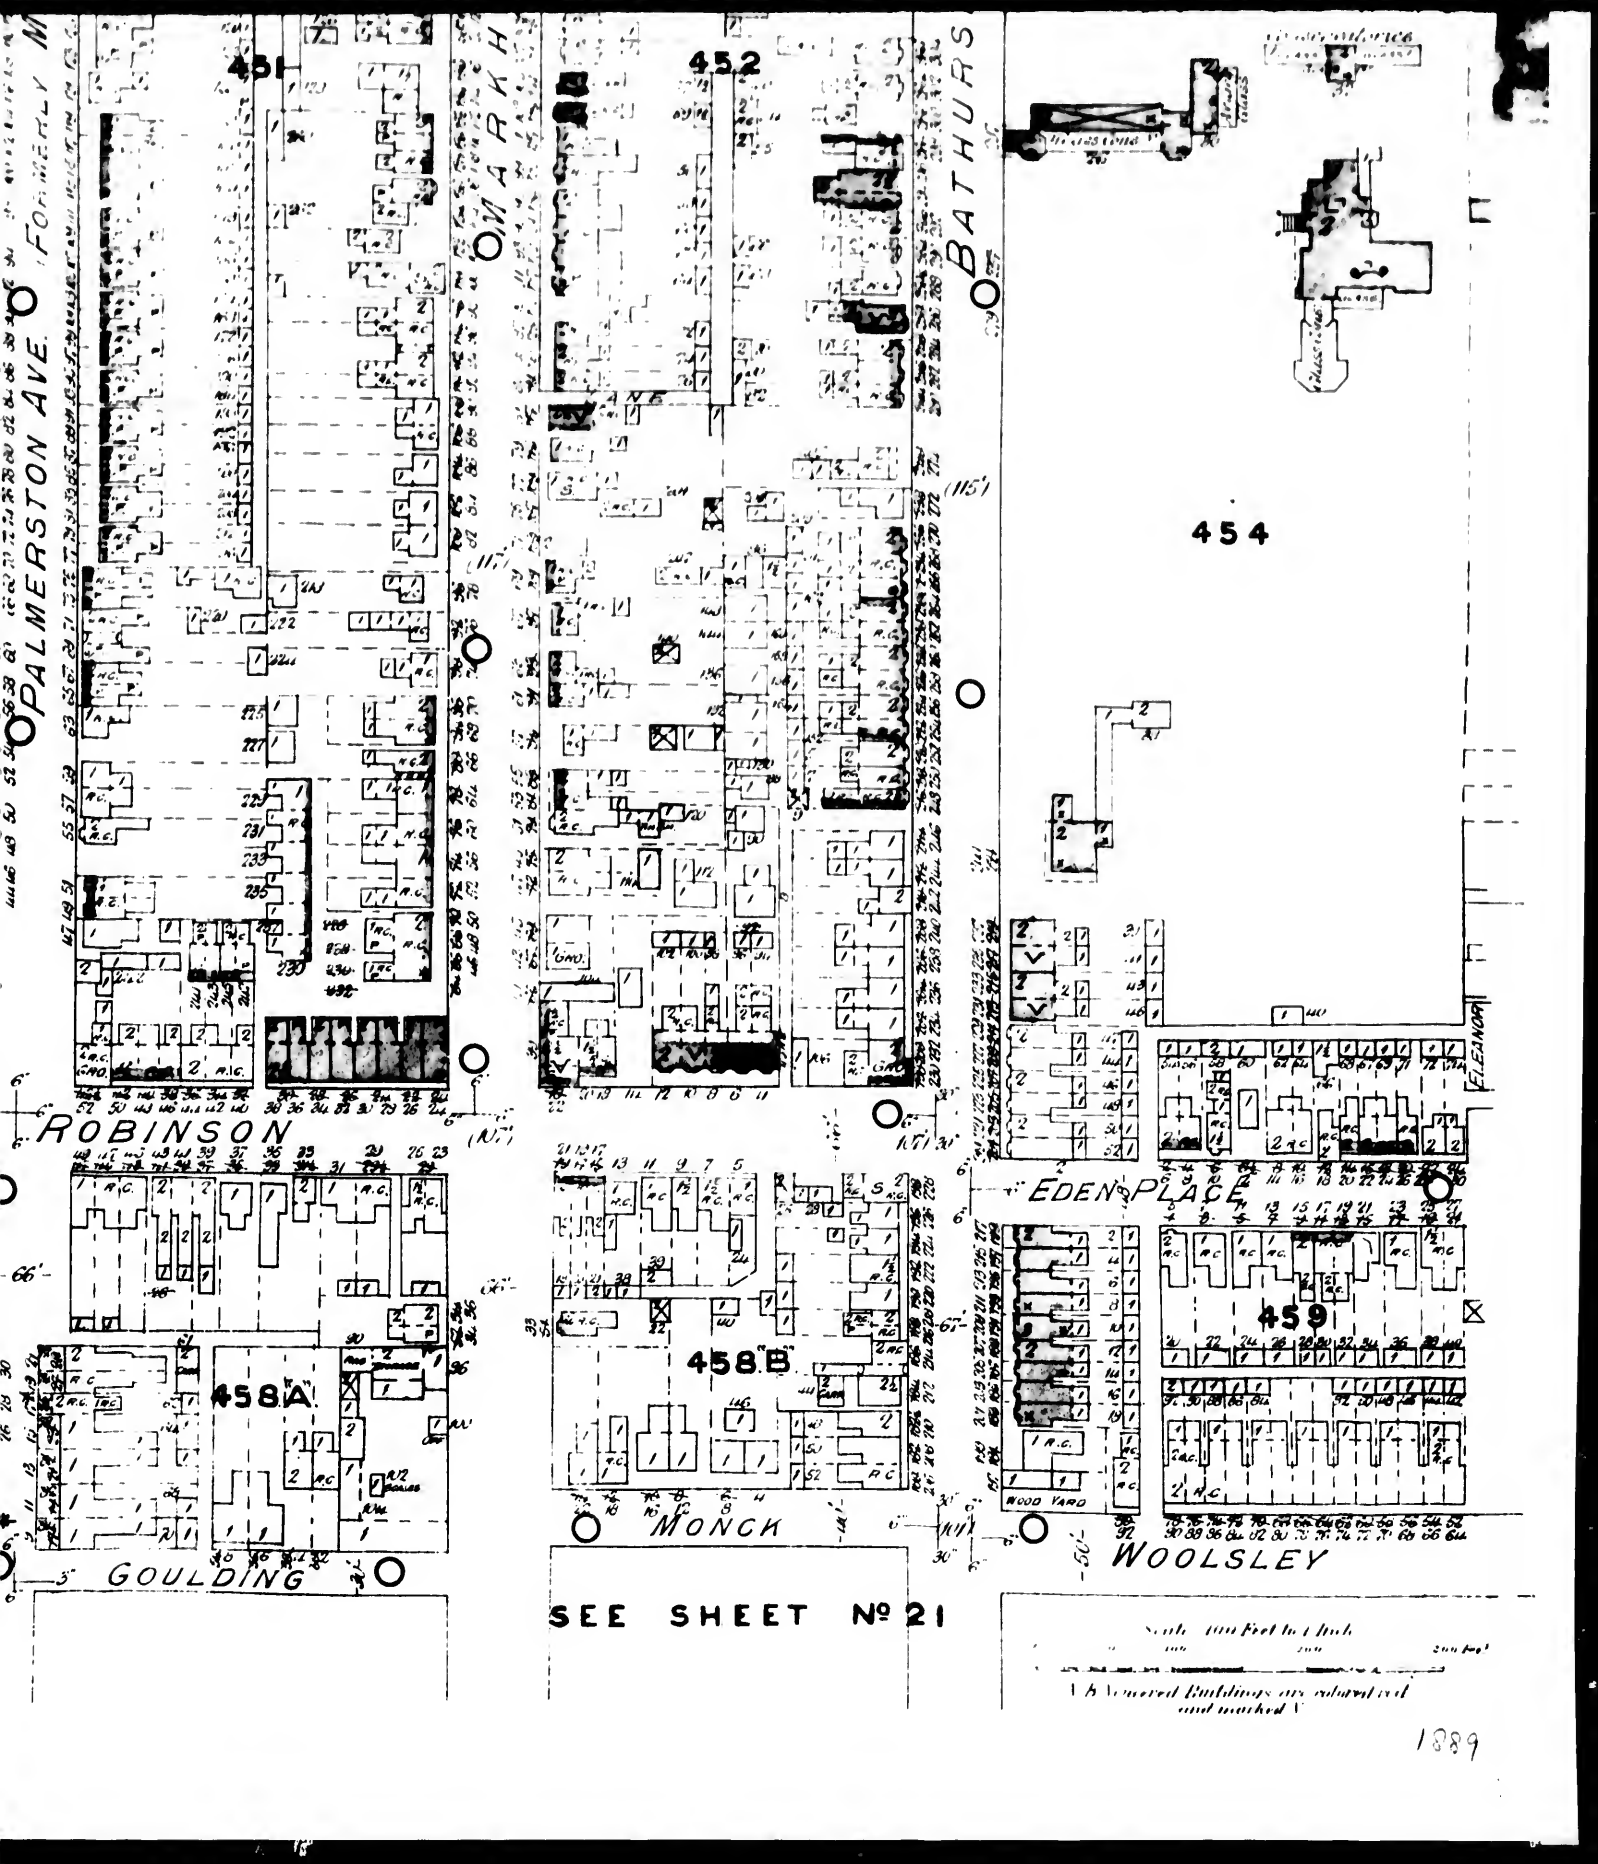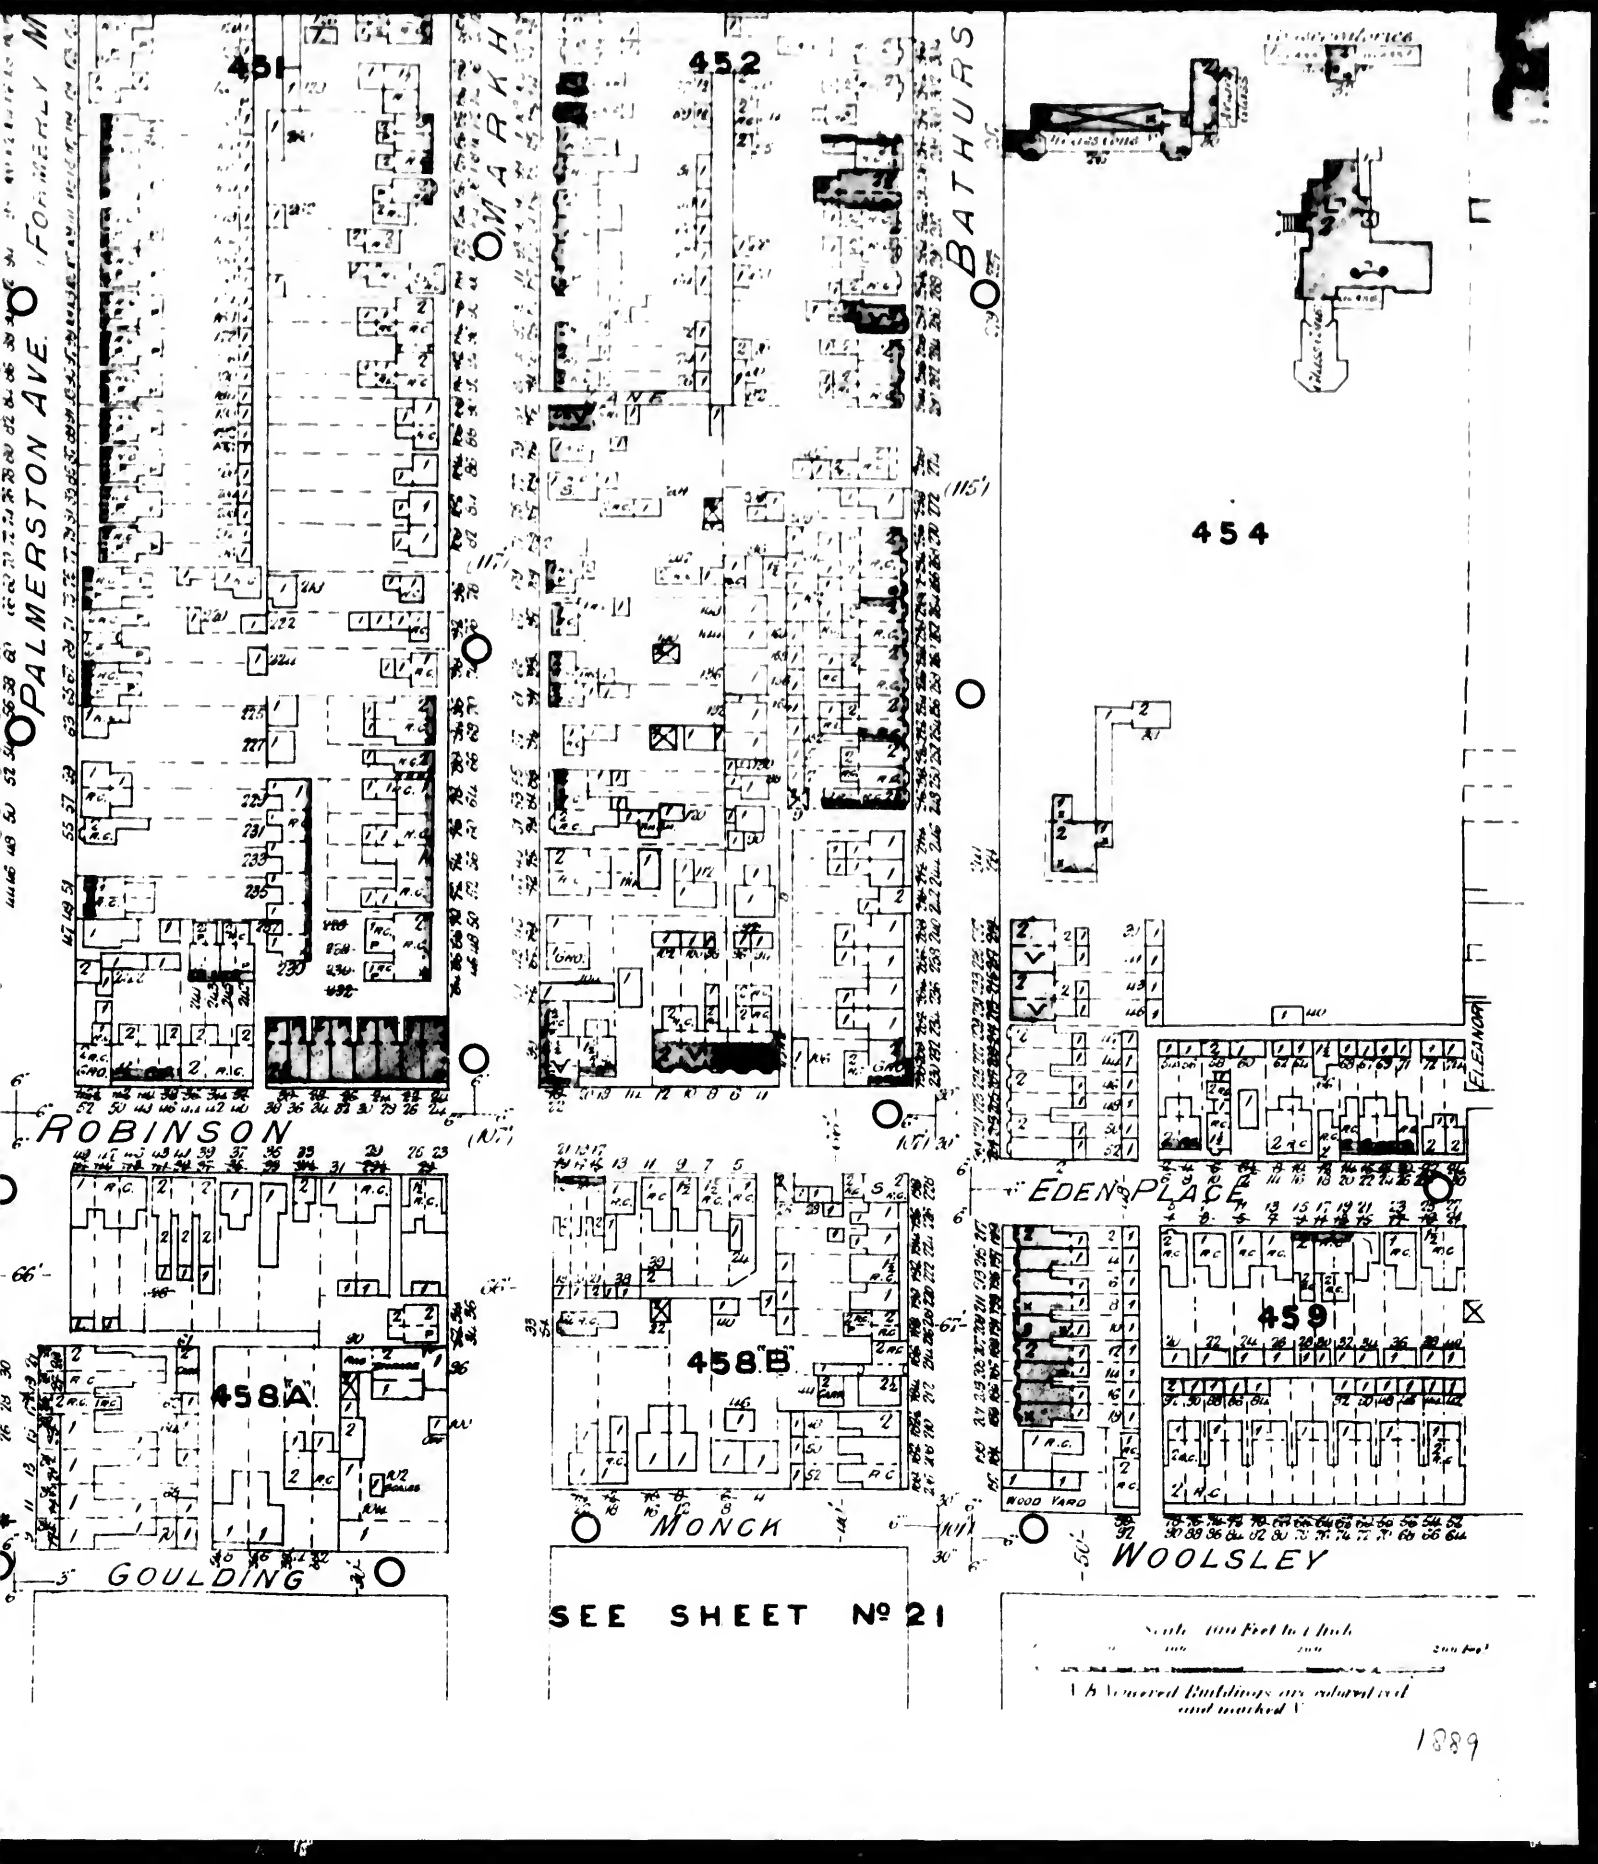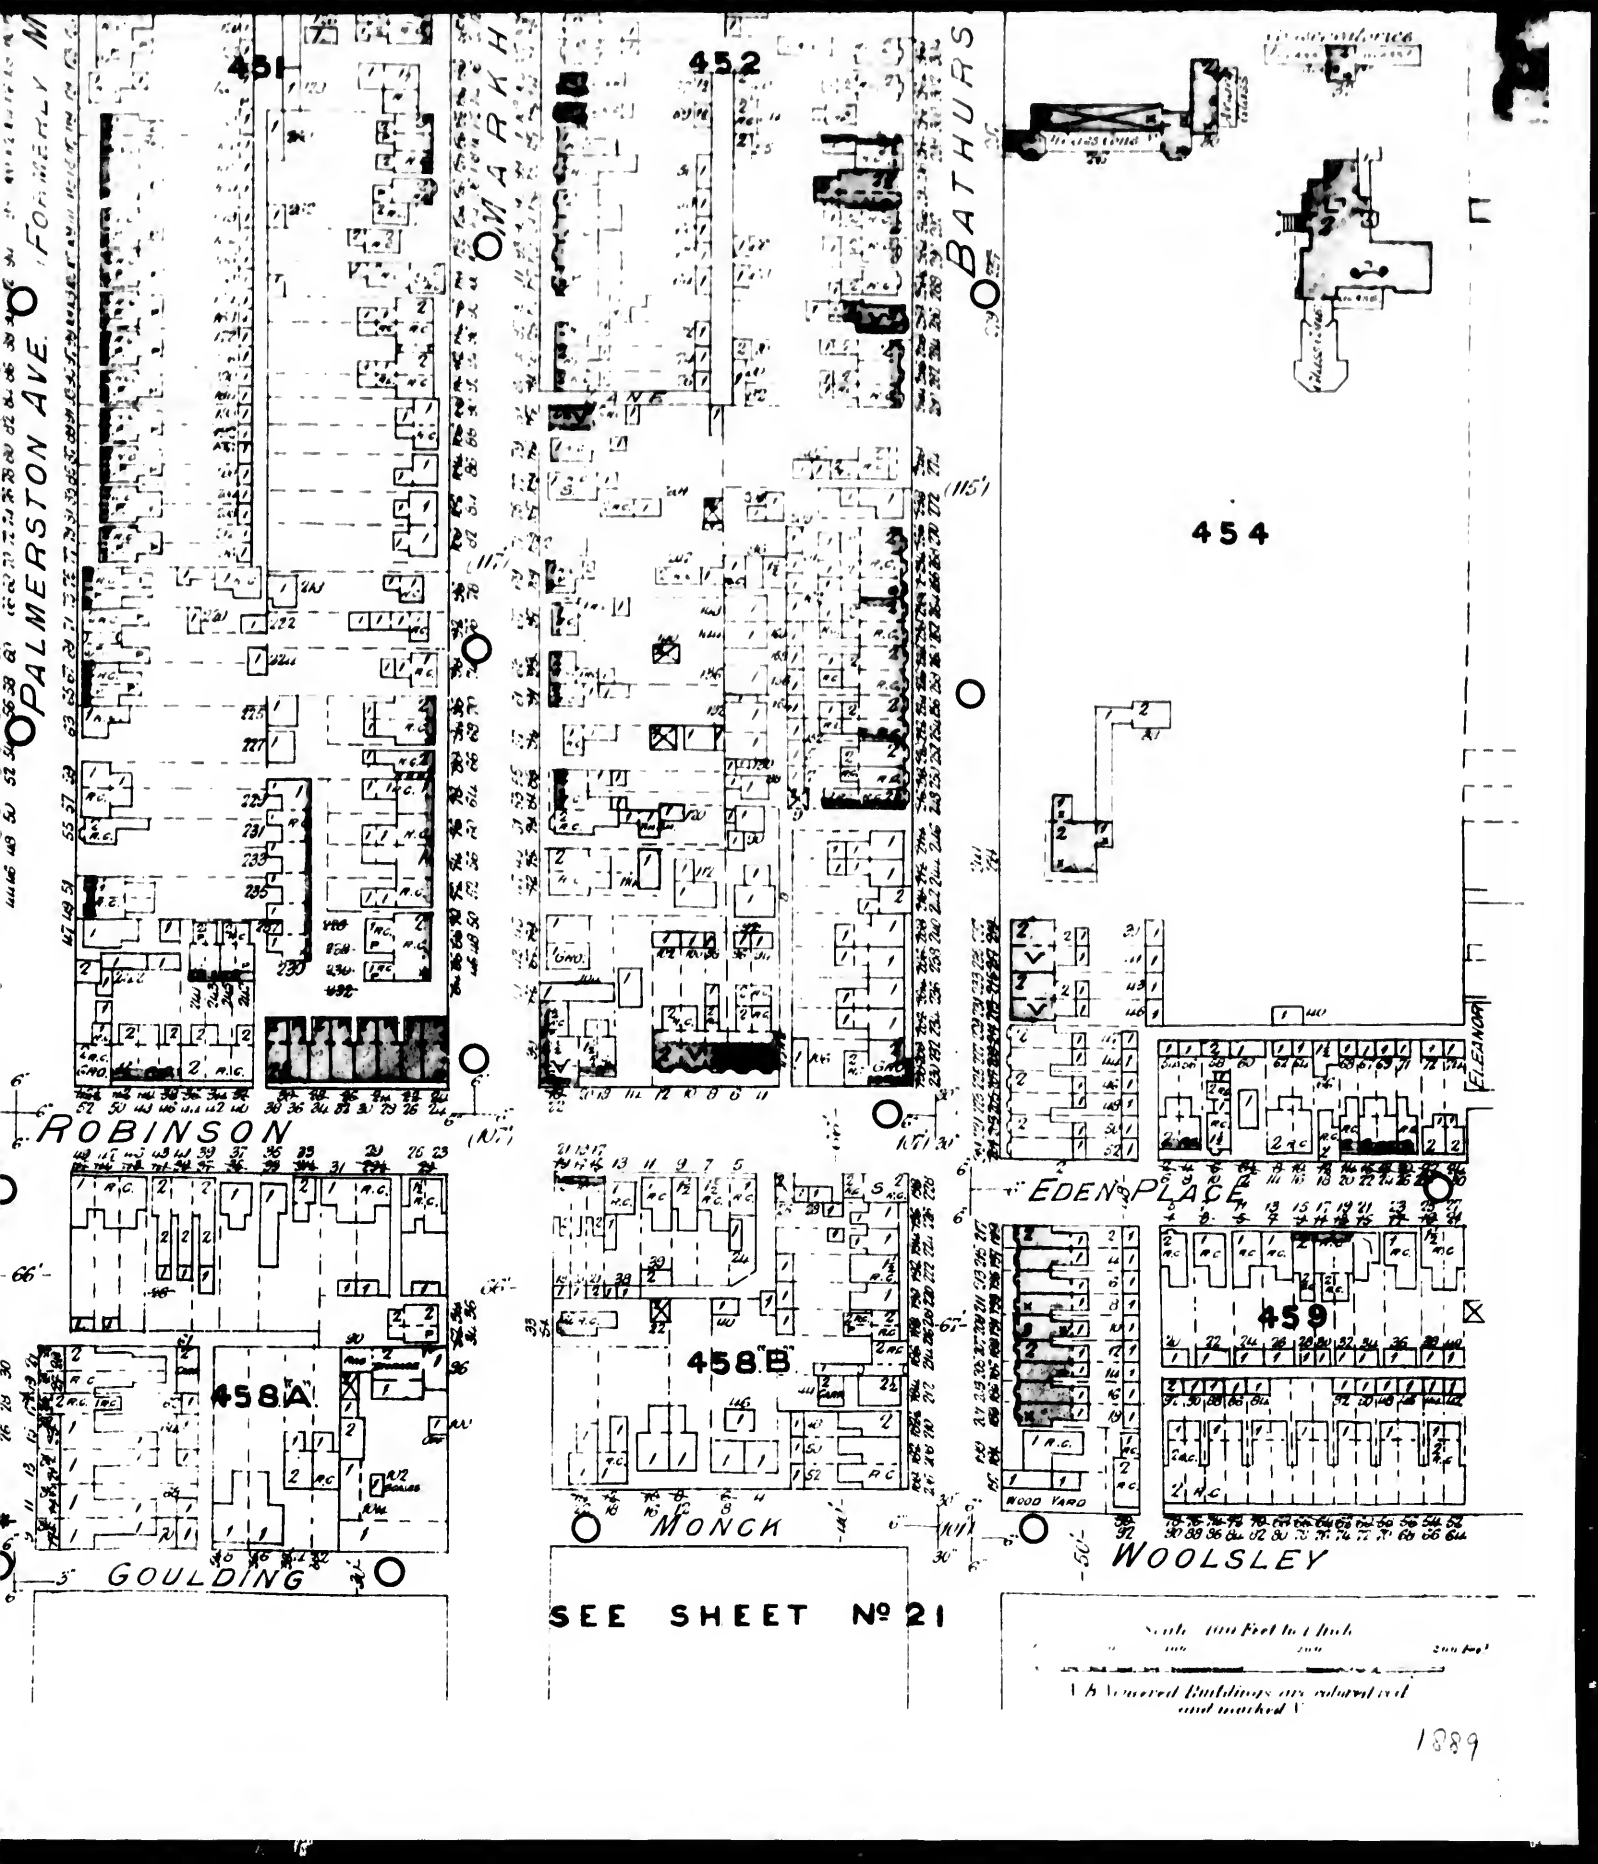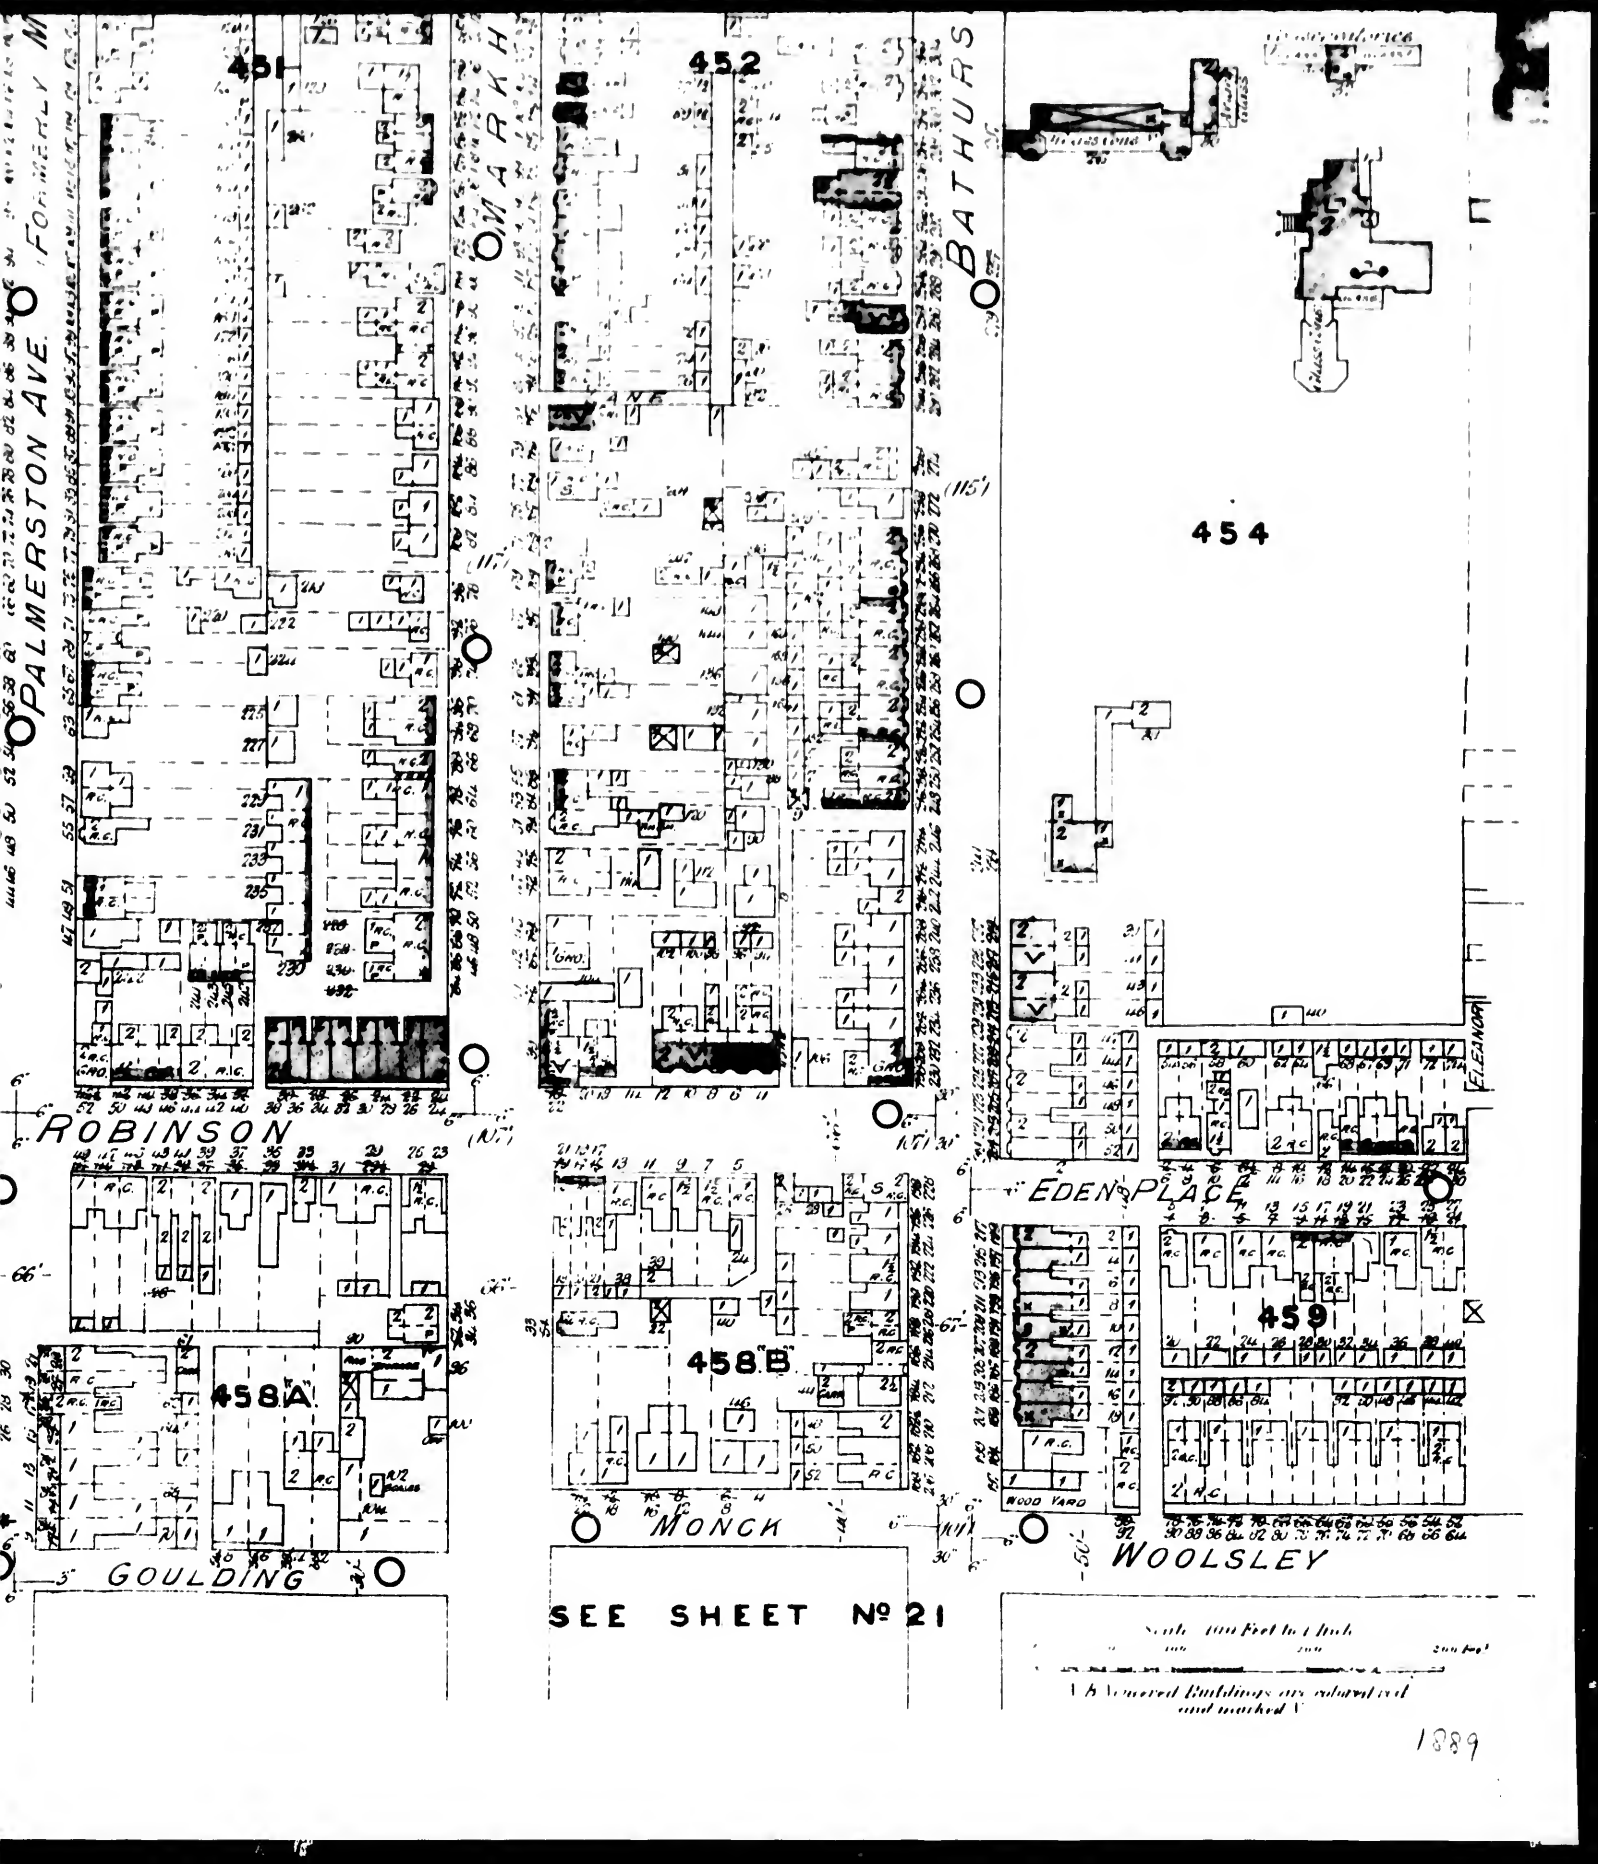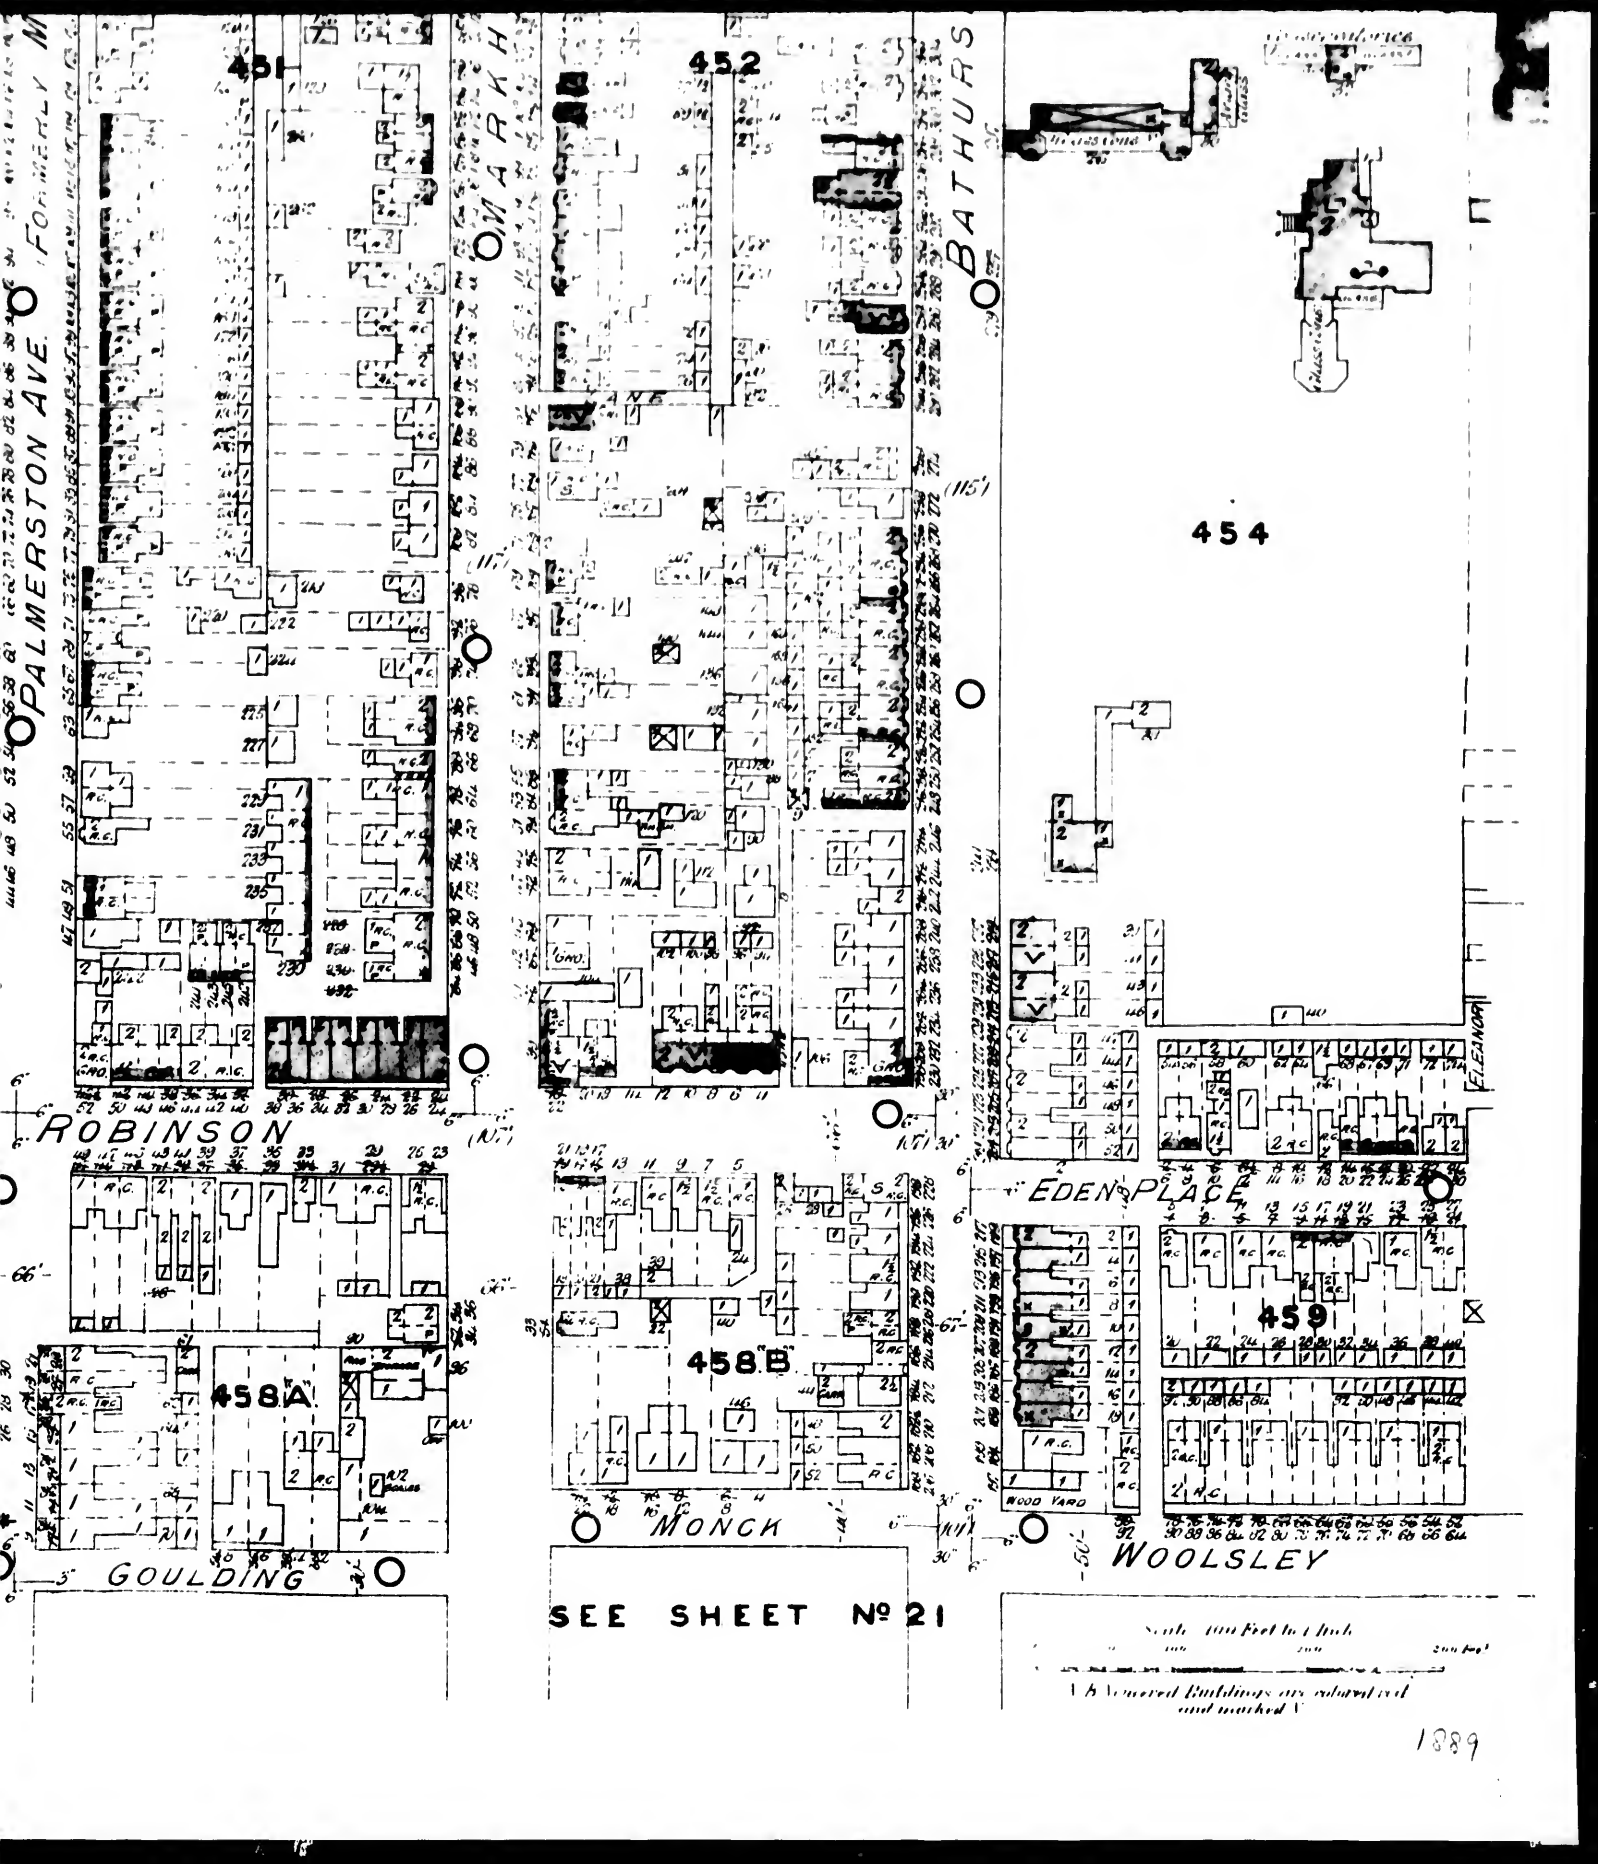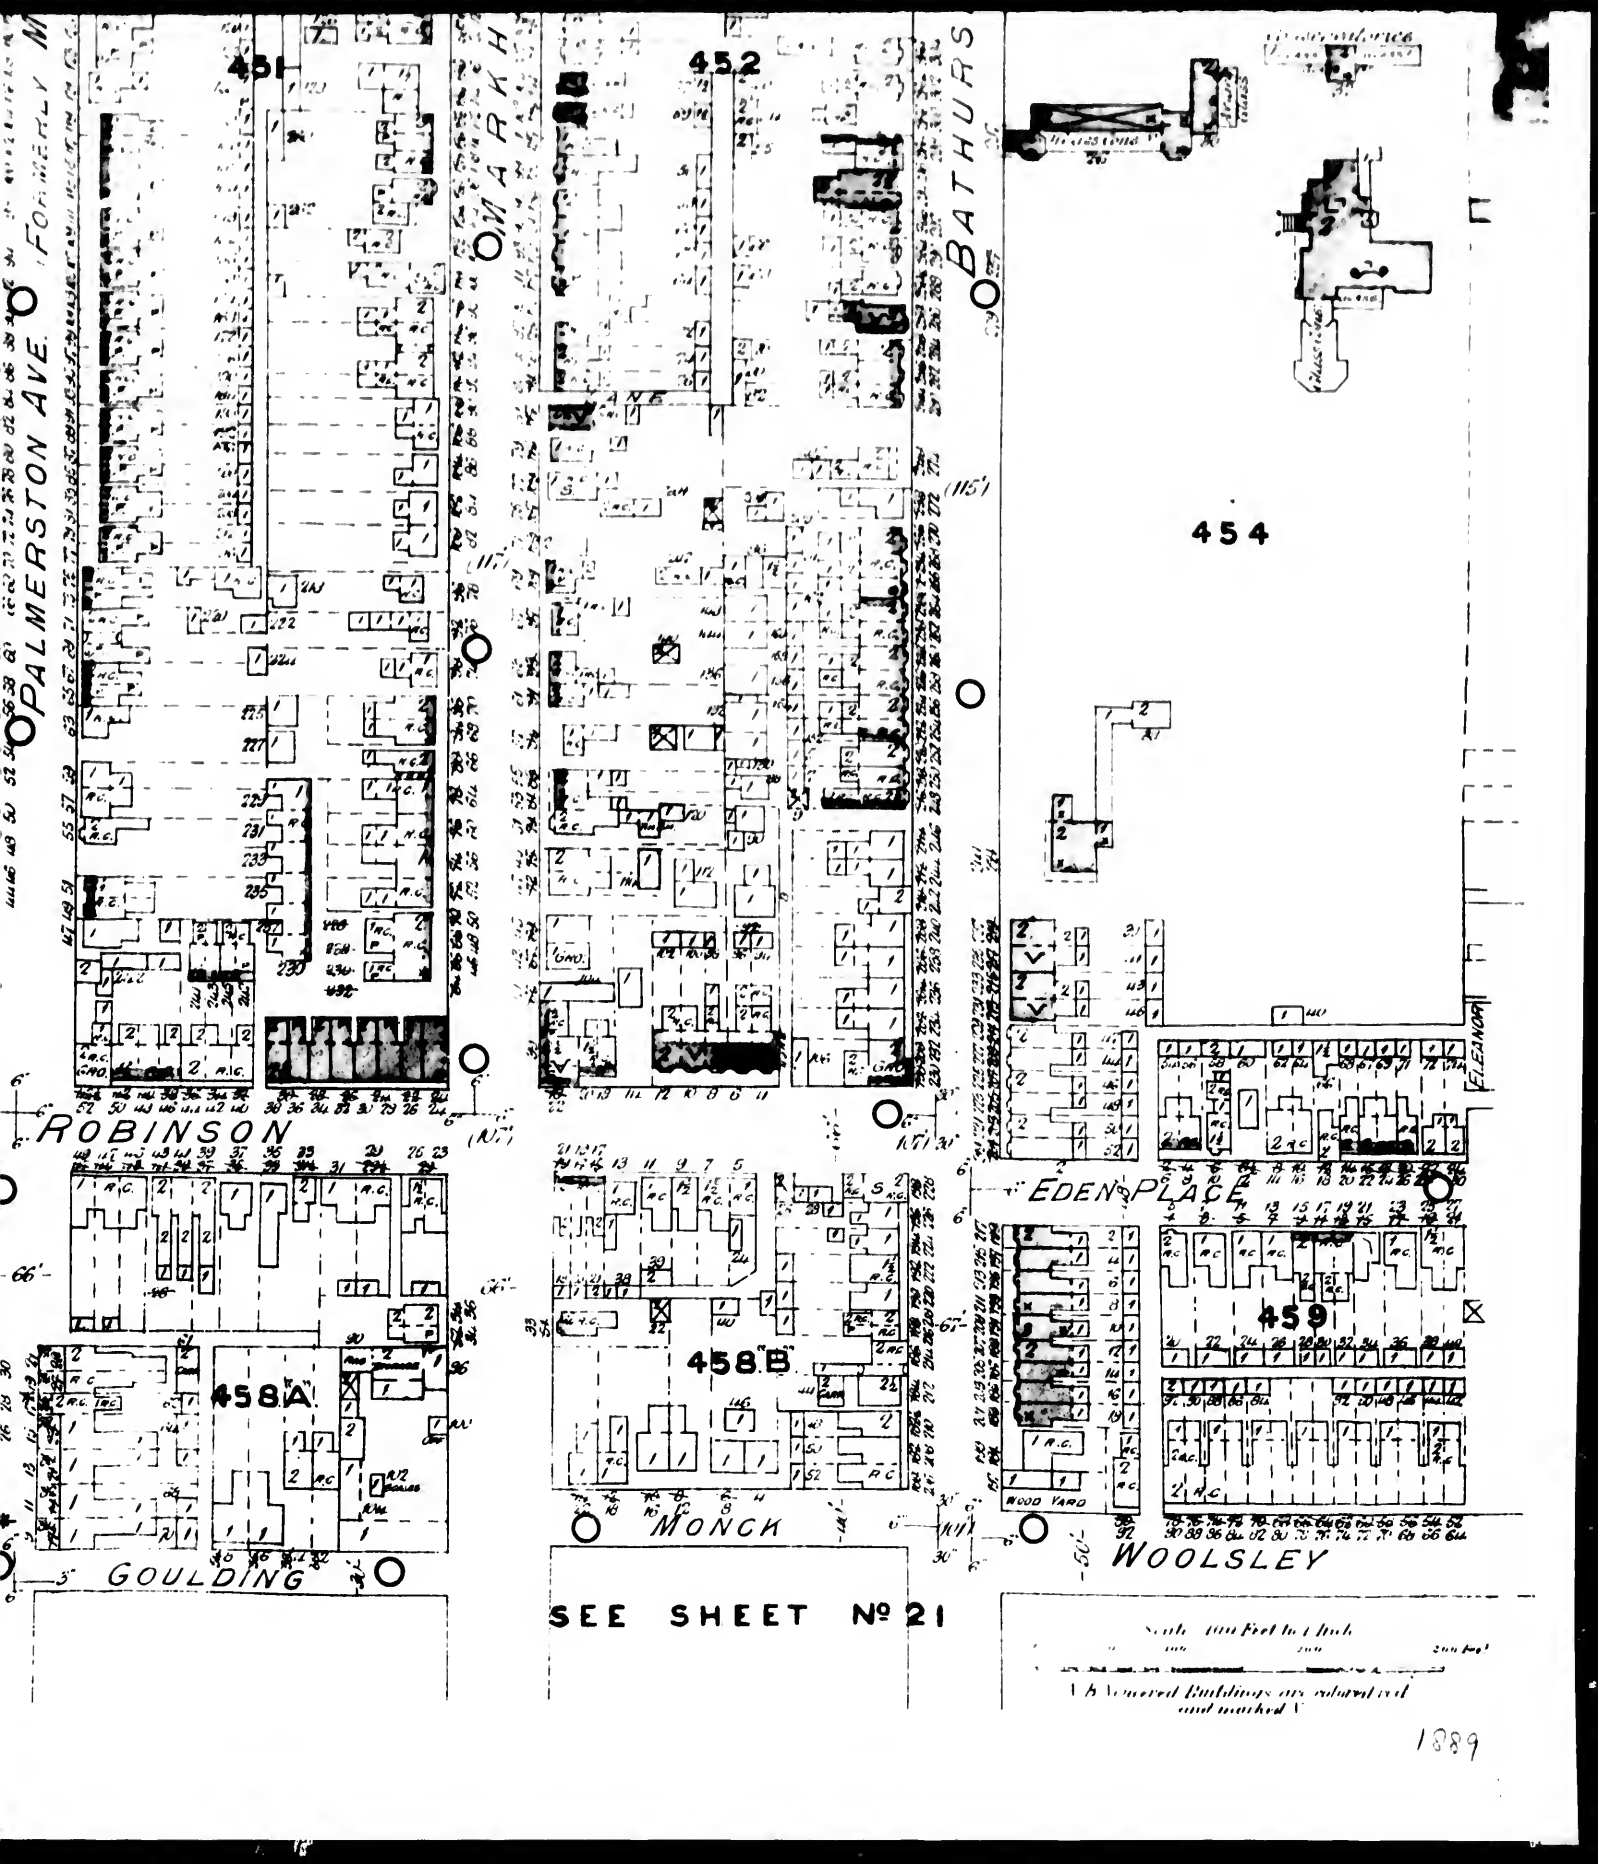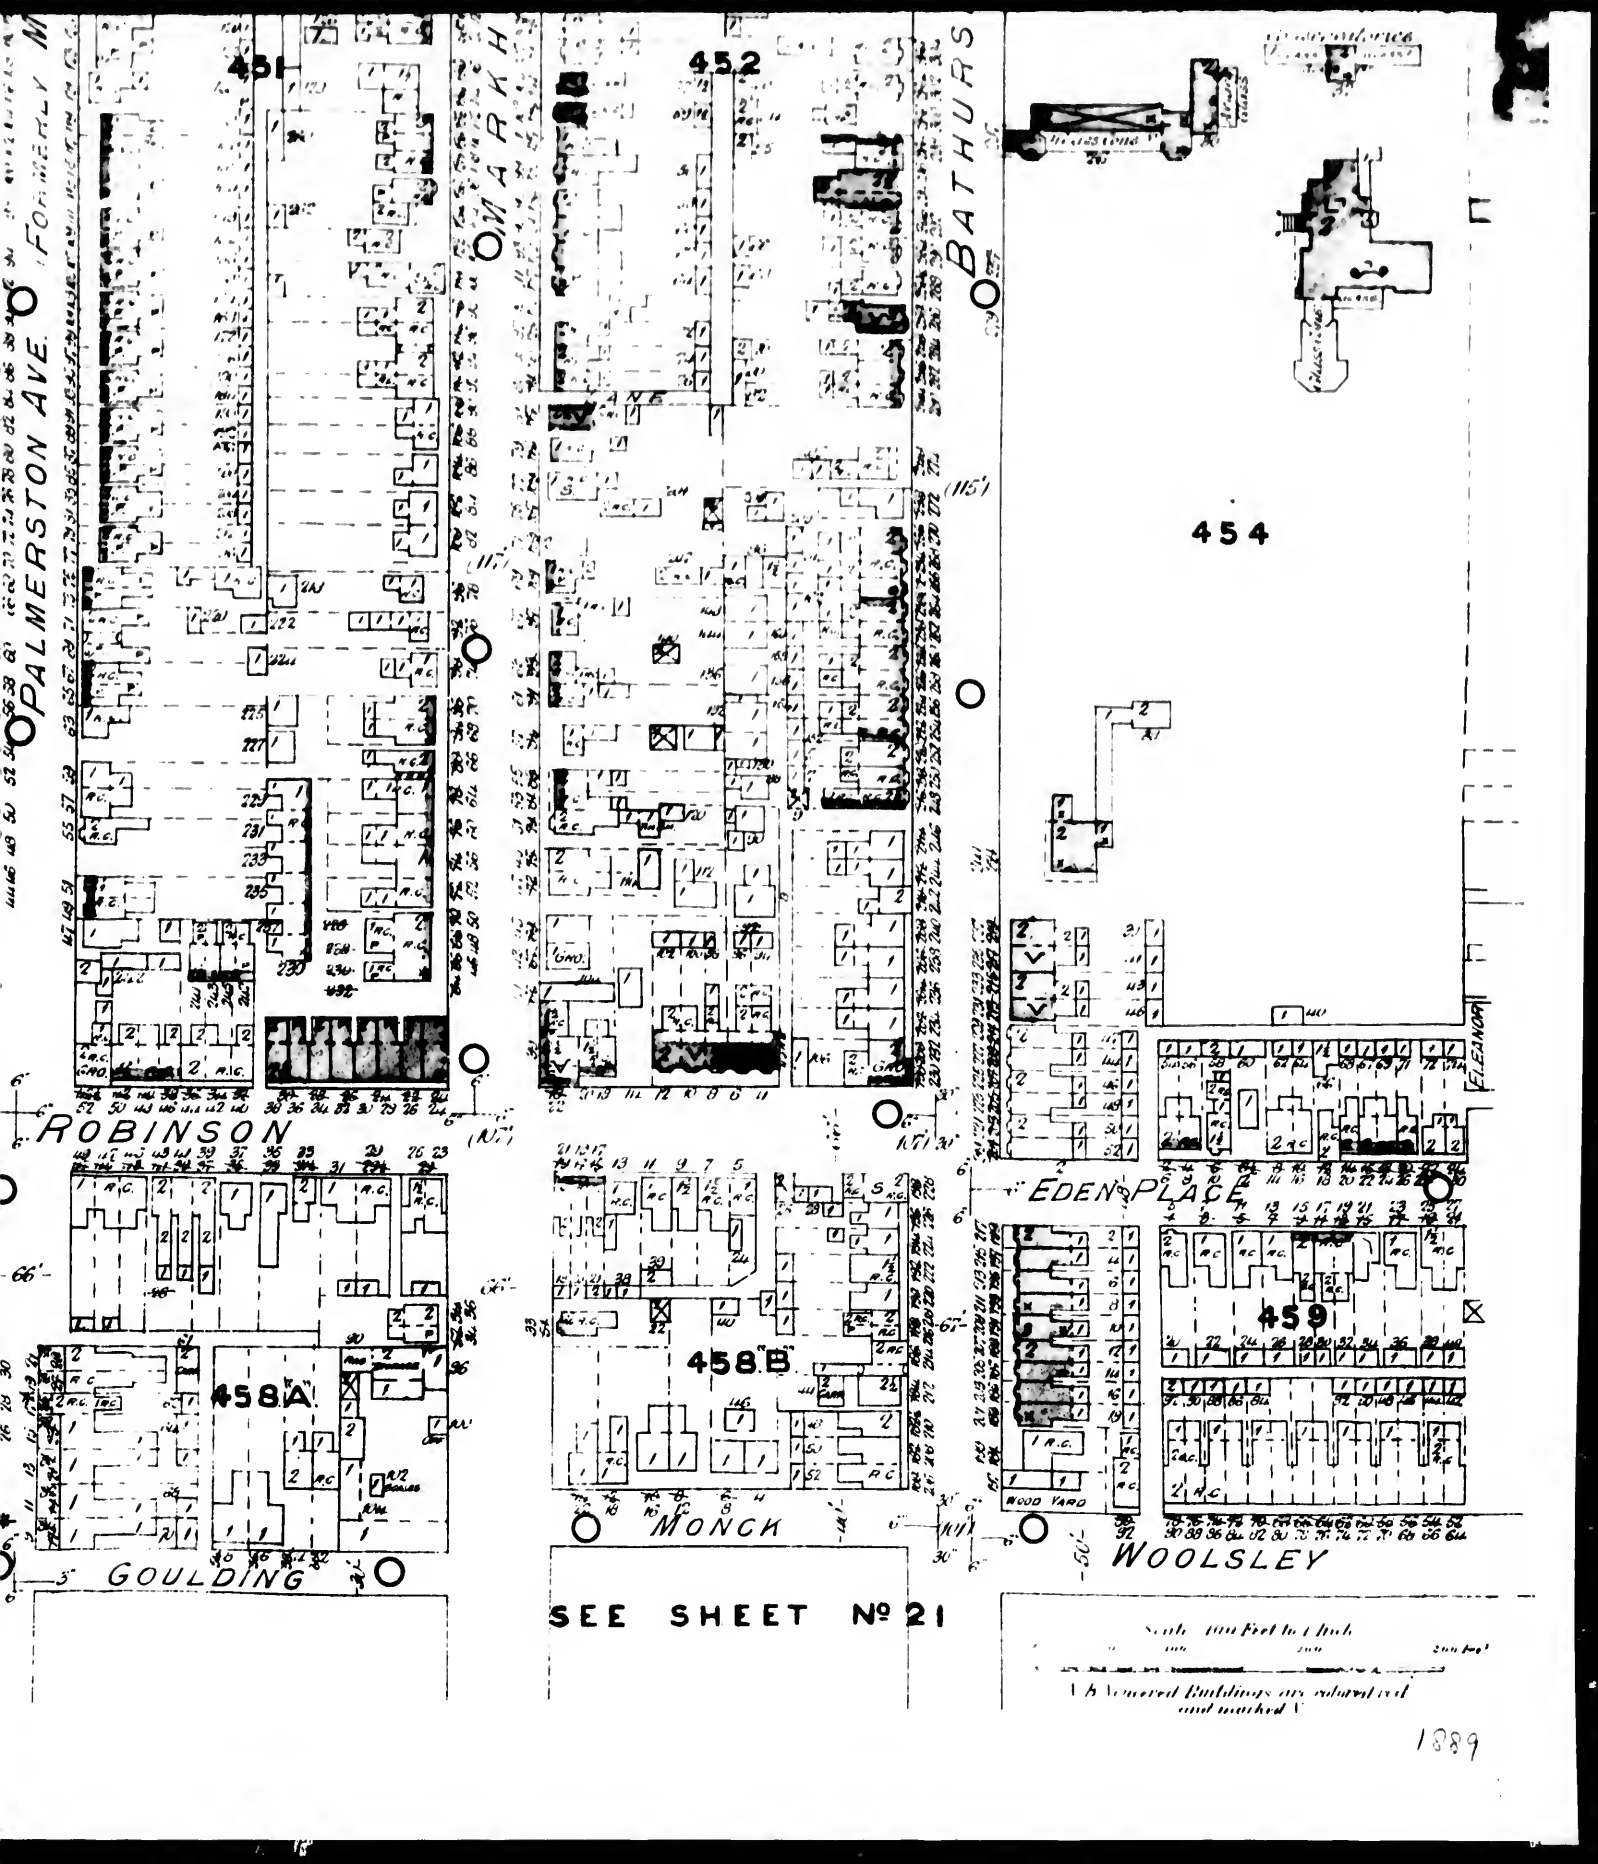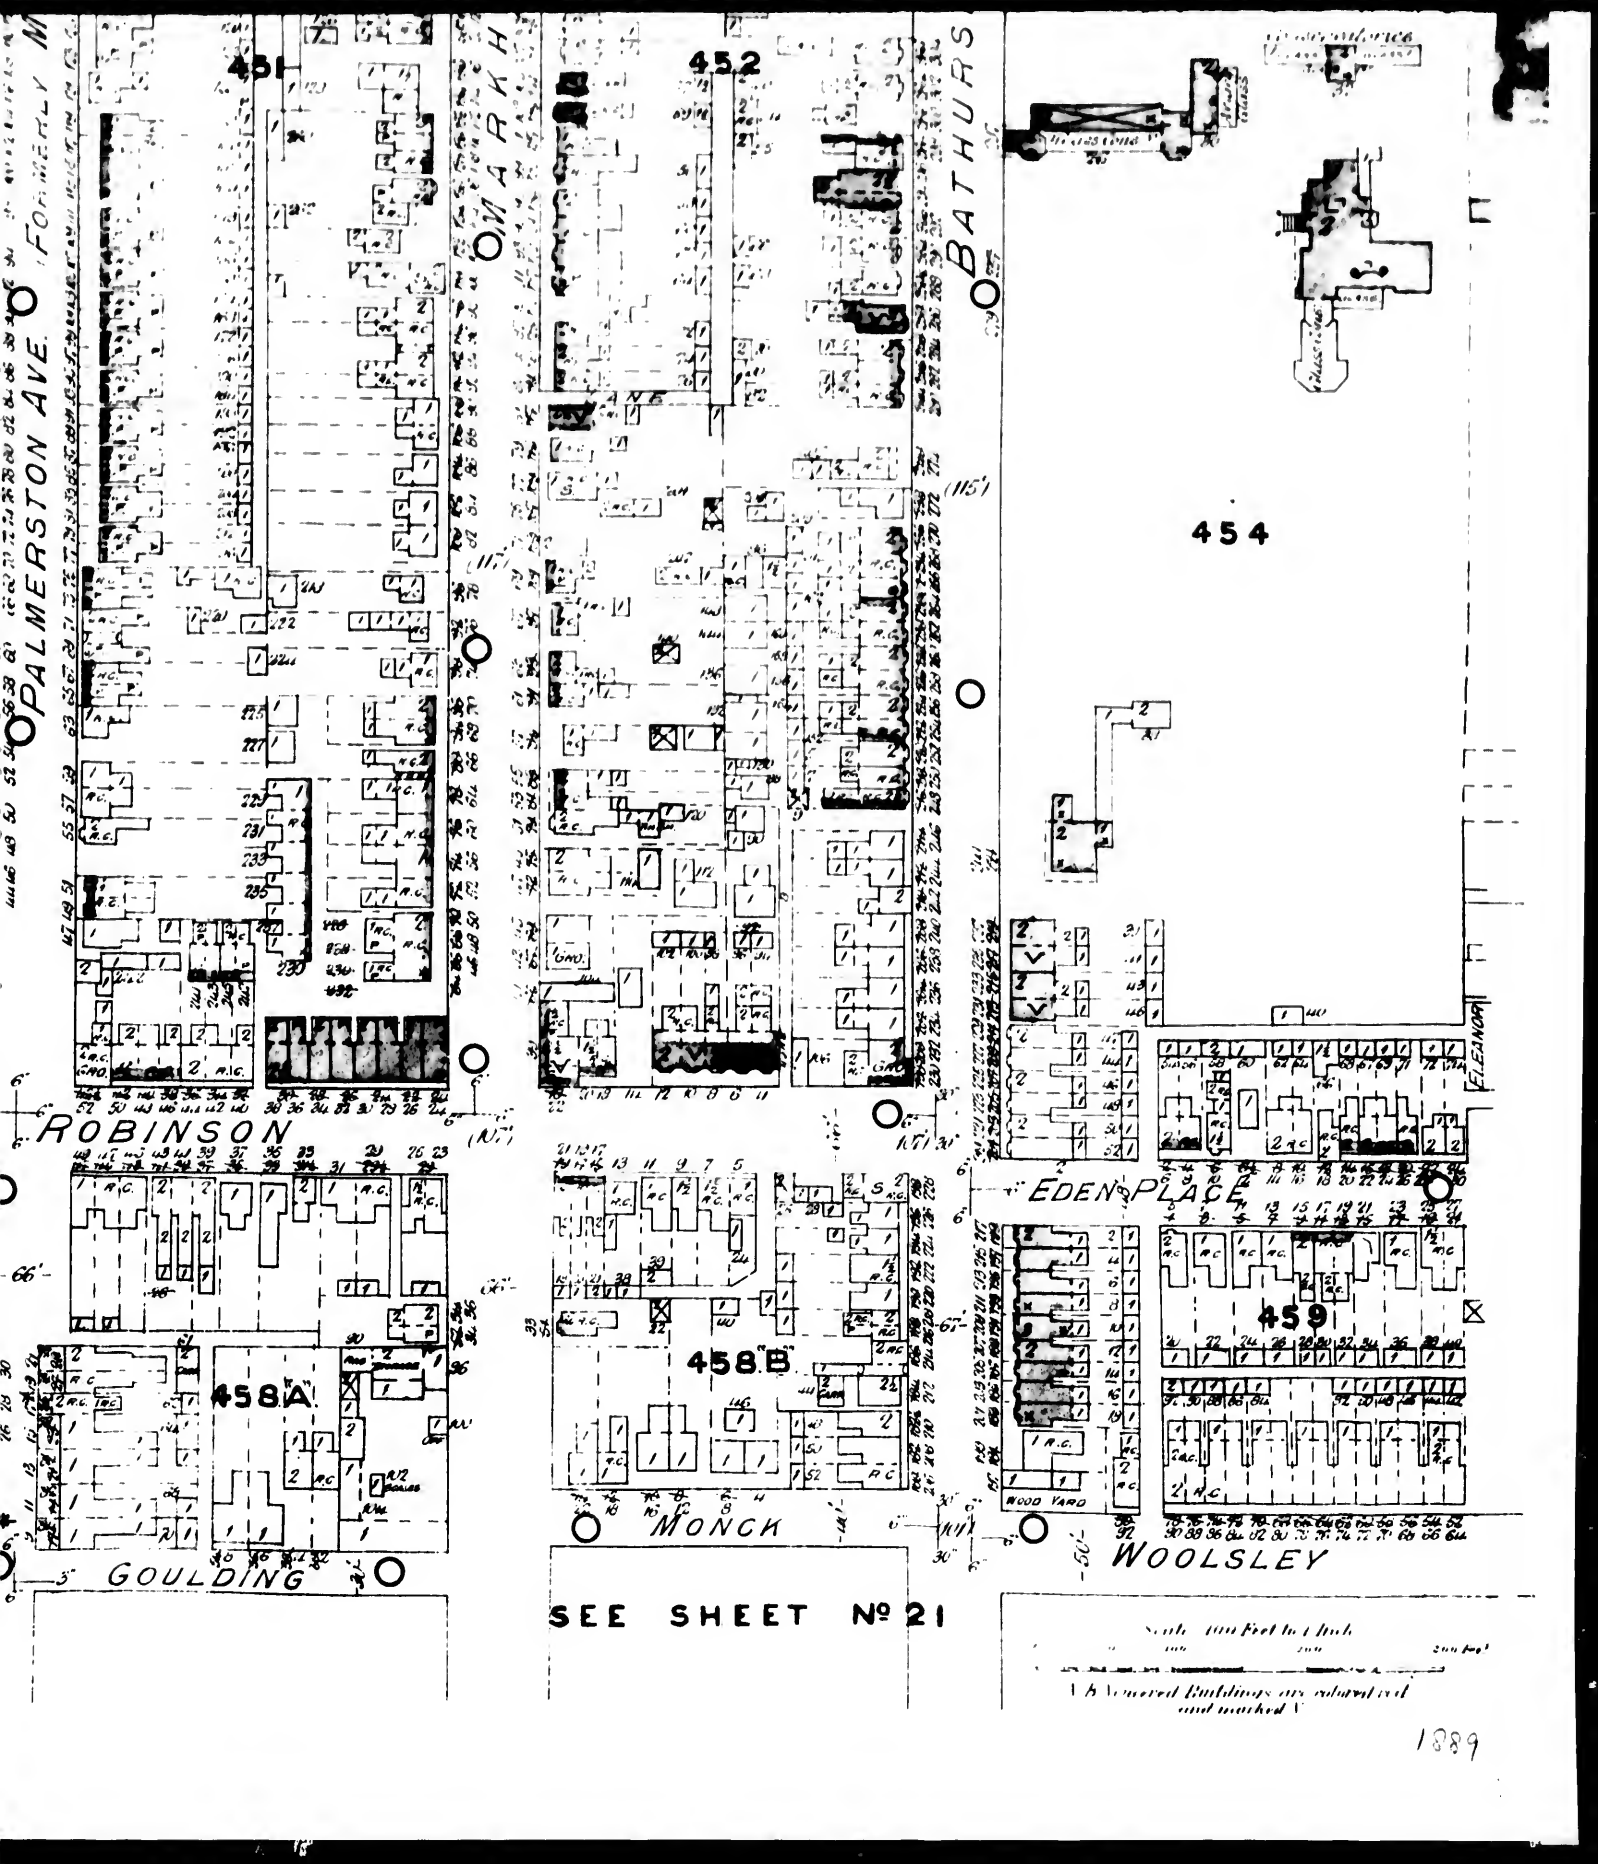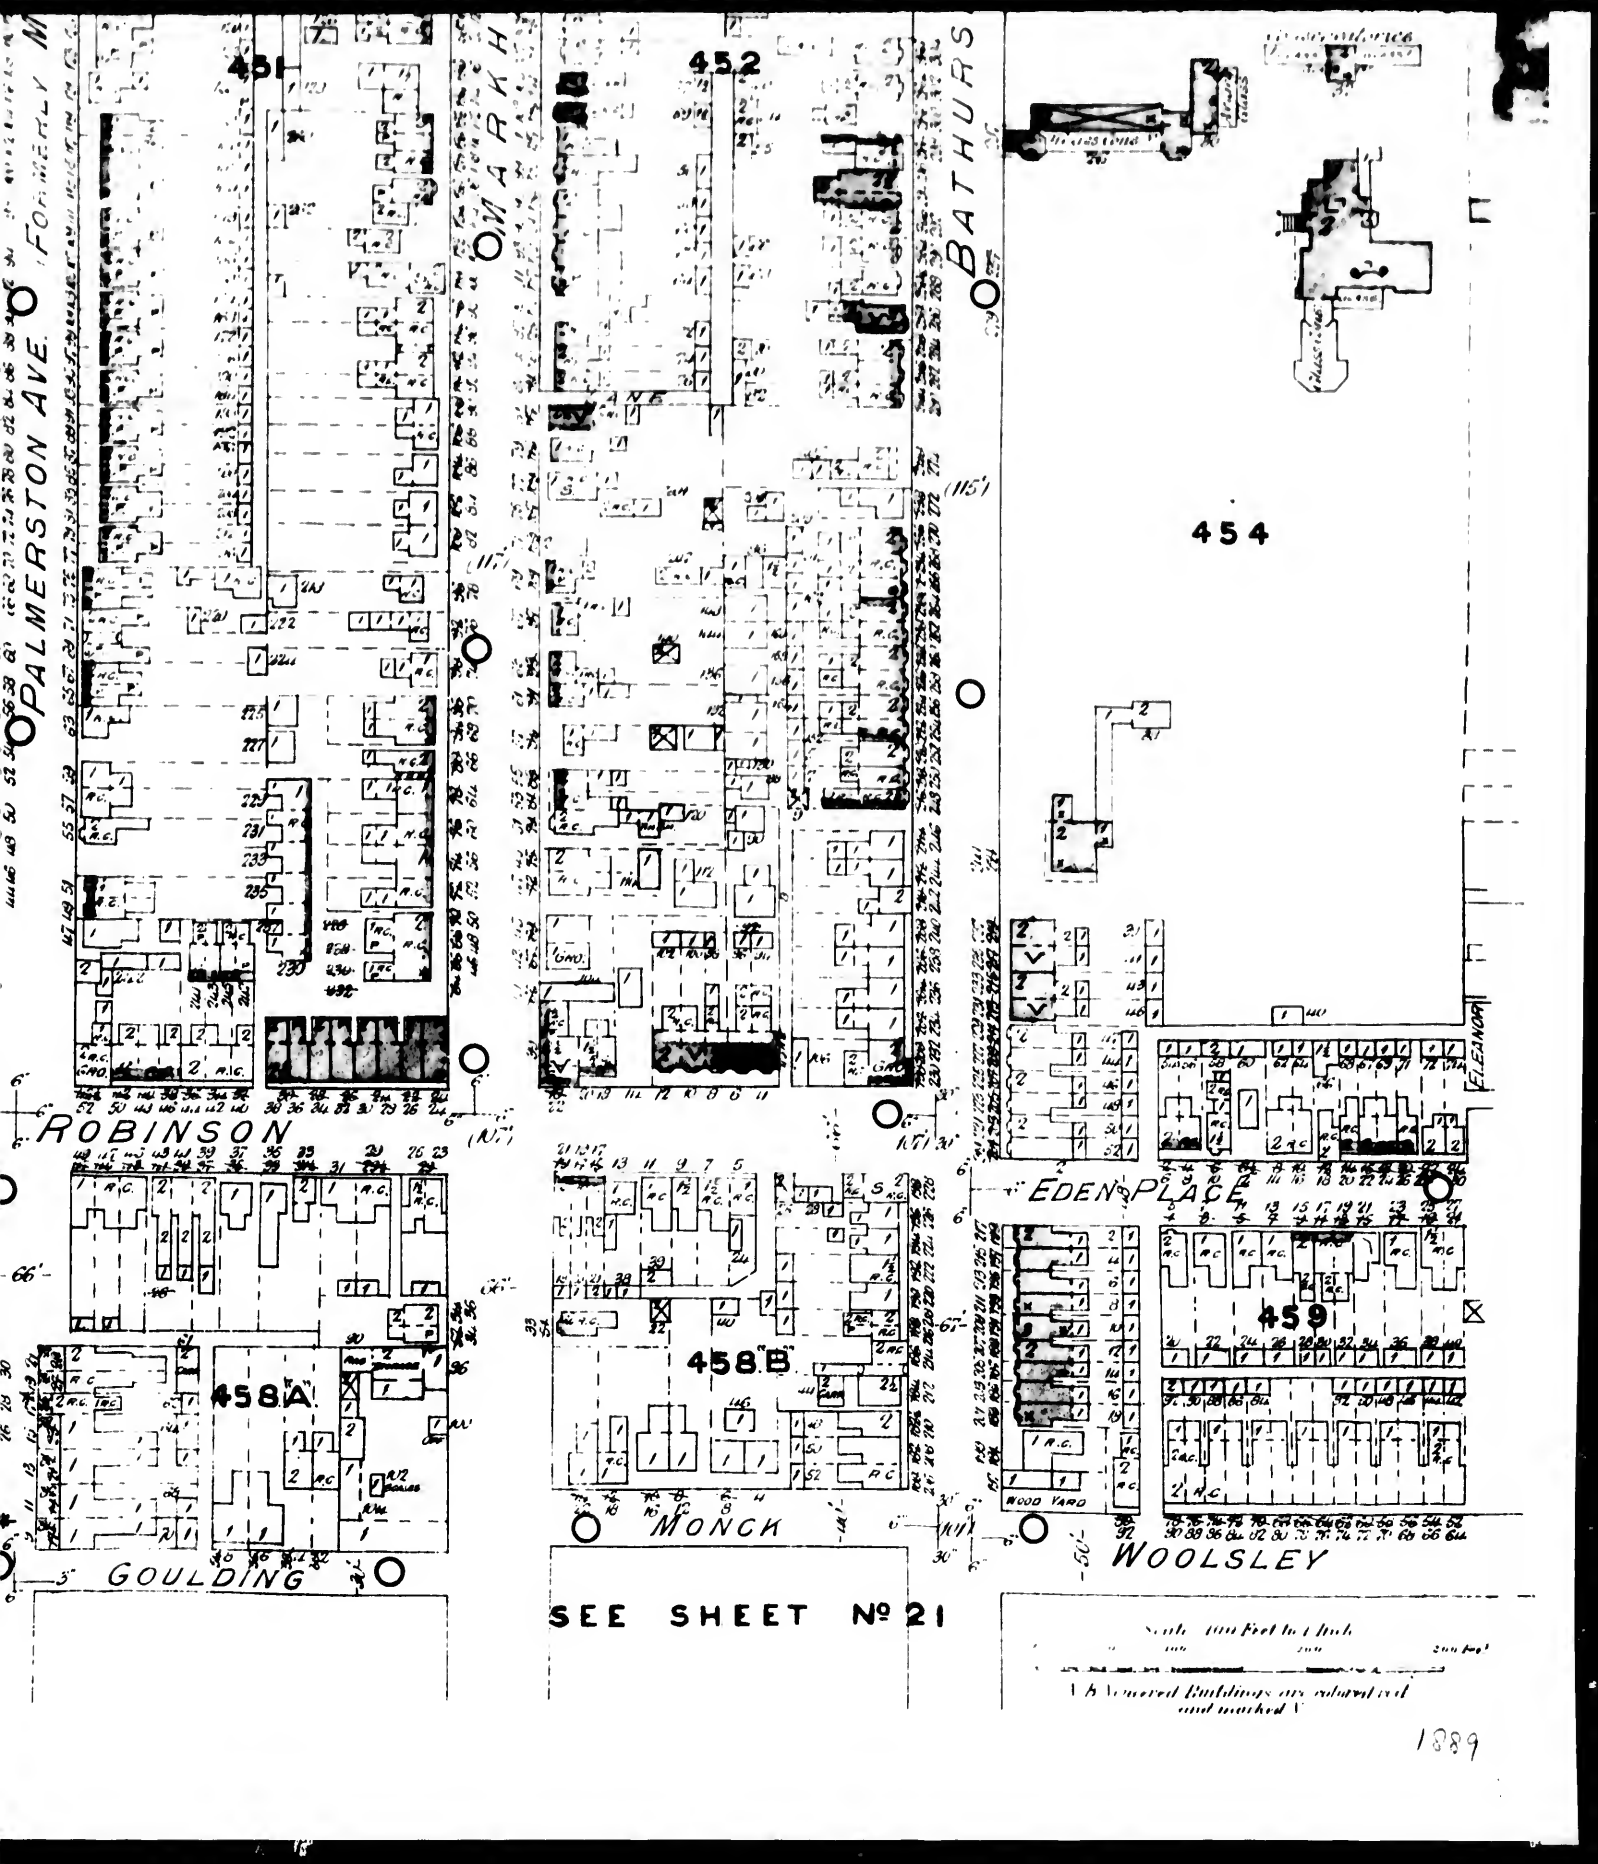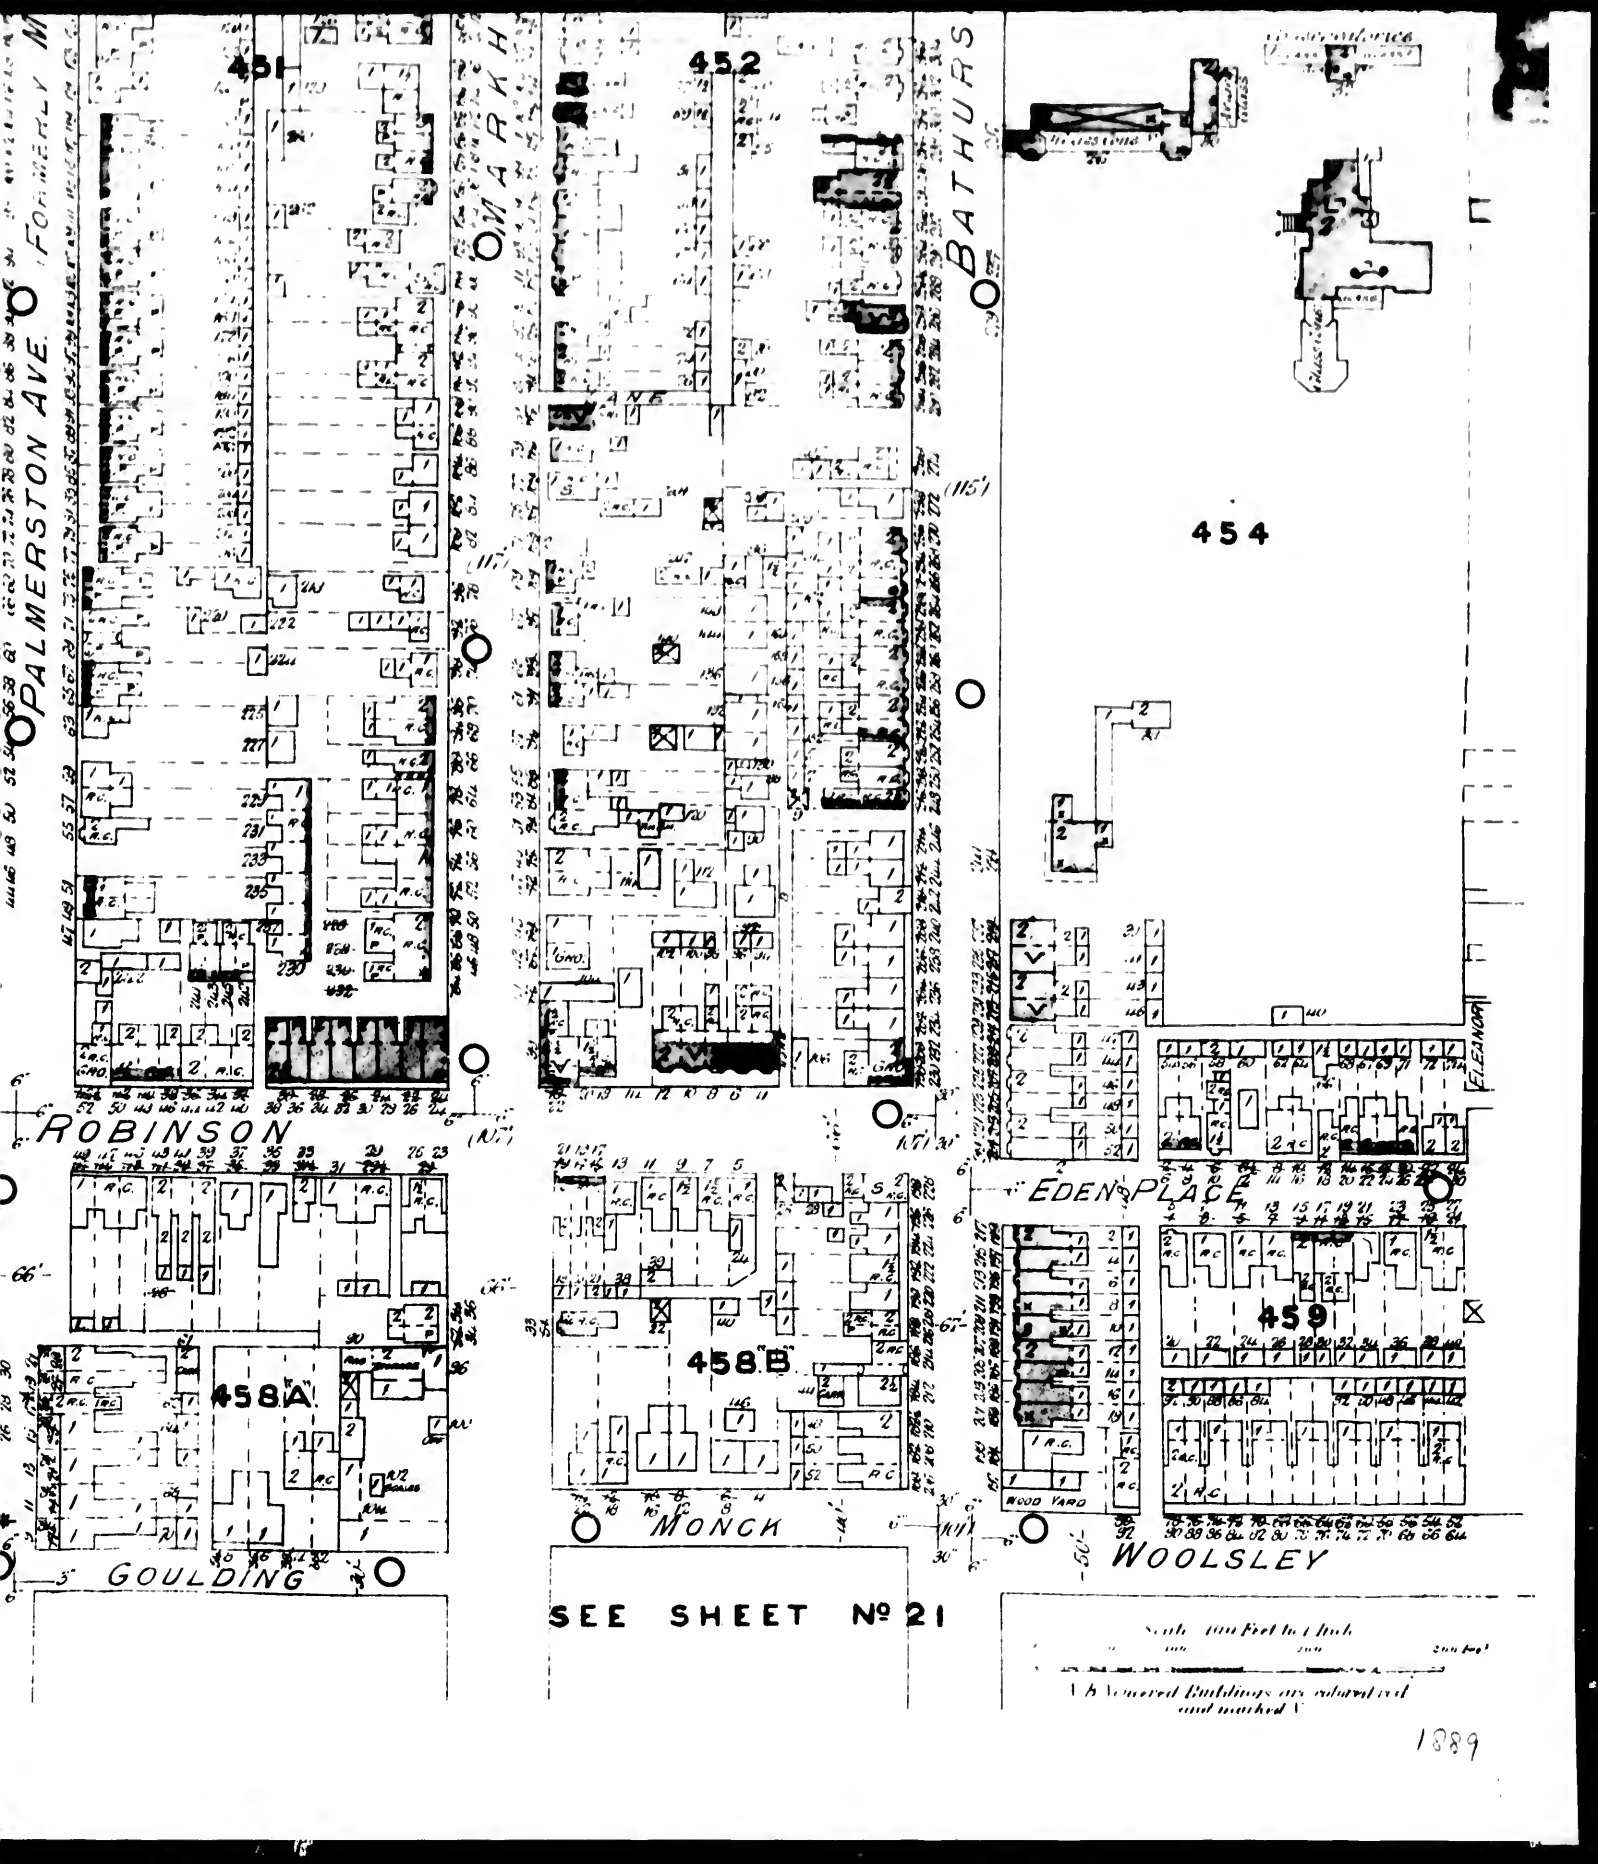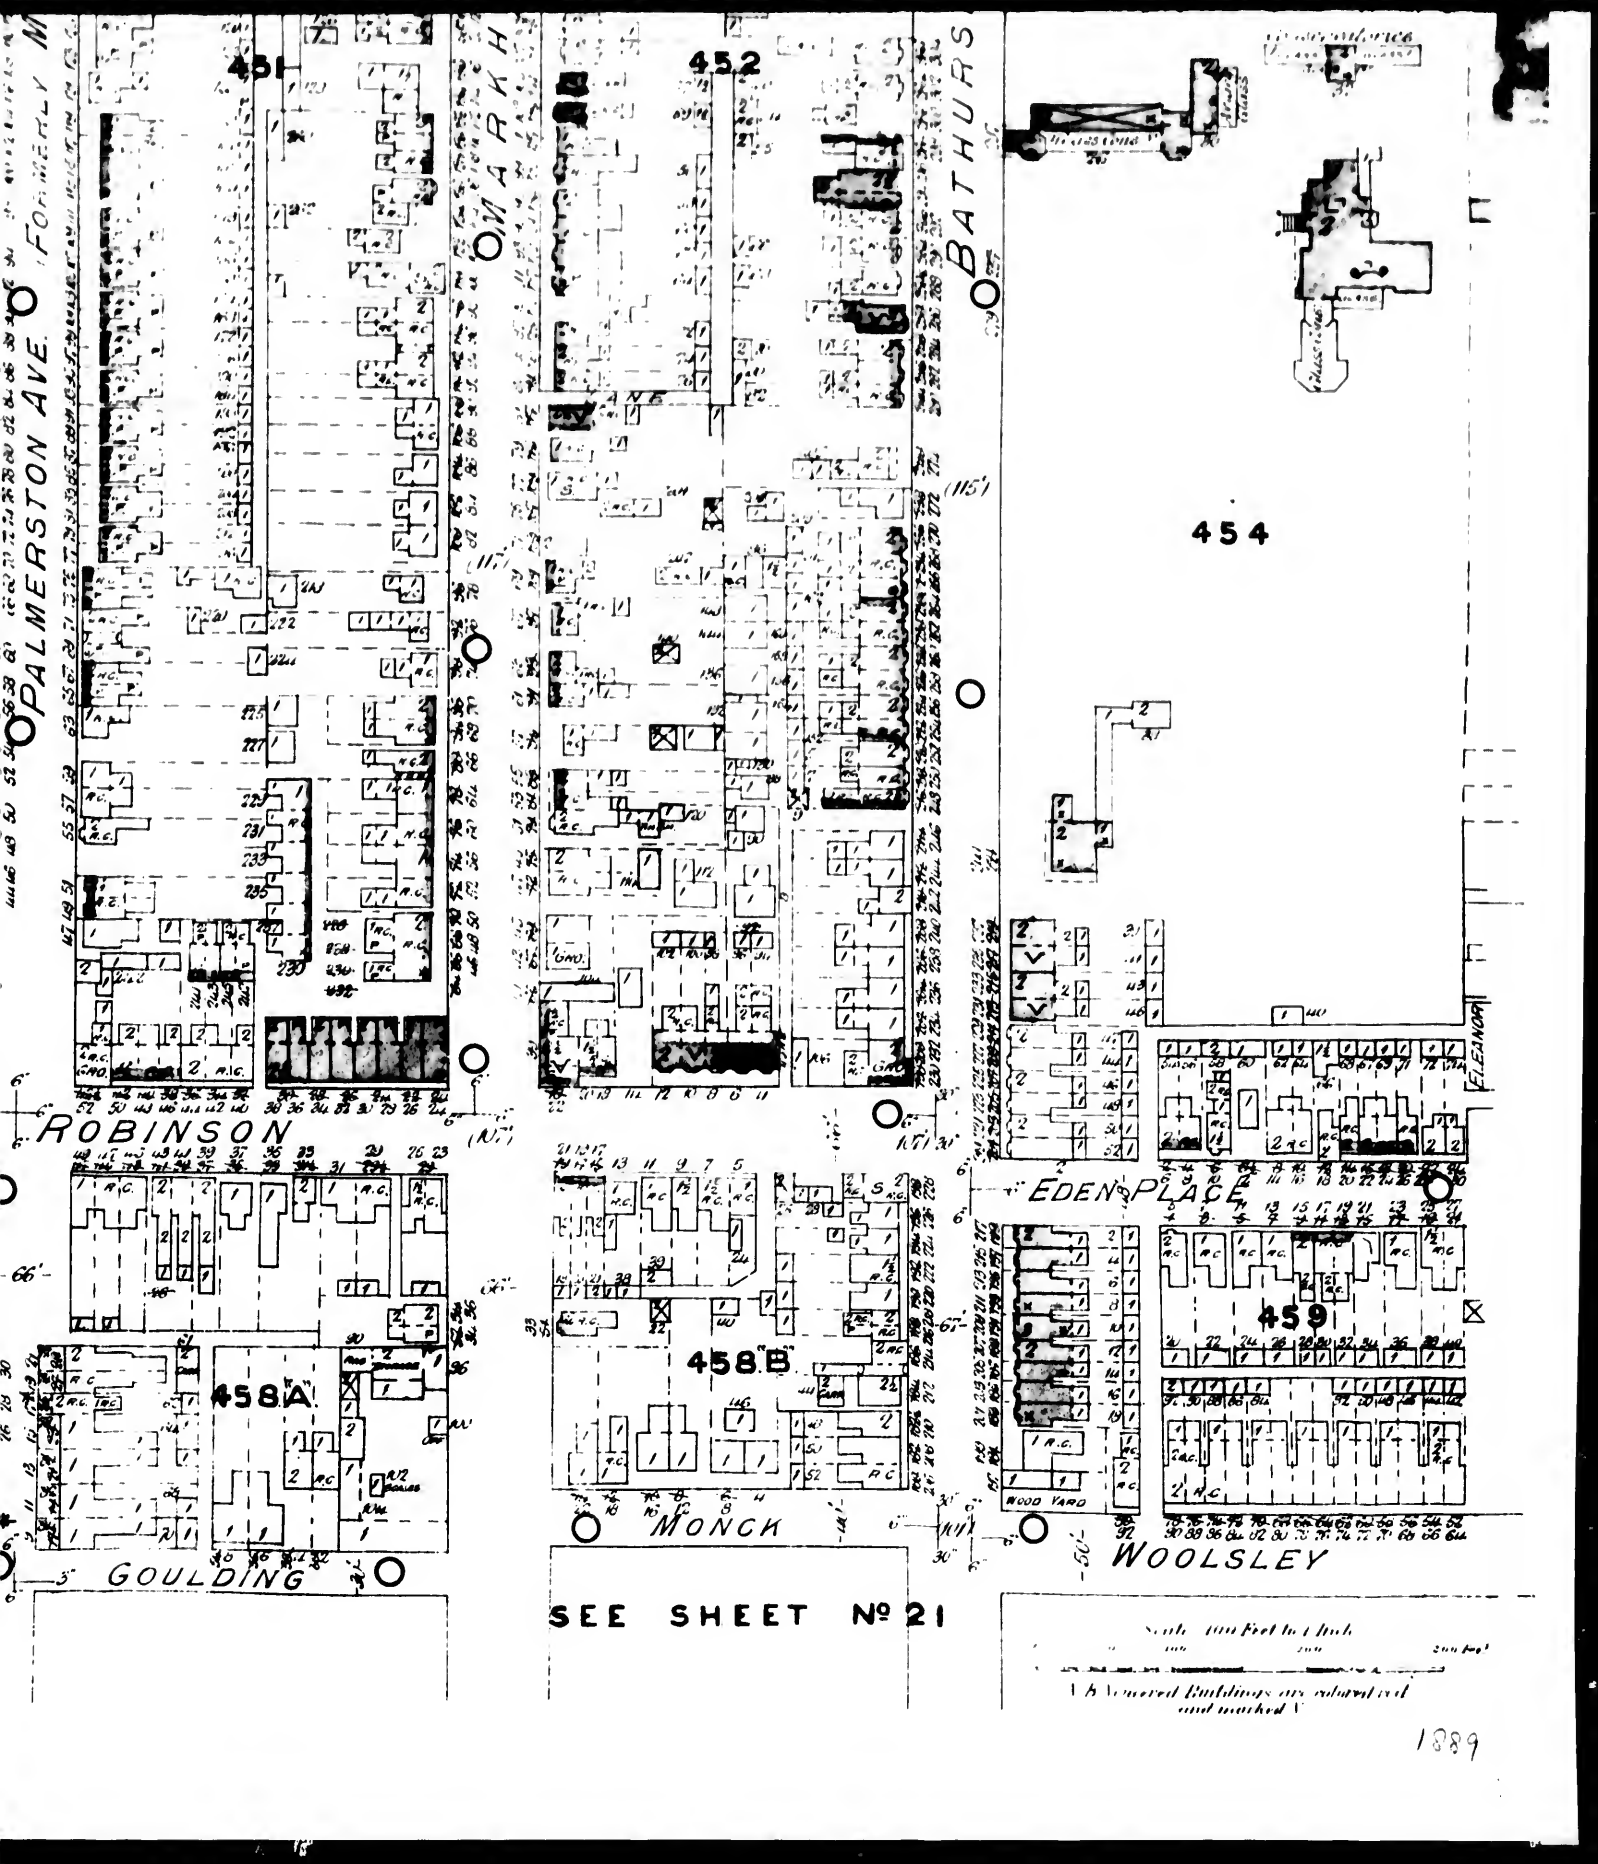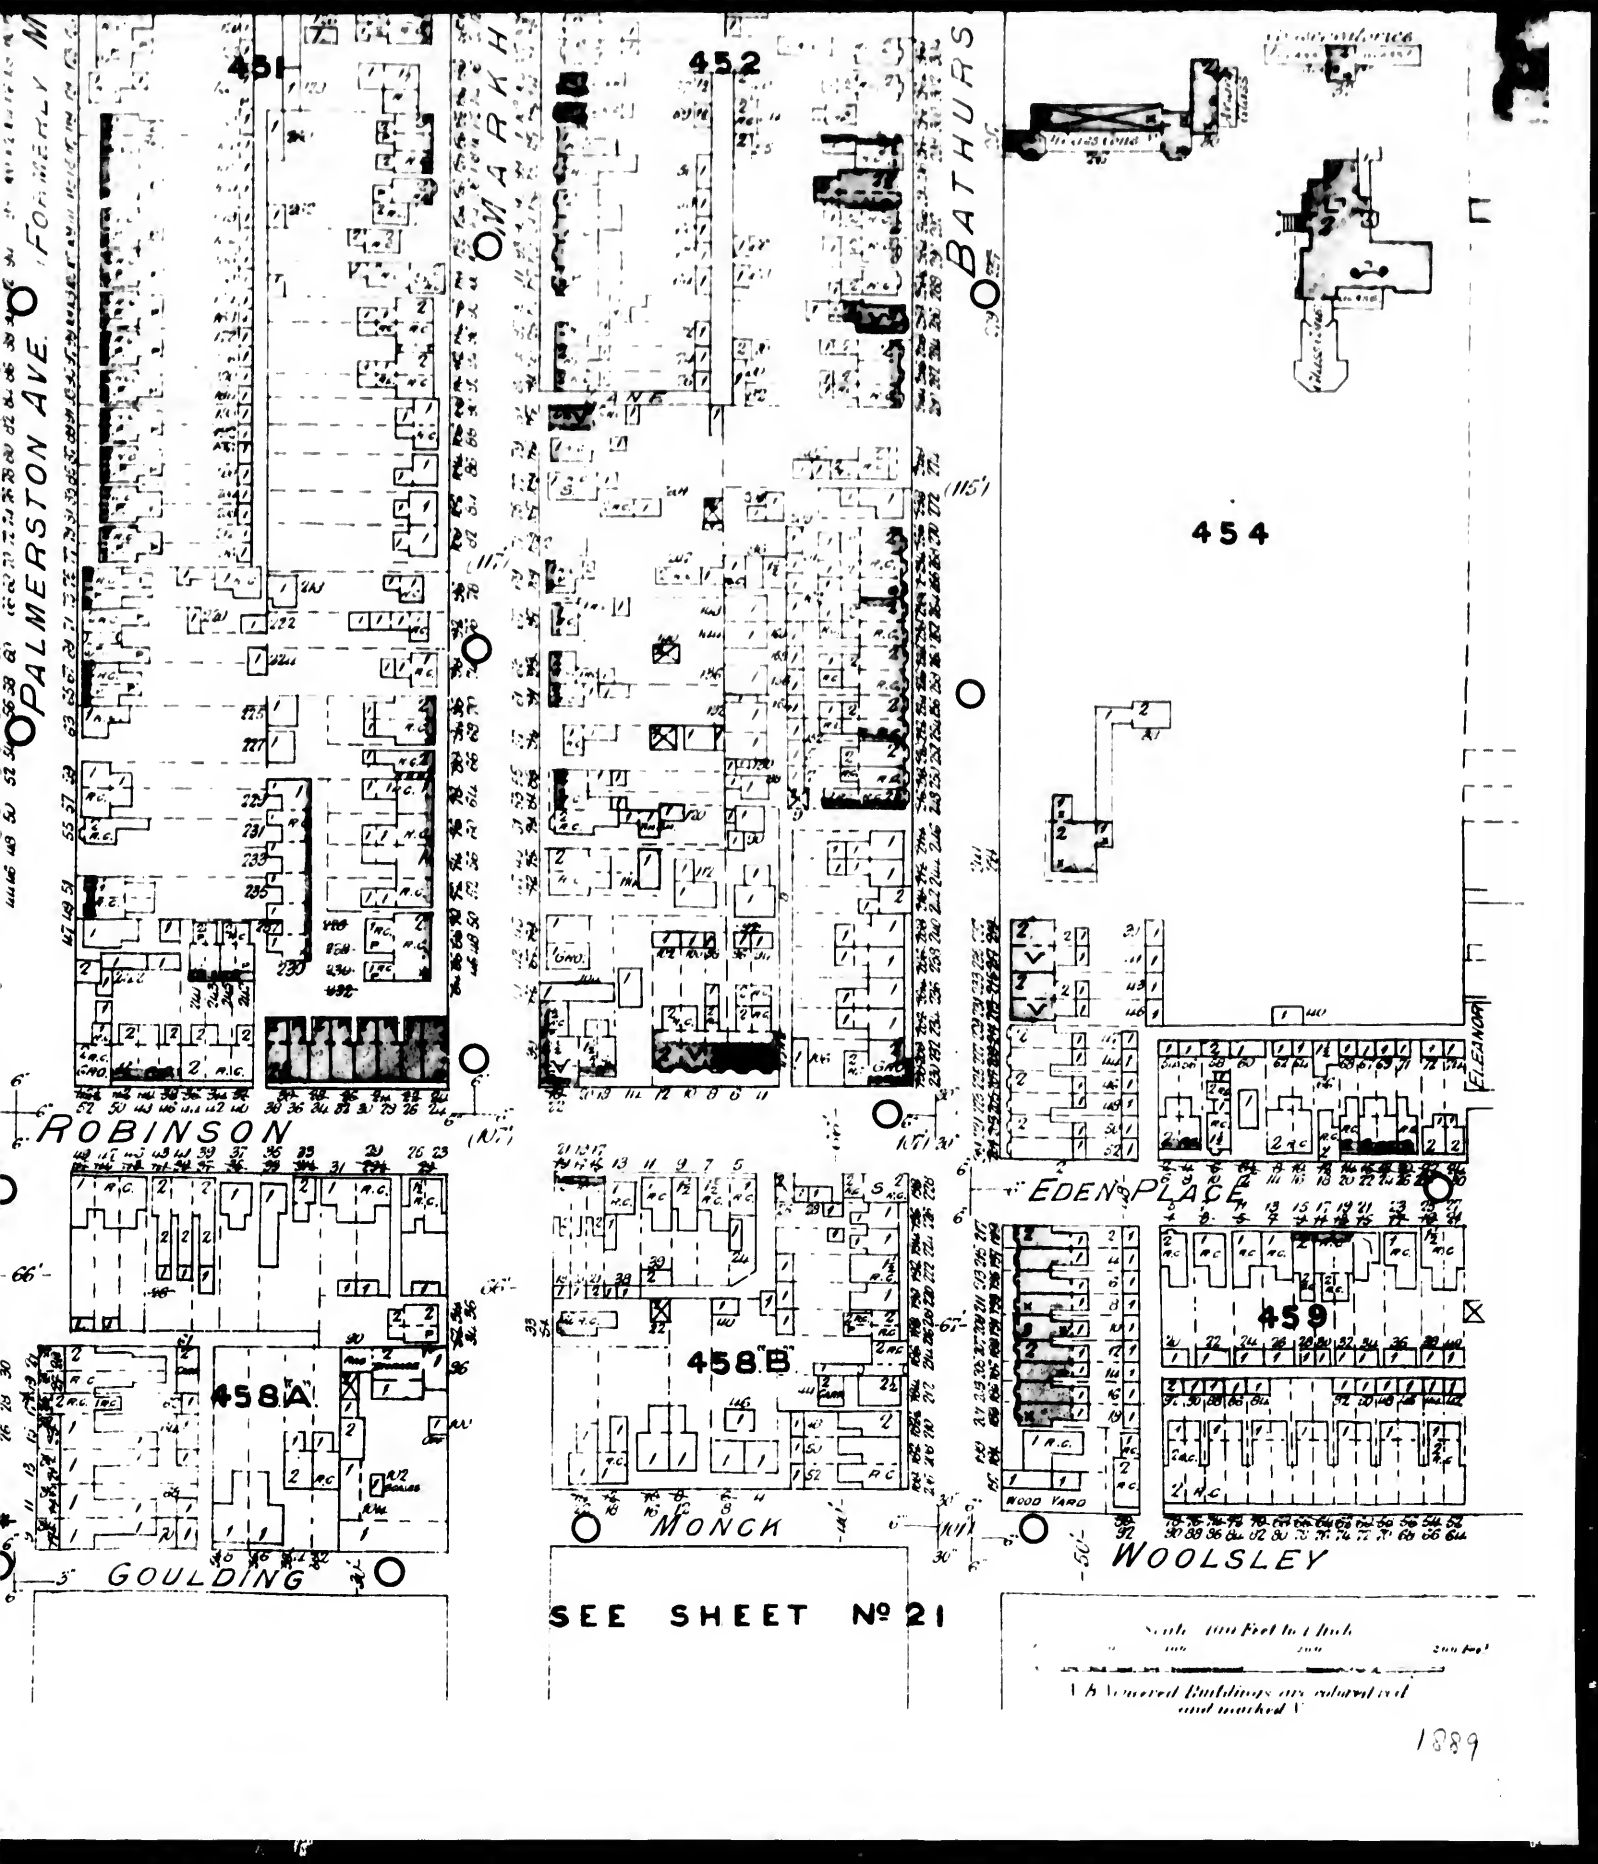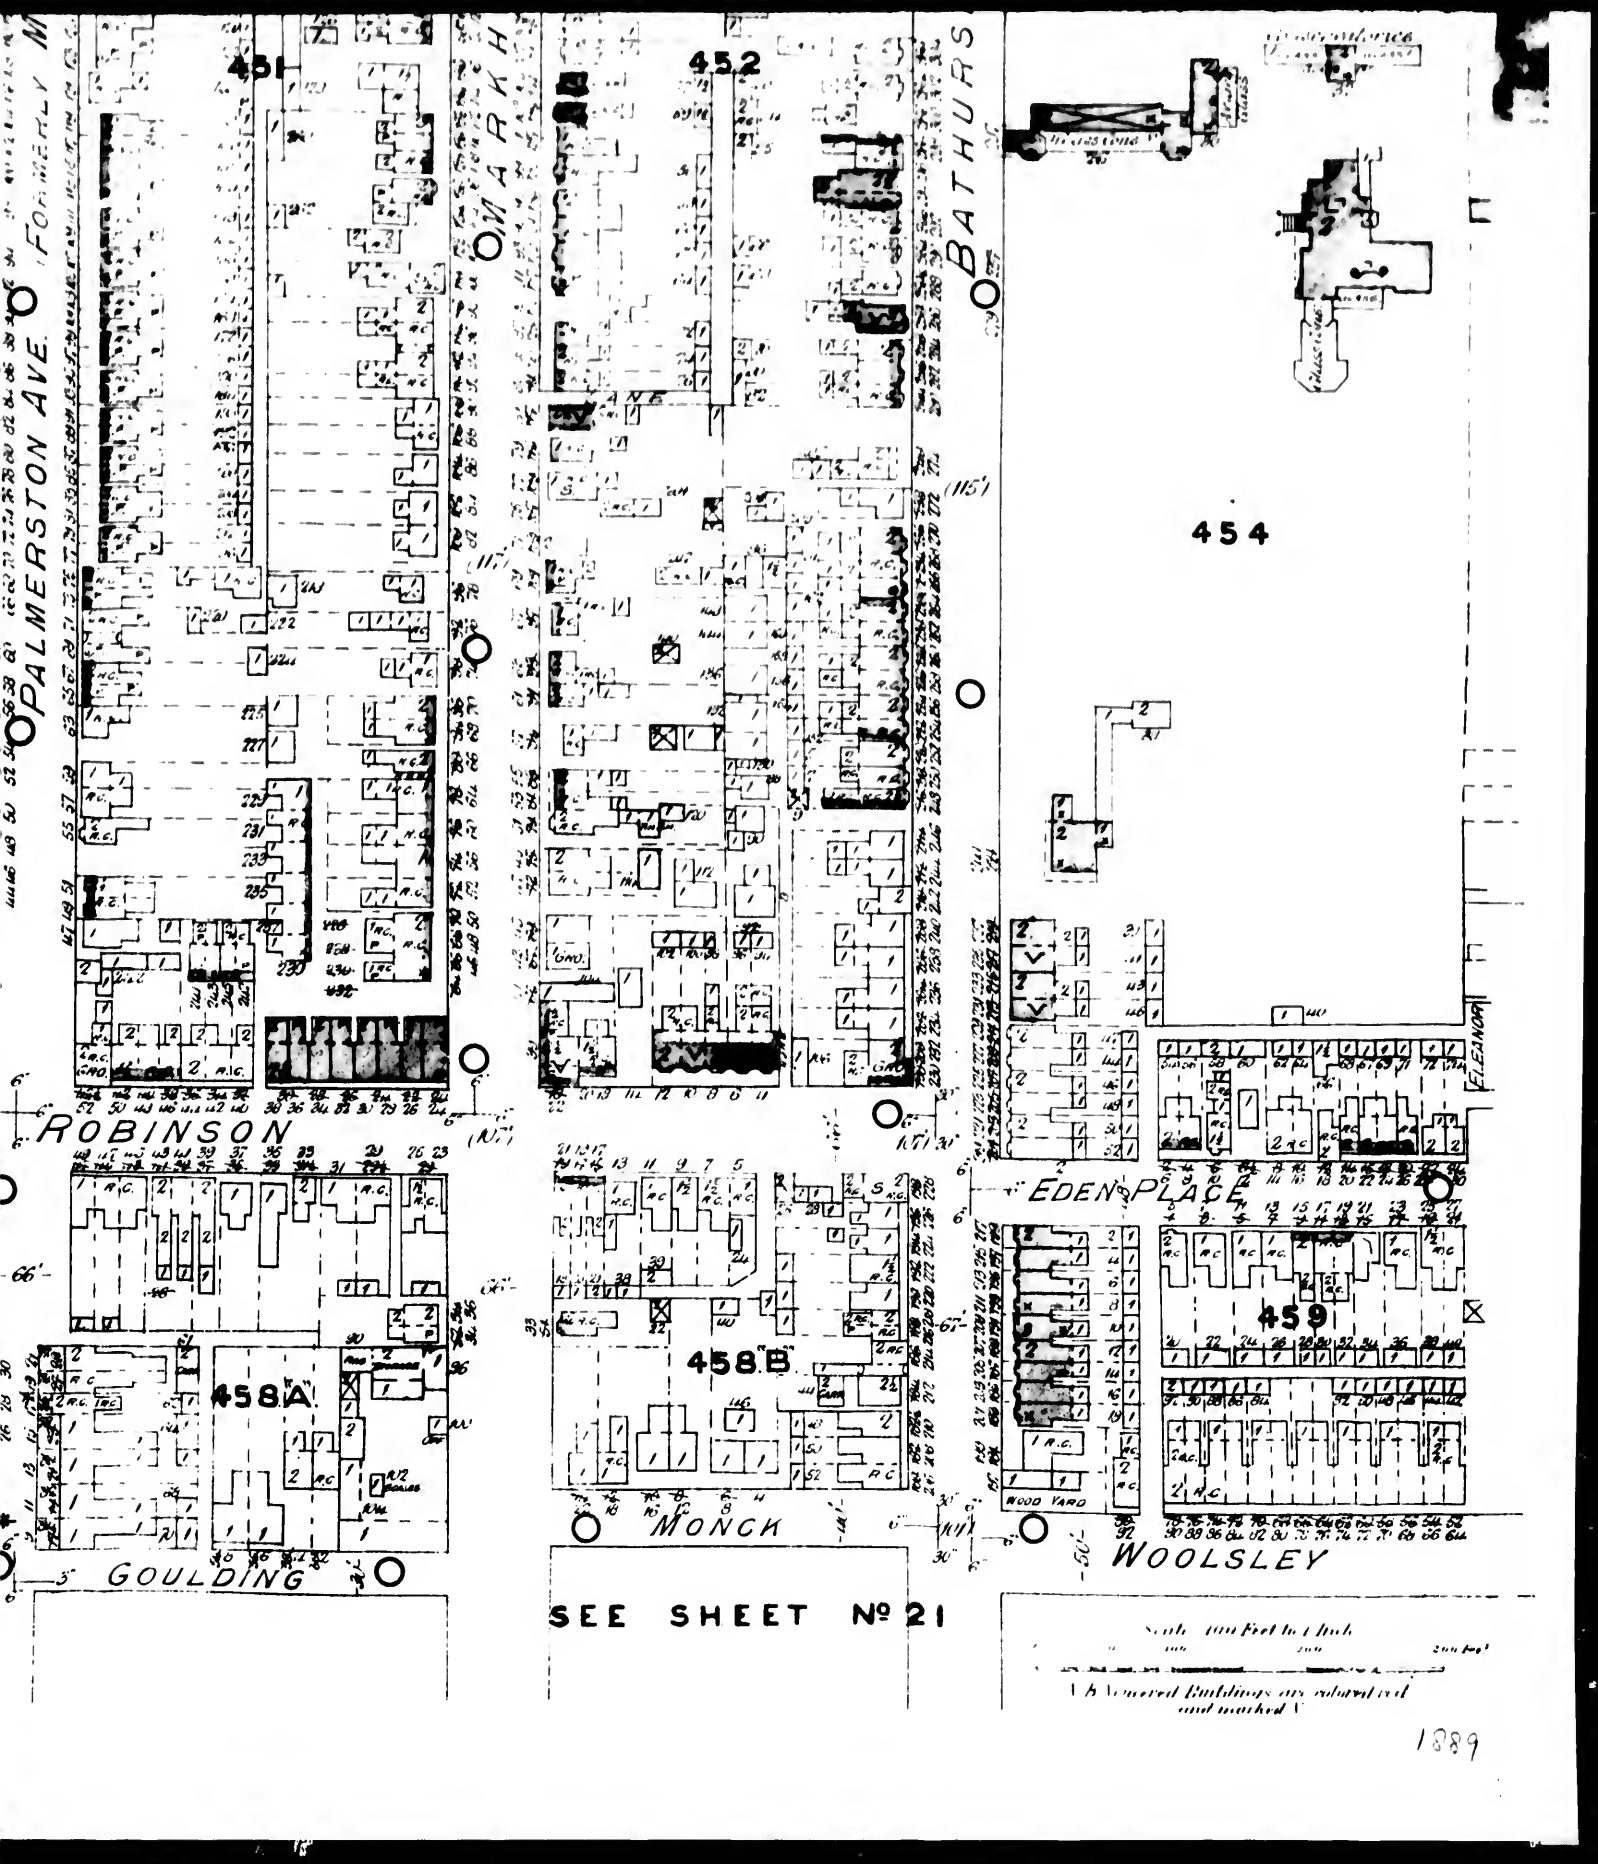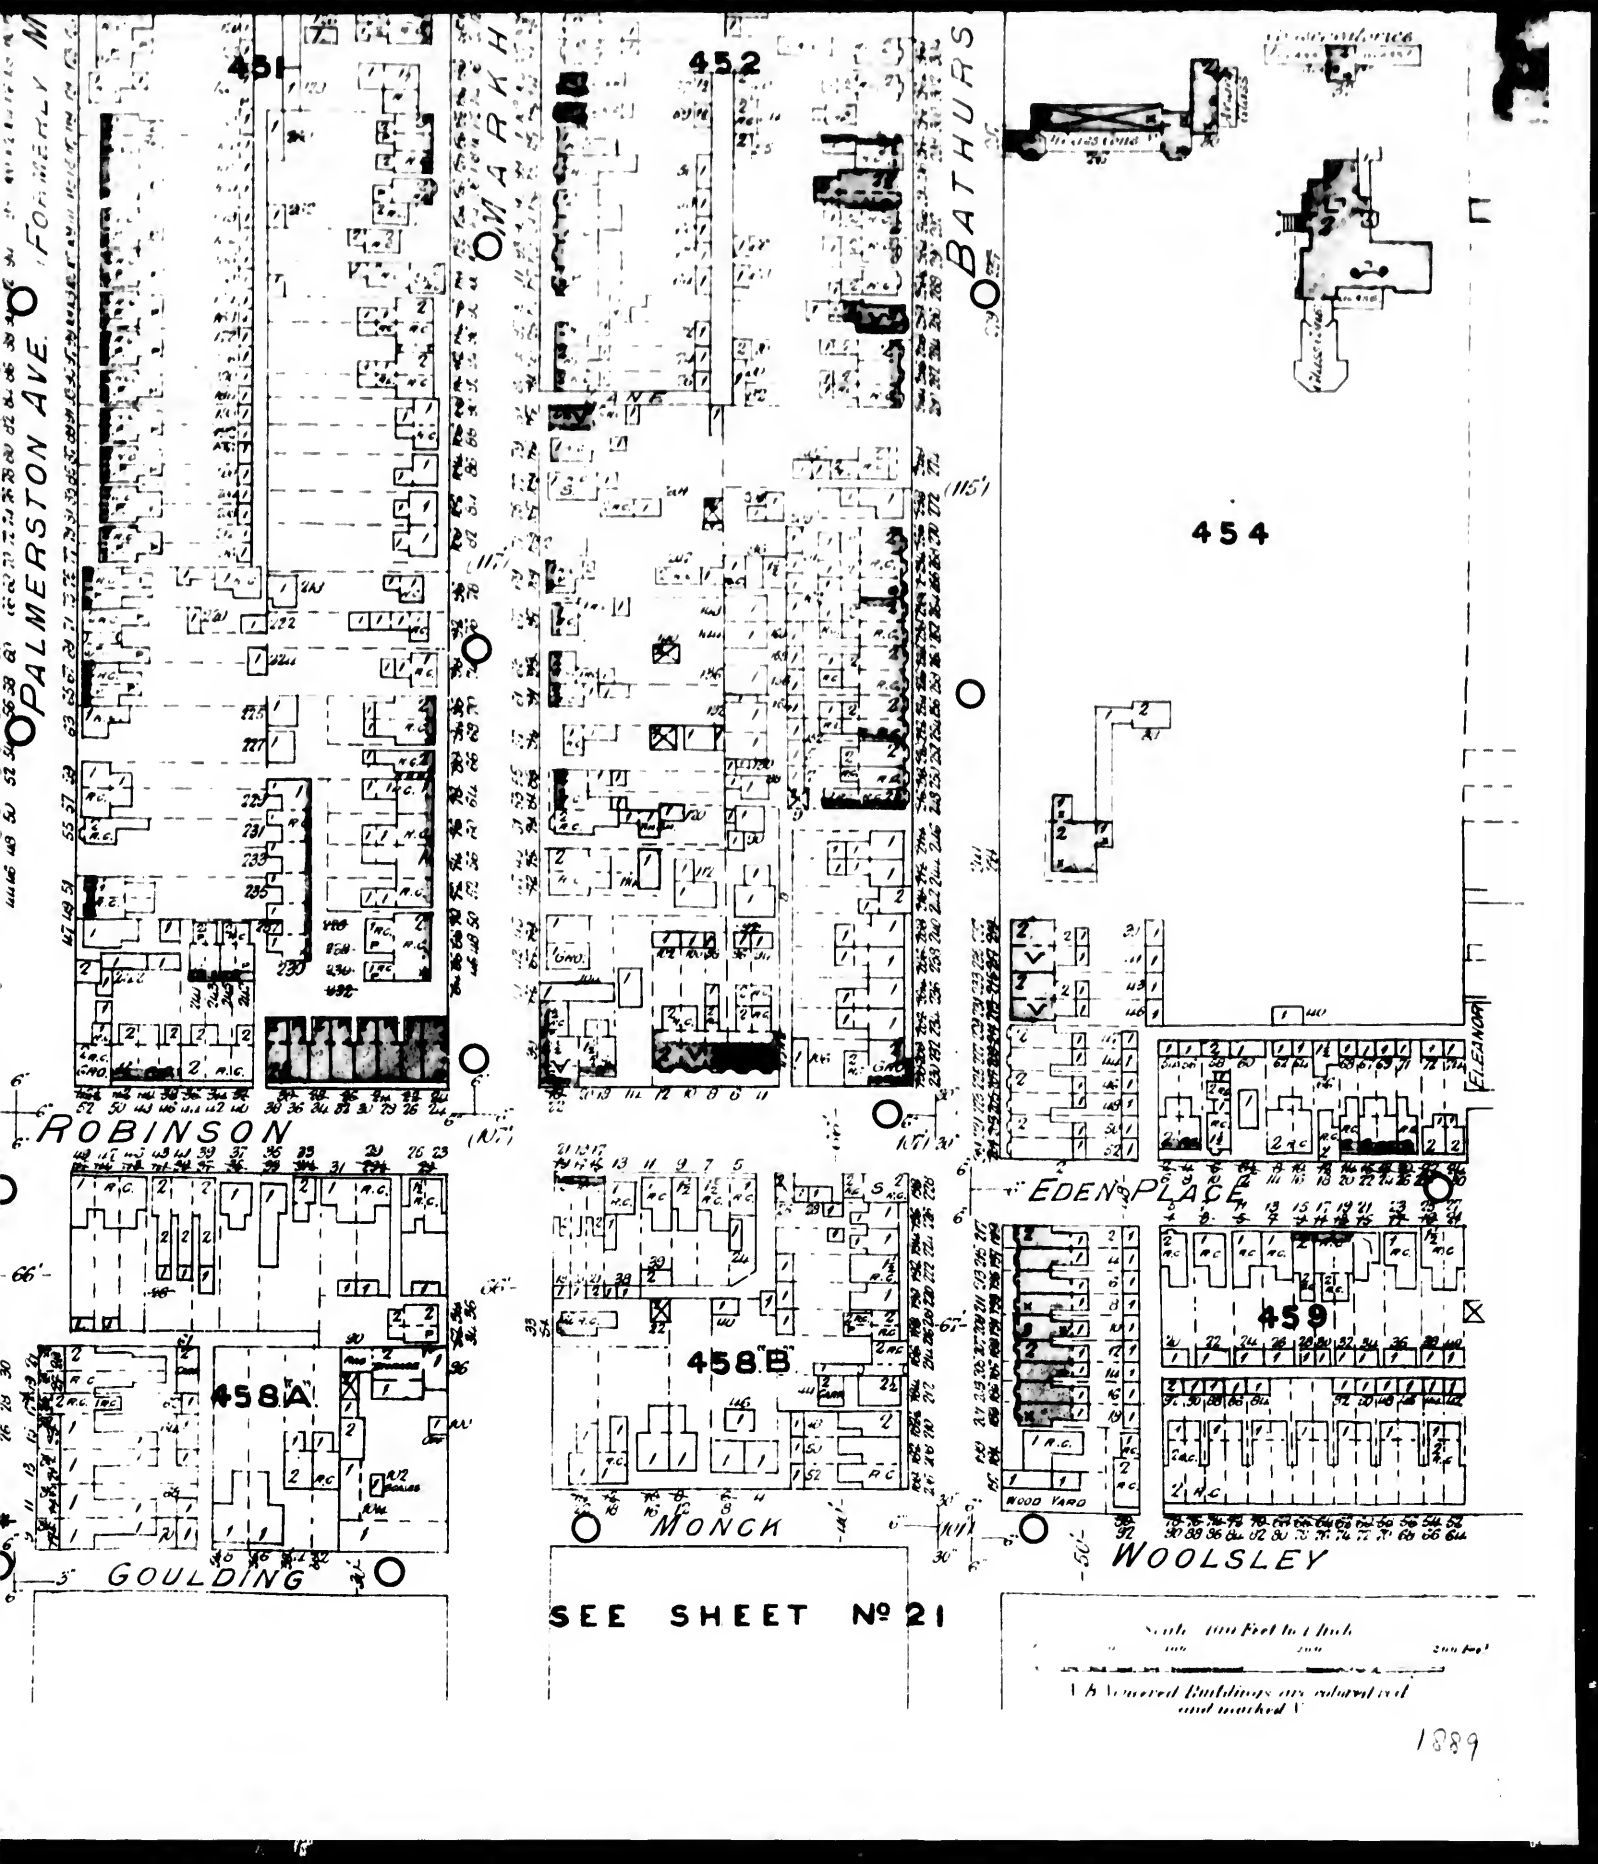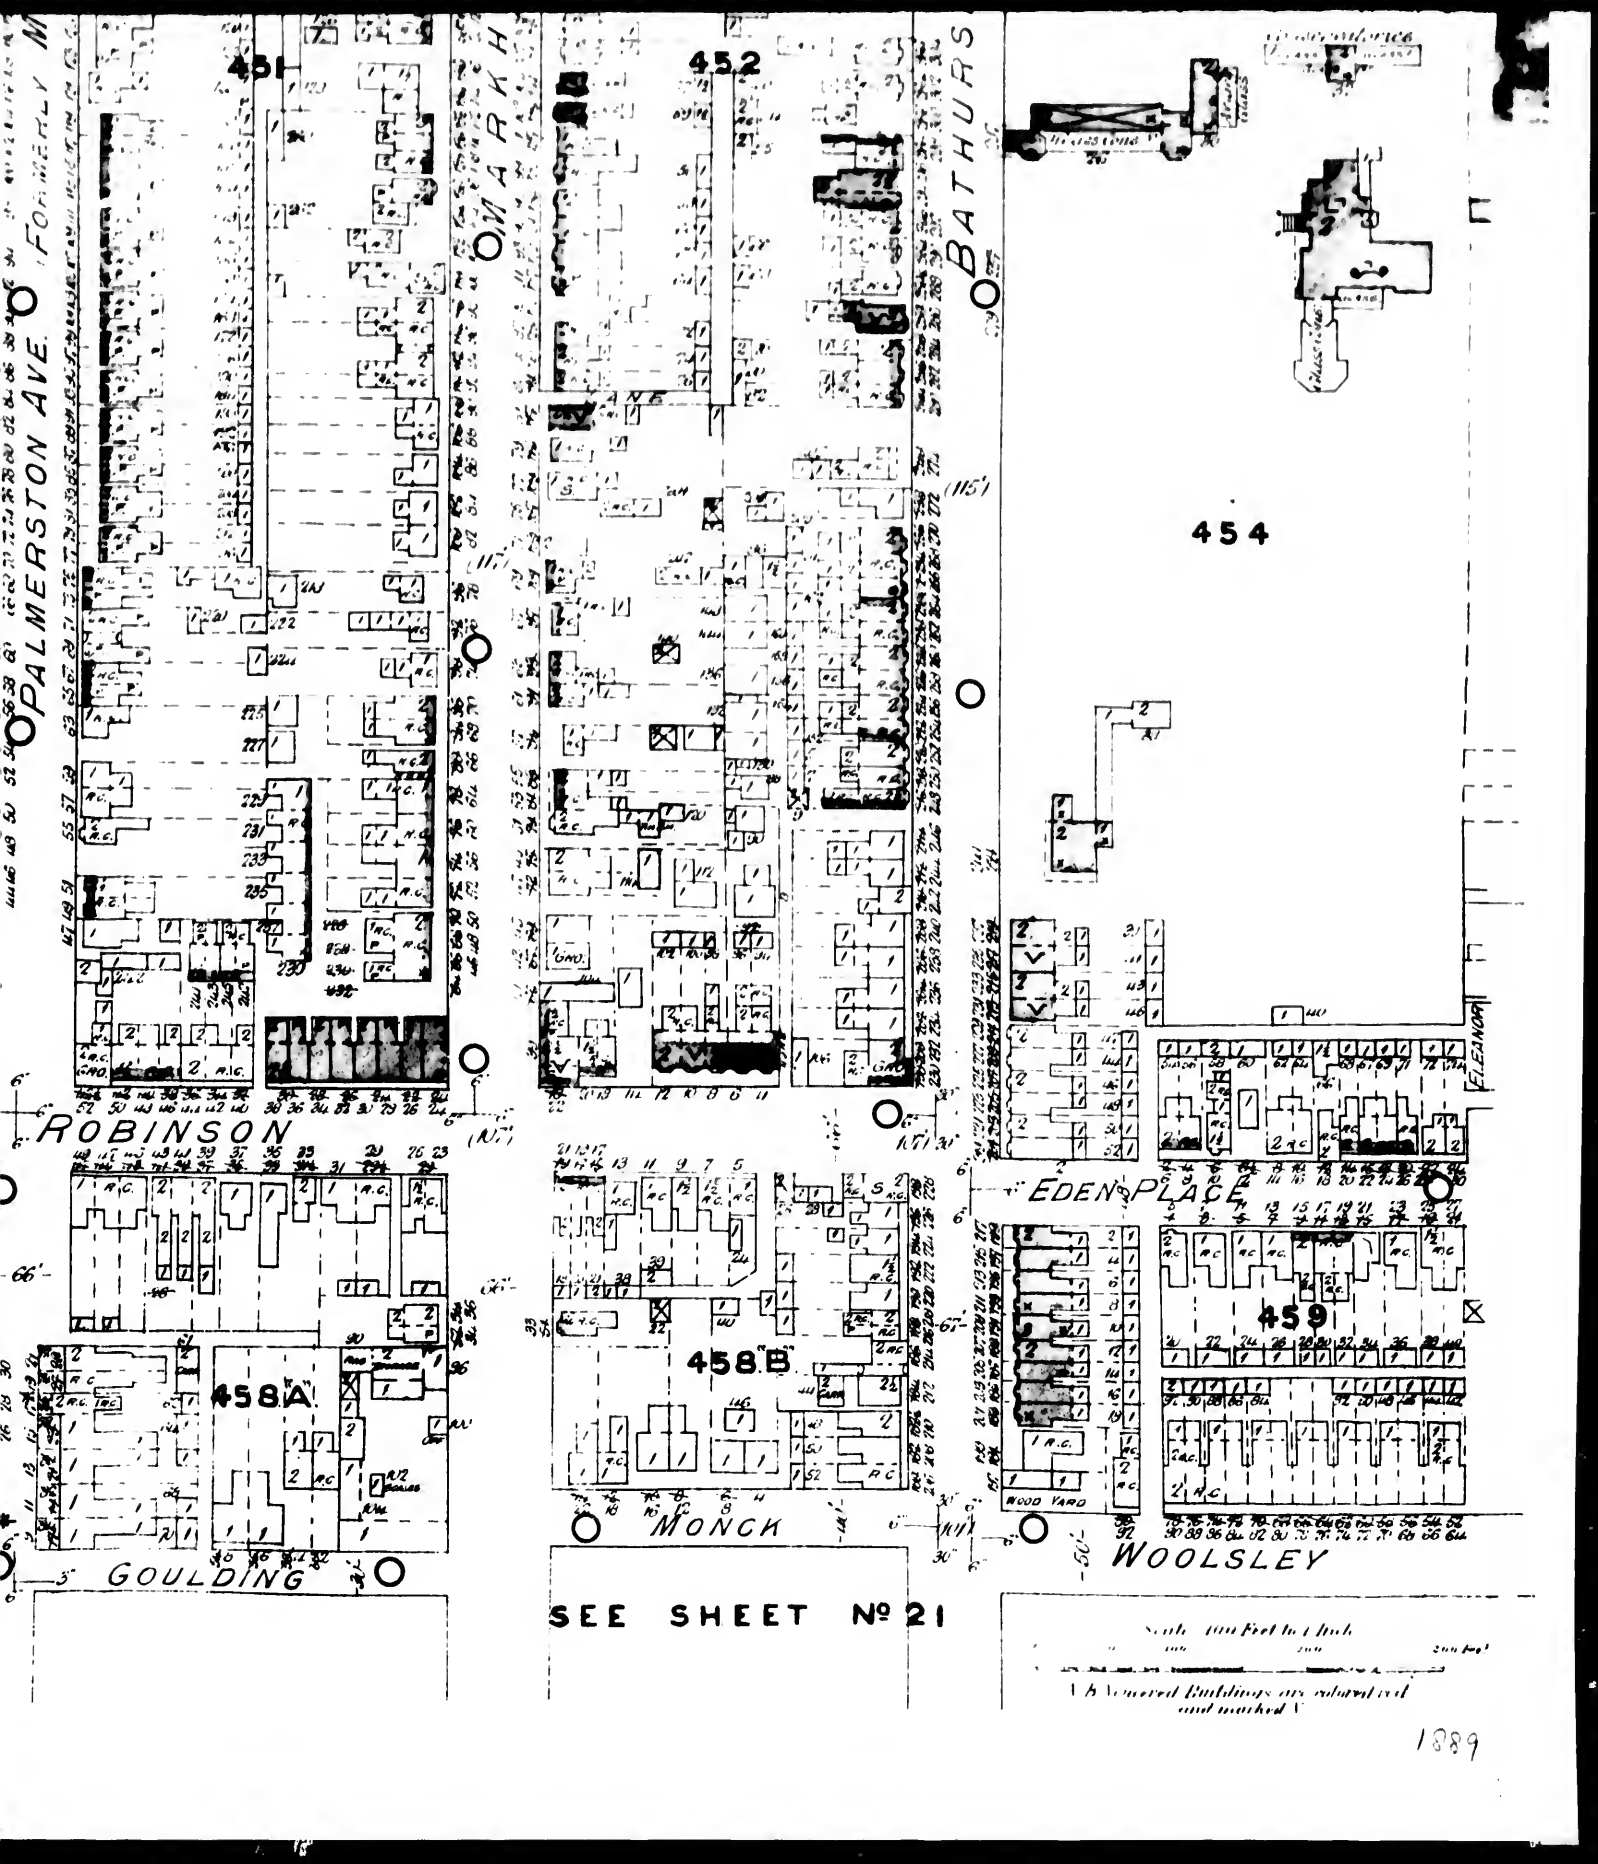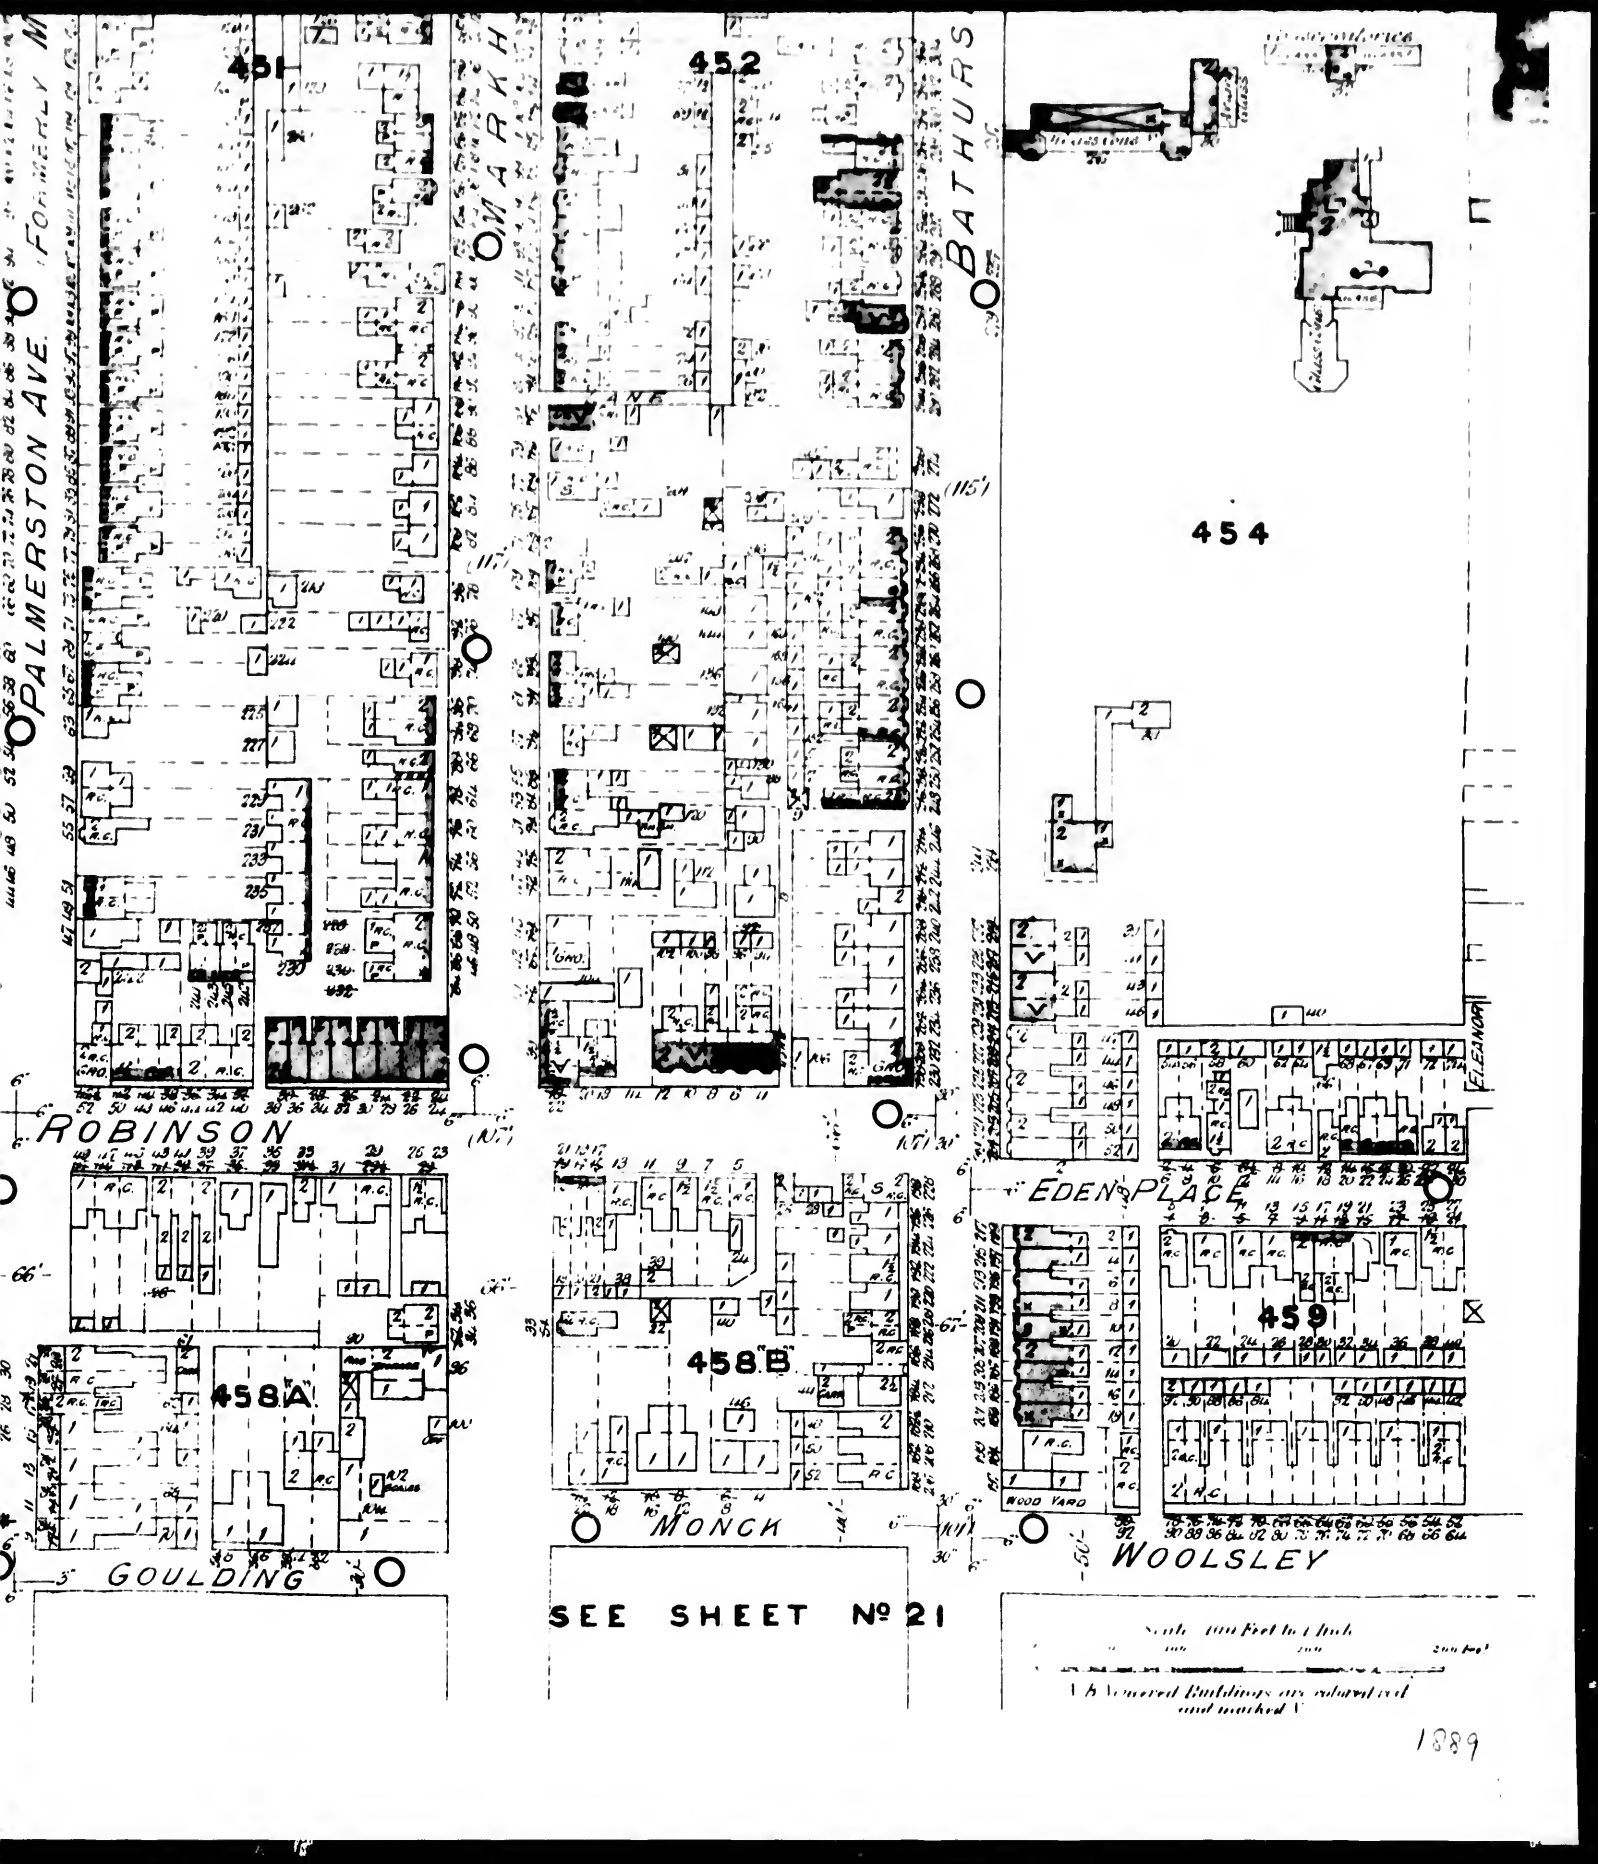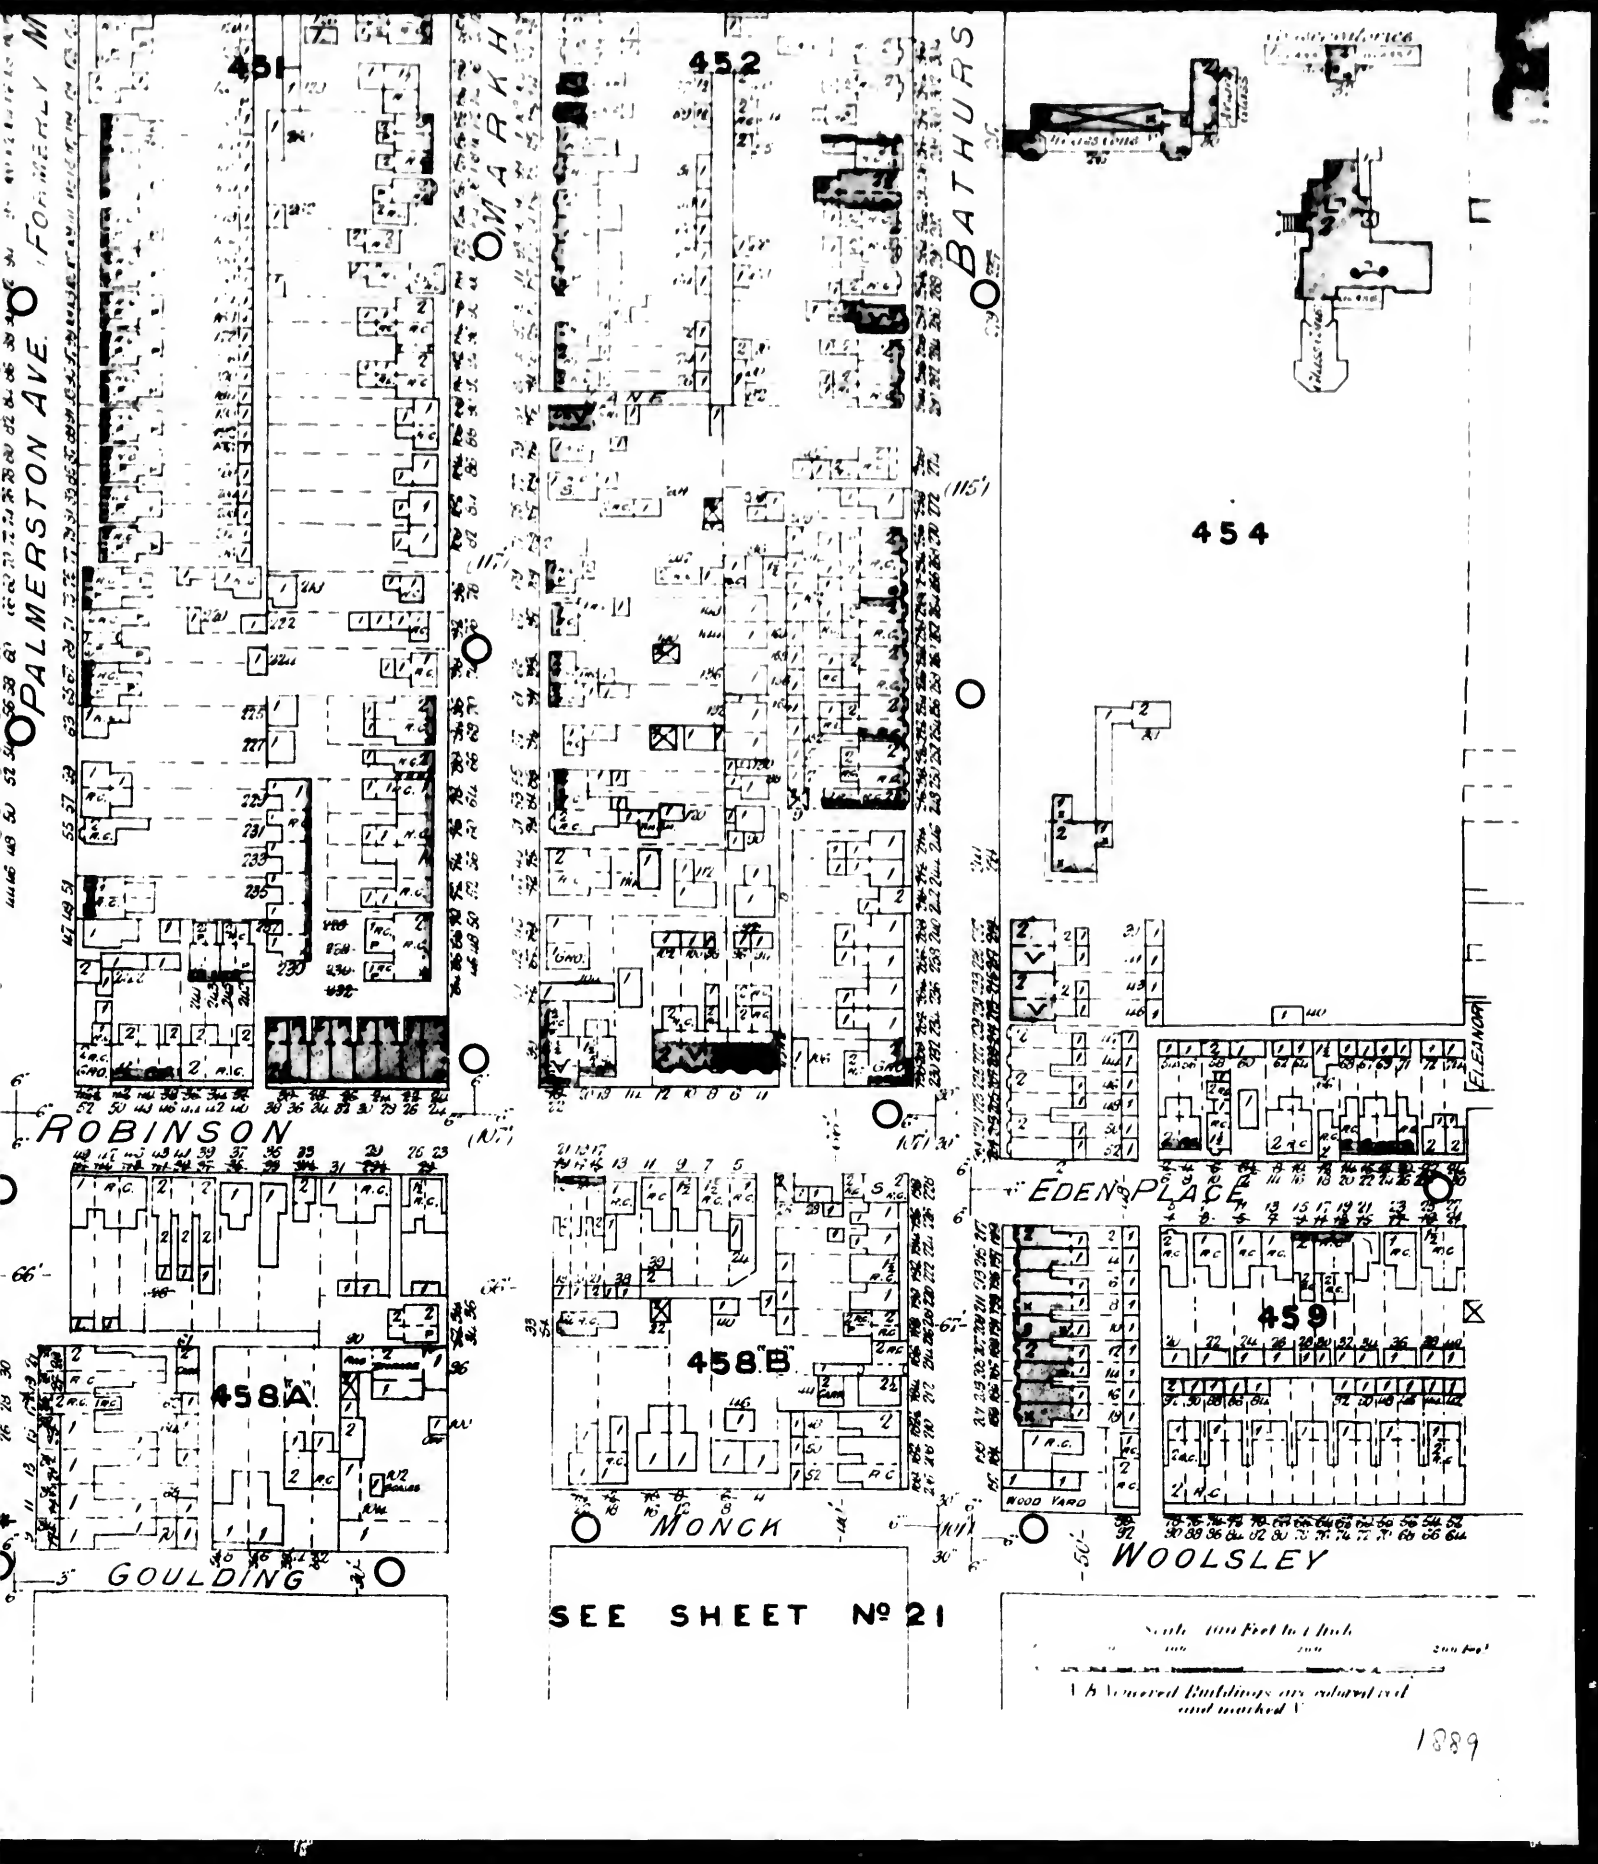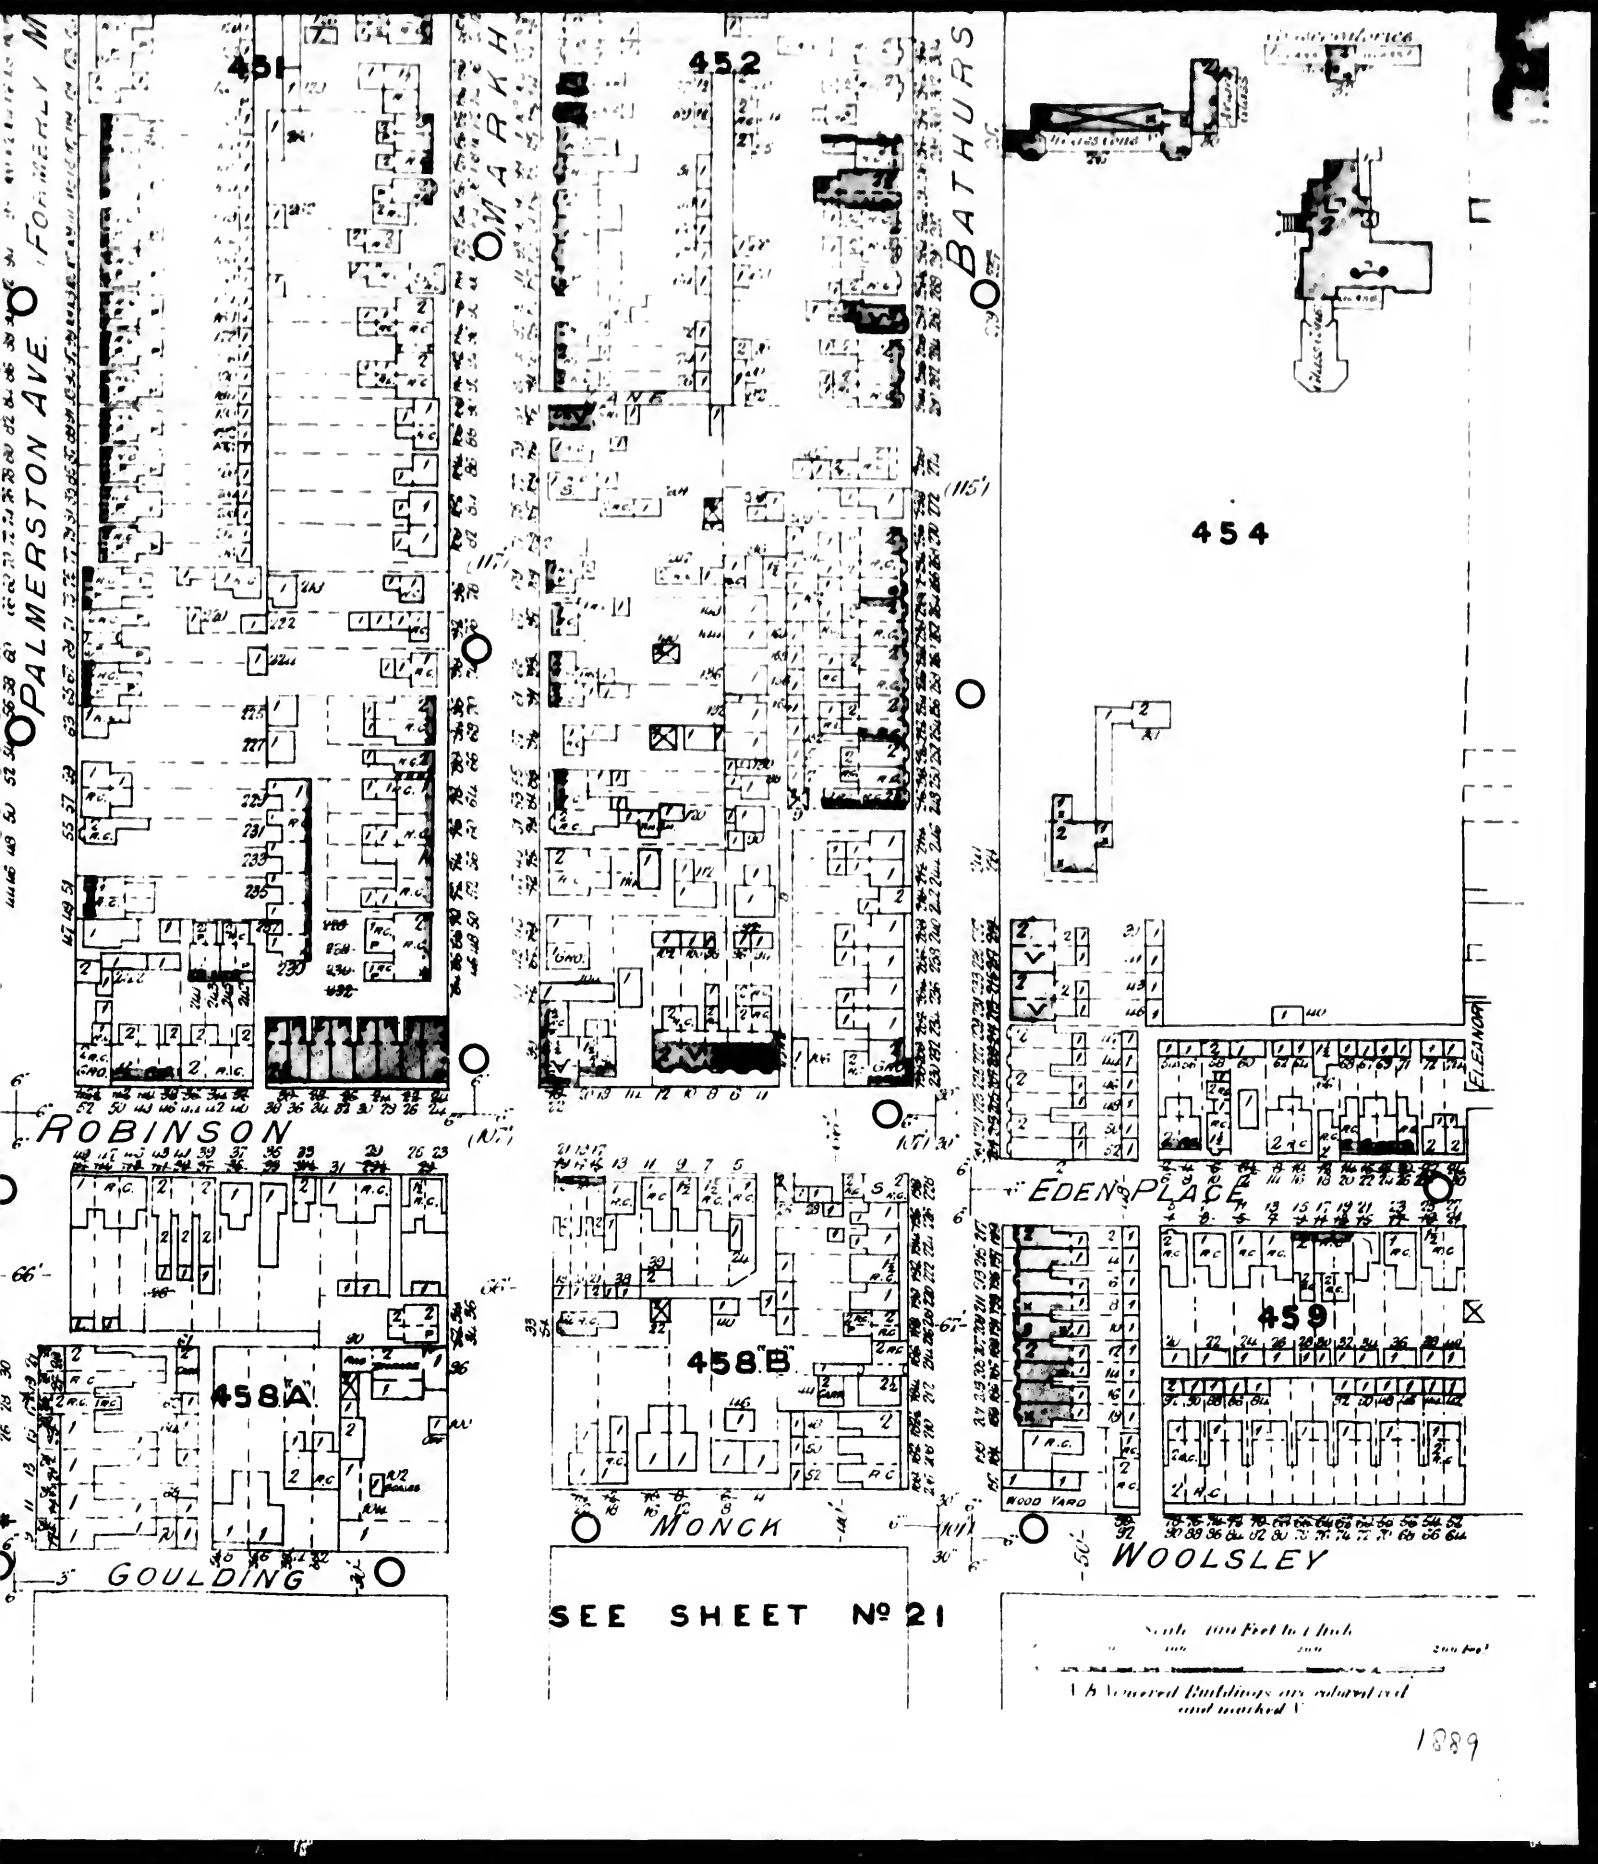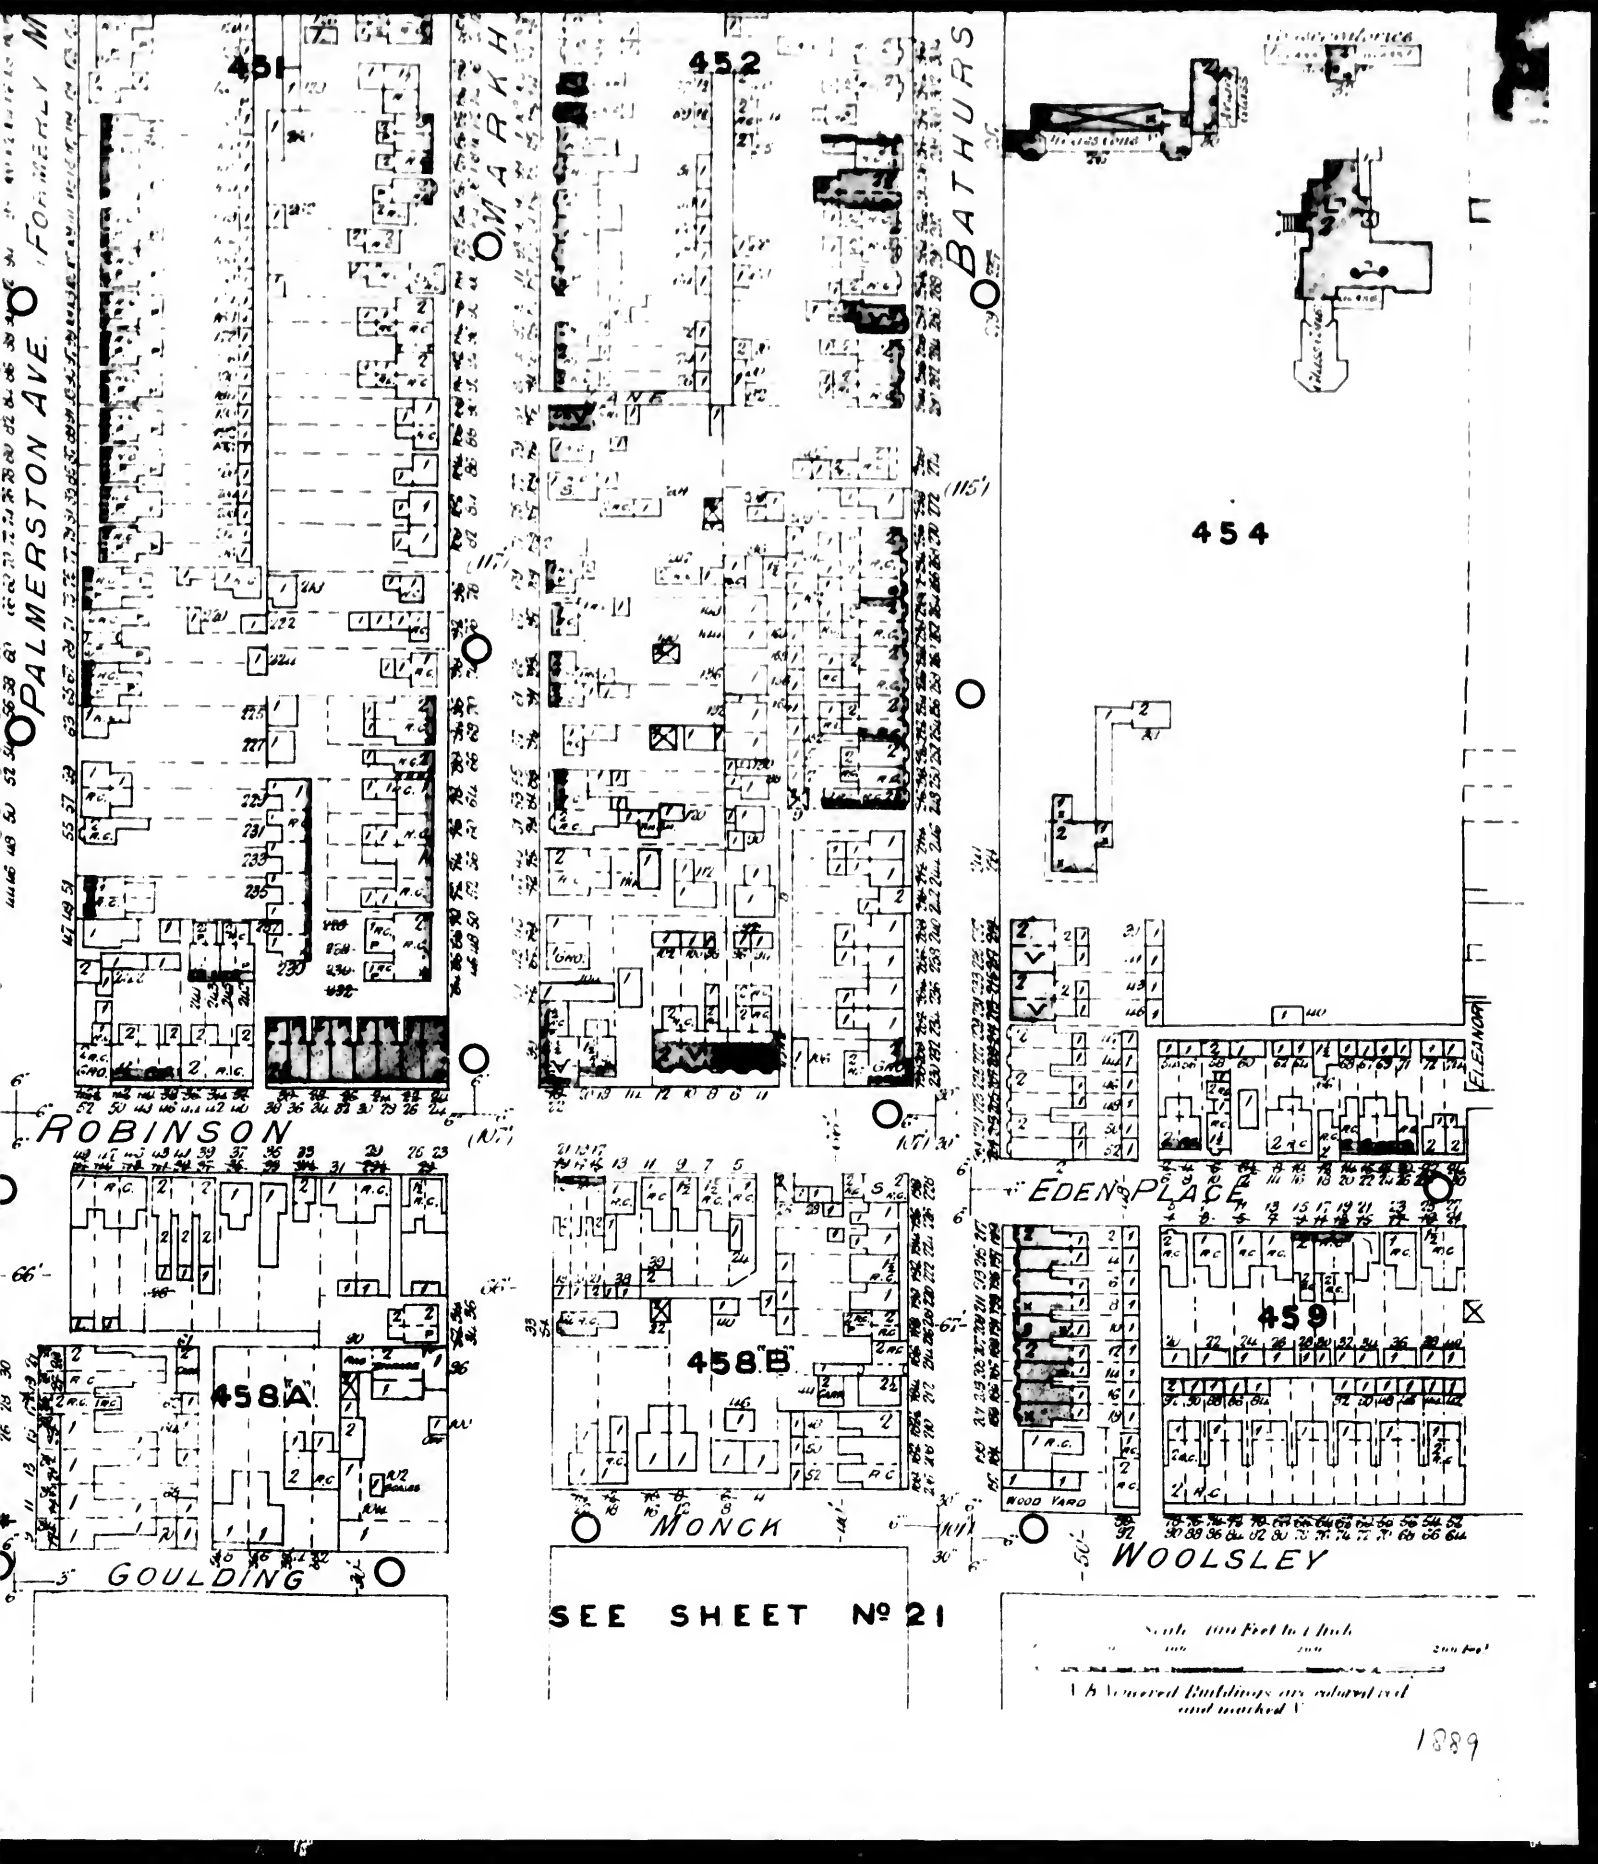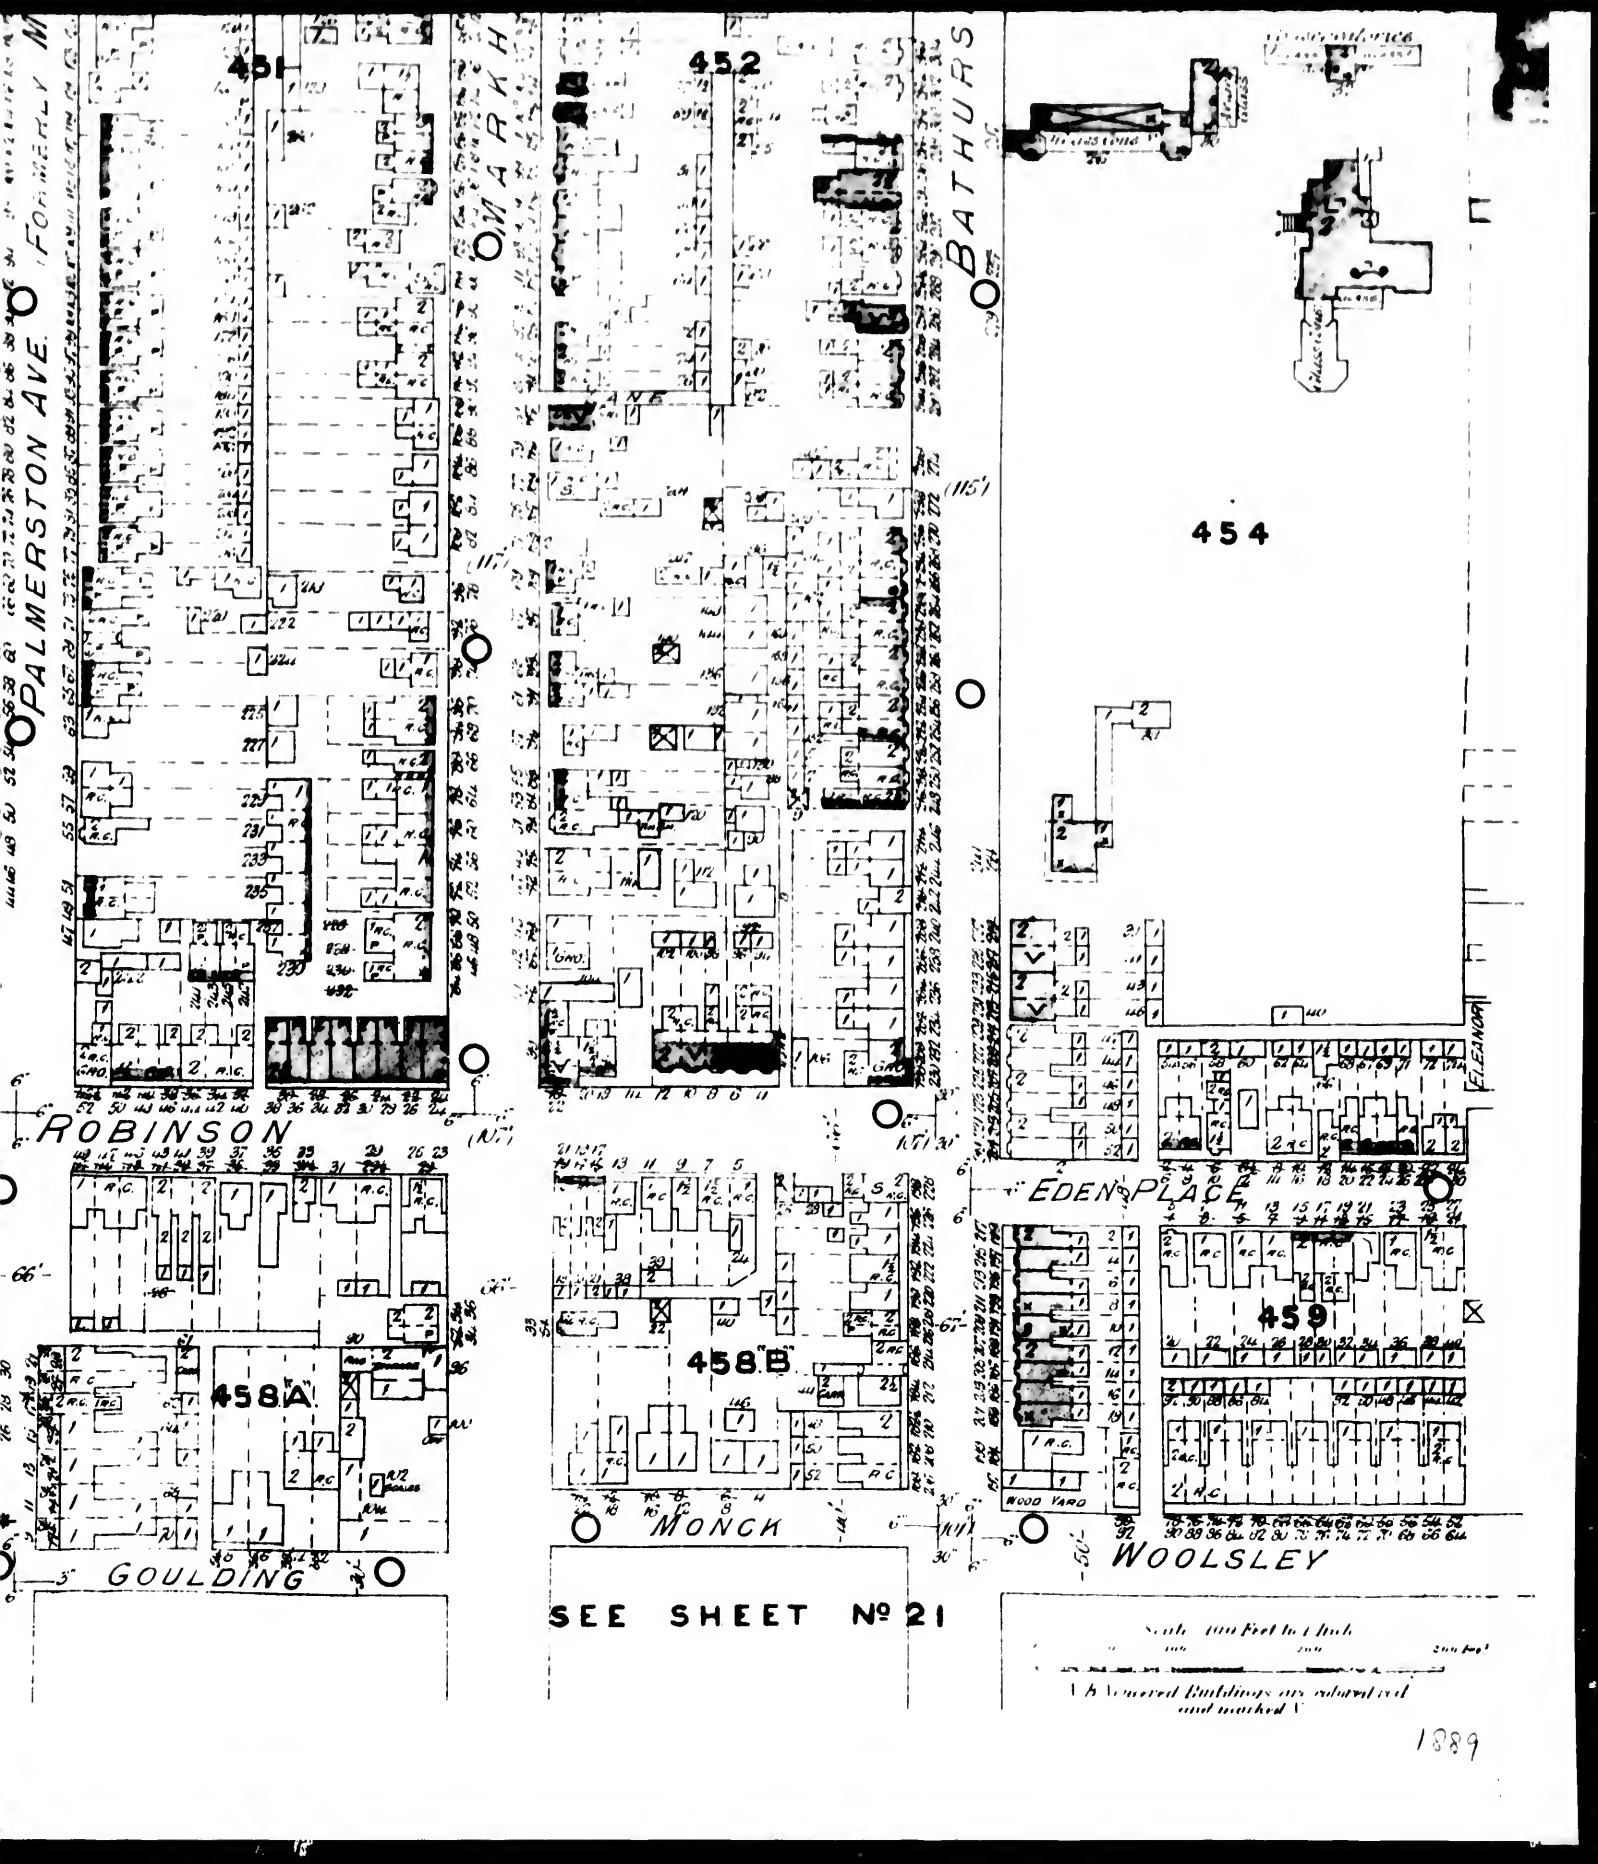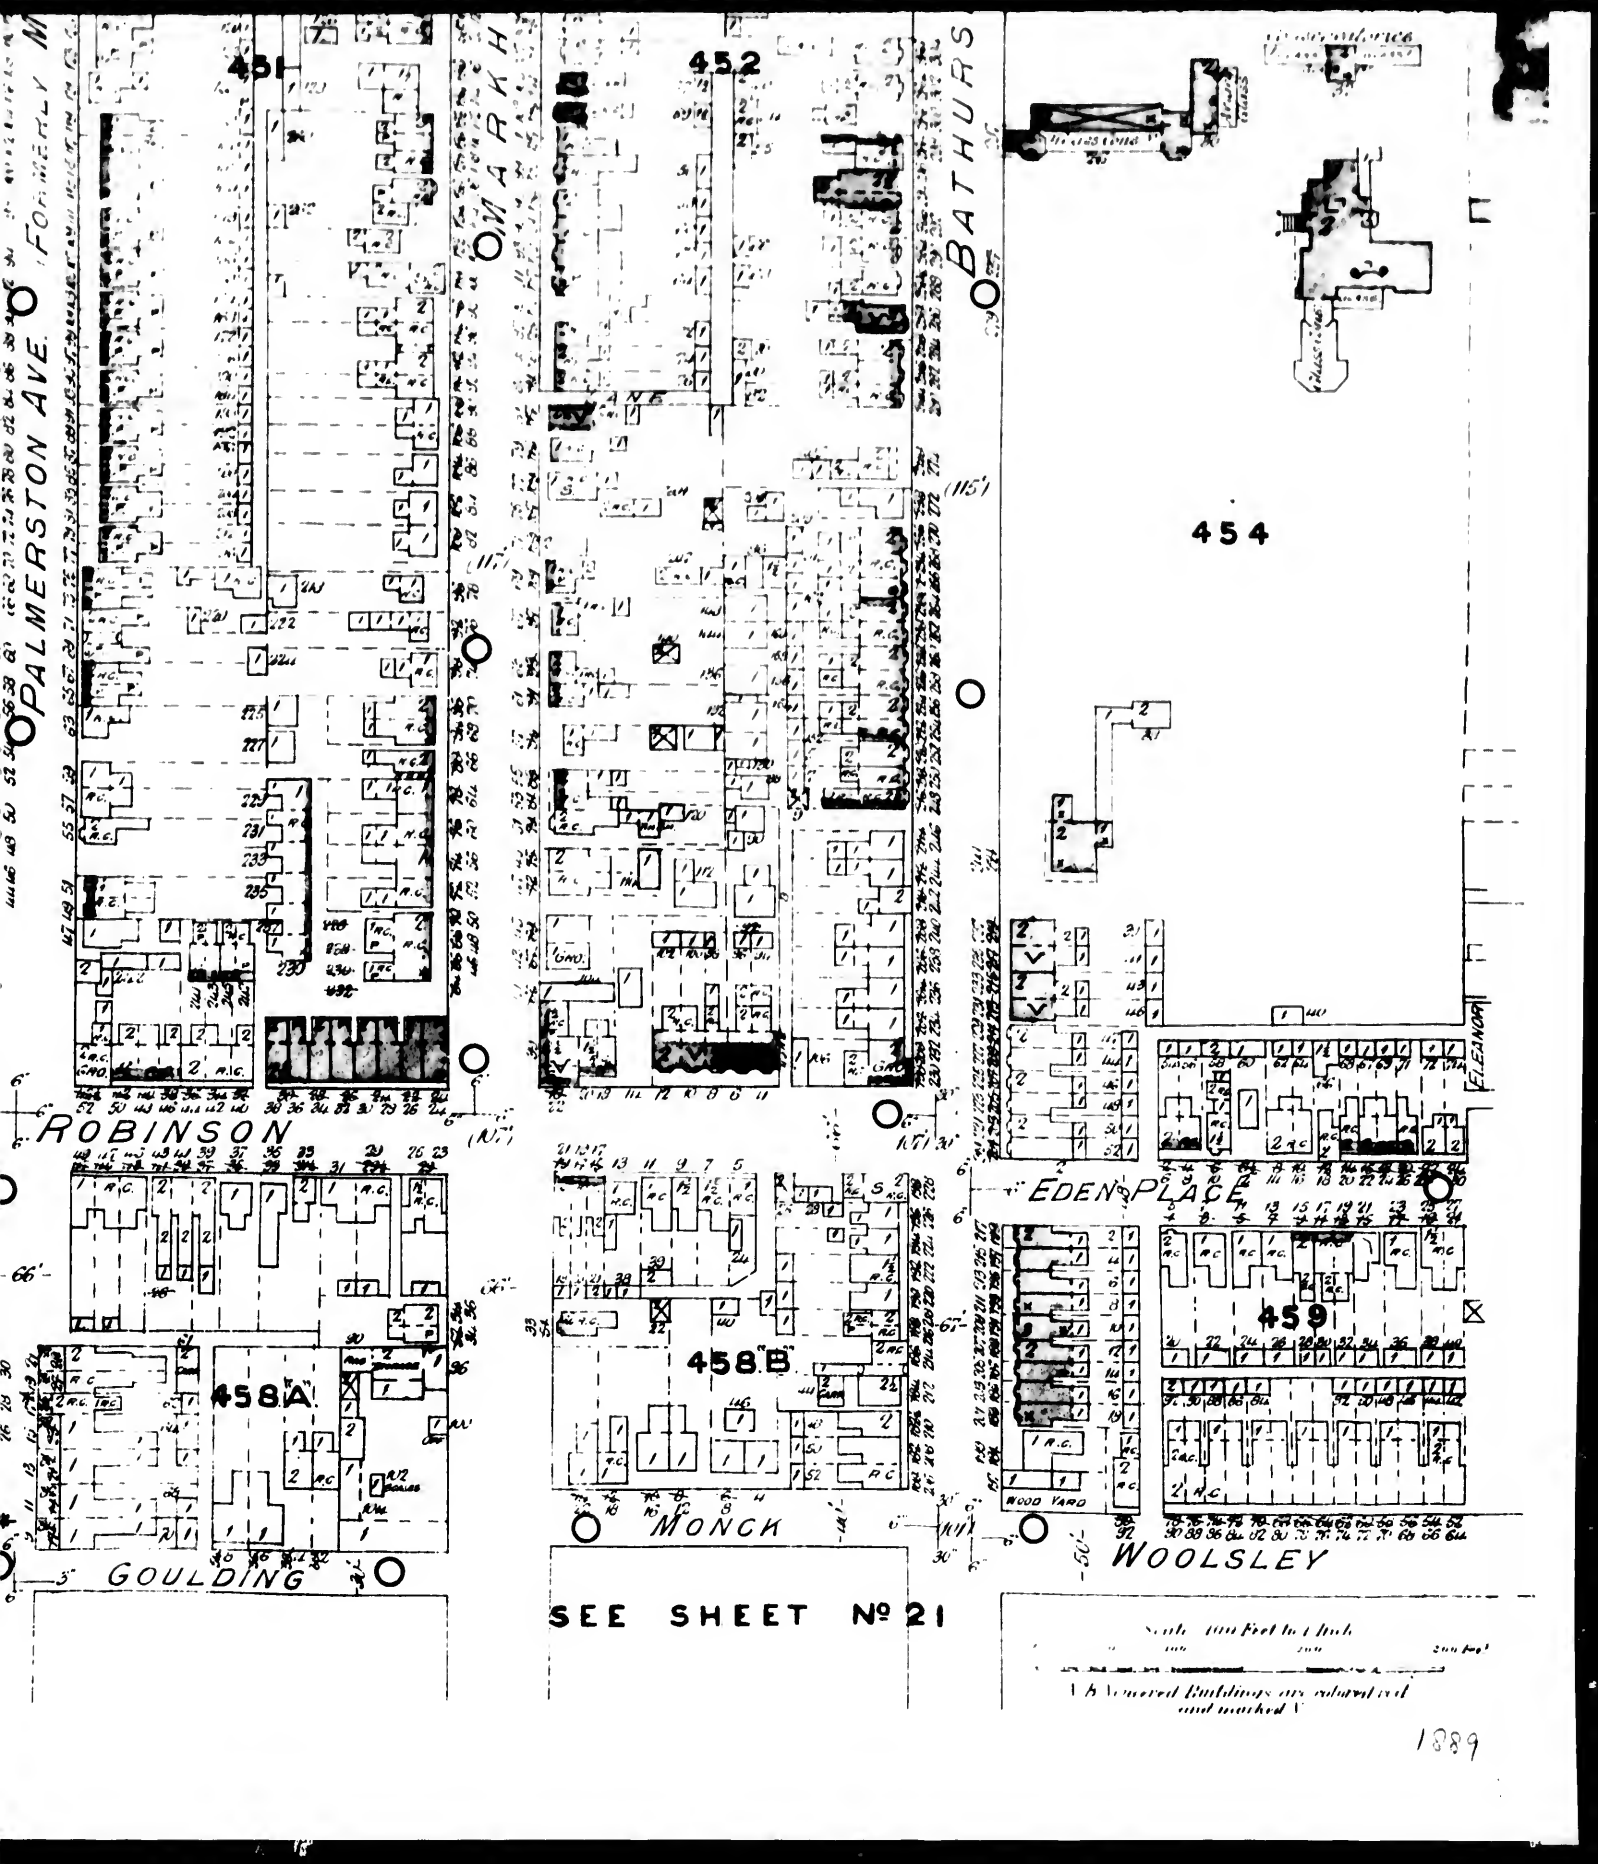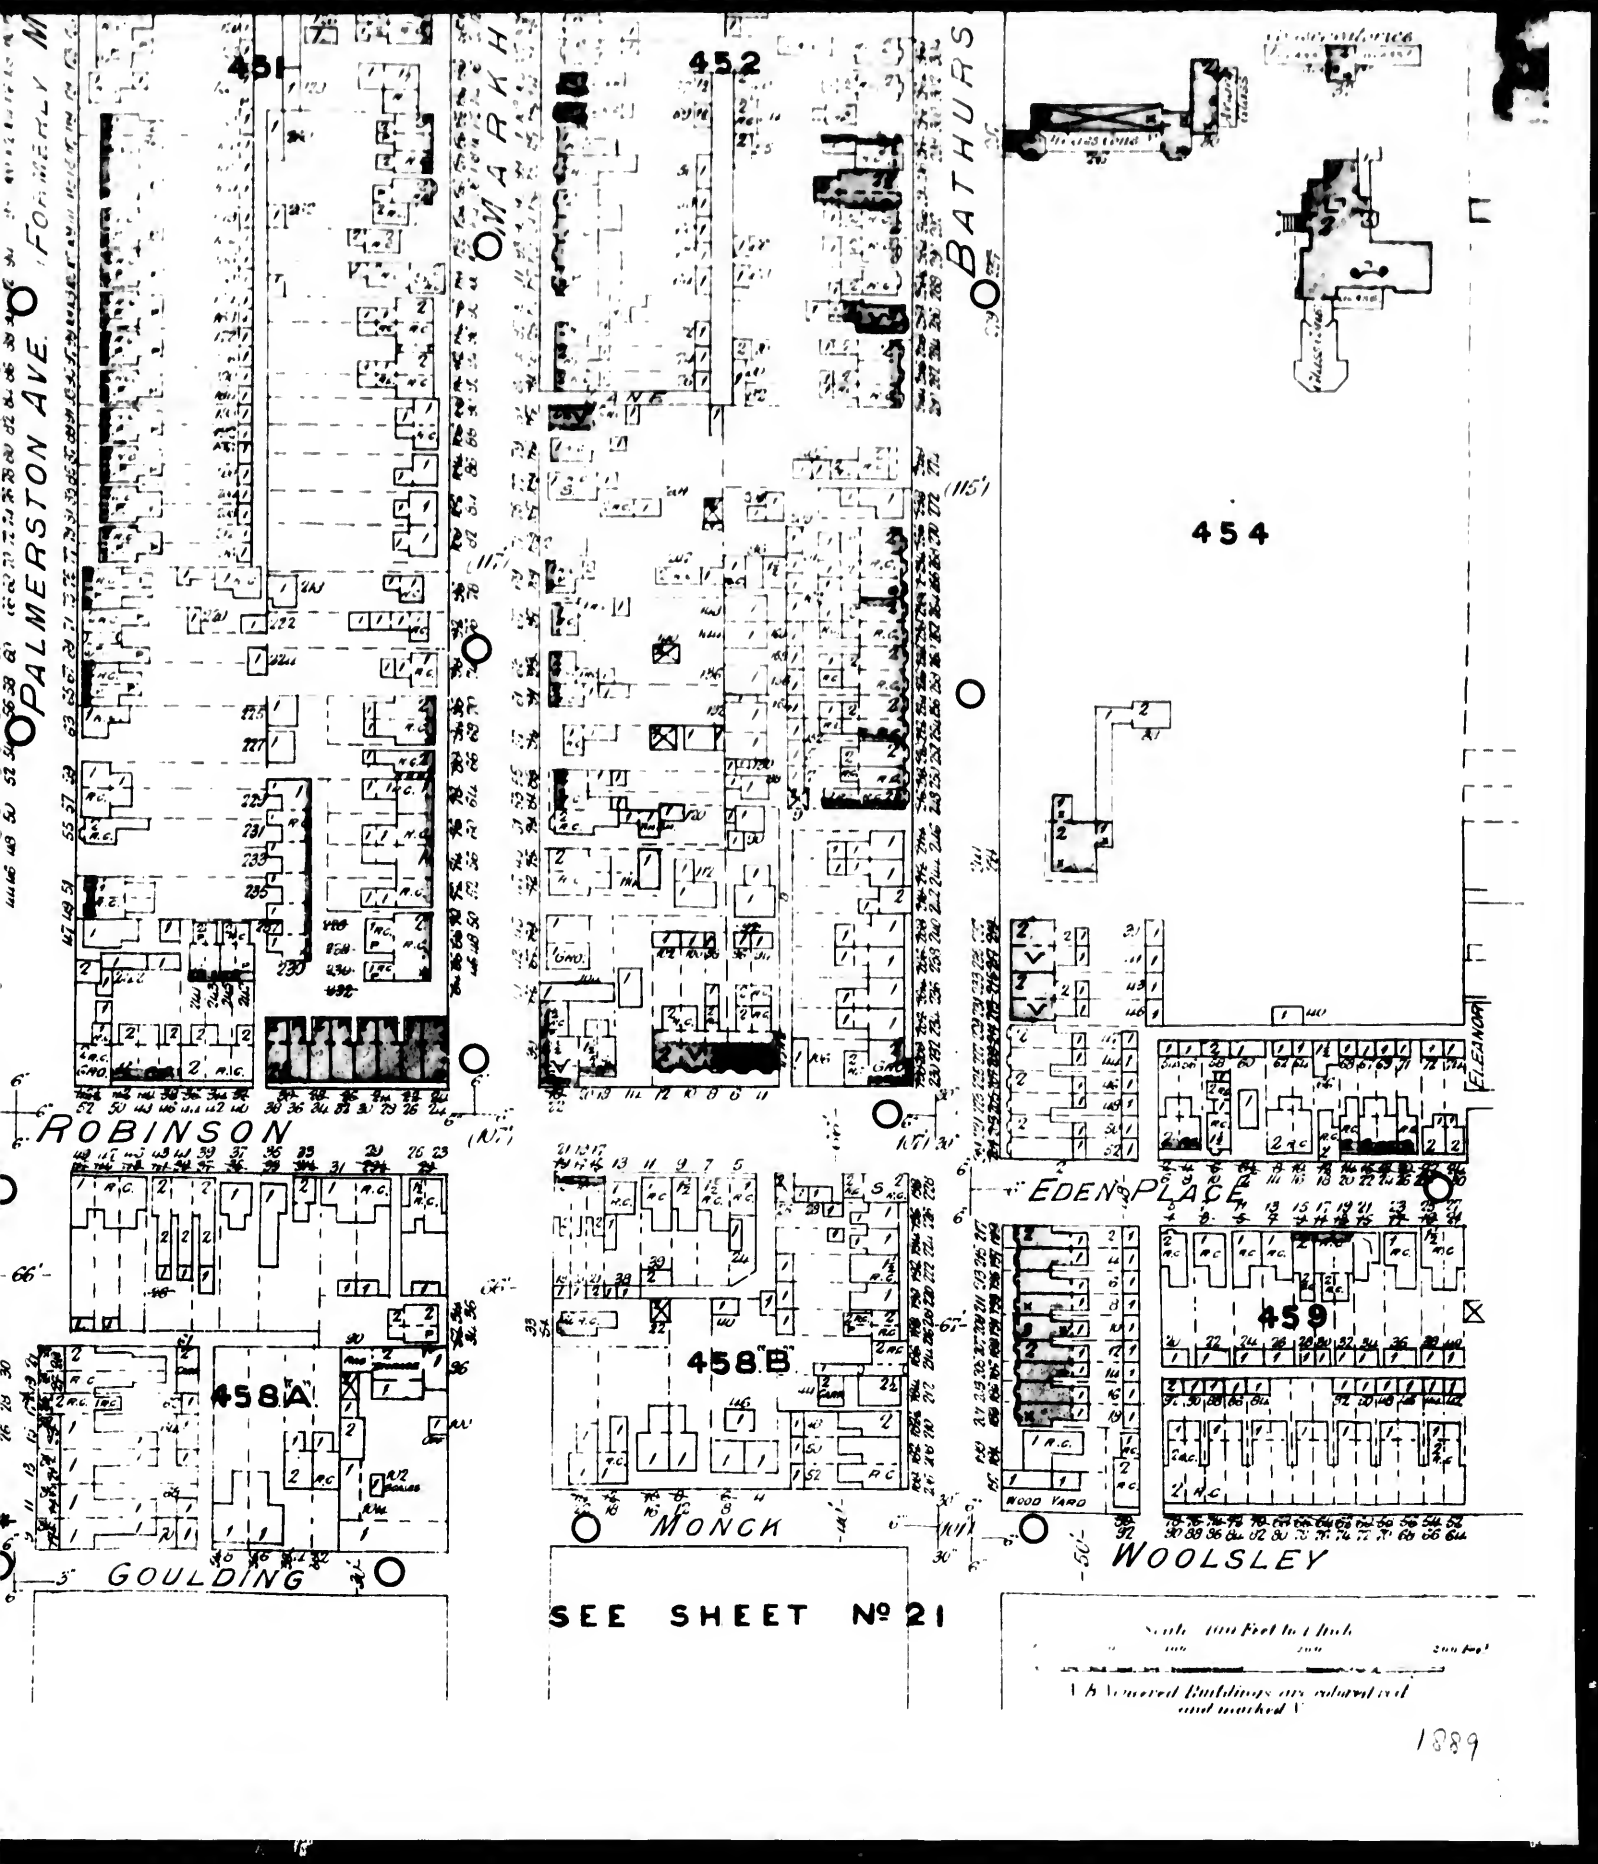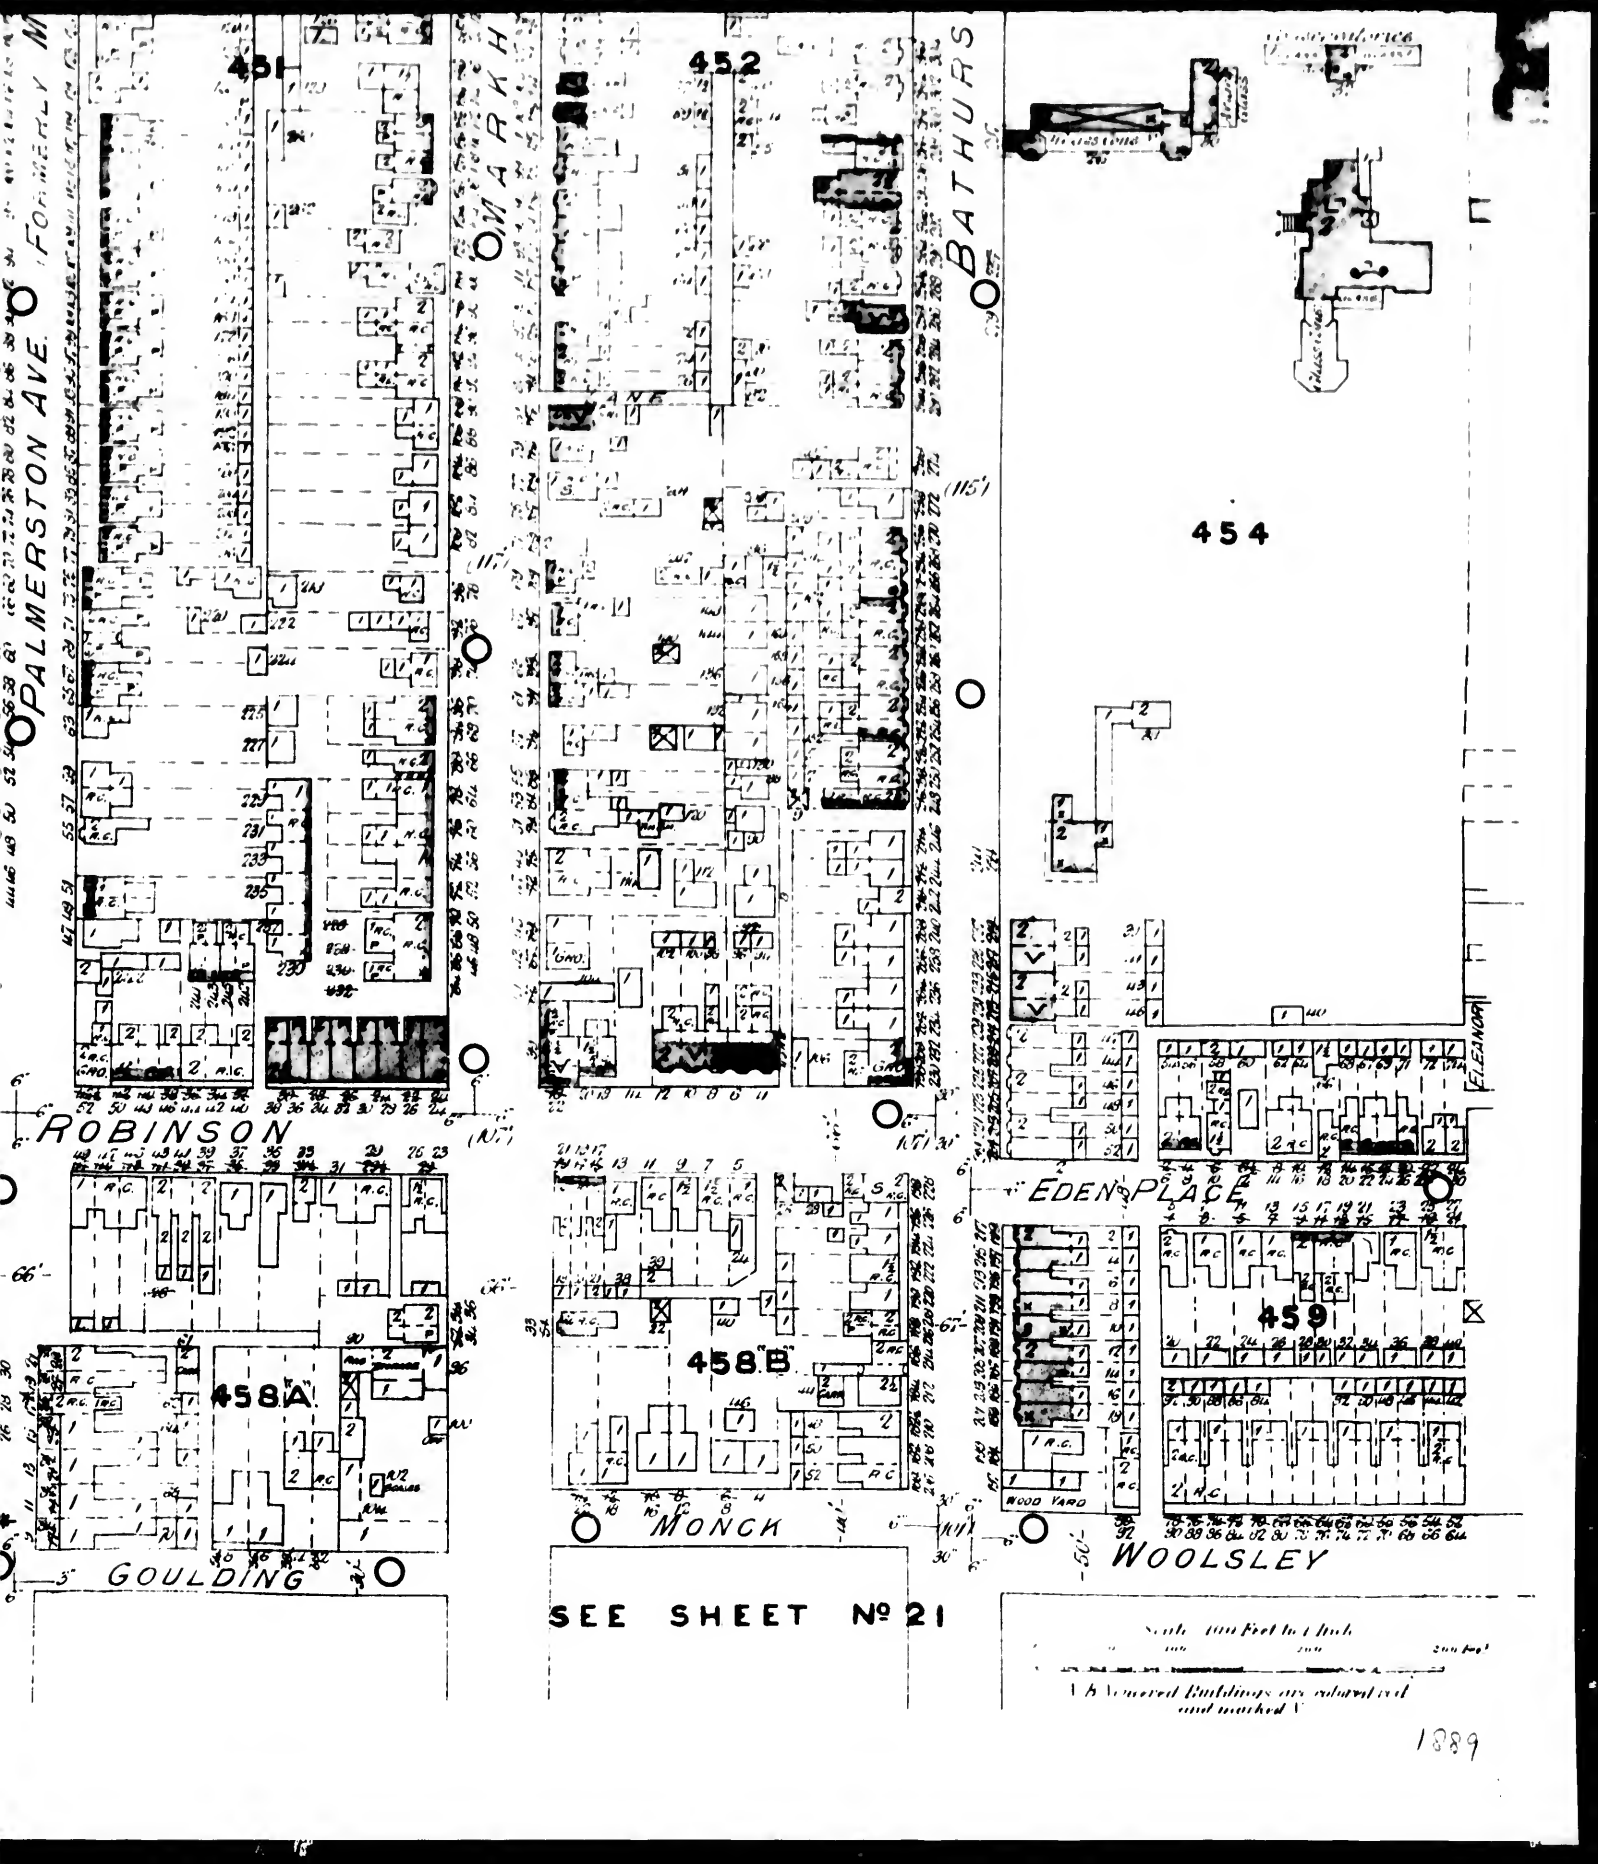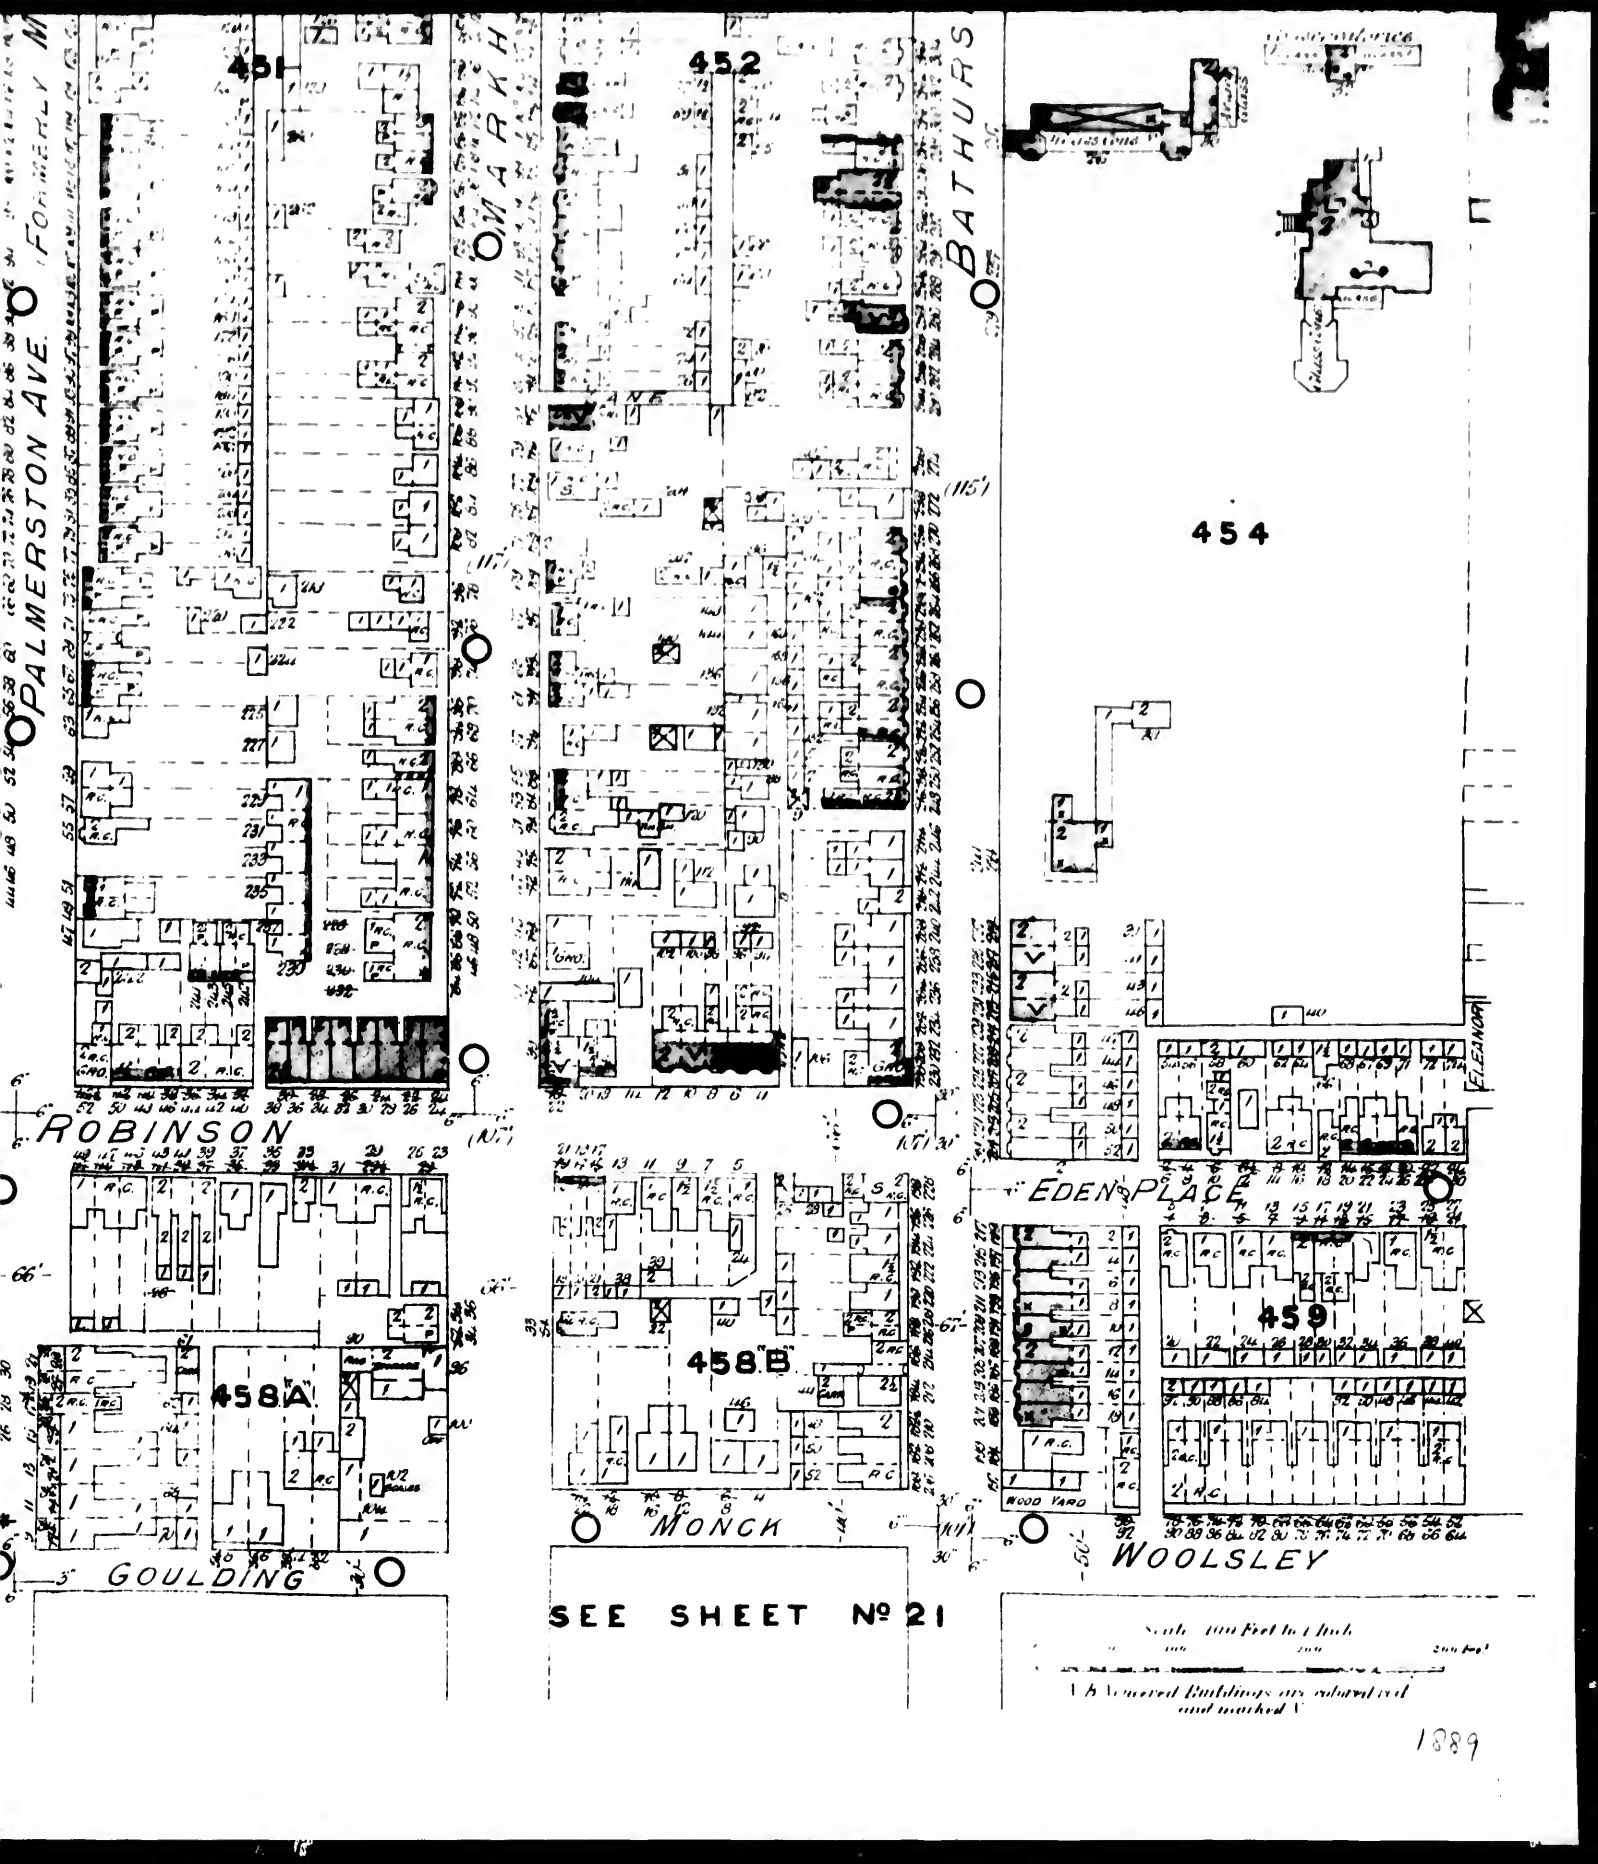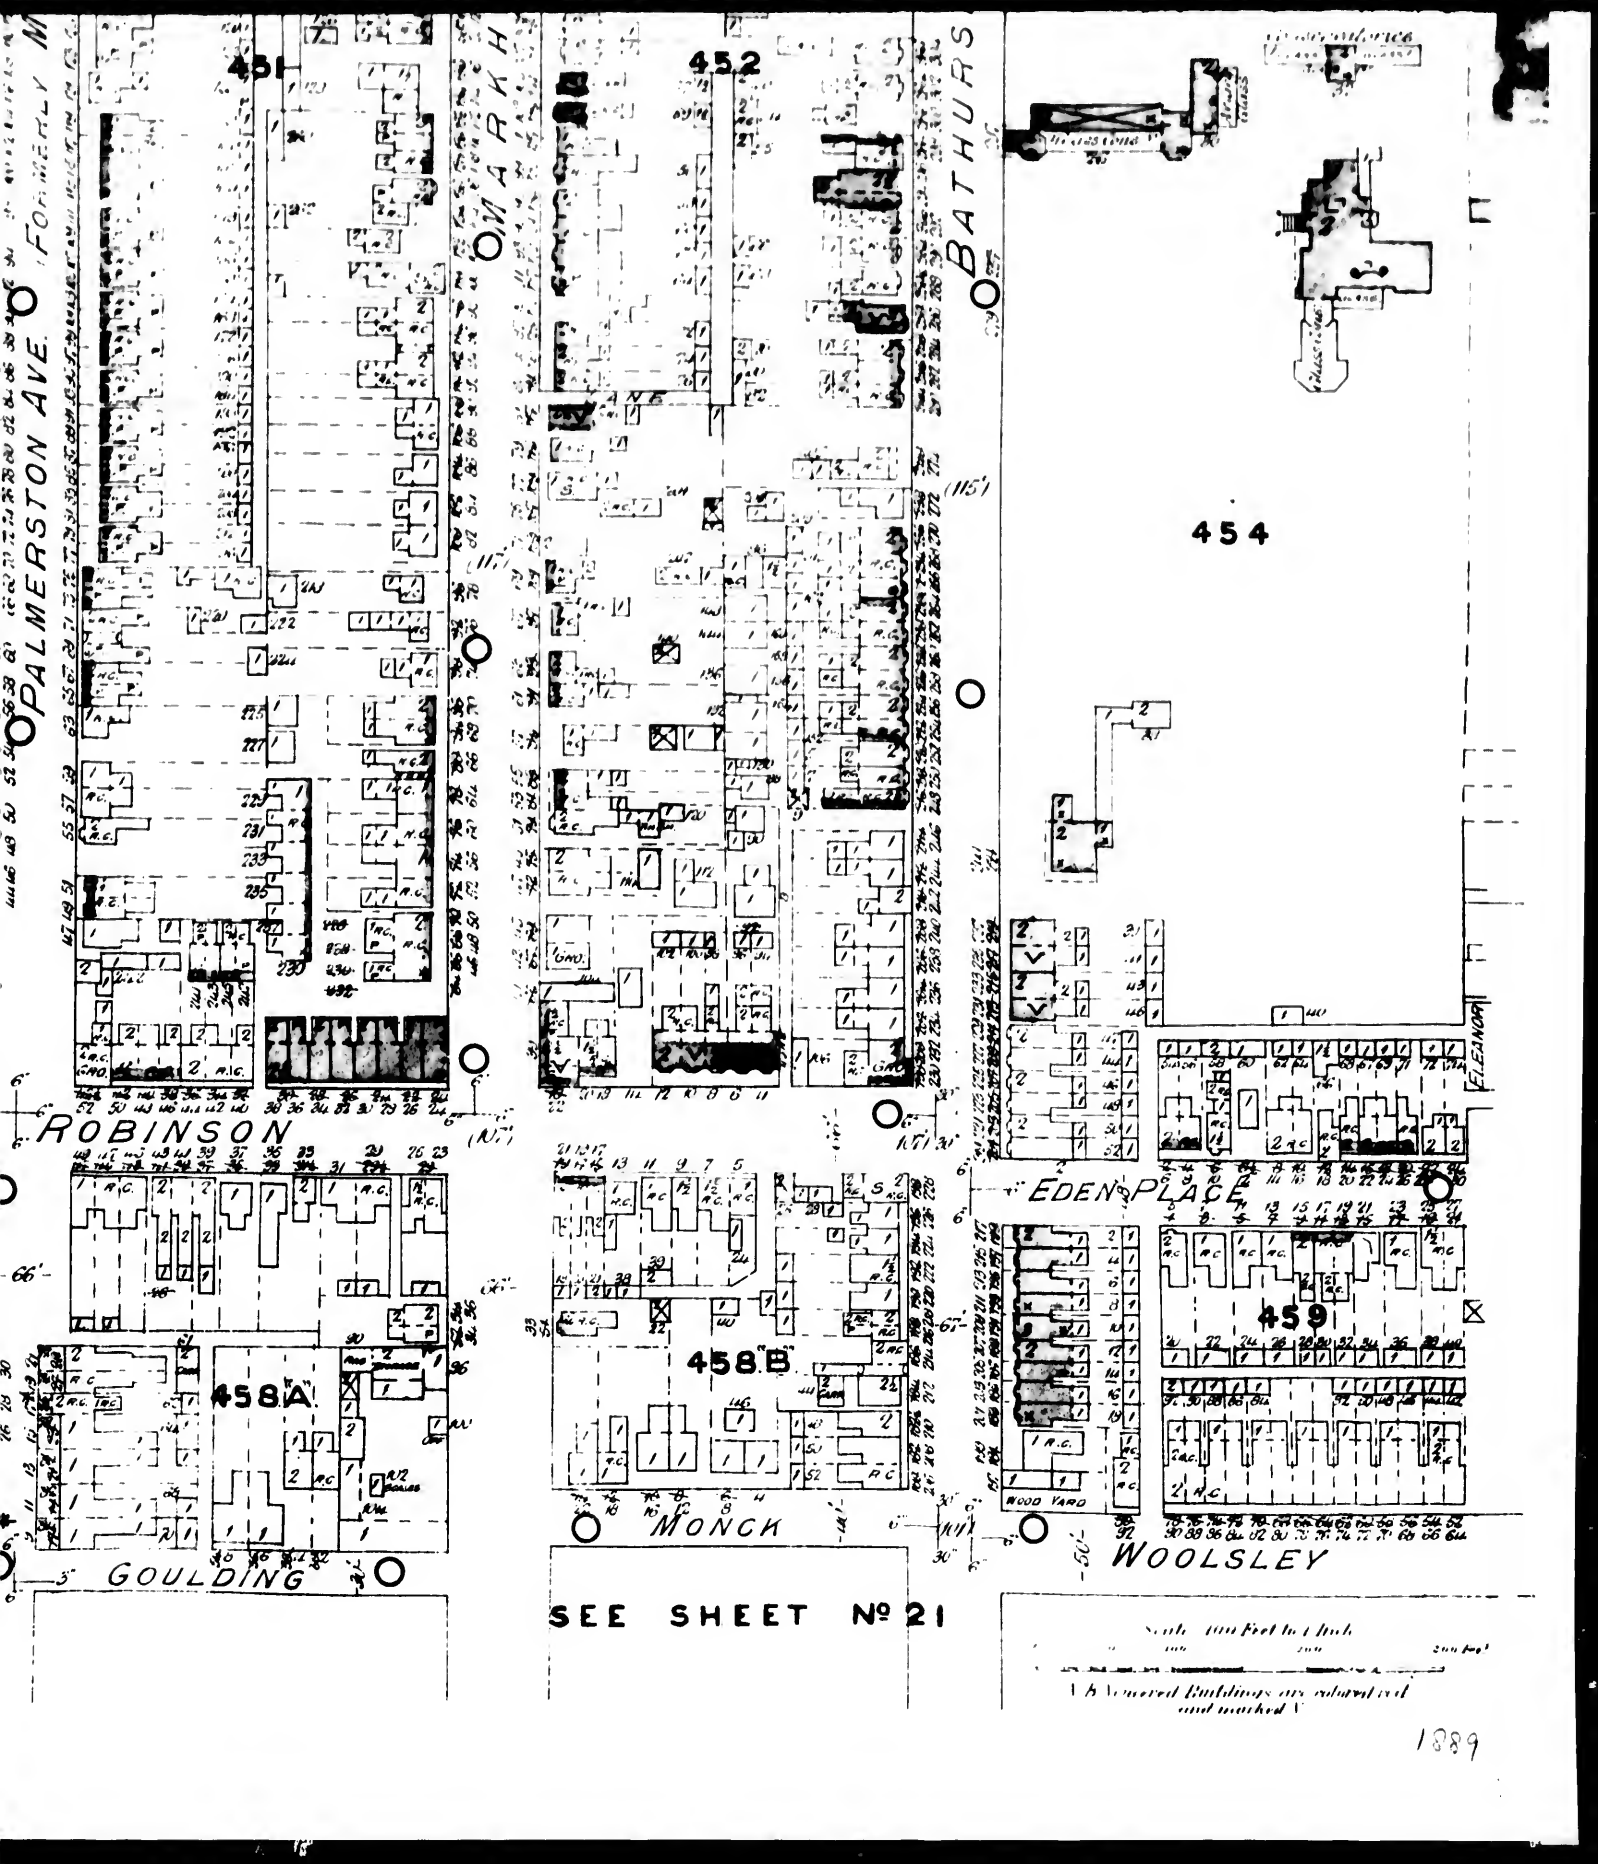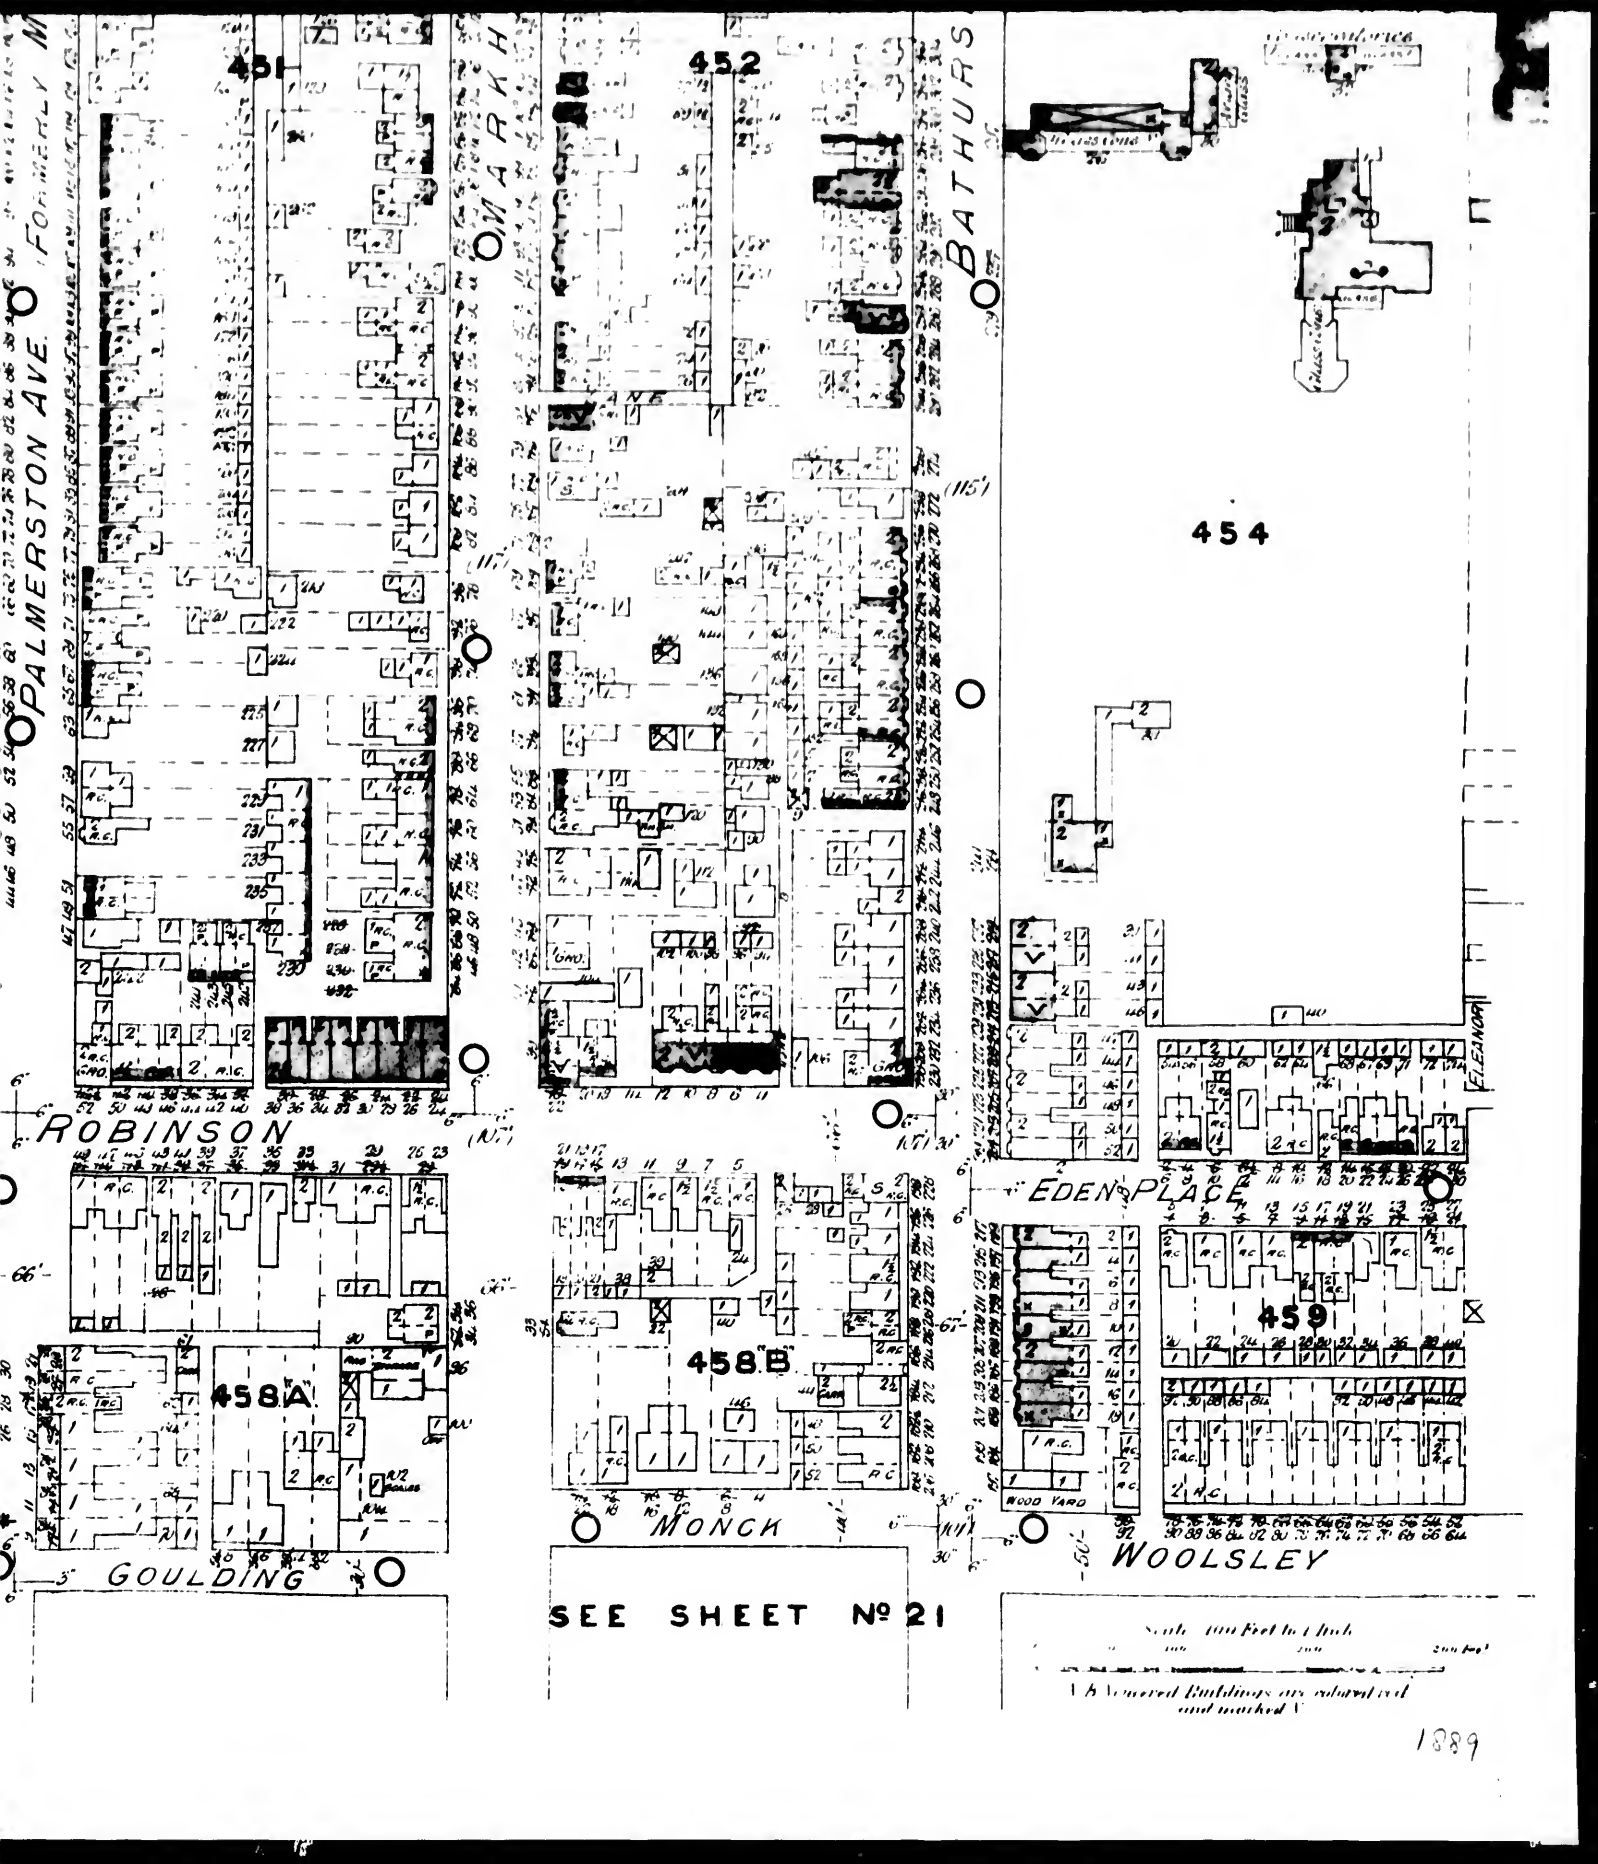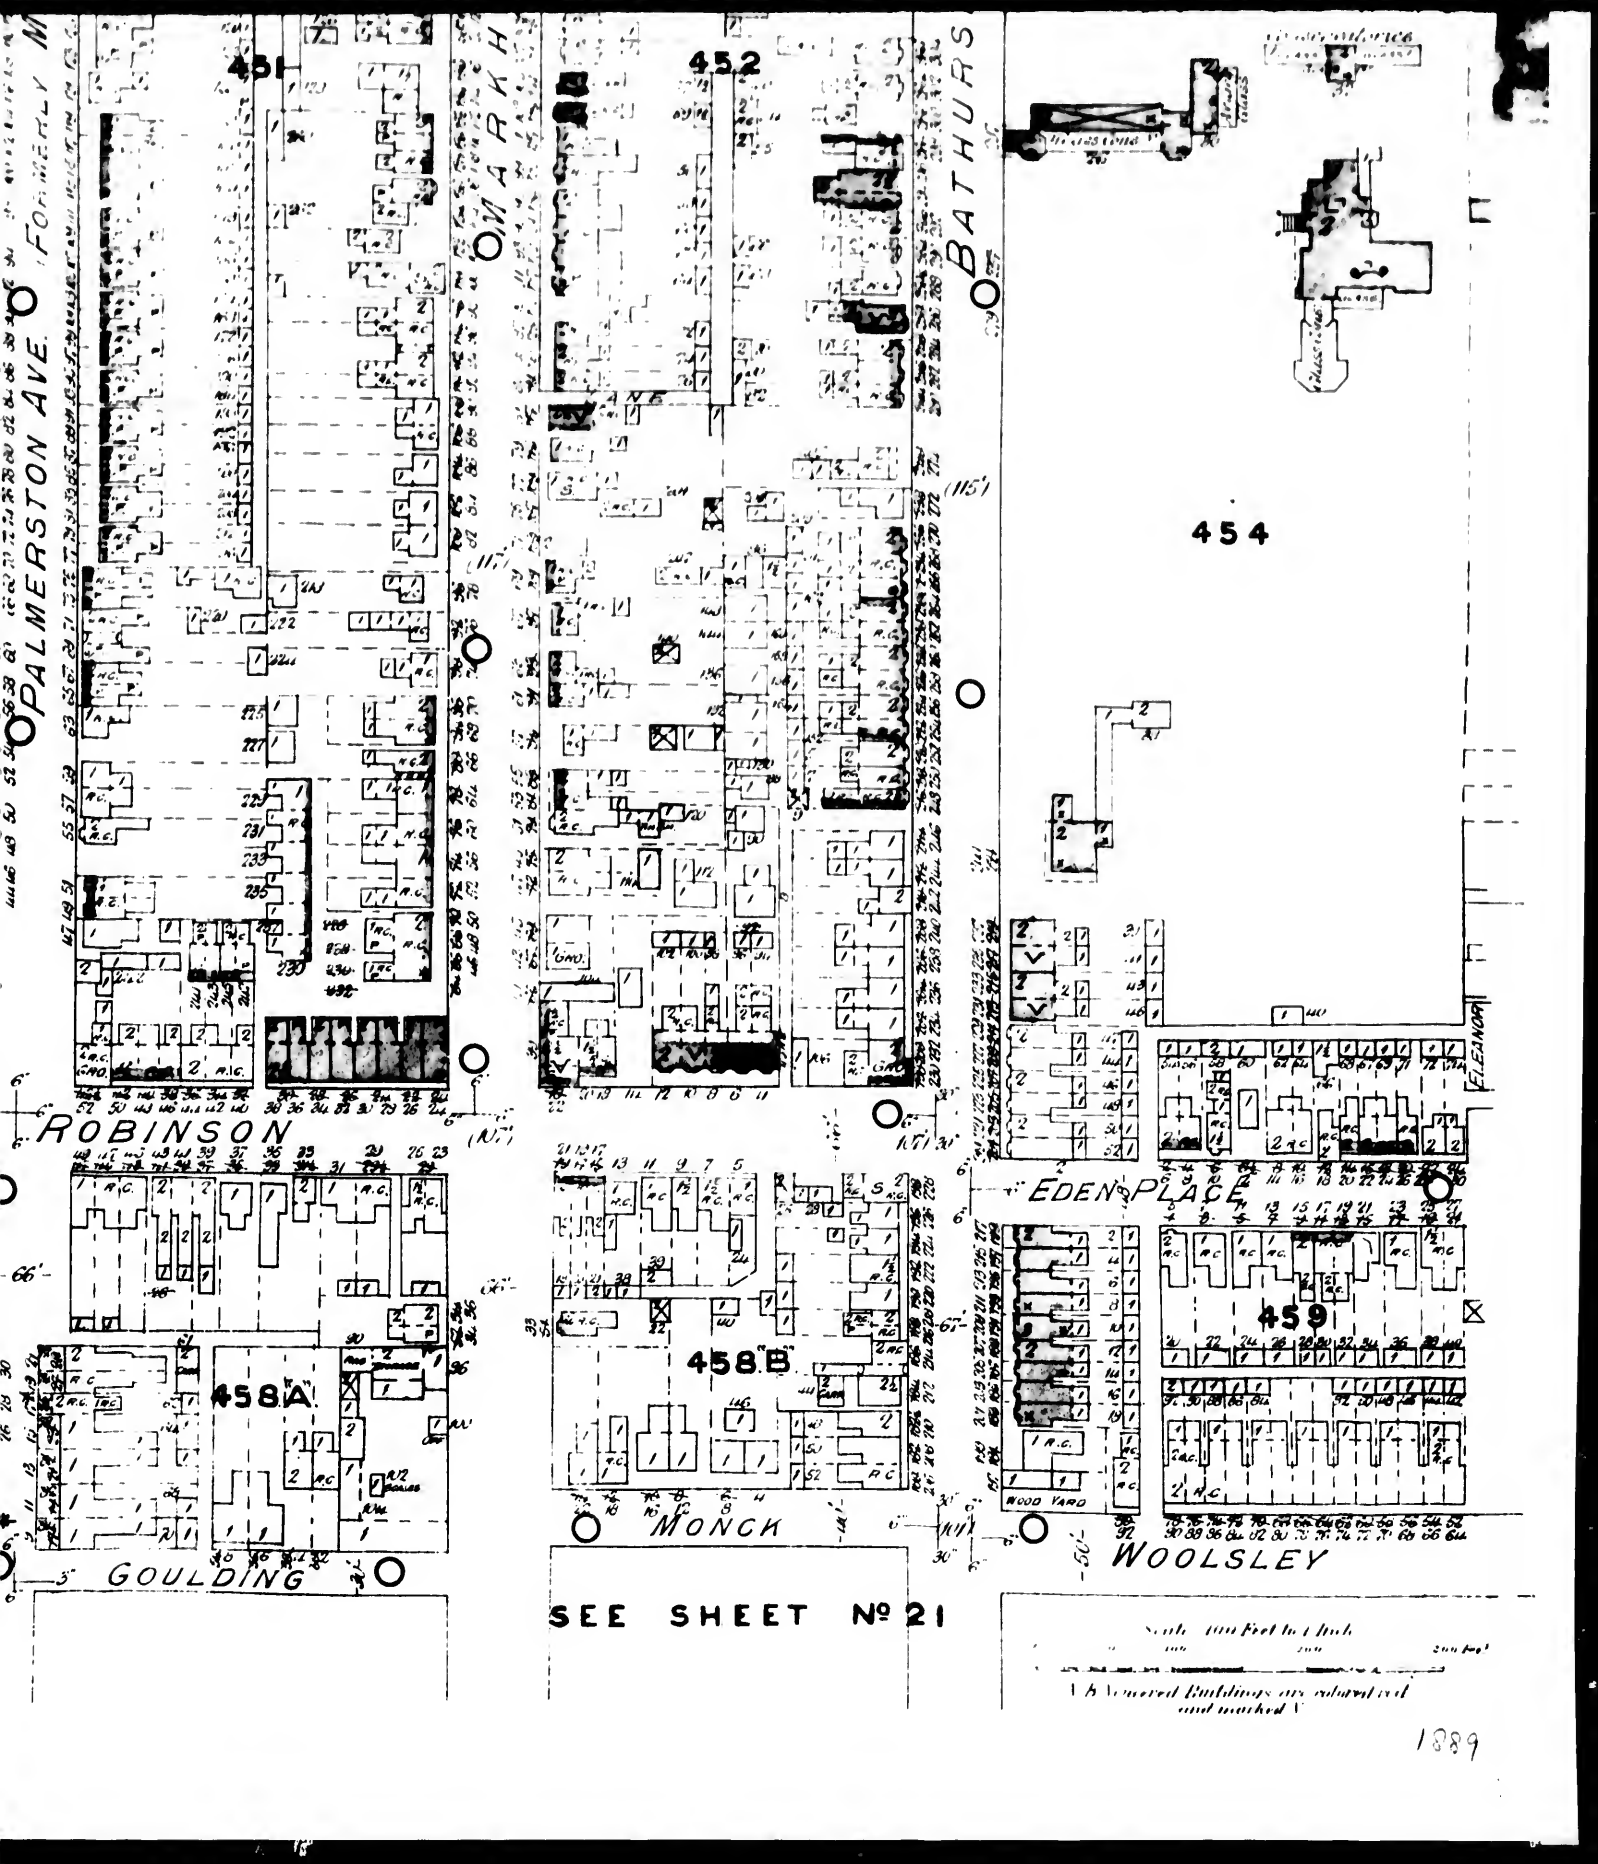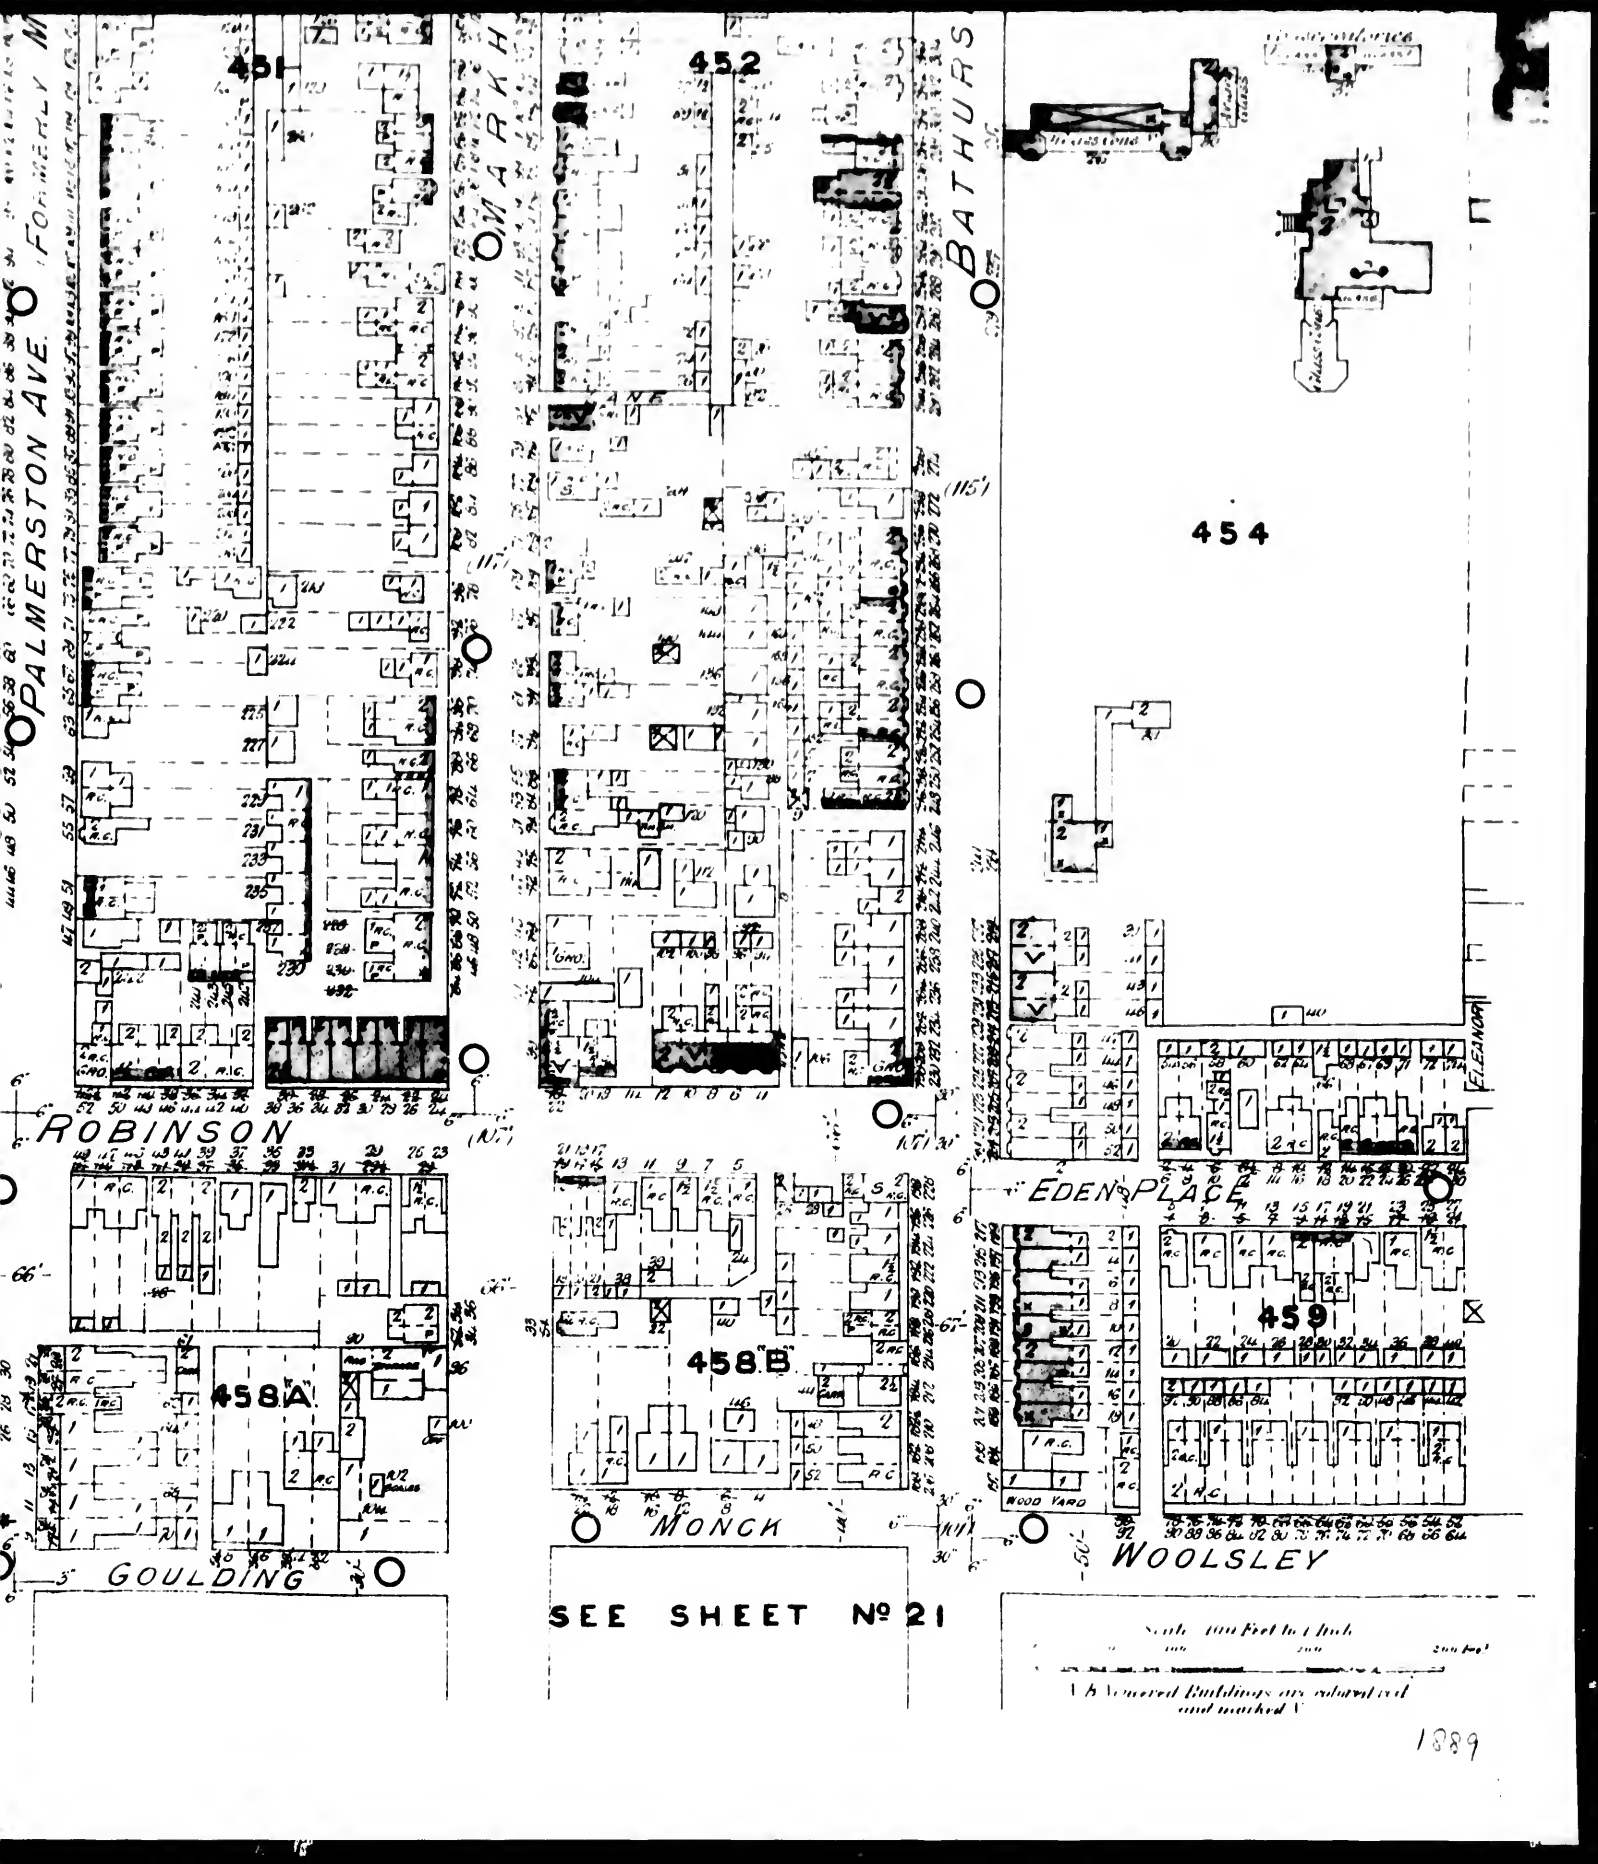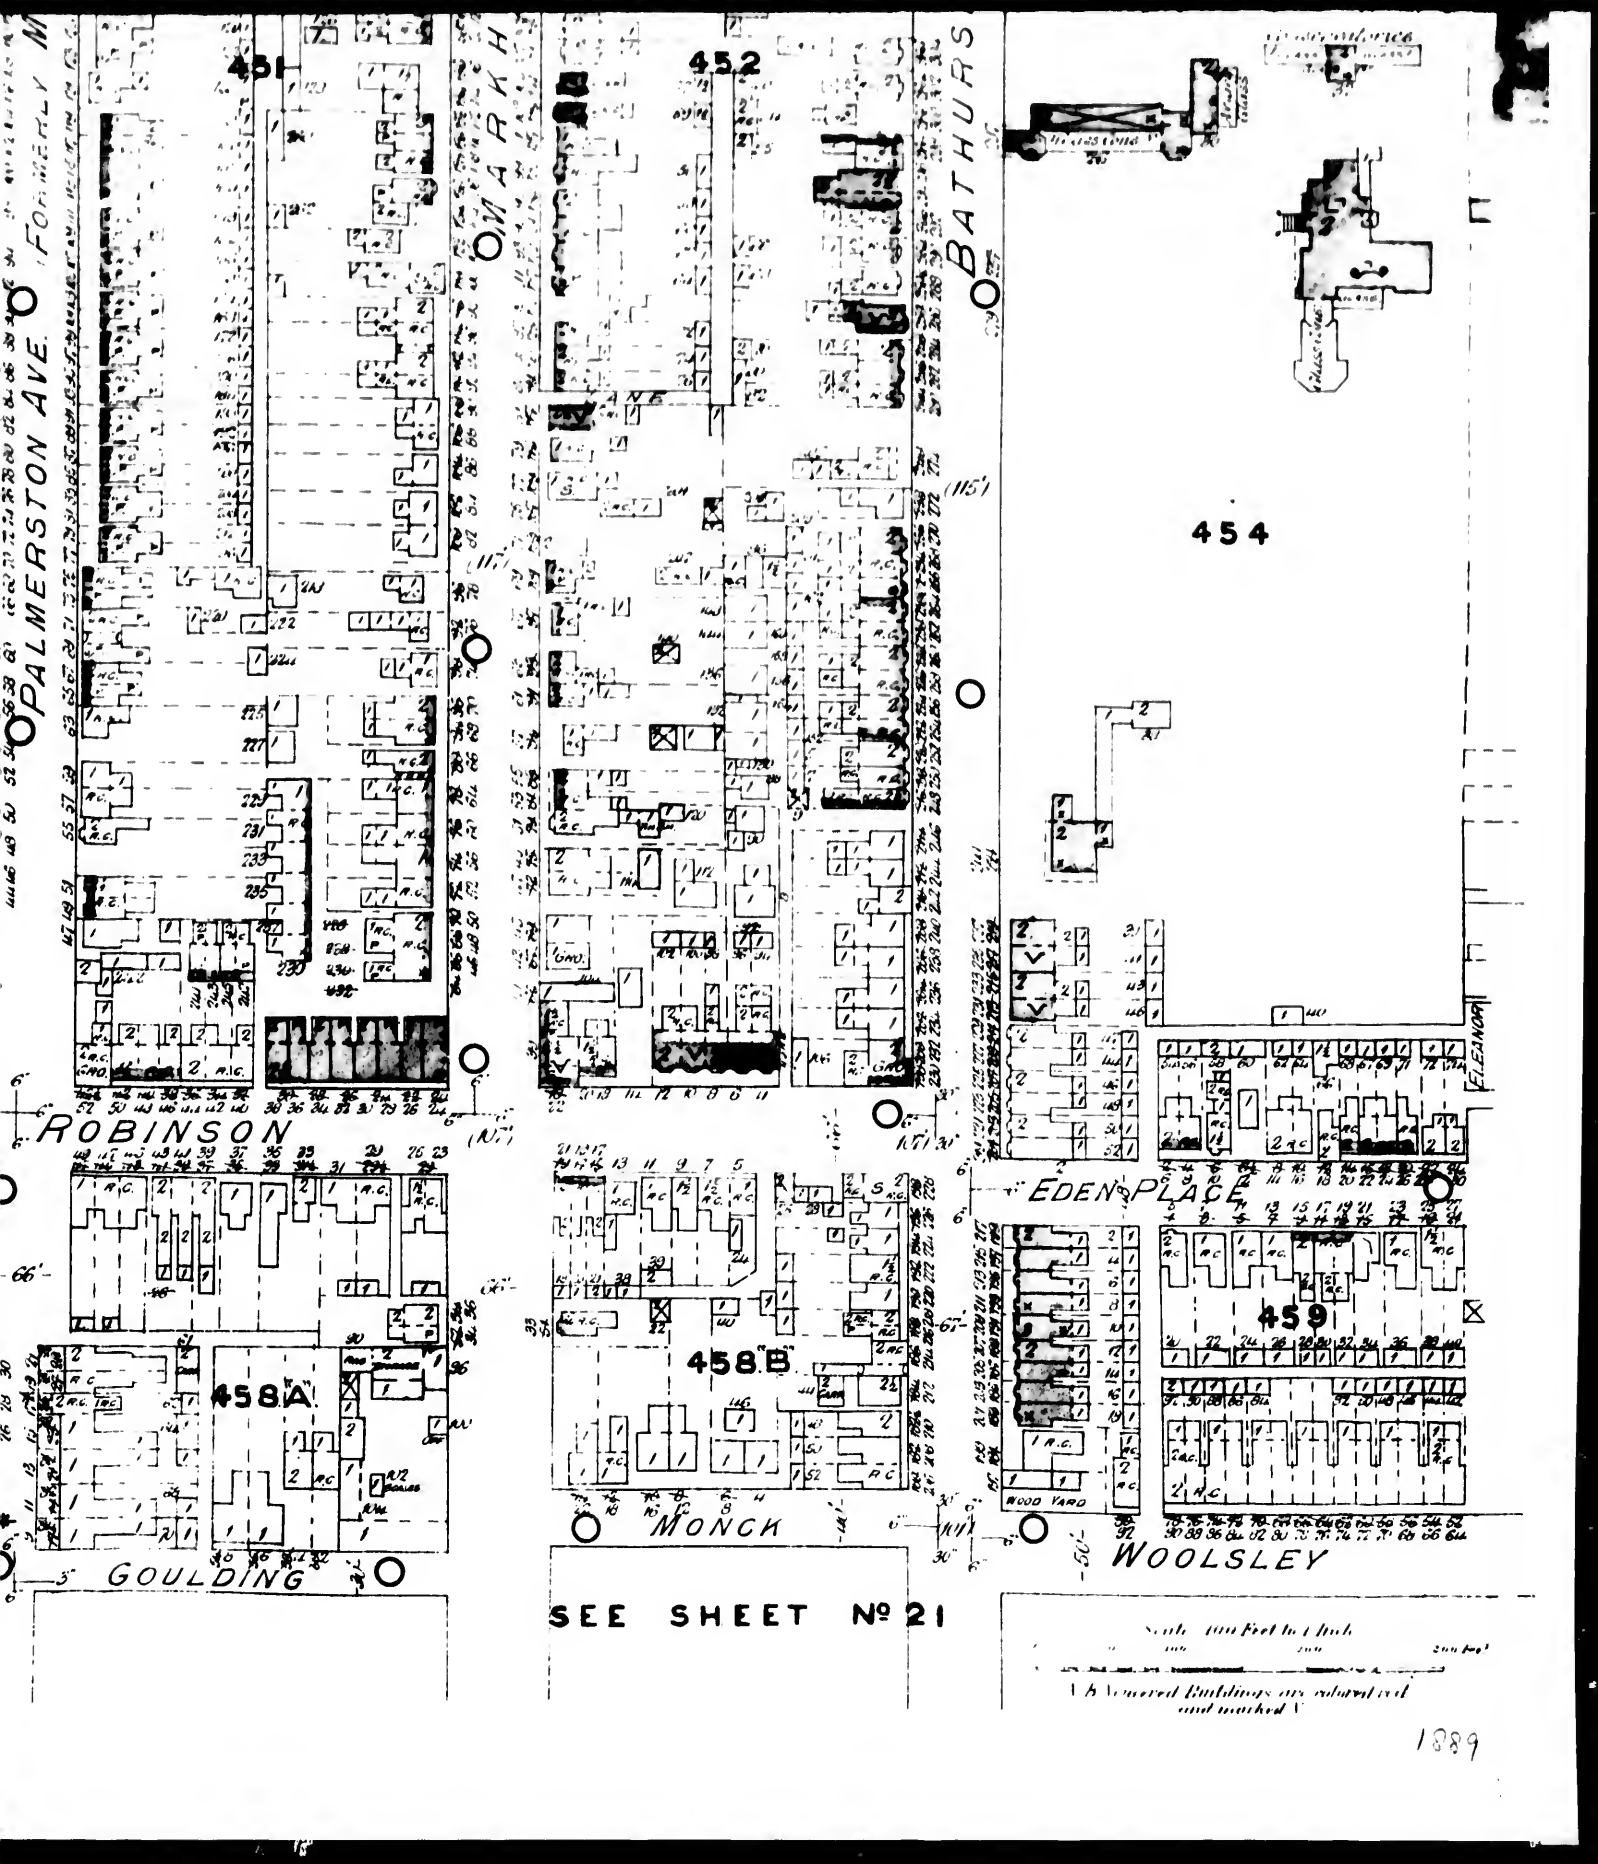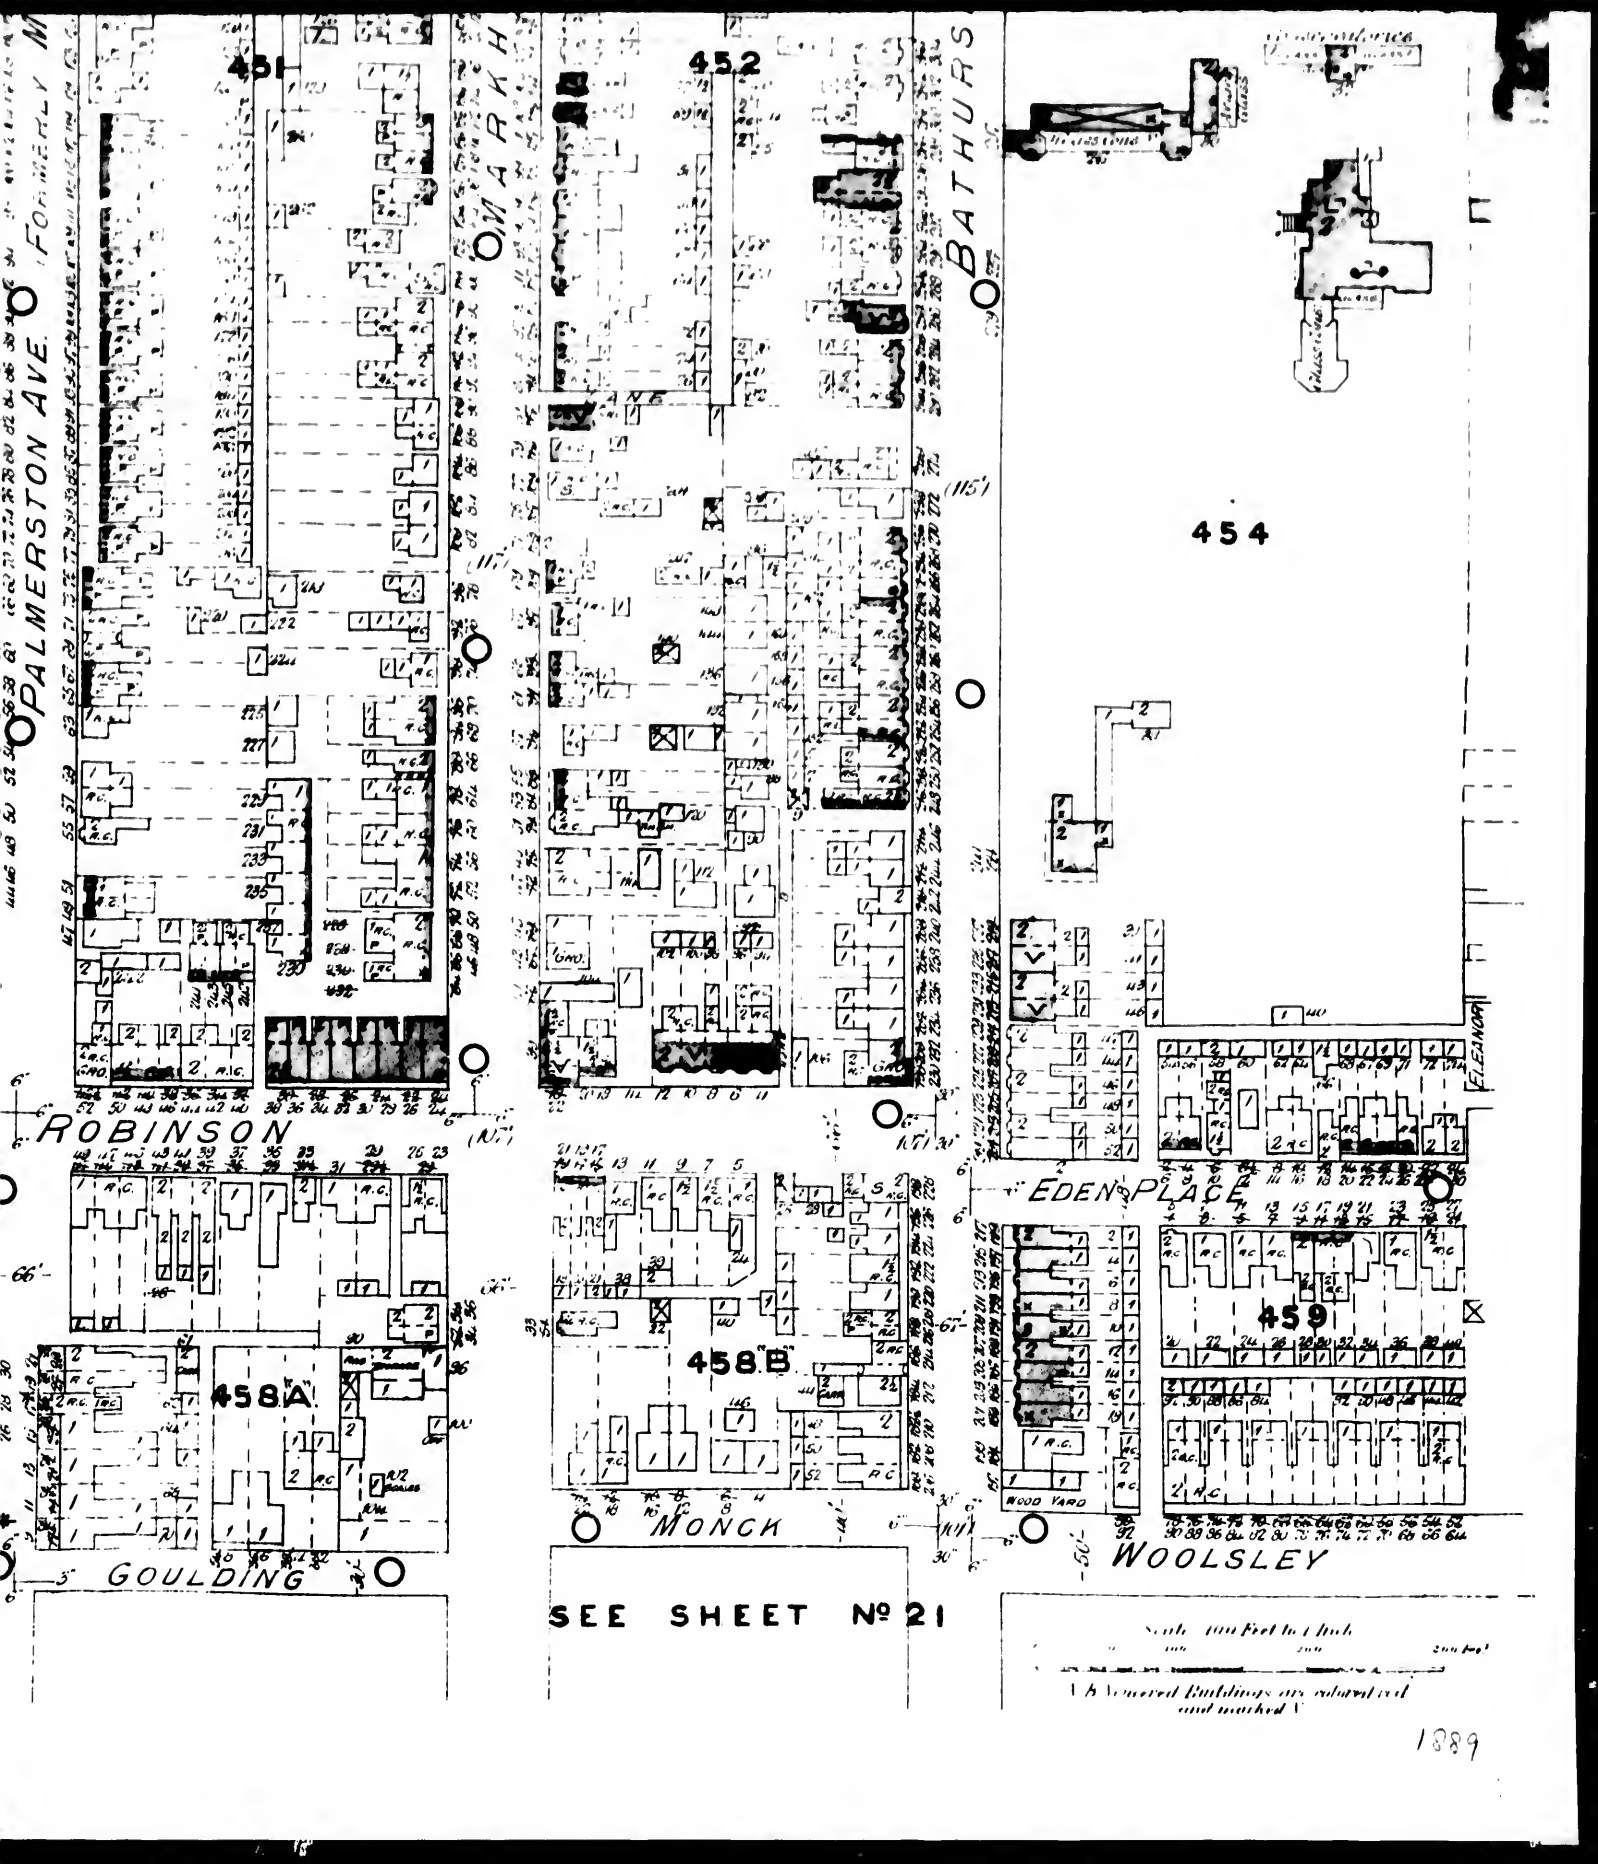

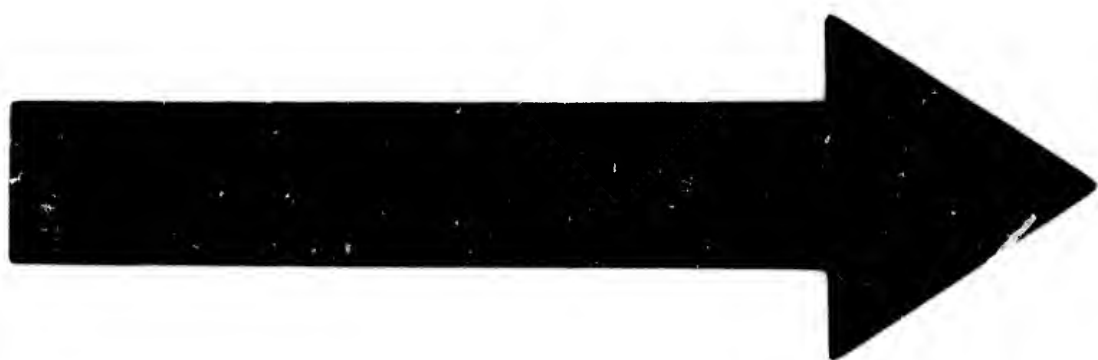





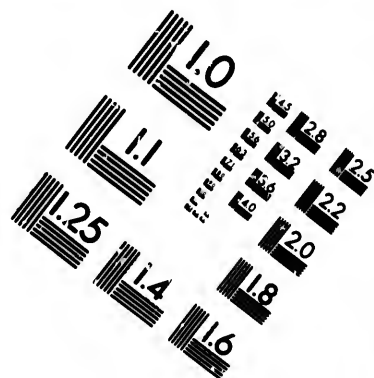


IMAGE EVALUATION TEST TARGET (MT-3)

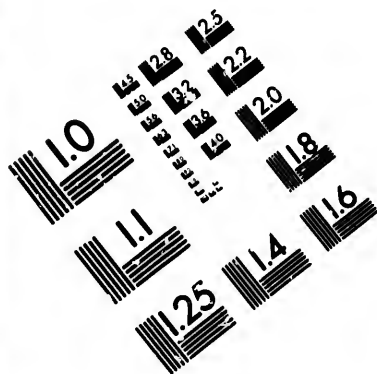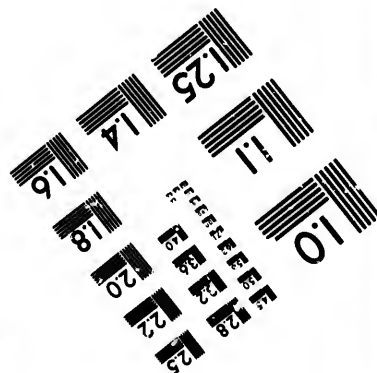 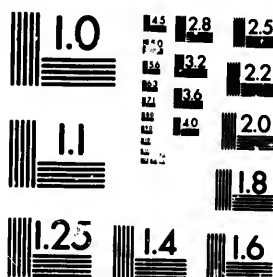

Photographic
Sciences
Corporation

23 WEST MAIN STREET
WEBSTER, N.Y. 14580
(716) 872-4503

1.8 2.0 2.2 2.5
2.8 3.2 3.6 4.0
4.5 5.0 5.6 6.3
7.1 8.0 9.0 10.0

10

NASSAU

(130)

(124)

74

LIPANGETI

LEONARD AVE.

BELLEVUE AVE.

462

DENISON SQ.

PUBLIC PARK

BELLEVUE PLACE

(127)

(136)

CARLISLE

(122)

463

BEAR

HICKORY

464

ST. PATRICK


AVE.

AUGUSTA (LATE GROSVENOR AVE.)

SEE SHEET N° 73

OFF



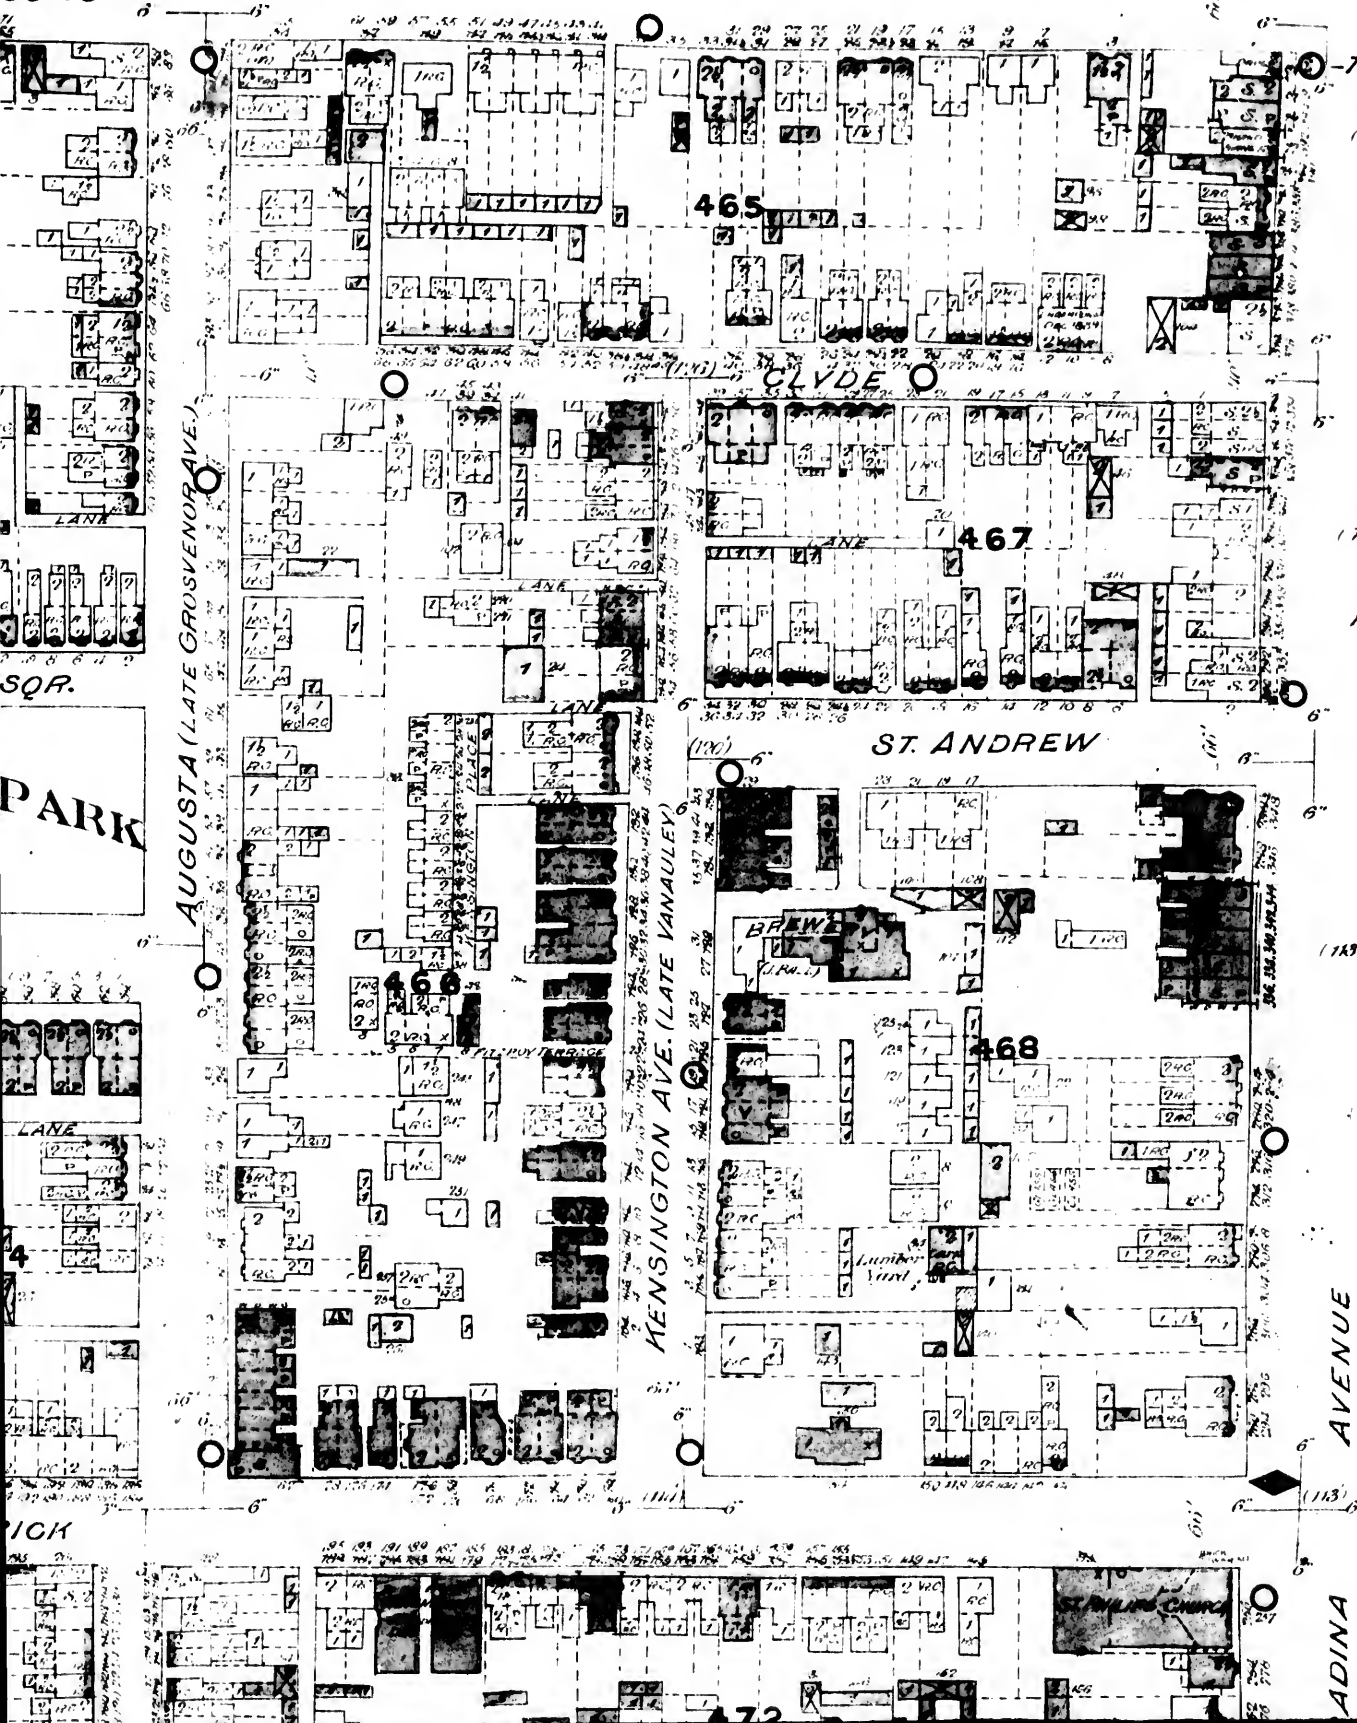

BALLWIN

D'ARCY

SEE SHEET N° 75

AVENUE

ADINA

75

ROSS

CECIL

(126)

(116)

-132'

CLYDE

(122)

(122)

ST
ANDREW

(118)

15'

SEE SHEET NO 74

CLYDE


AVENUE

(118)

HURON




(170)

ST. PATRI

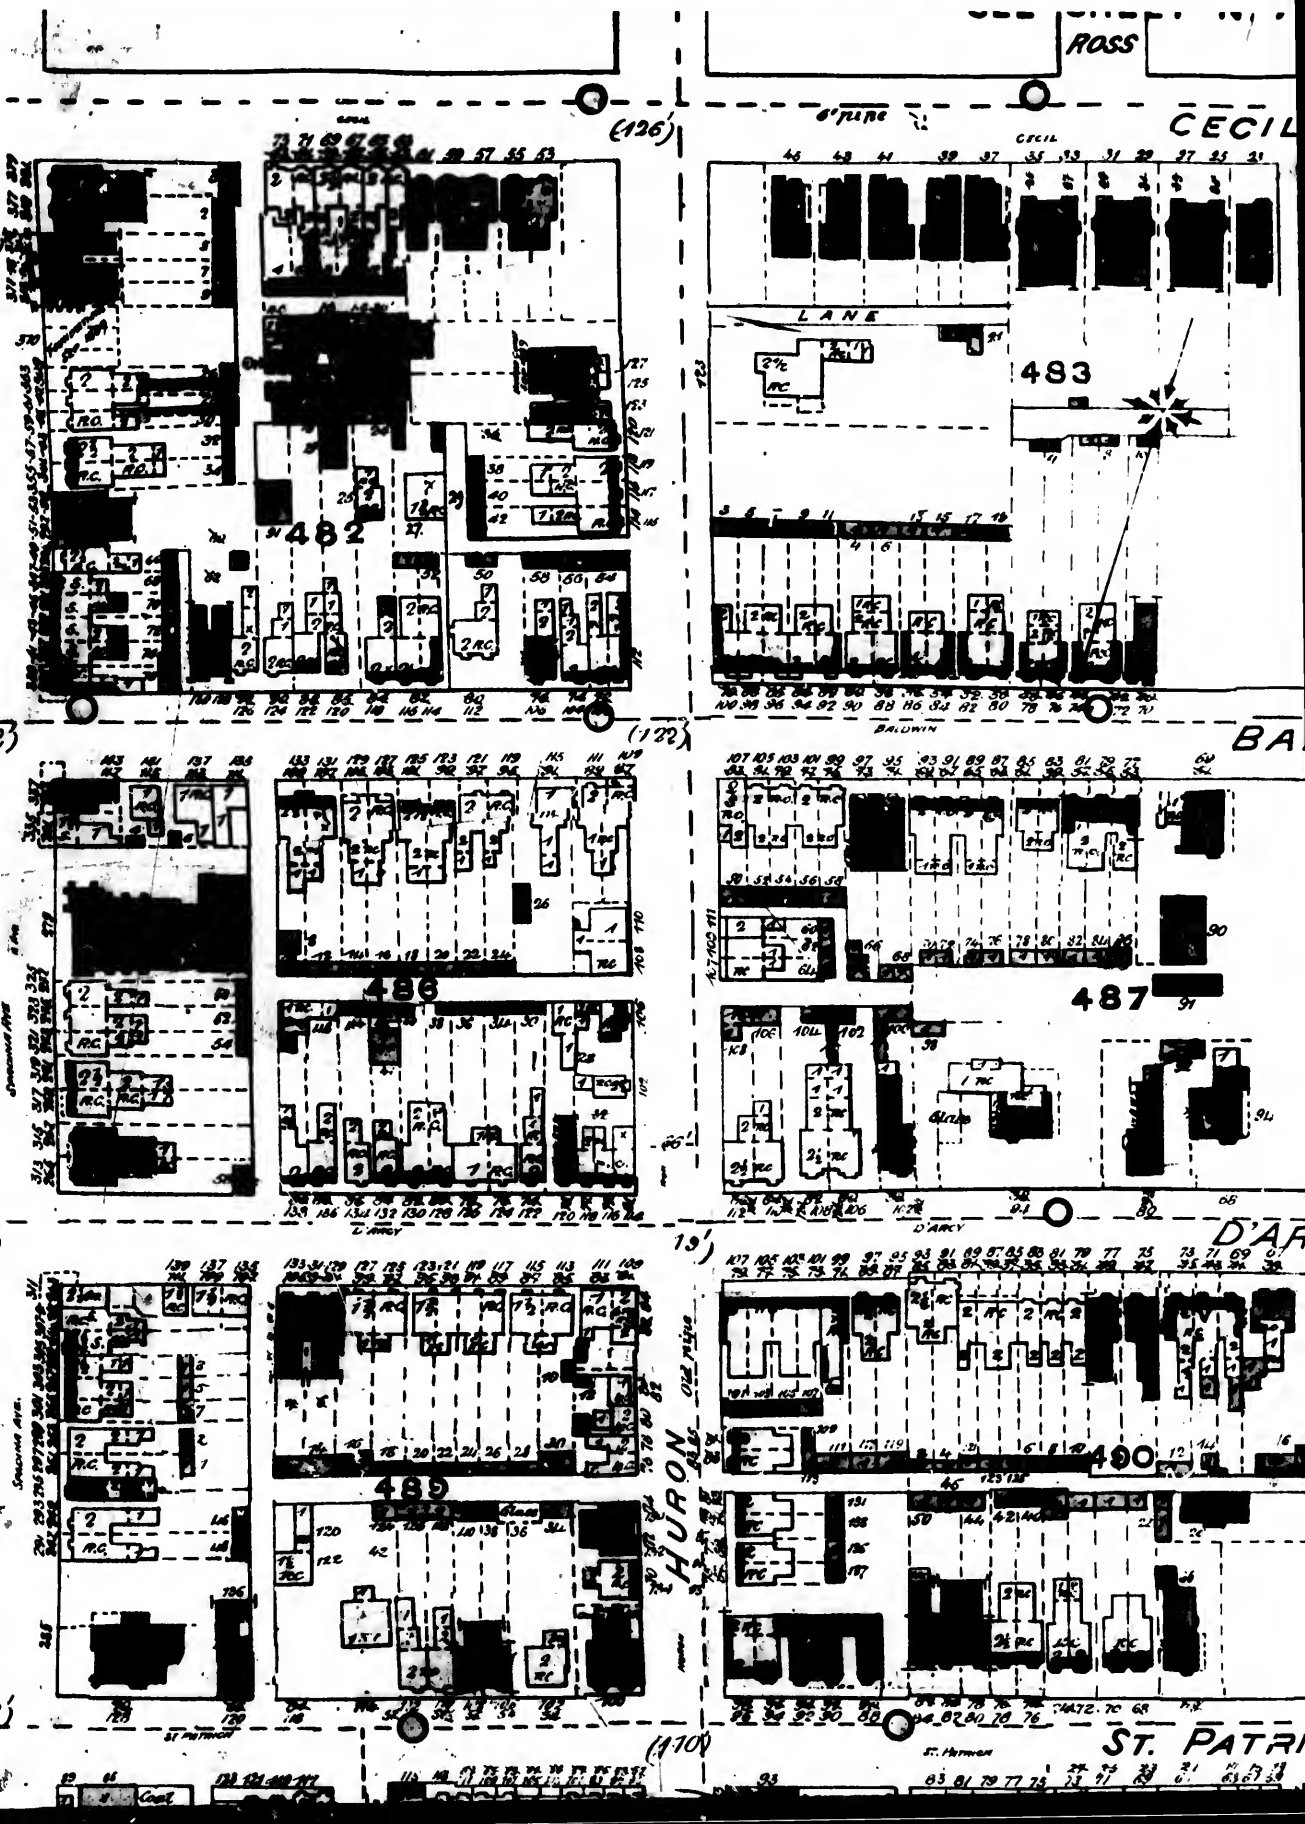



CECIL

(124)

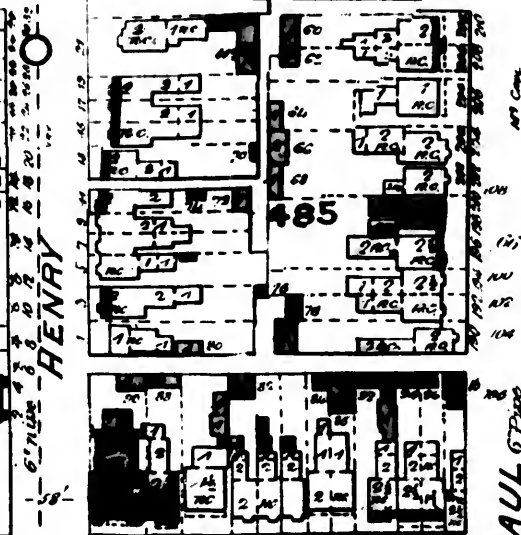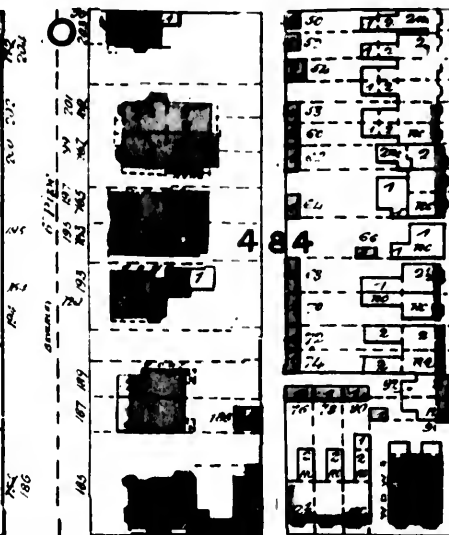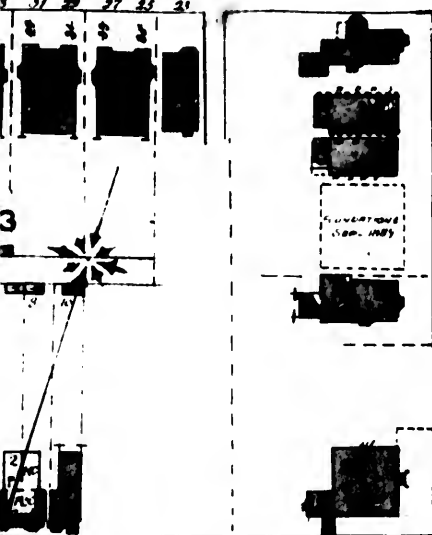

BALDWIN

(120)

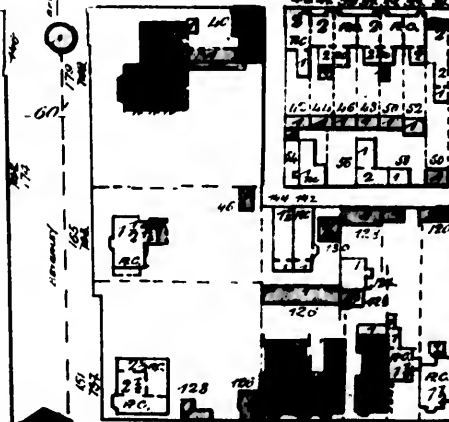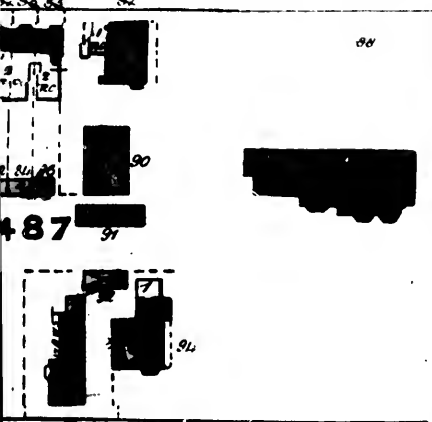

McCAUL




40

CAERHOWE

SEE SHEET N°

D'ARCY

(117)

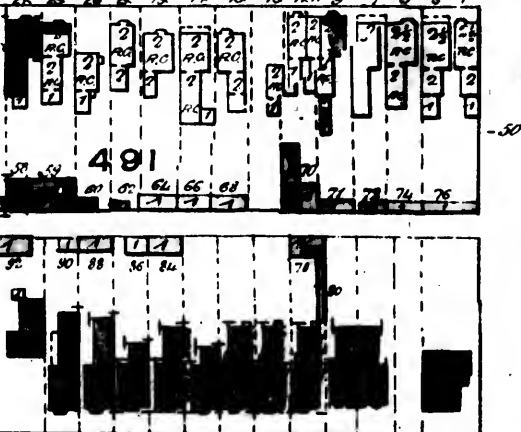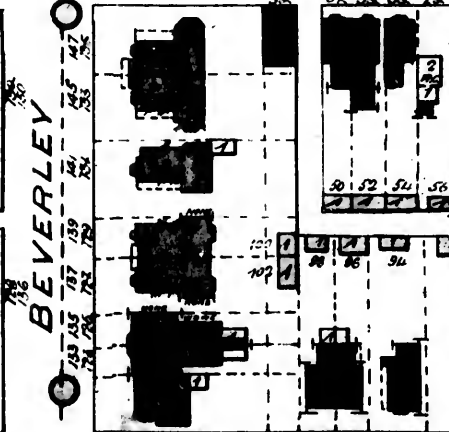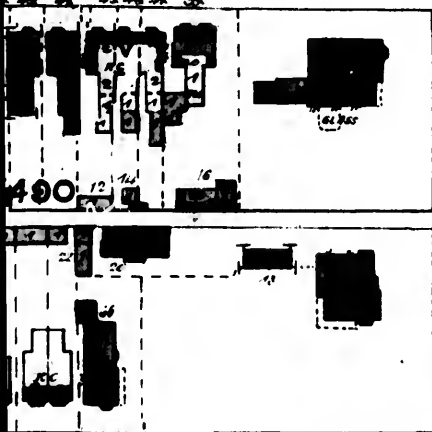

BEVERLY

ST. PATRICK

(113)

76

SEE SHEET N°

(151)

BULLER VOW ULSTER

N° 72

LIPPINCOTT

VANKOUGHNET

BORDEN

BRUNSWICK AVENUE

504


505

509

510

St. John's Hospital

1/4 10H

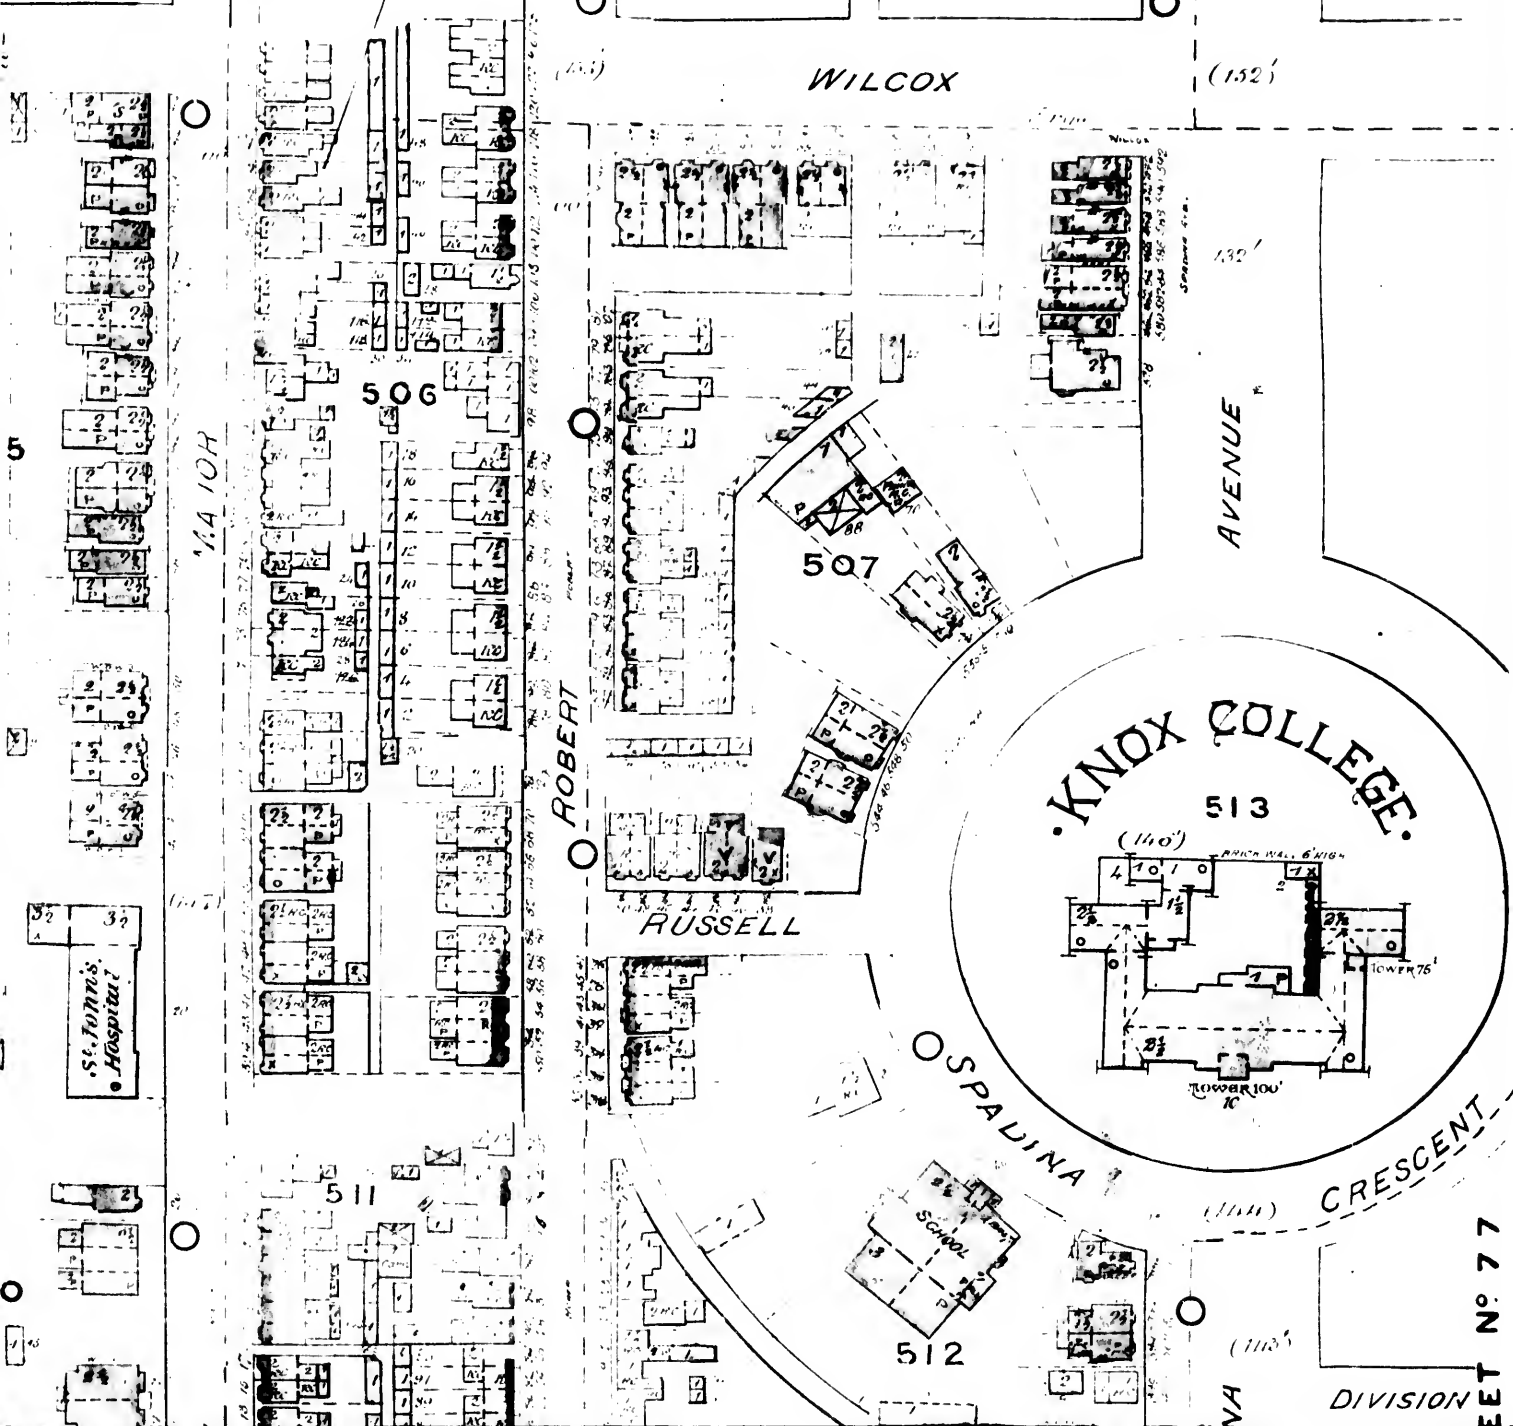

77

SEE SHEET N° 79

(132)

WILCOX

(151)

AVENUE

520A

ORCHARD

520B

HURON

Tennis courts

521

FOUNTERIA
SEP 1889

RUSSELL

KNOX
COLLEGE
SEE SHEET NO. 76
(146)

CRESCENT


SPADINA


N°76

ADINA

DIVISION


524

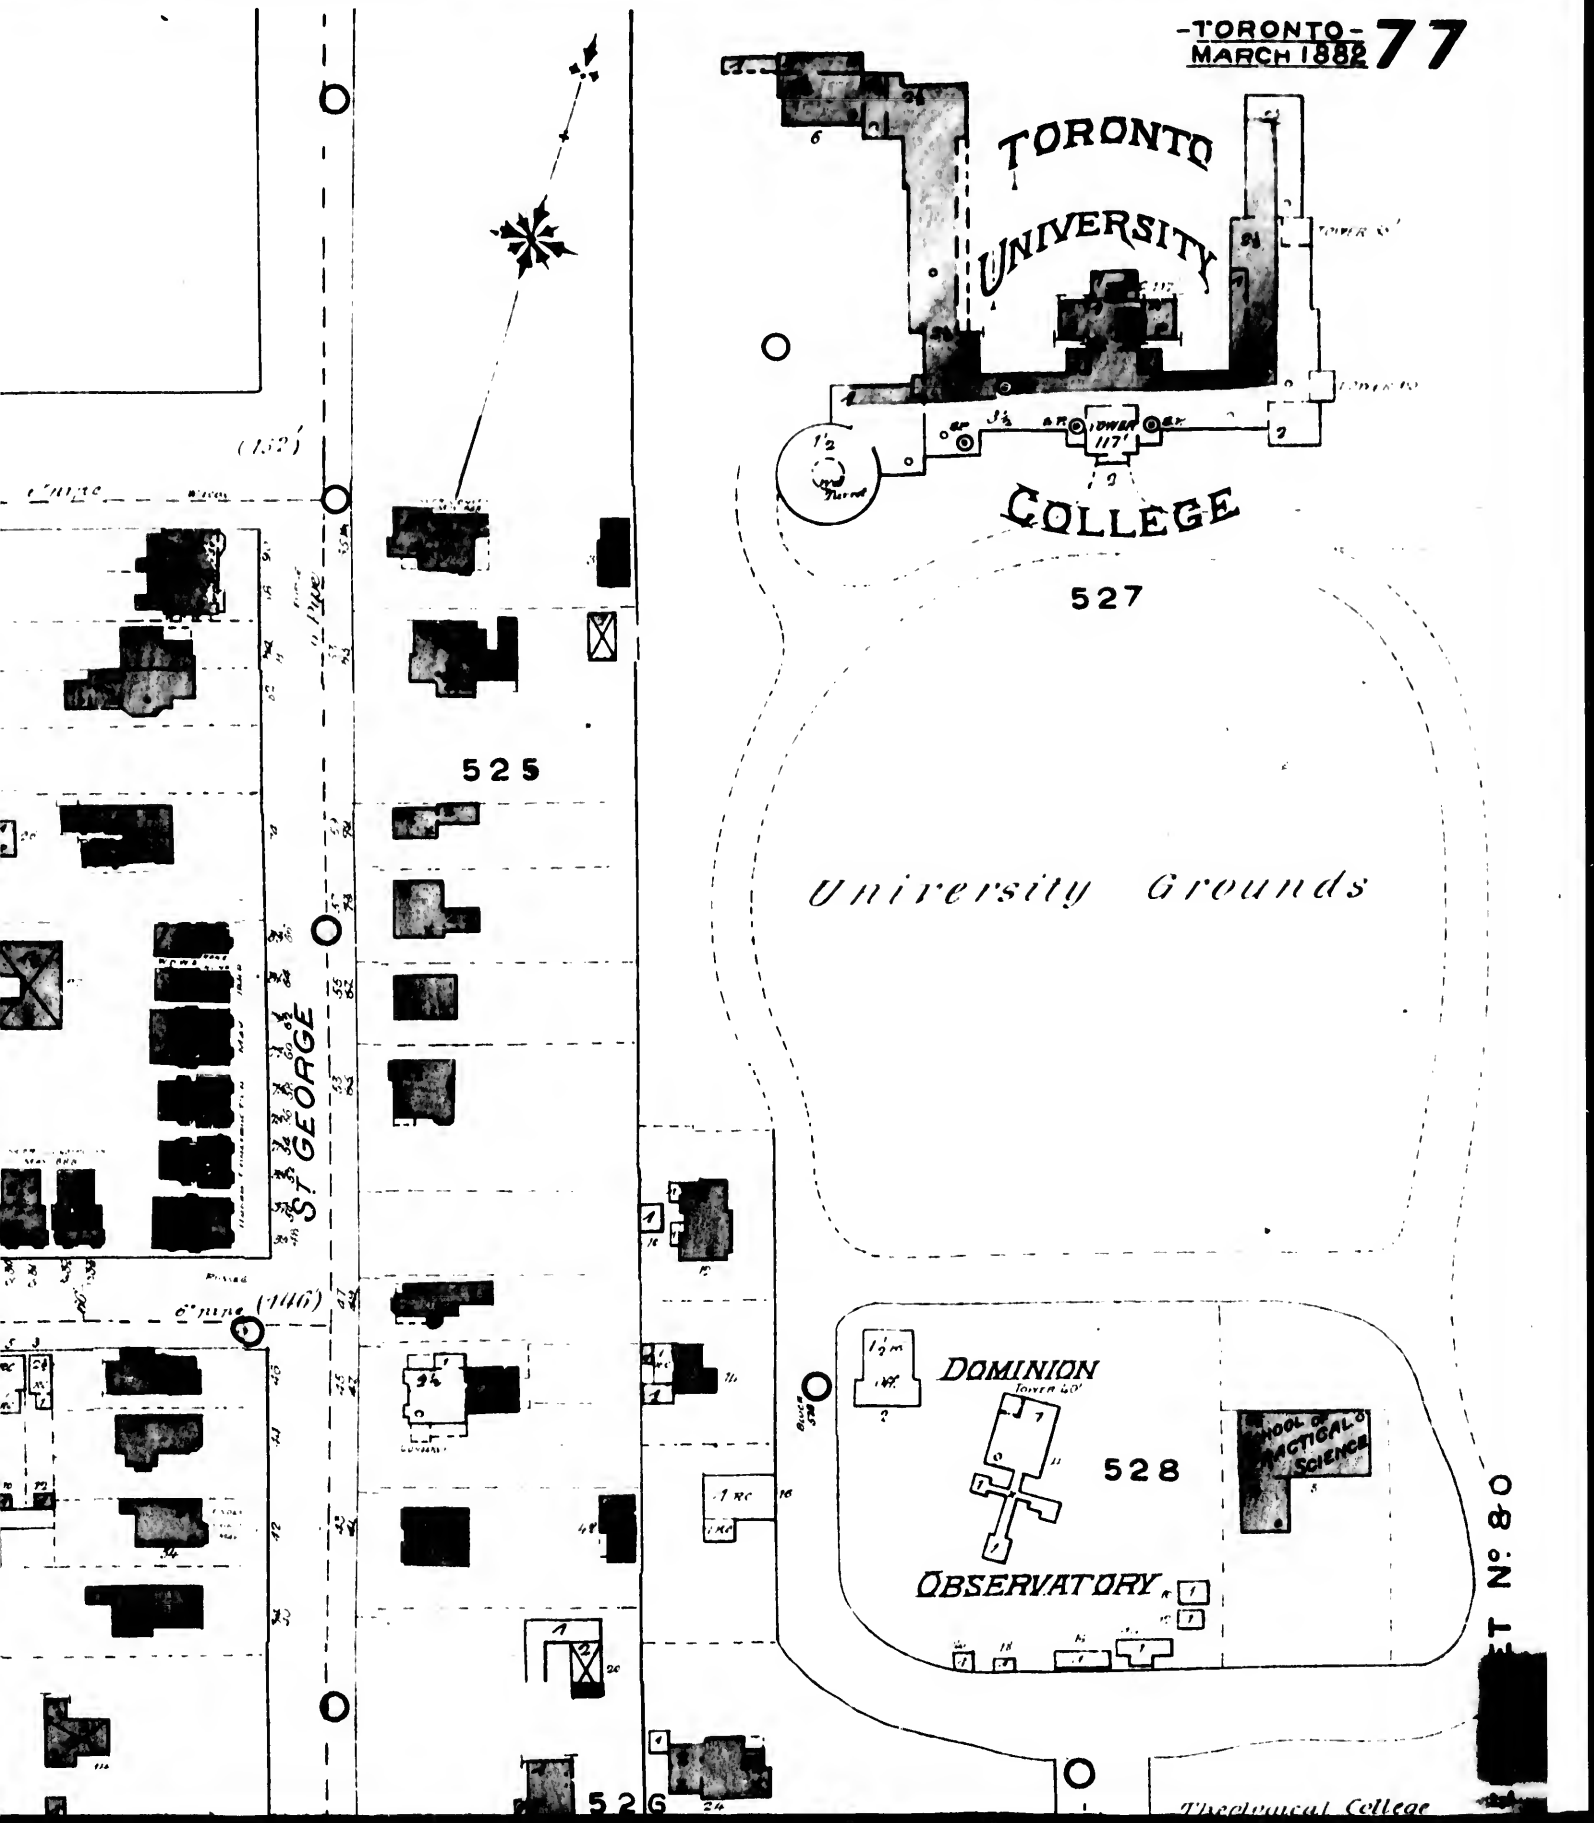

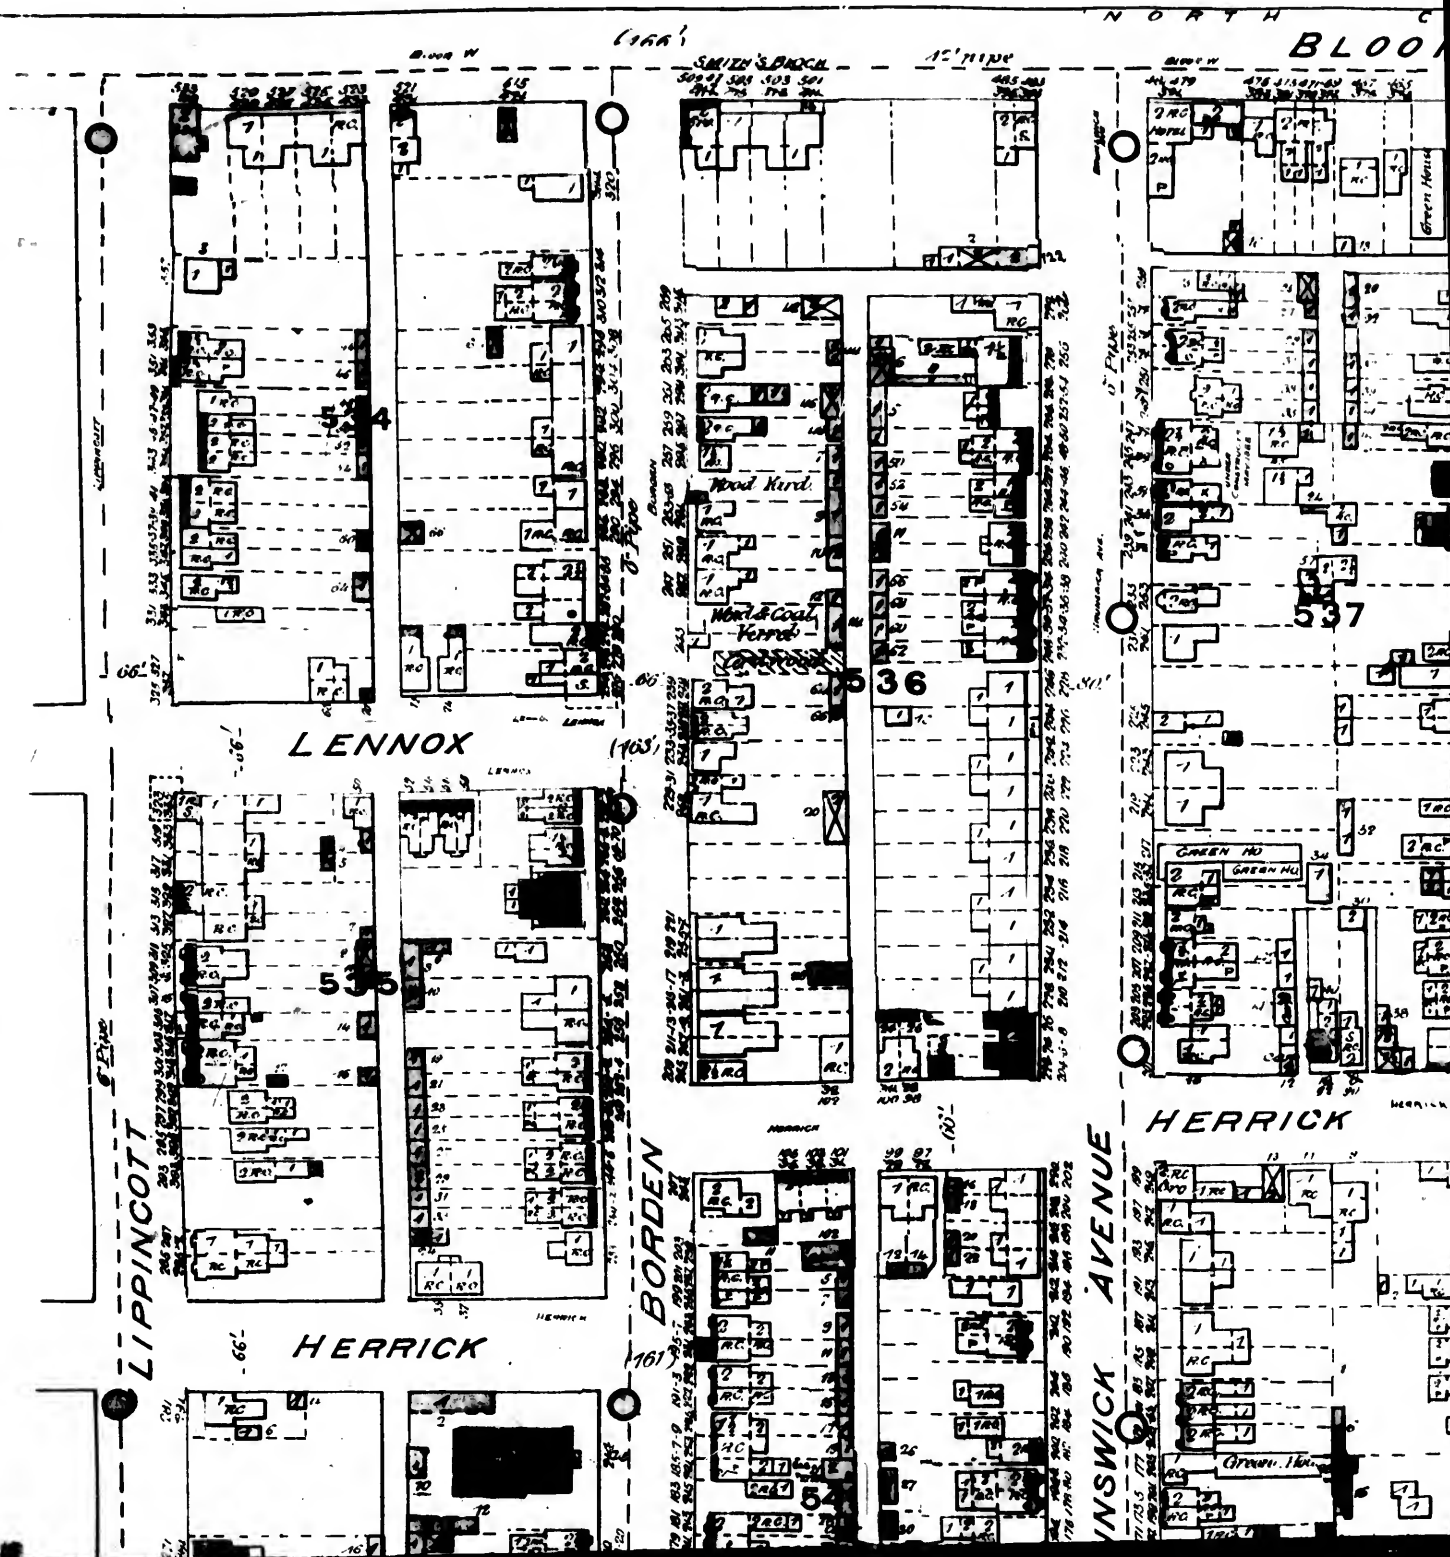

VILLAGE

BLOOR (WEST)

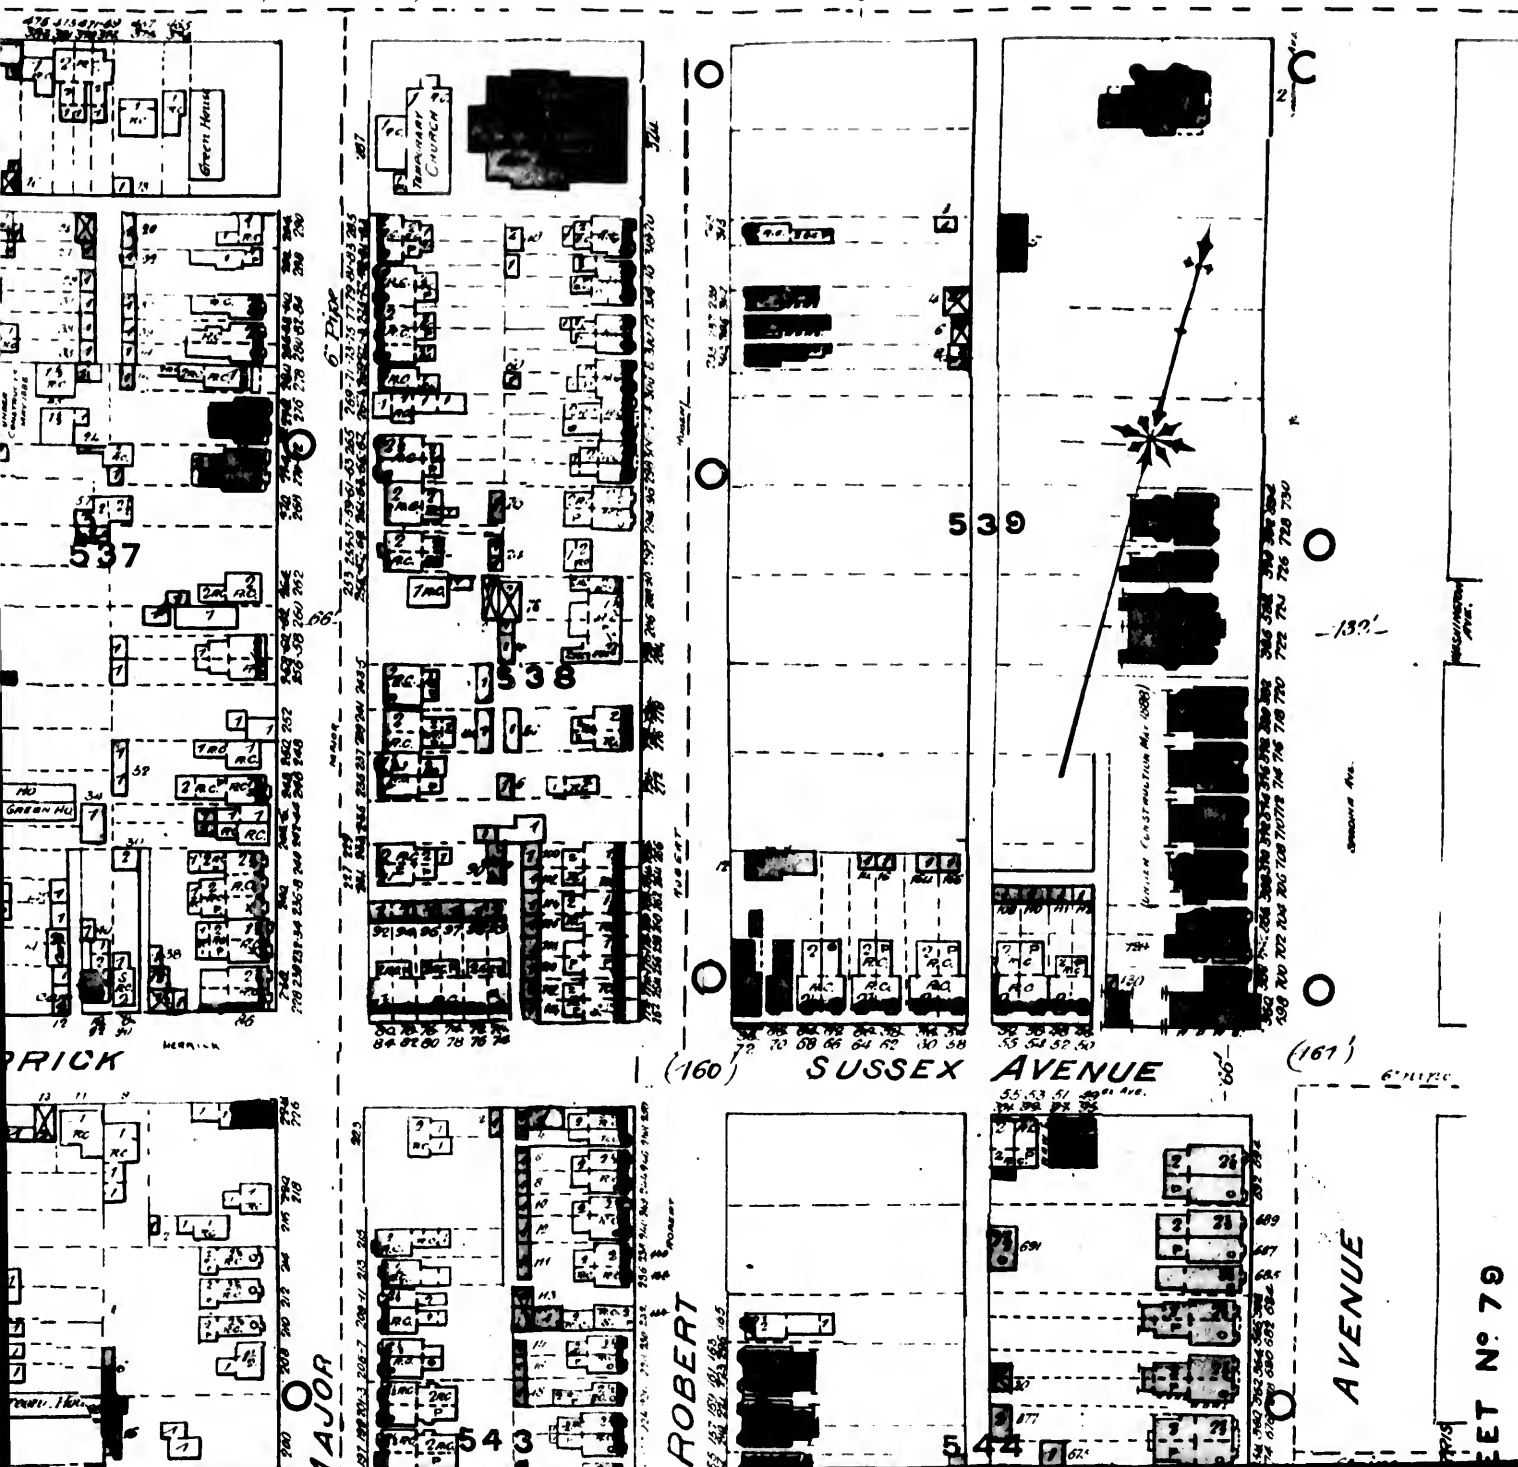

LET N° 79

MADISON
AVE

VILLAGE OF YORKVILLE


NOW ST. PAUL'S WARD - TORONTO

12" Pipe

(172)

BLOOR (WEST)

(171)

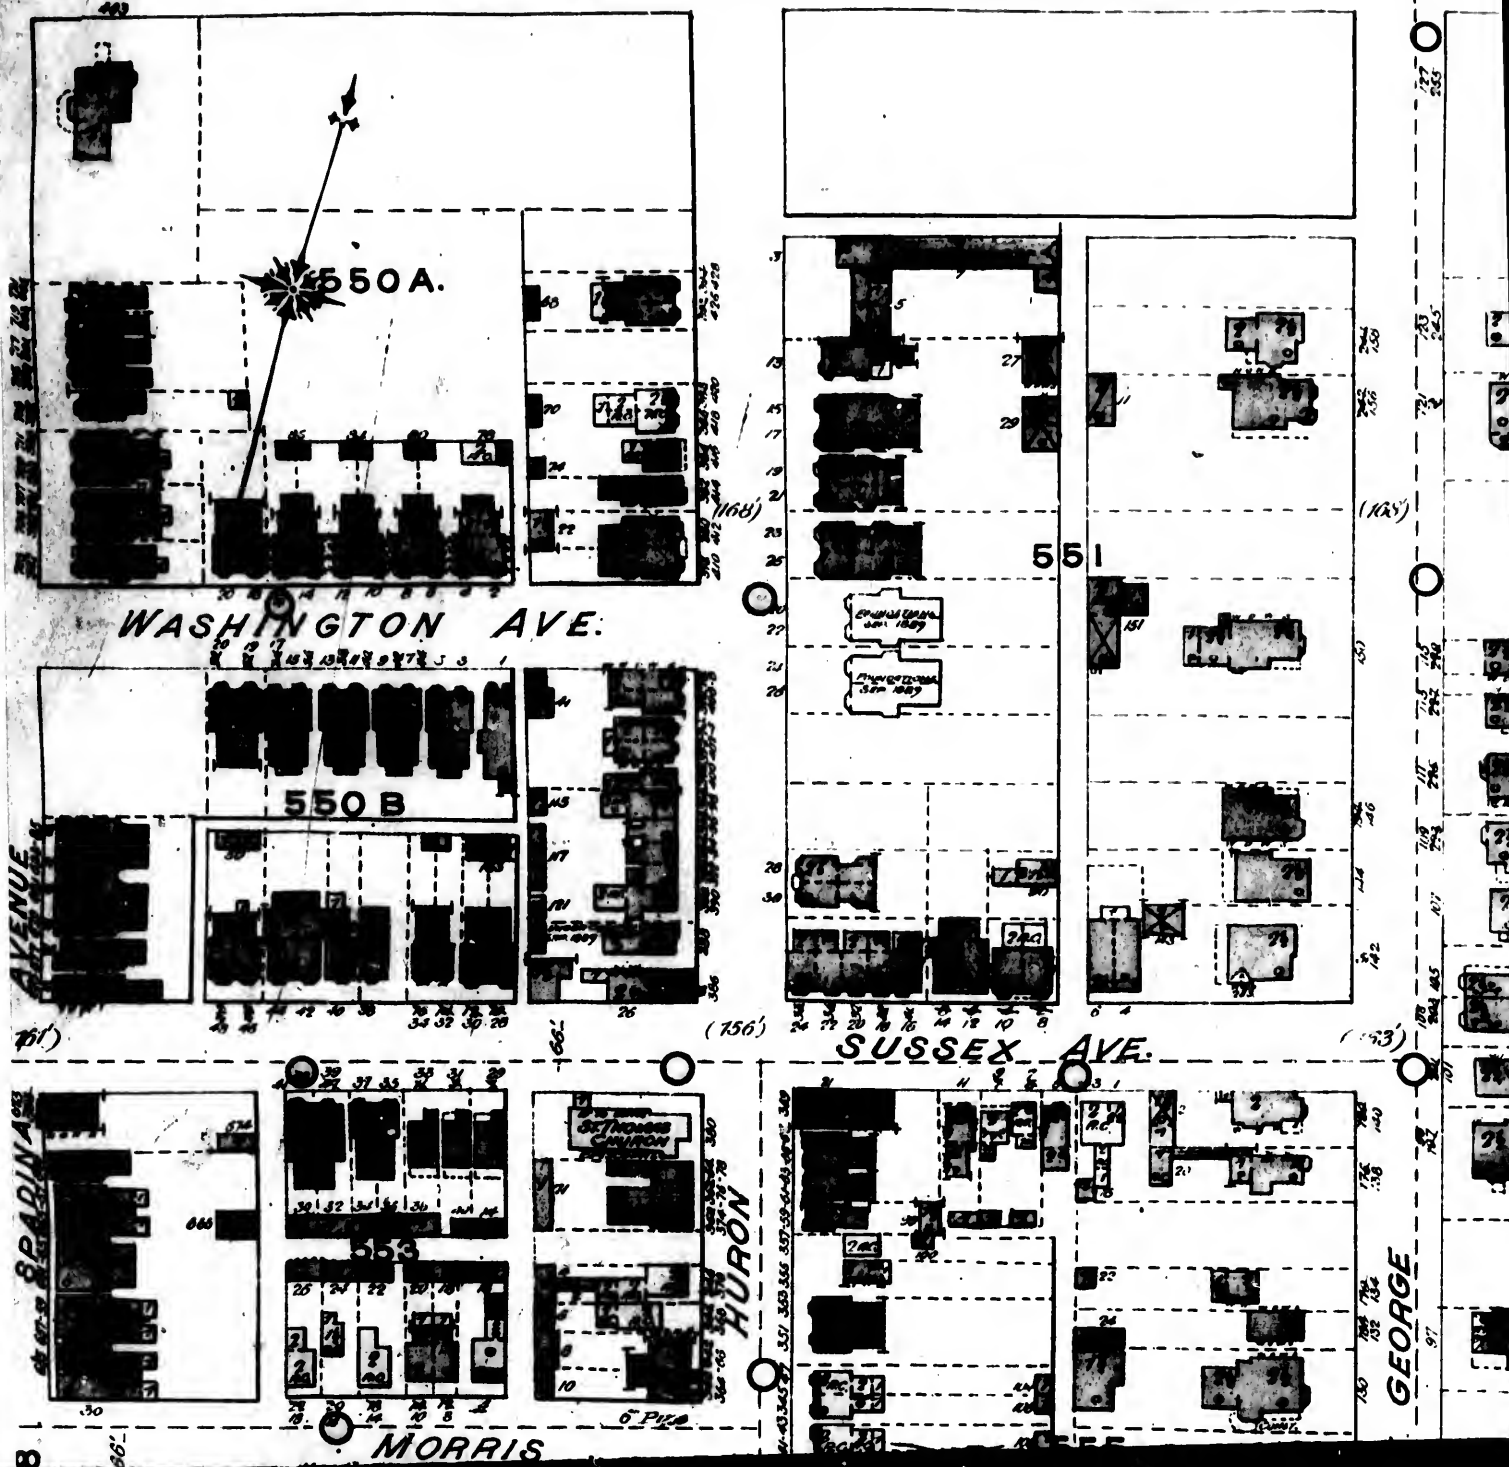

ALLE
NTO

BLOOR (WEST)

-TORONTO-
-MARCH-1882

79

QUEENS PARK BEYOND

NORTH CITY LIMIT

BLOOR (WEST)

(176)

TORONTO BAPTIST
COLLEGE

CONTINUED ABOVE

560

THOMAS ST.

SULTAN

(173) Sultan

280

552

561

ST.

SEE SHEET No. 52

CZAR

284

ST. MARY

268

P
A
R
K
S
Q
U
E
E
N

Victoria Park
between these two
parts.

GEORGE

IS PARK

SEE SHEET

469

Scale: 100 Feet to 1 Inch

N.B. Veneered buildings are colored red and marked V.

473

470

HACKNEY

CARR (LATE ELEANOR)

SEE SHEET No 22

ST. PATRICK

DENISON AVE.

GRANGE AVE

ESHER

WOOLSLEY

471


472

474

477

478

10K

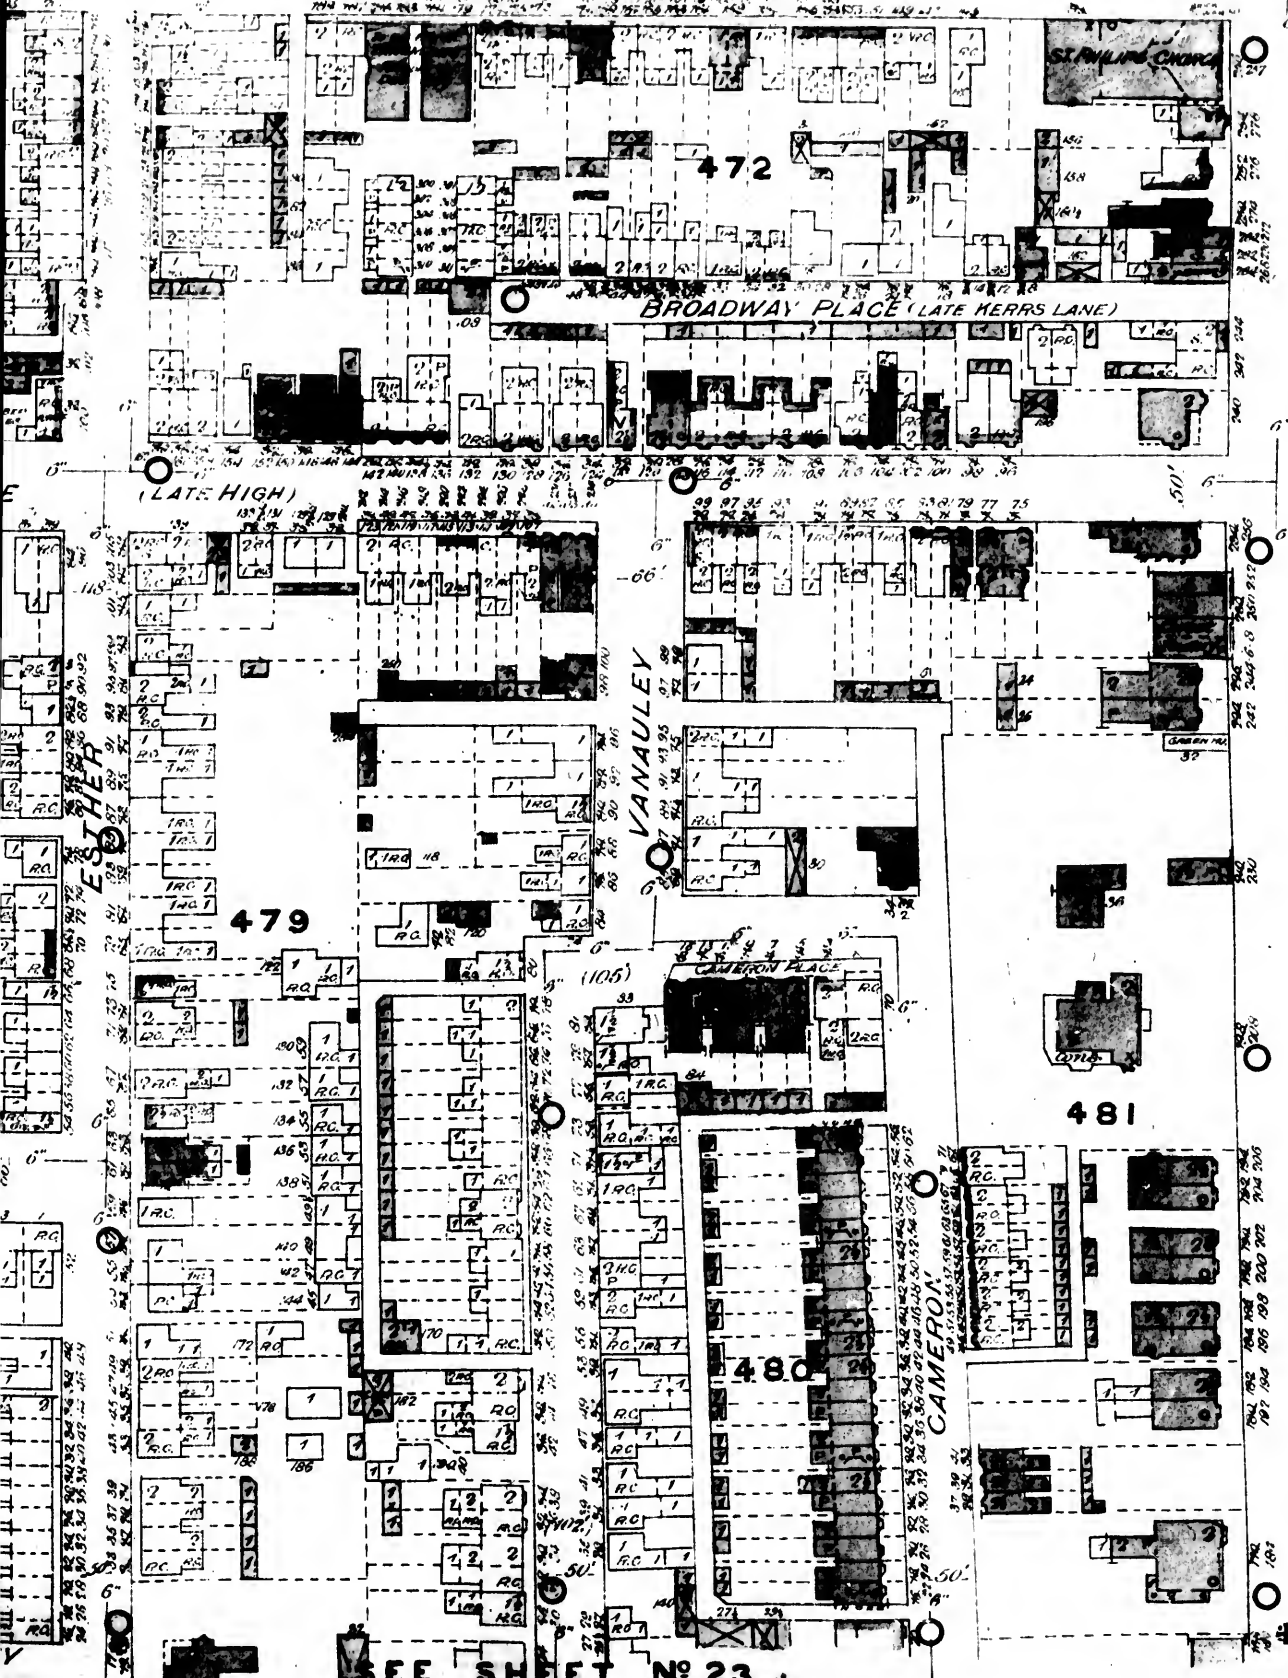

SPADINA

SEE SHE

GRANGE AVE.

SULLIVAN

PHYCIE

SEE SHEET No 23

1889

SEE SHEET

SPADINA AVENUE

(118)

SPADINA AVENUE

HERRIS LANE

HIGH

(108)

(103)

(100)

(170)

(104)

(100)

(97)

ST. PATRI





GRANGE AVENUE


SULLIVAN

PHOEBE

SEE SHEET N° 24

SOHO

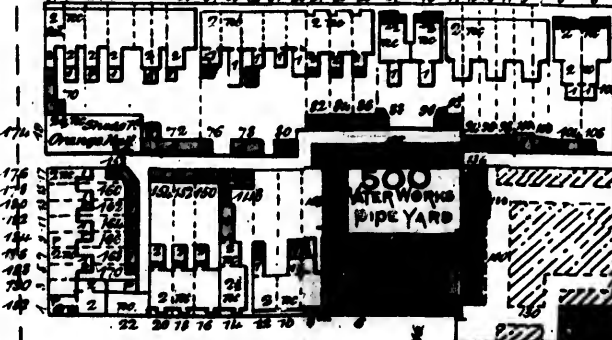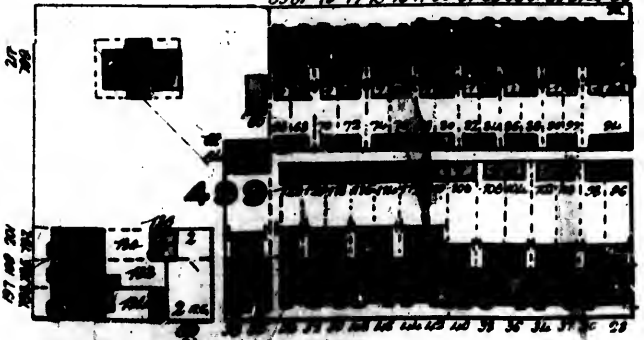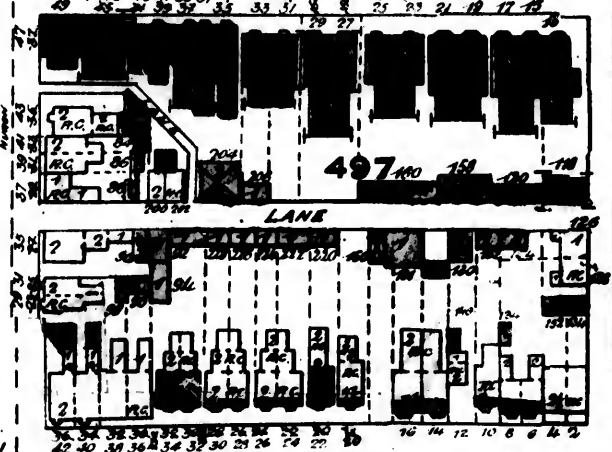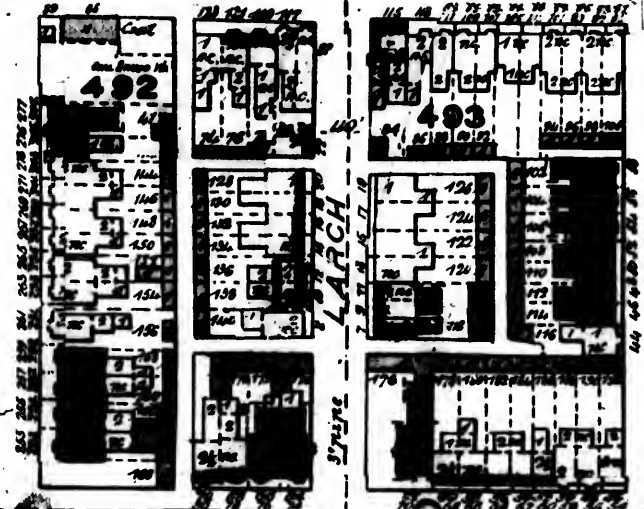

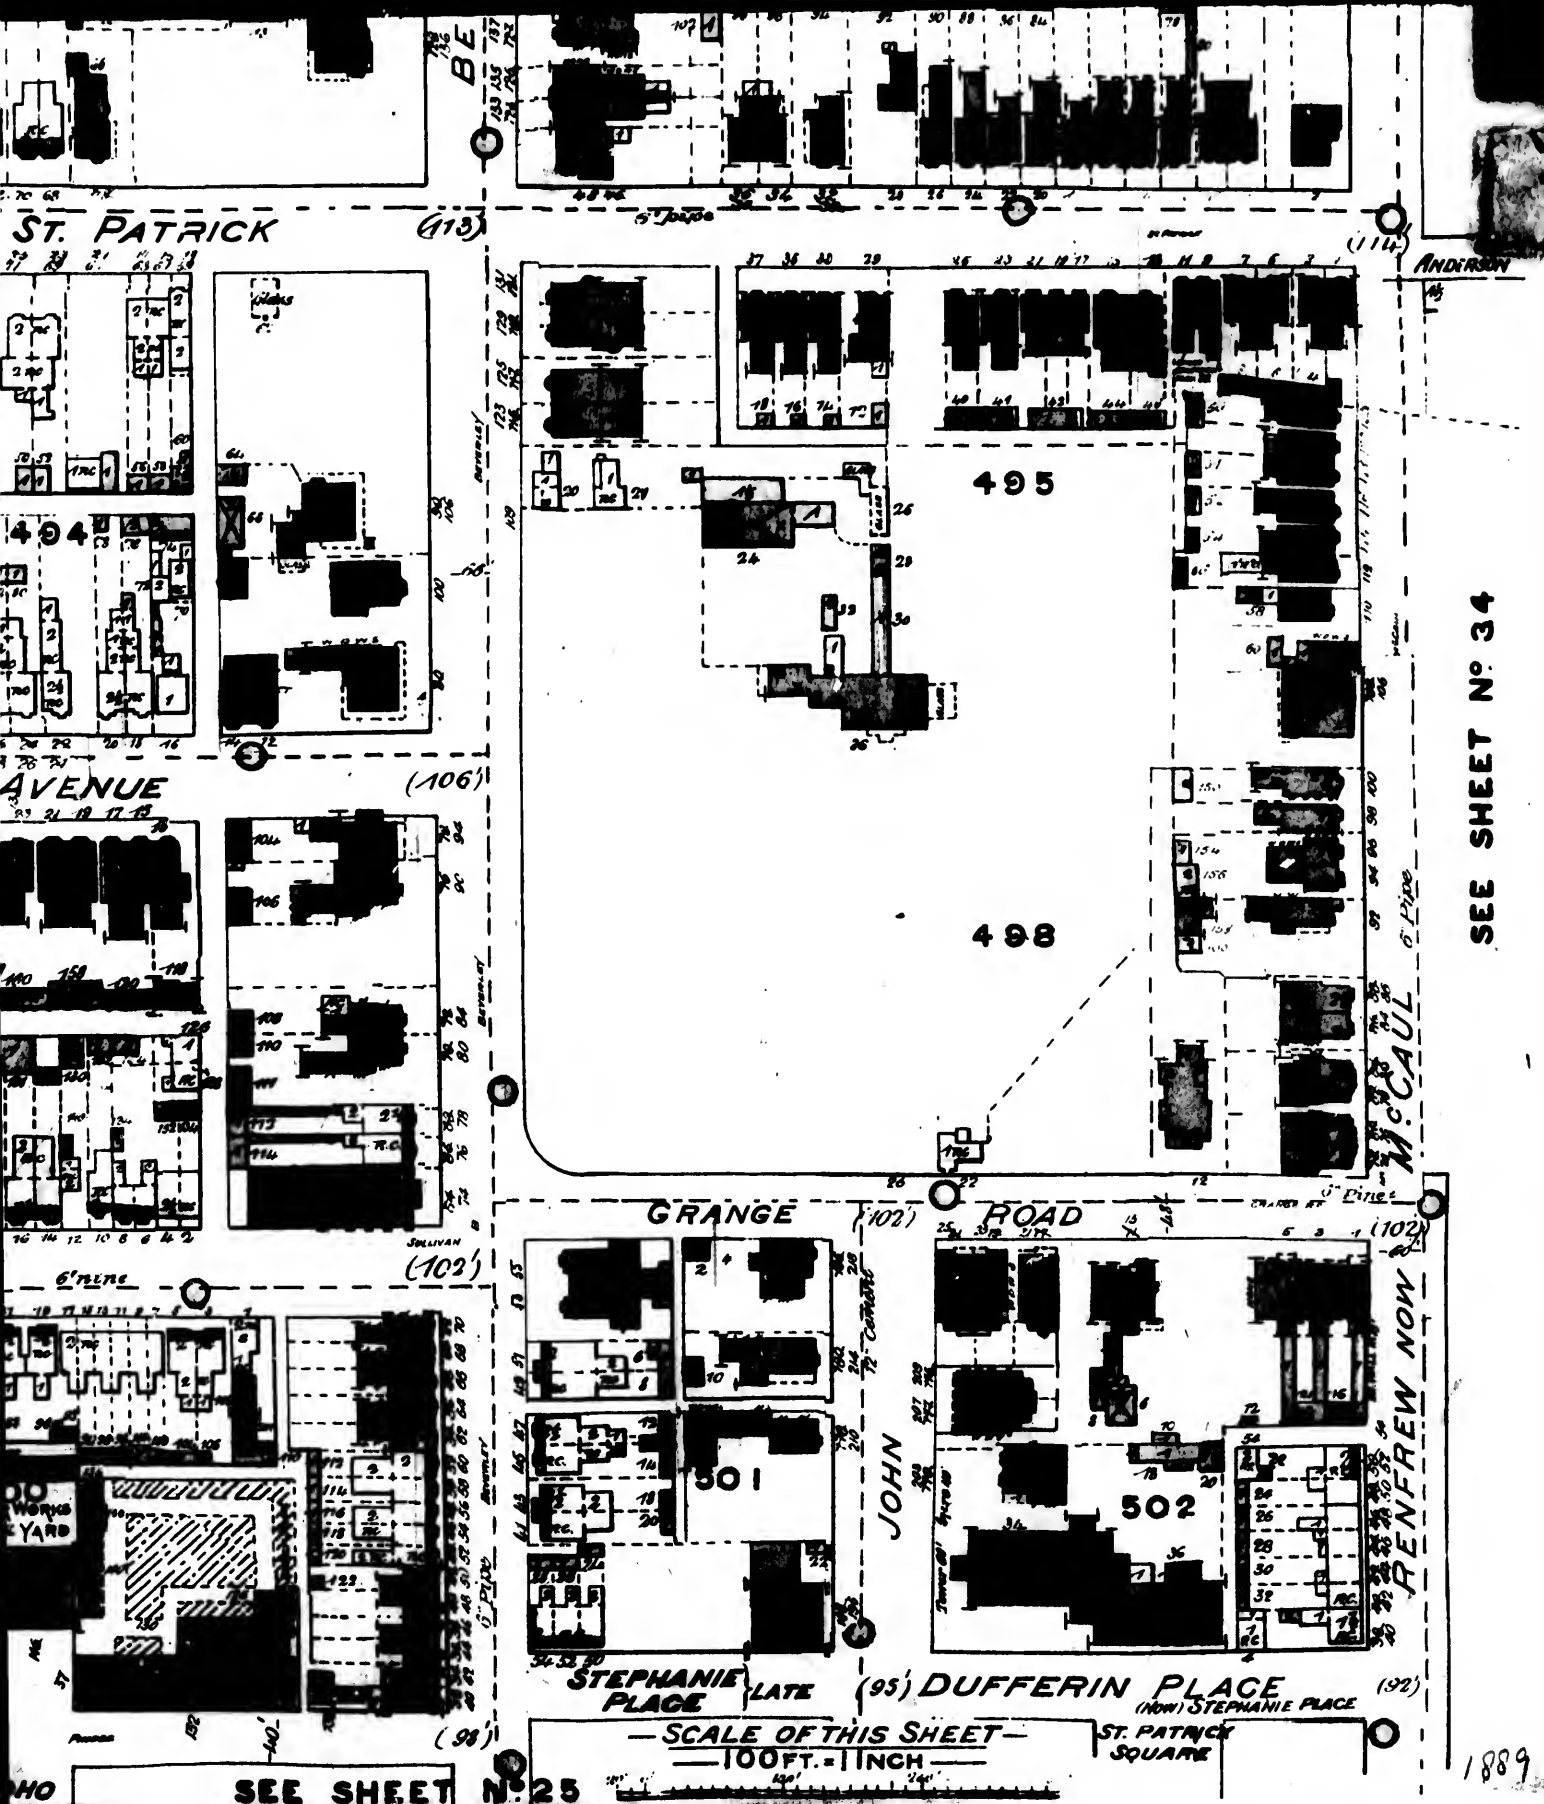

SEE SHEET N° 34


SEE SHEET N° 25

SCALE OF THIS SHEET
100 FT. = 1 INCH

ST. PATRICK
SQUARE

RENEW NOW

1889

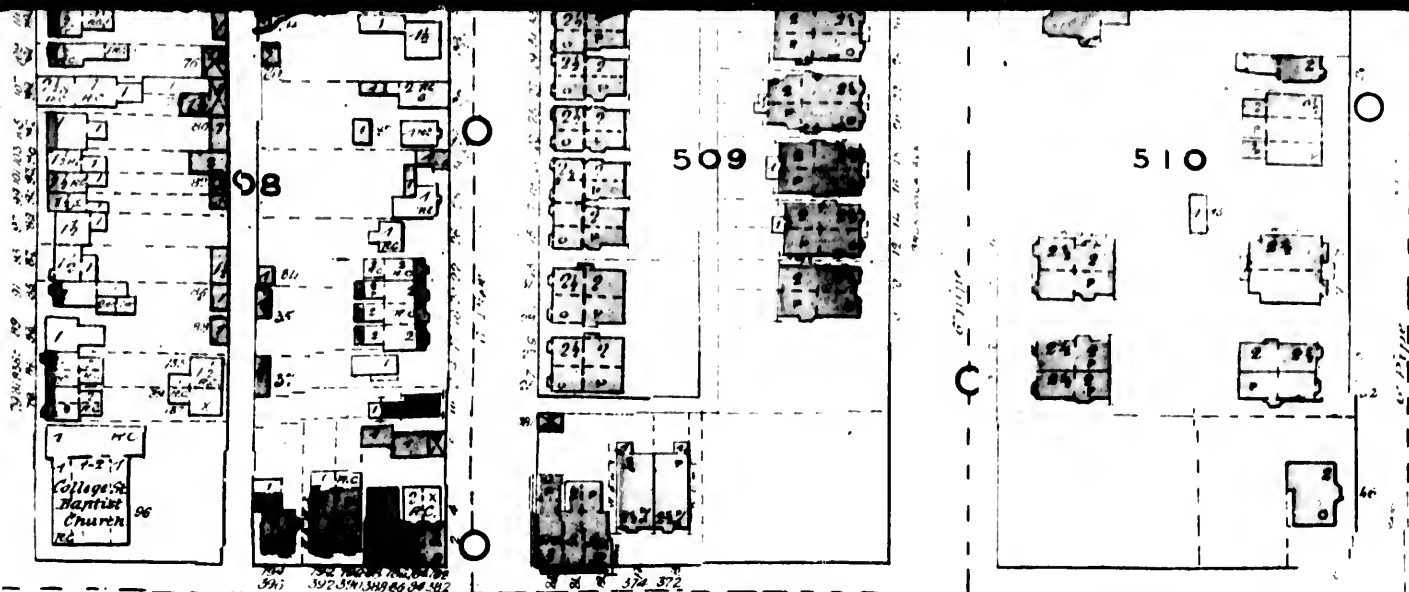


COLLEGE

(147)


(110)

COLLEGE

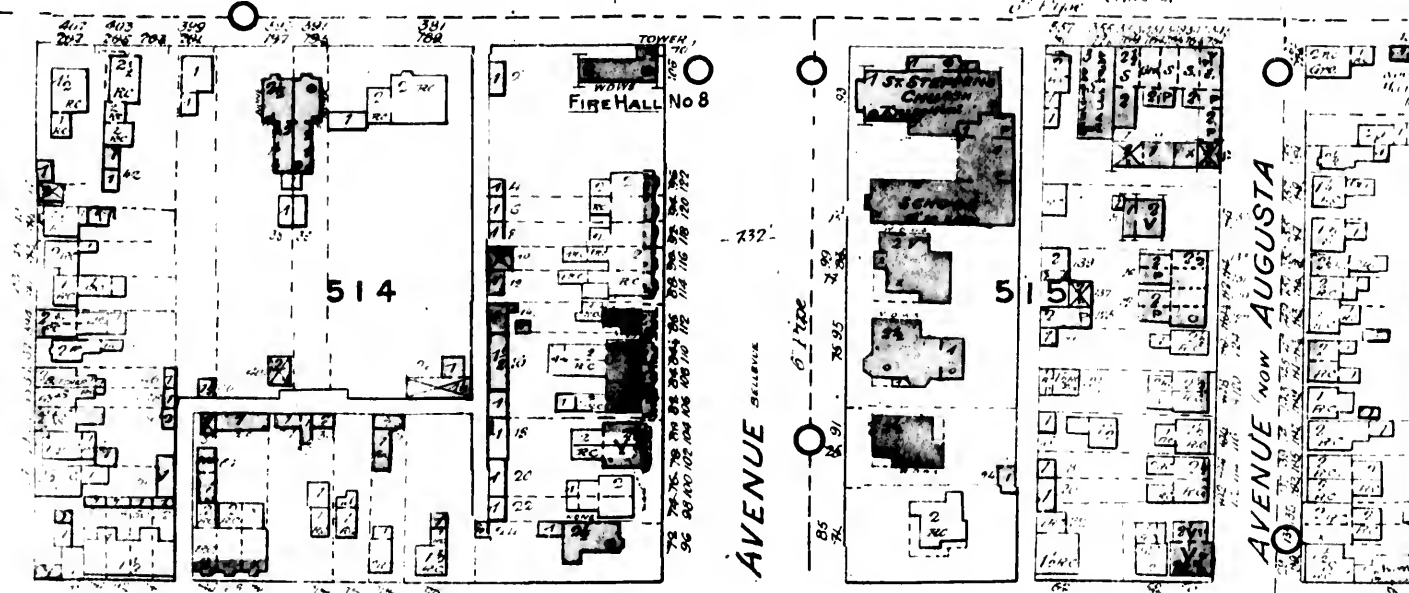

AVENUE BELLEVUE

AVENUE 'NOW AUGUSTA

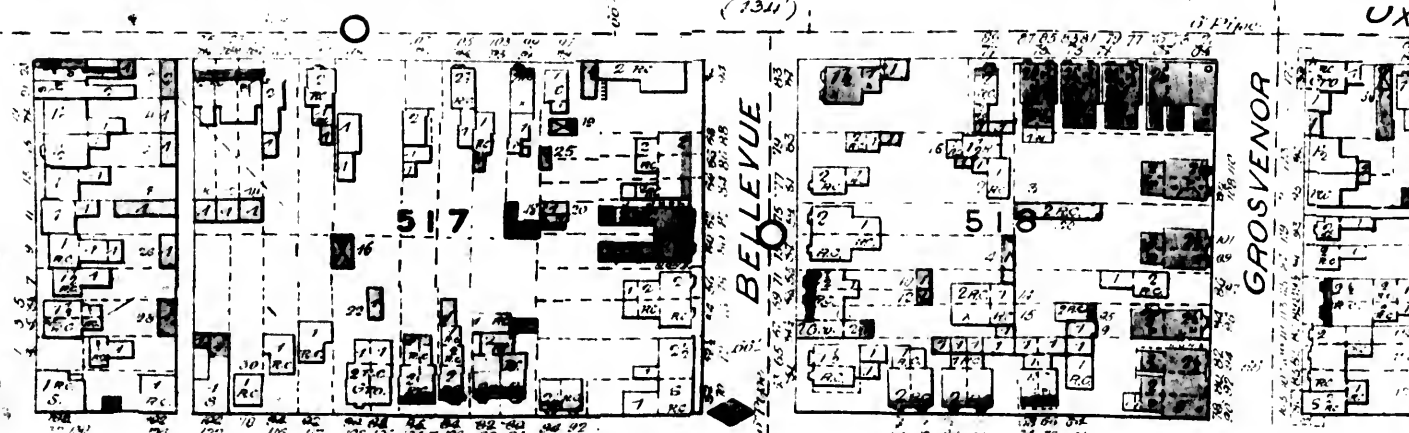


AVENUE BELLEVUE

GROSVENOR

NASSAU

LEONARD AVE.

SEE SHEET Nº 74

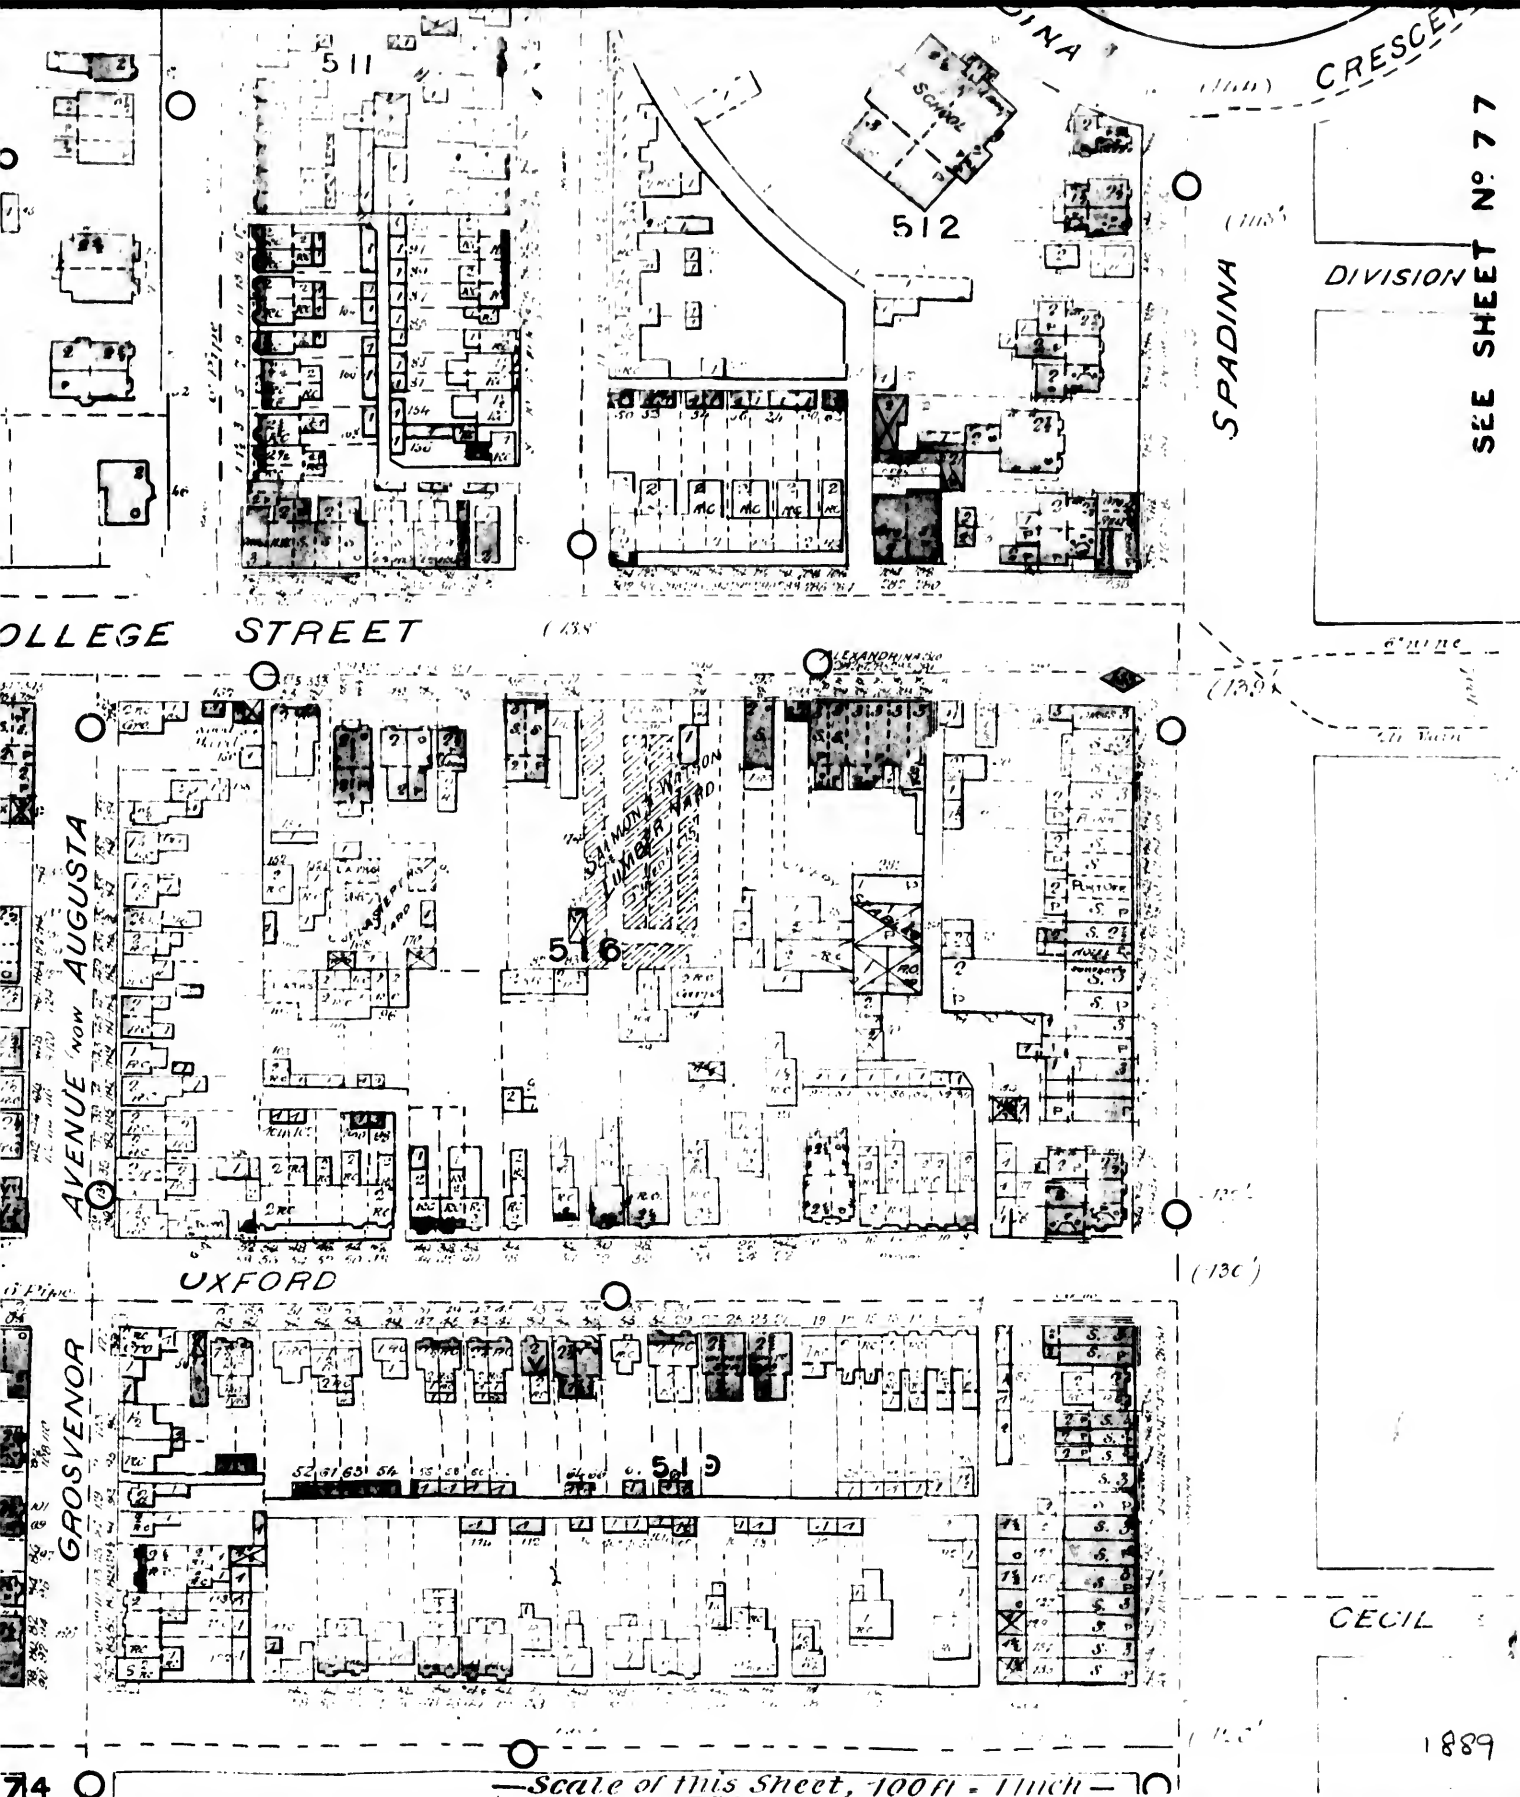

SEE SHEET N°76

SPADINA

DIVISION

HURON

524

523

COLLEGE STREET

(139)

(137)

(132)

(130)

SPADINA PLACE


ROSS

CECIL

(126)

SCALE OF THIS SHEET
100 FT. = 1 INCH

SEE SHEET N° 75

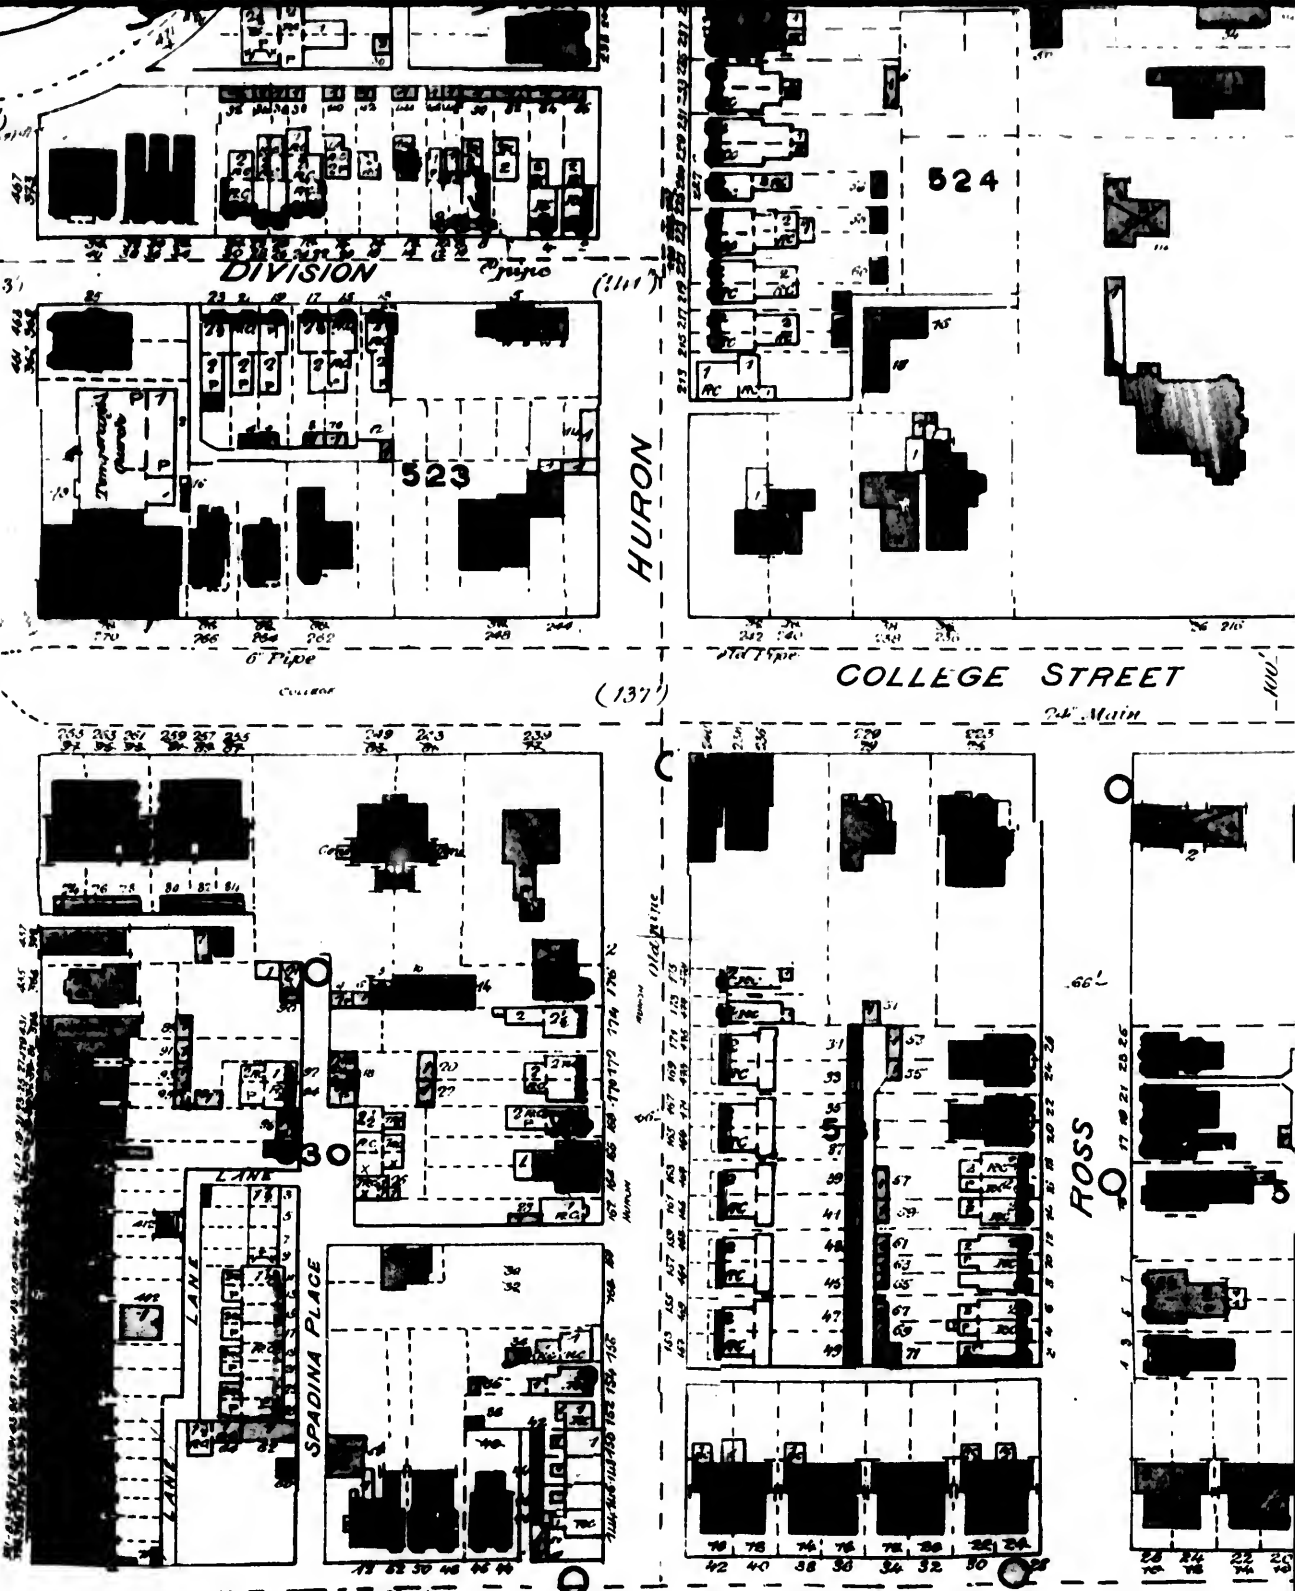

23

529

W. Maine

COLLEGE AVE.

POSS

BEVERLY
822 242 2424

5.

HENRY
6'7 1/2" Q

McCAUL

SEE BLOCK NO. 485
SHEET NO. 75

HEET N° 75

1889

LIPP

HERRICK

B


BRUNSWICK


HARBORD

ULSTER BULLER


SCALE OF THIS SHEET
100 FT. = 1 INCH

SEE SHEET N° 76

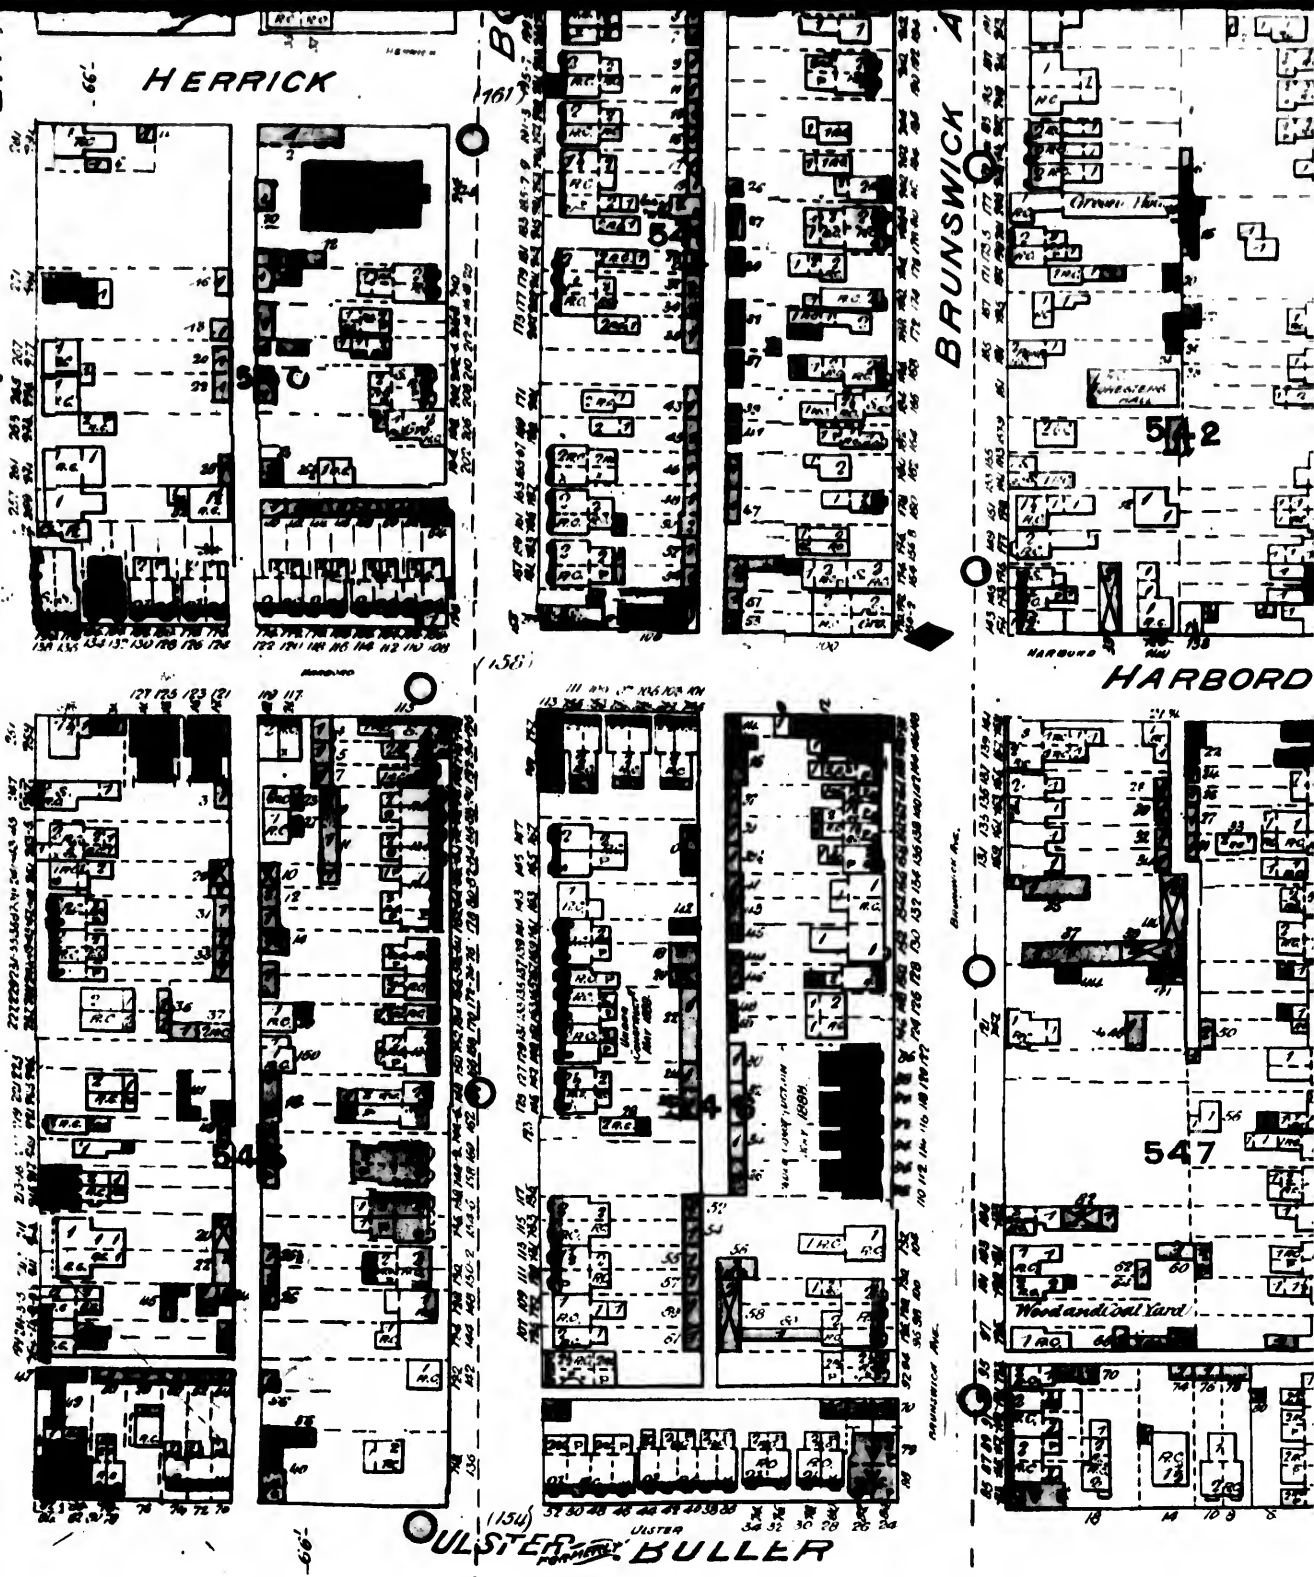


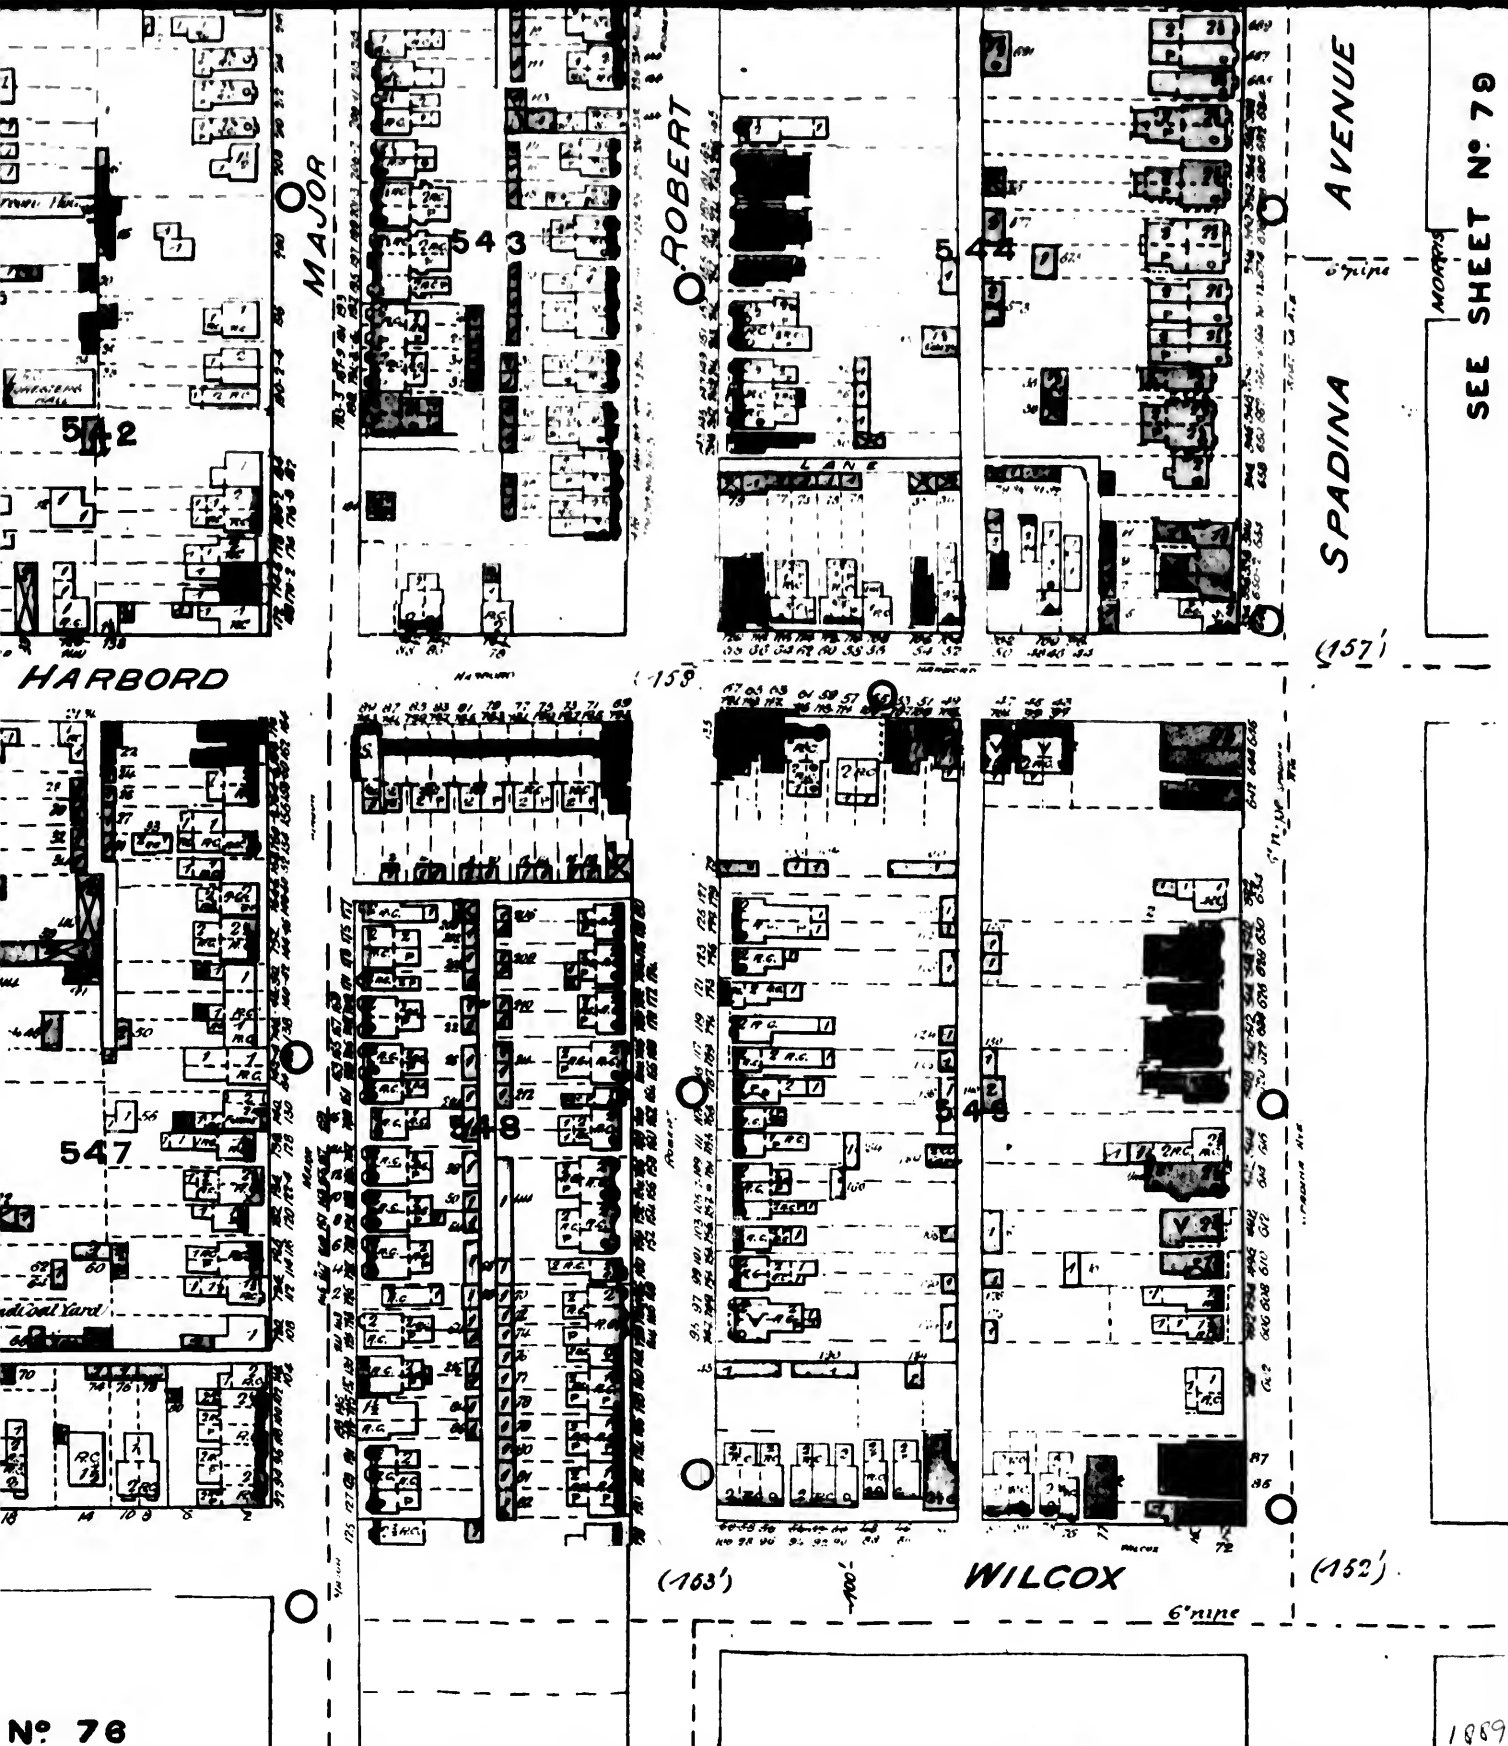


SHEET N° 78

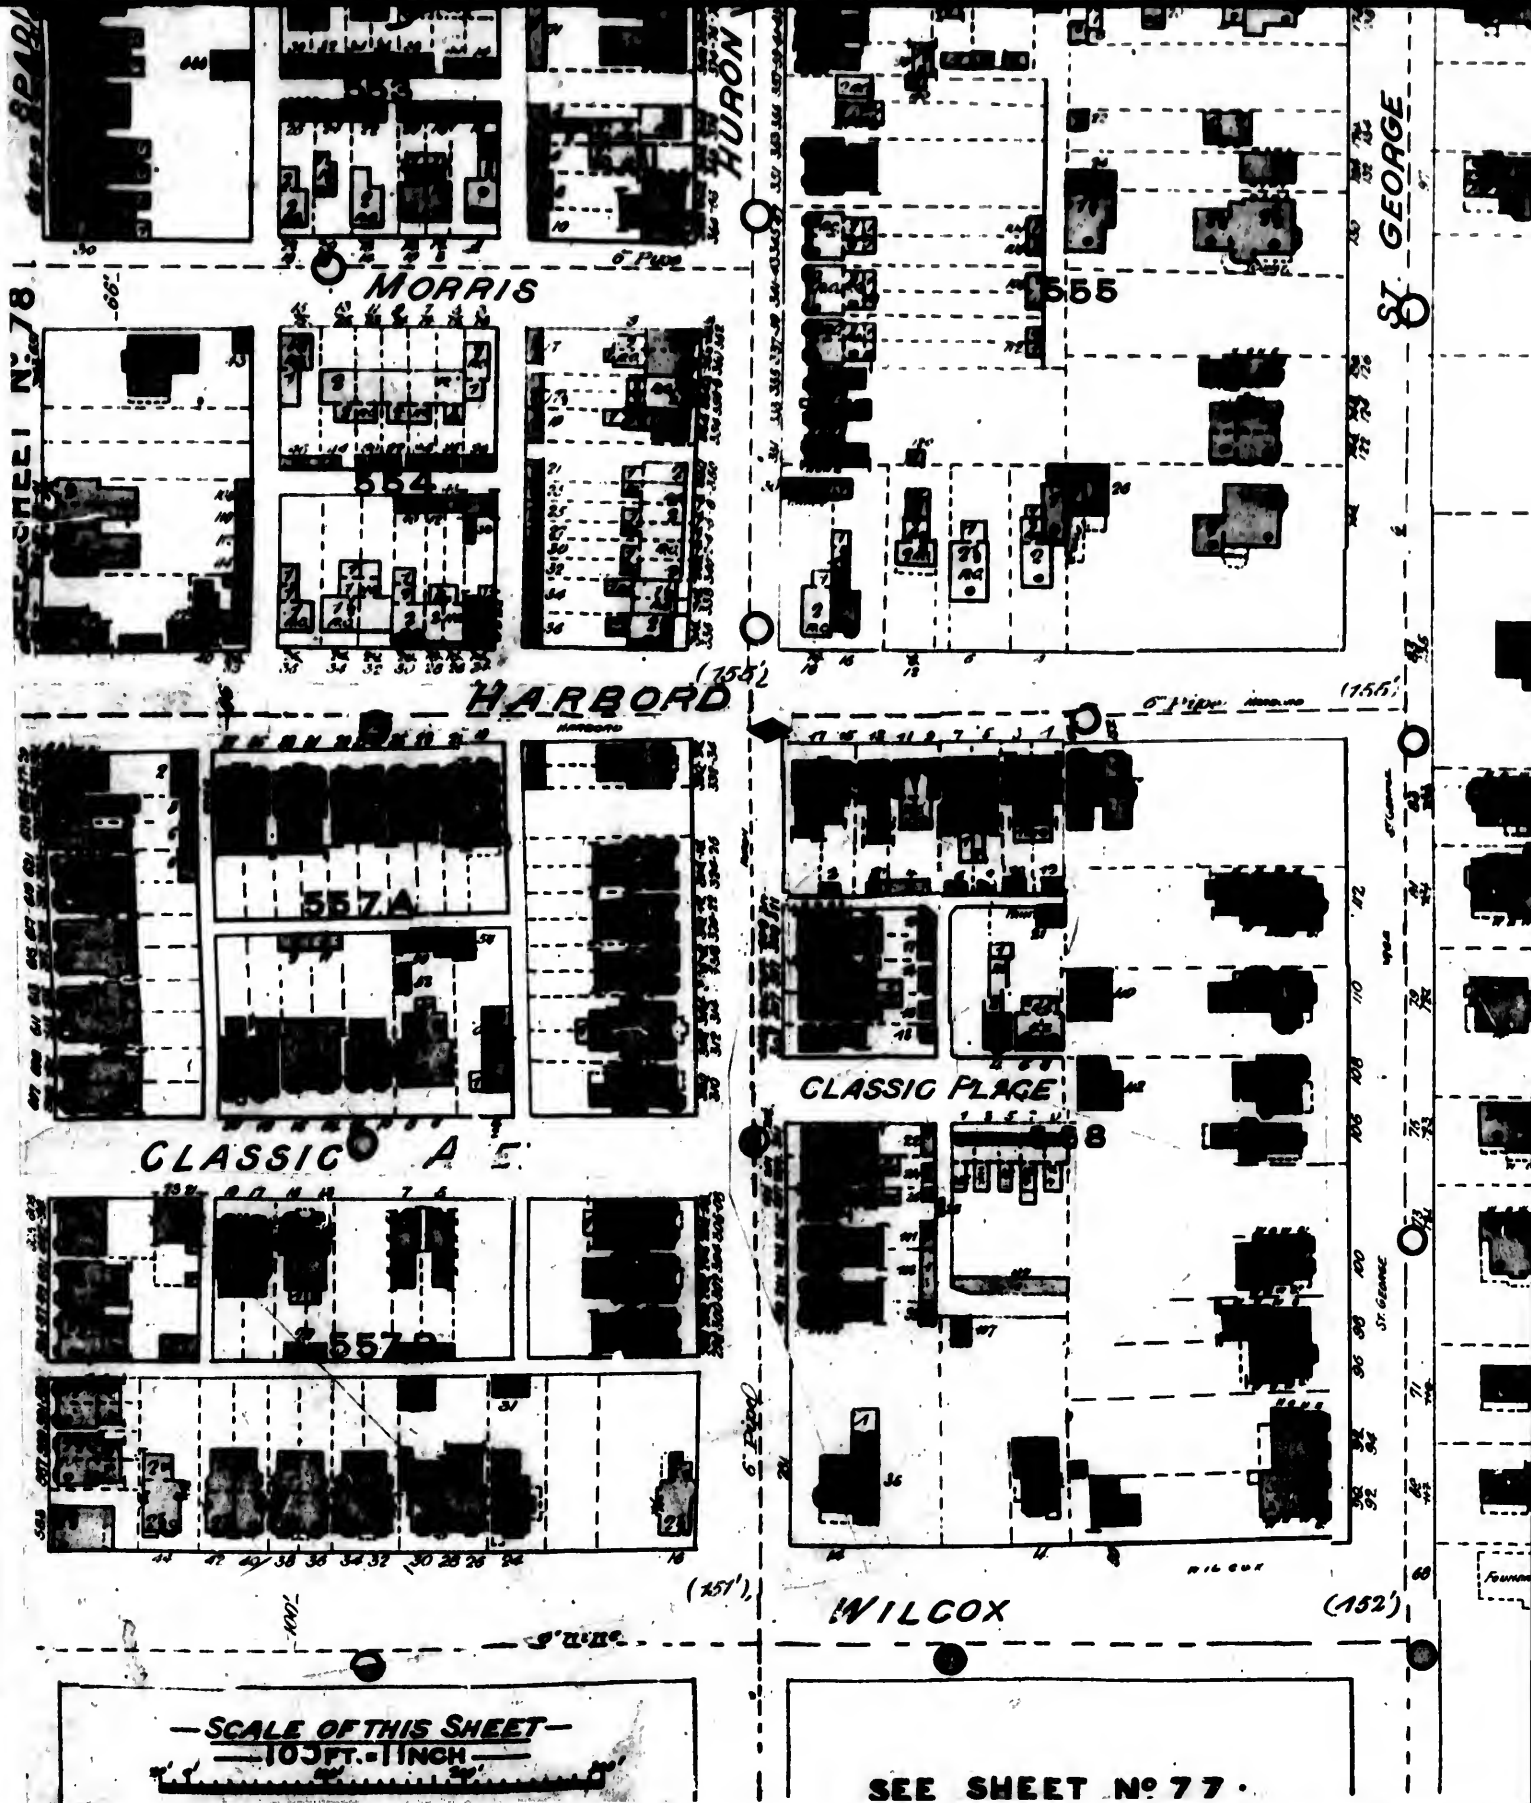

— SCALE OF THIS SHEET —
— 100 FT. = 1 INCH —

SEE SHEET N° 77.

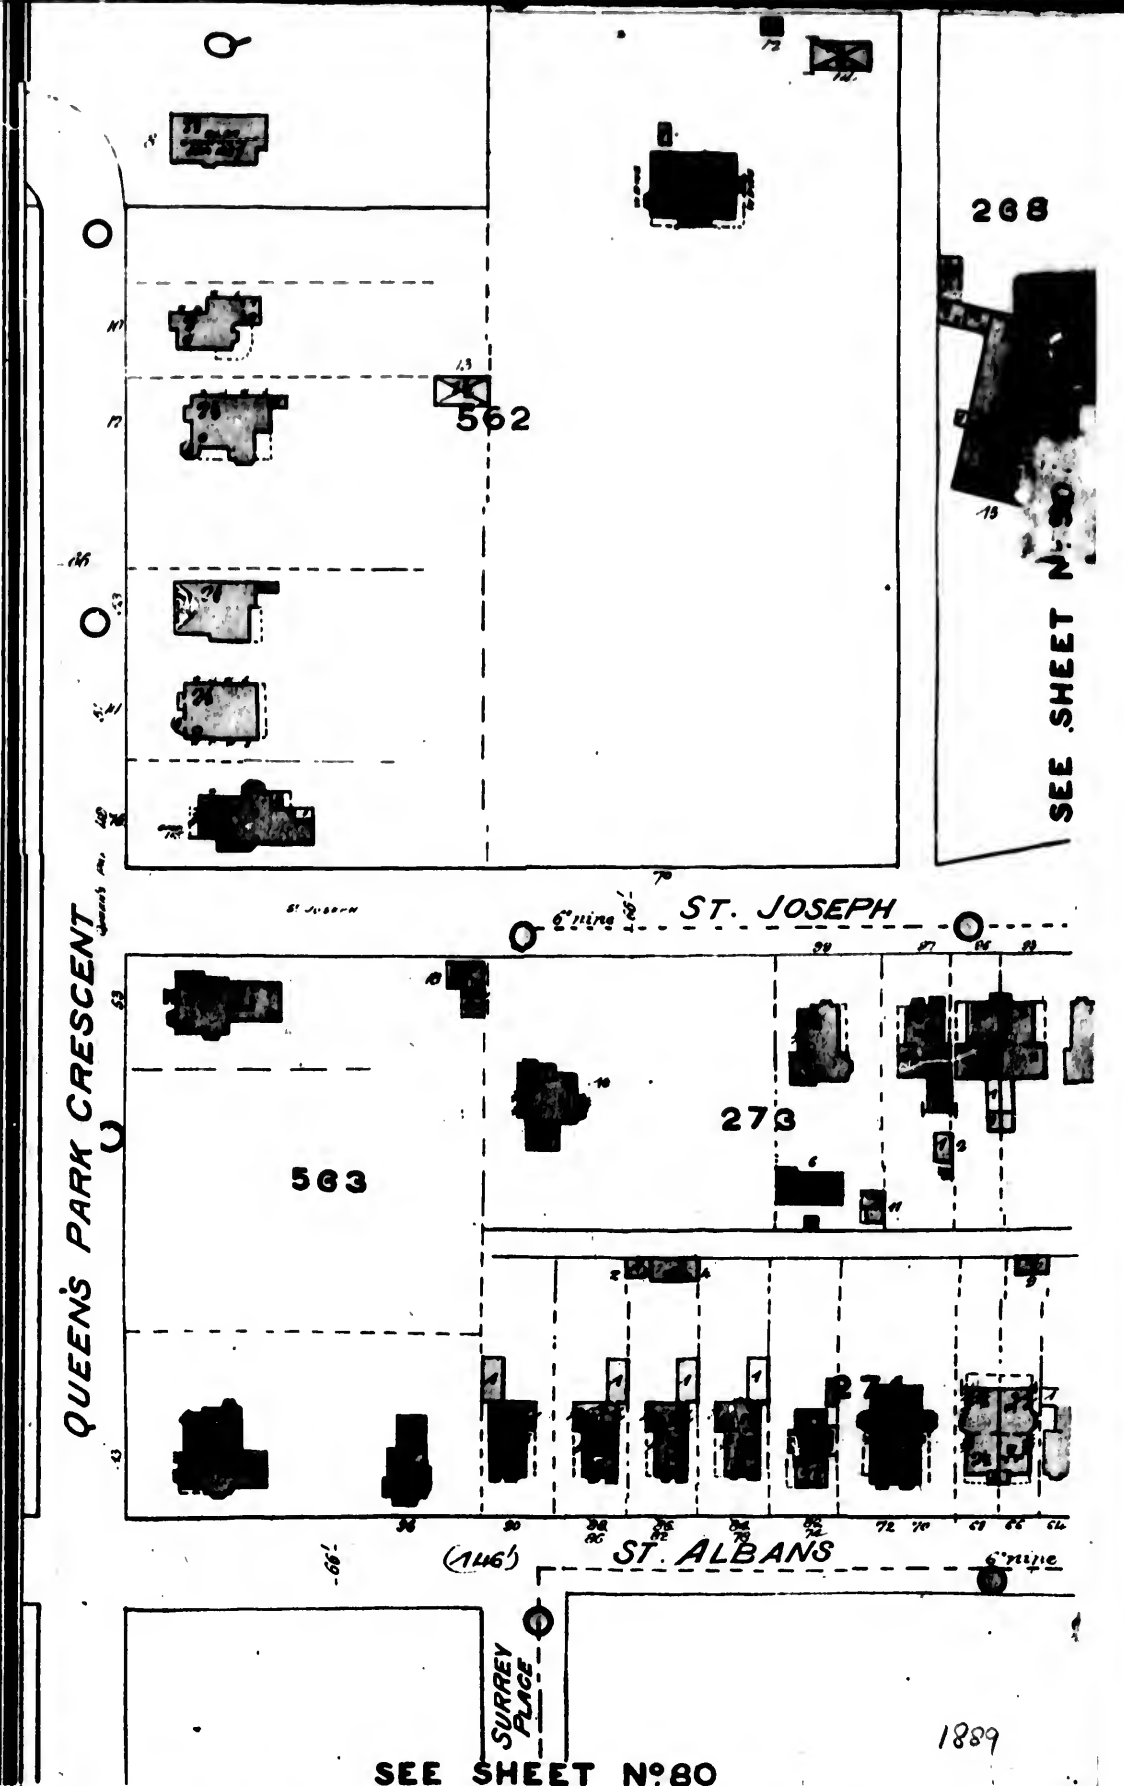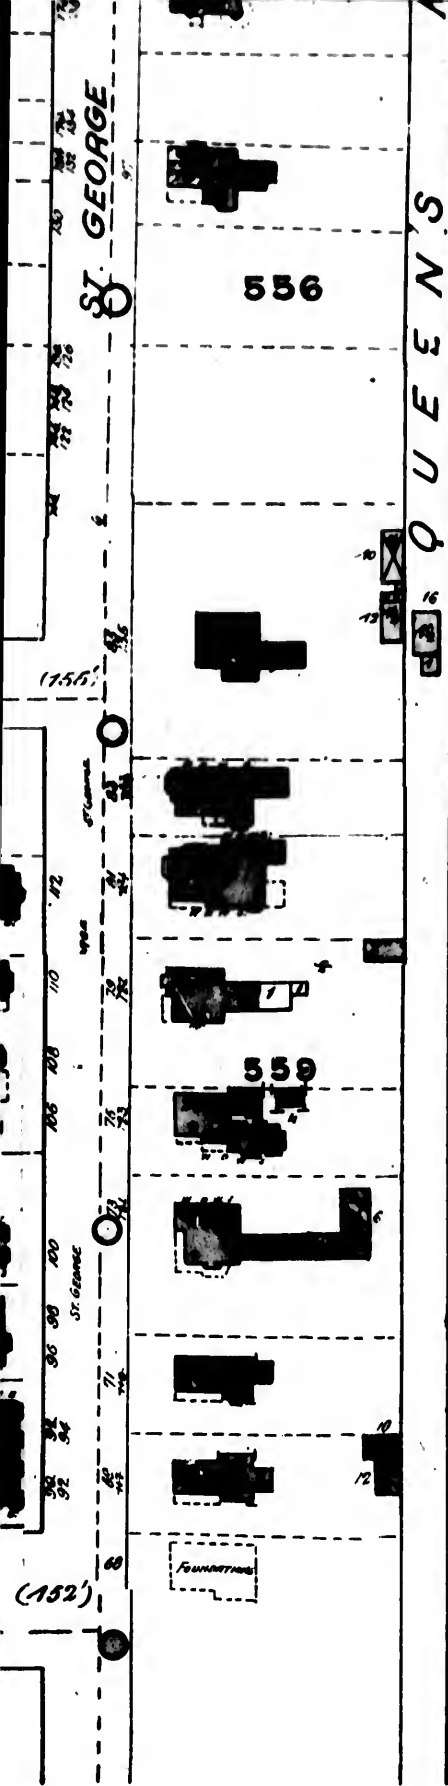

268

SEE SHEET N° 80

SEE SHEET N° 80

1889

QUEEN'S

PARK

NEW PARLIAMENT BUILDINGS
UNDER CONSTRUCTION
SEP. 1889


564

SEE SHEET N° 77

MEDICAL
SCHOOLUNIVERSITY
Biological Department

QUEEN'S PARK CRESCENT


80

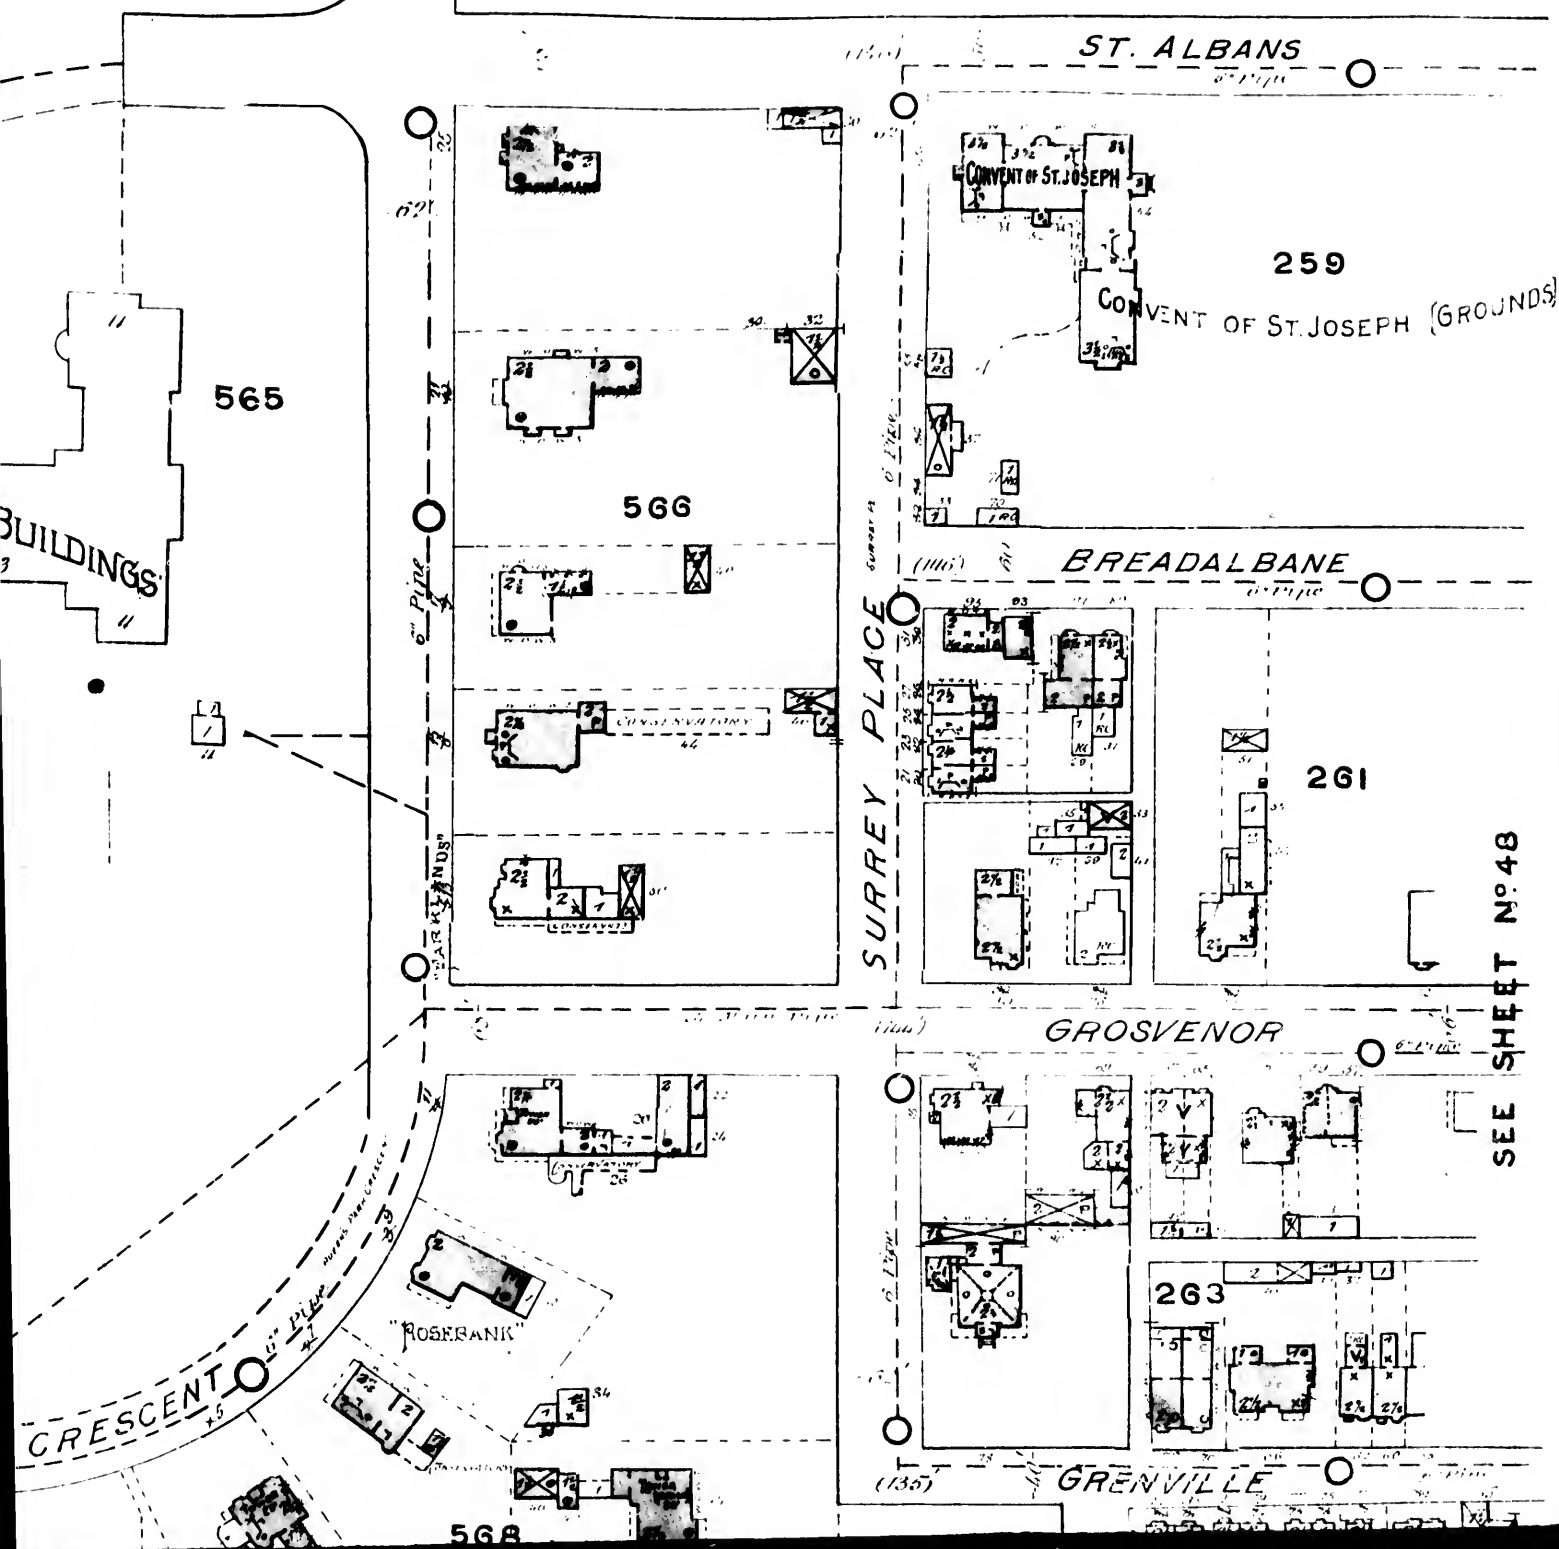

81

ST JAMES' CEMETERY

SEG. SHEET No. 83

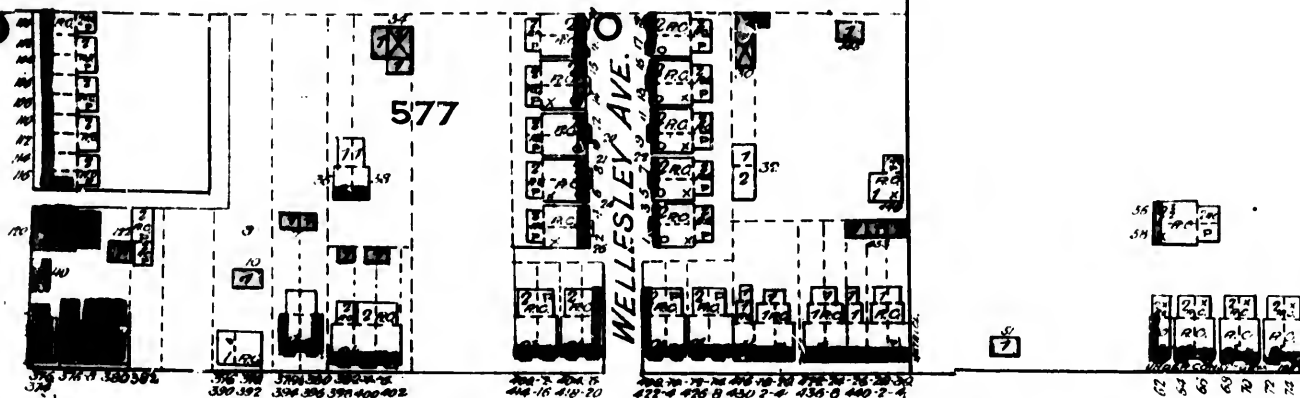

(157)

WELLESLEY

(151)

(152)

578

(149)

AMELIA

(142)

SACKVILLE

SALISBURY AVE.


579A

579B


SUMACH

No. 85


T O R O

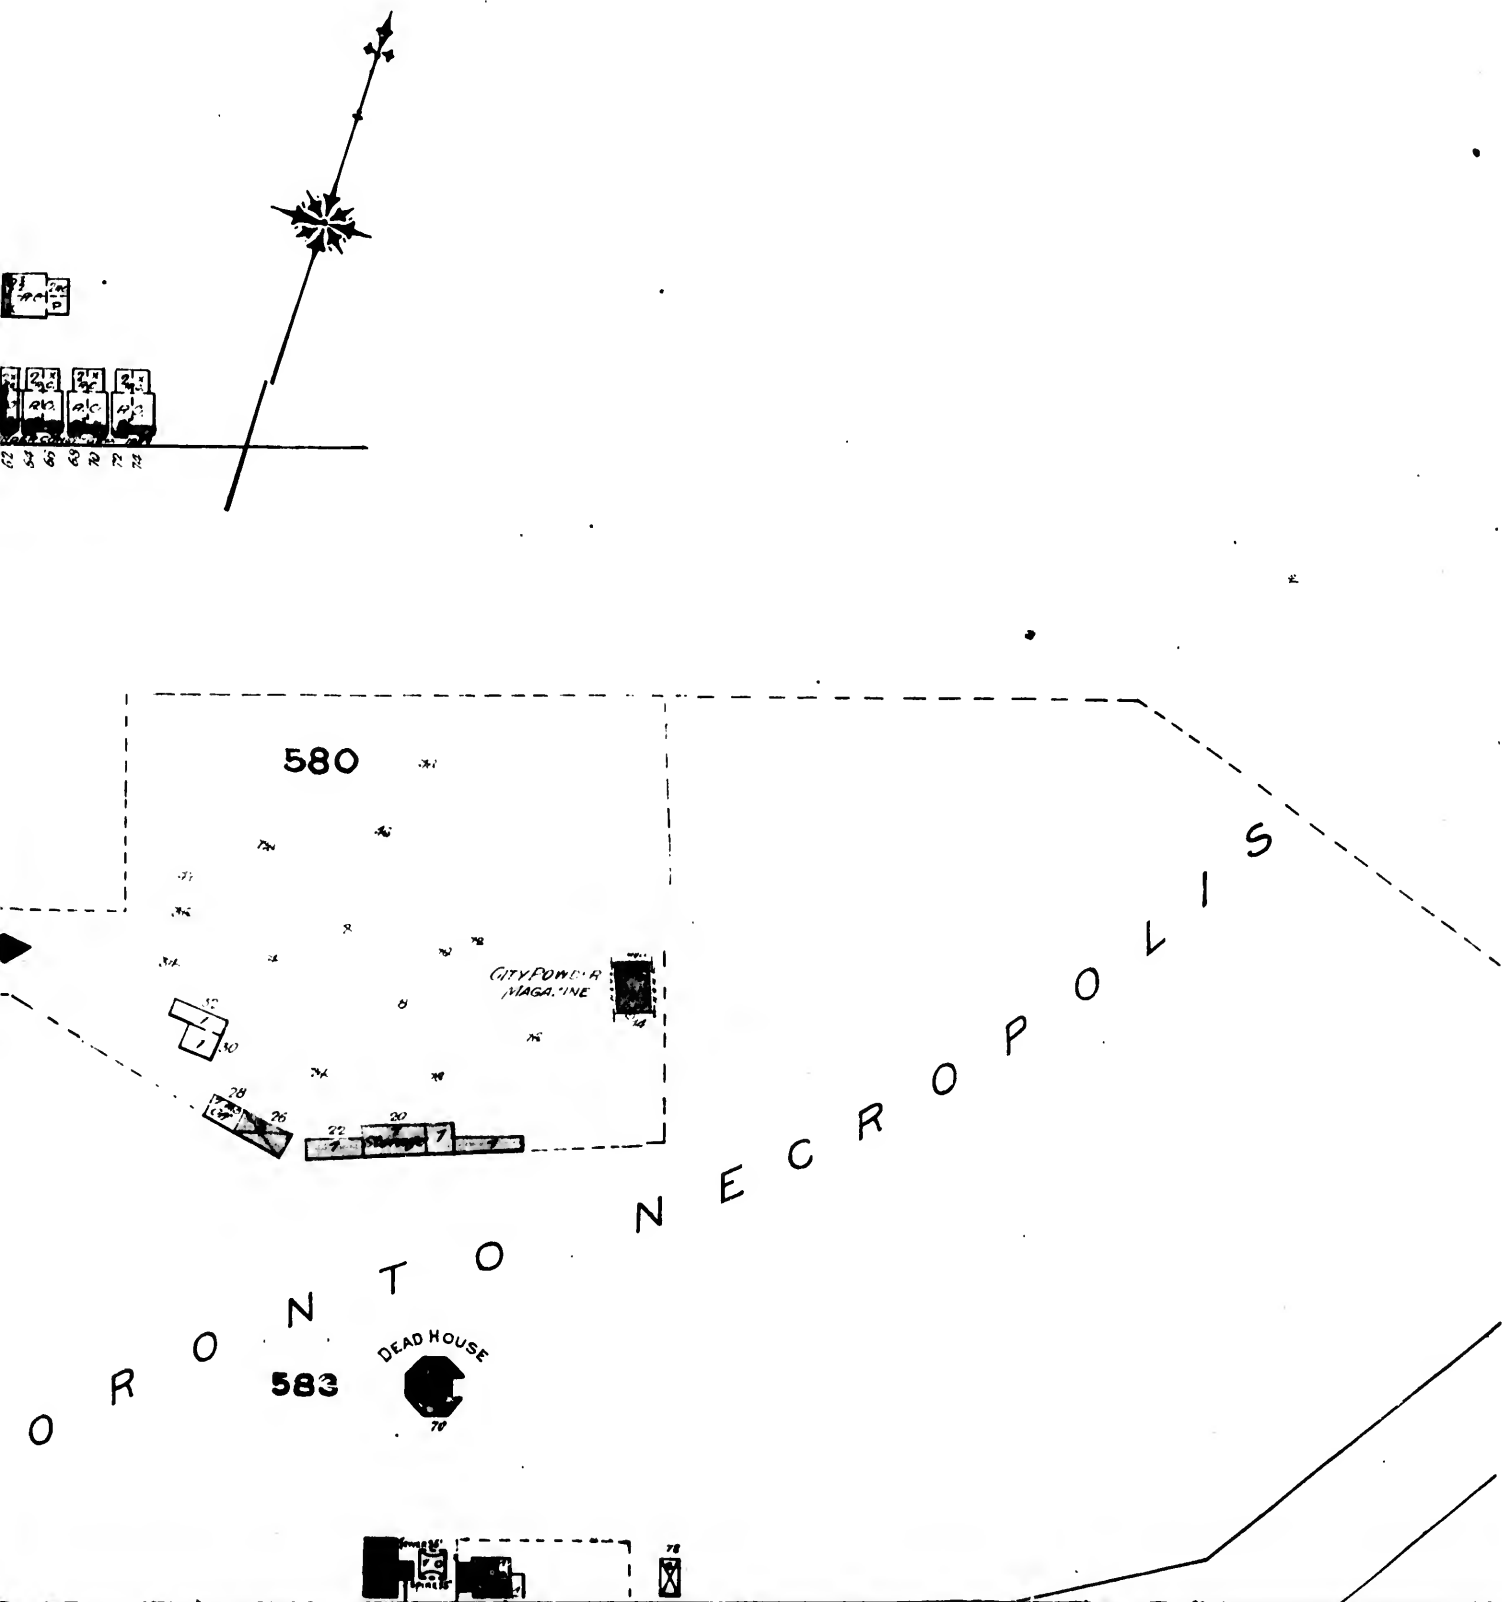

V I L L A G E O F Y

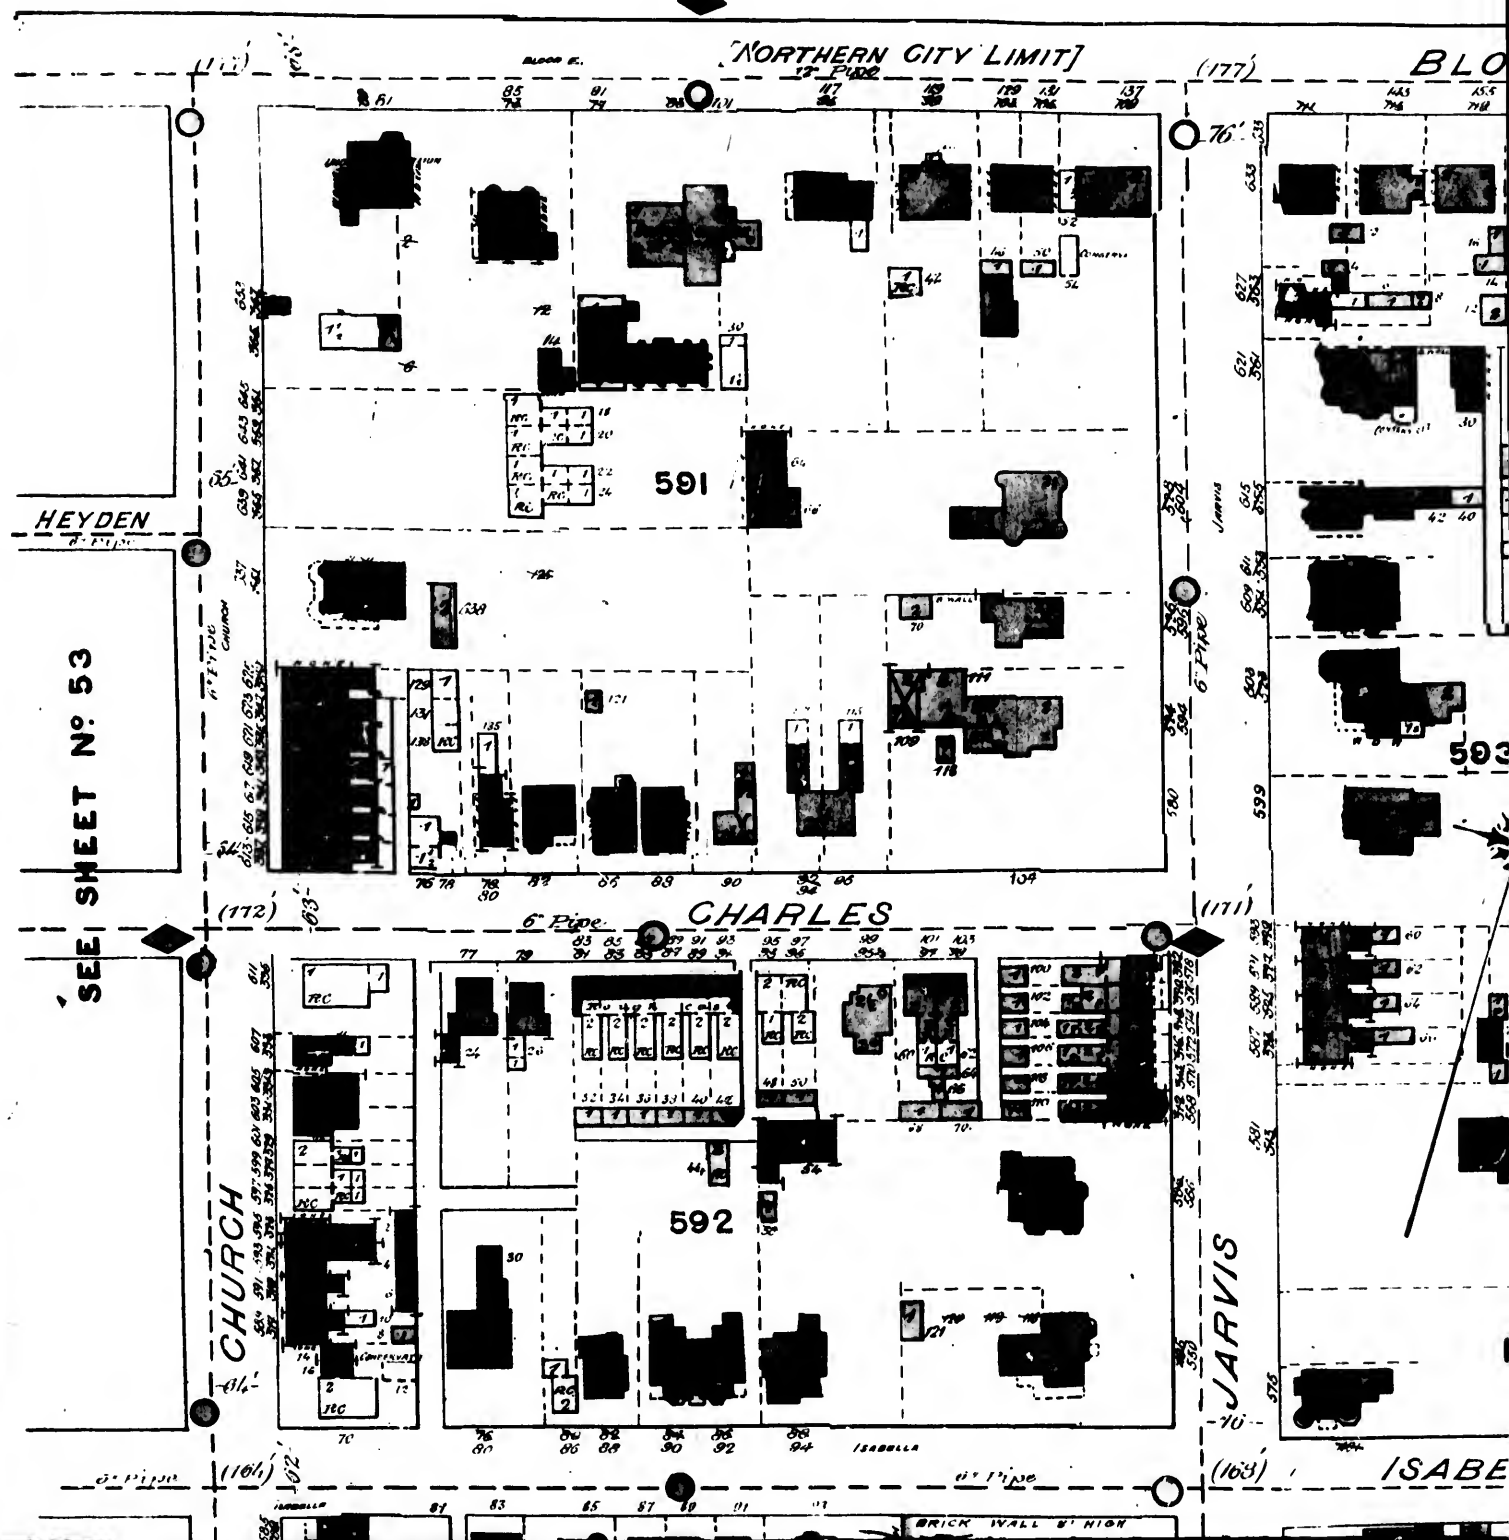


Y O R K V I L L E


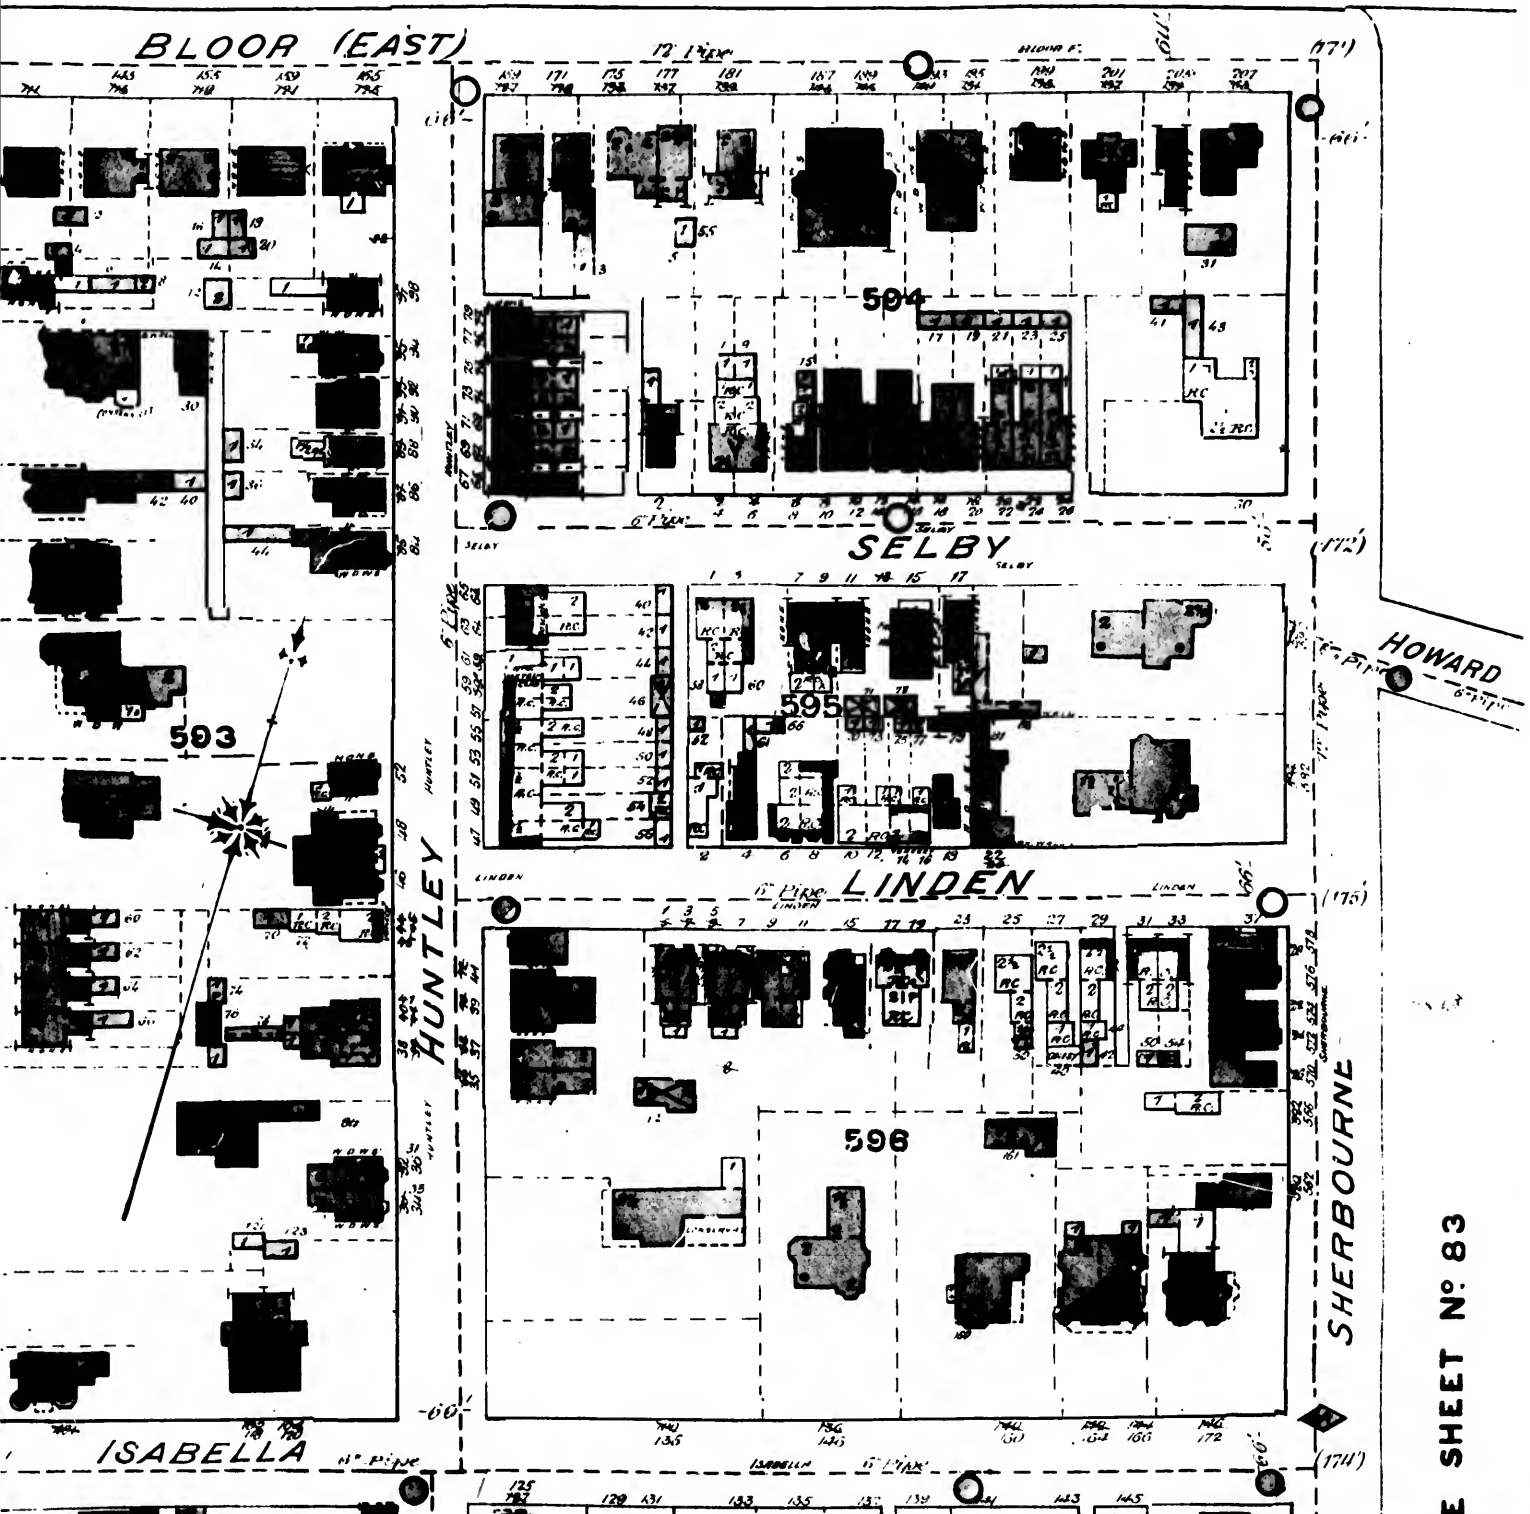



83

VILLAGE OF YOR

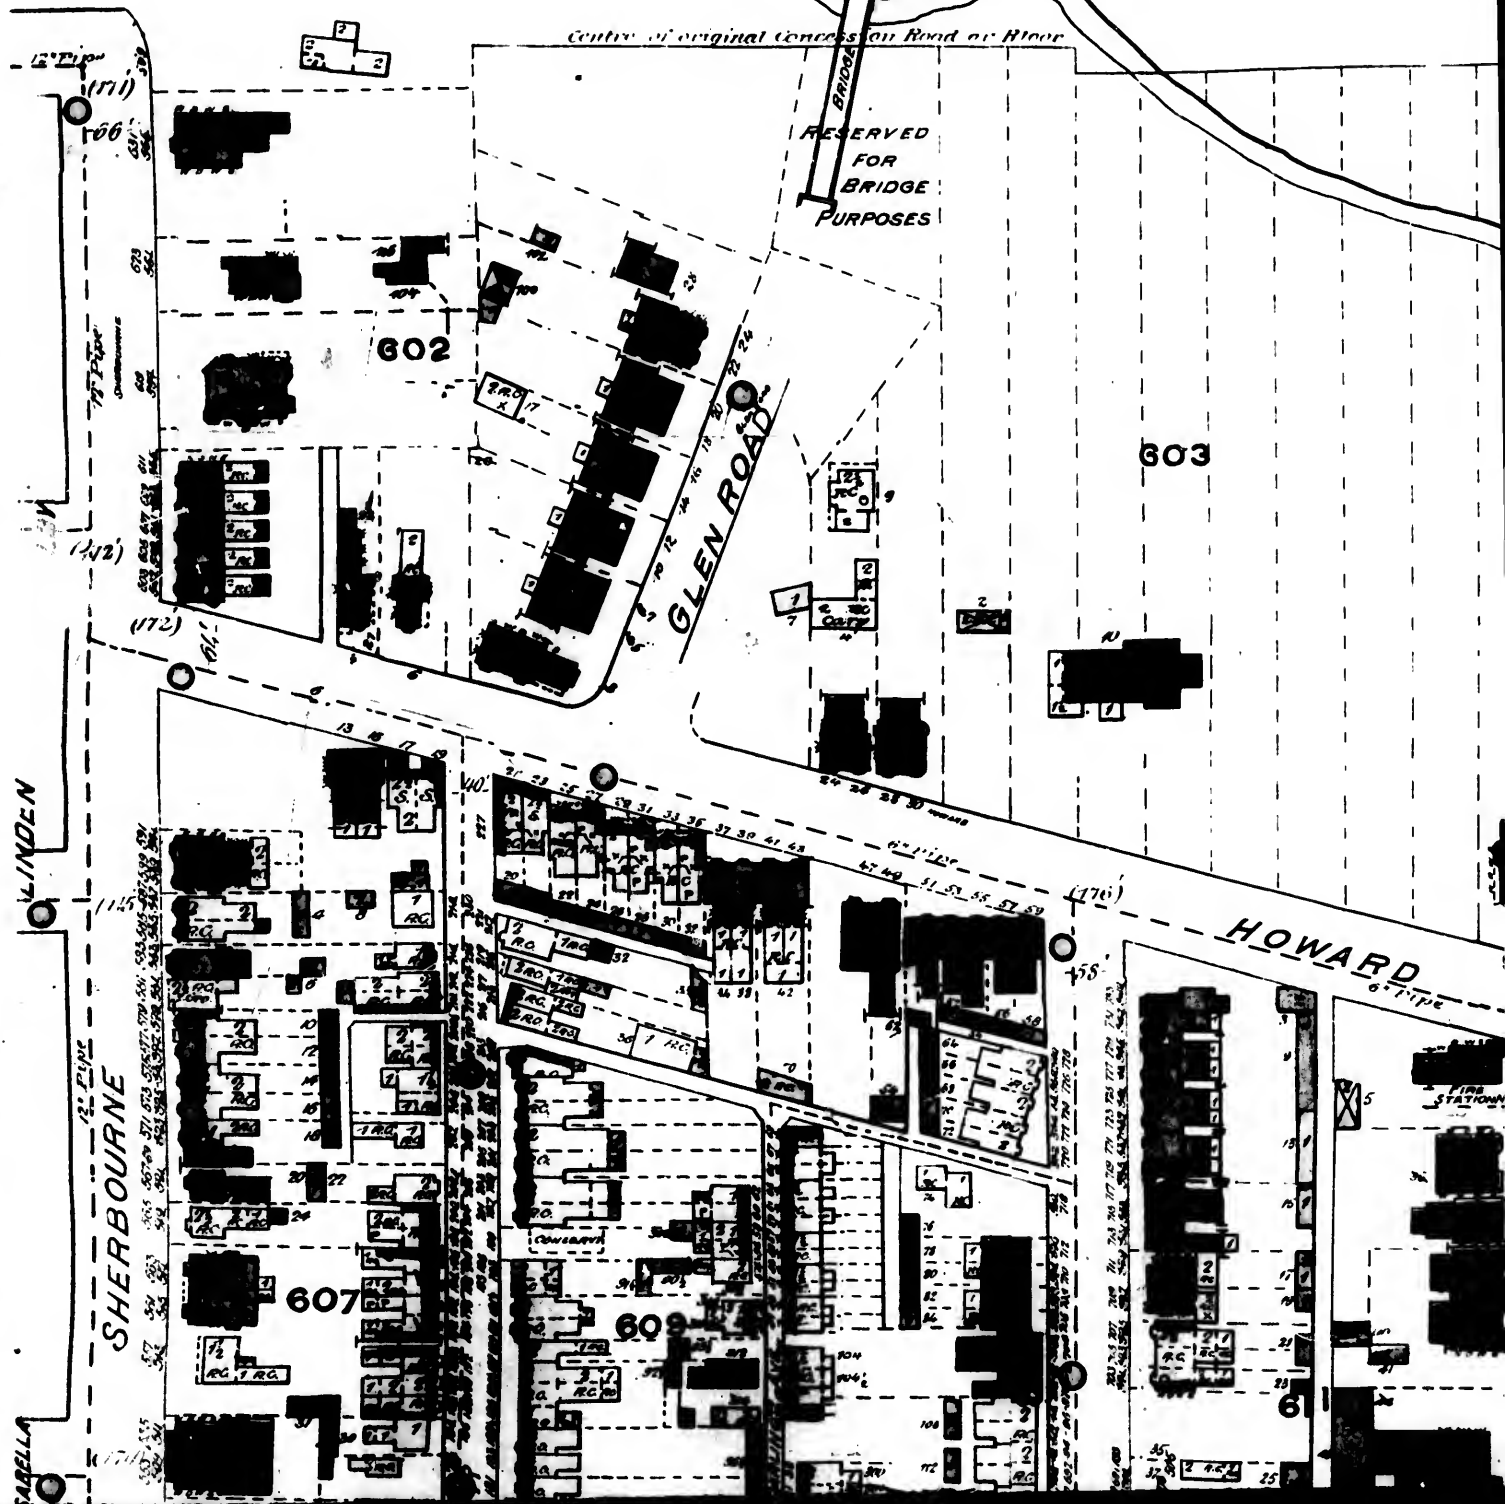


Y O R K V I L L E

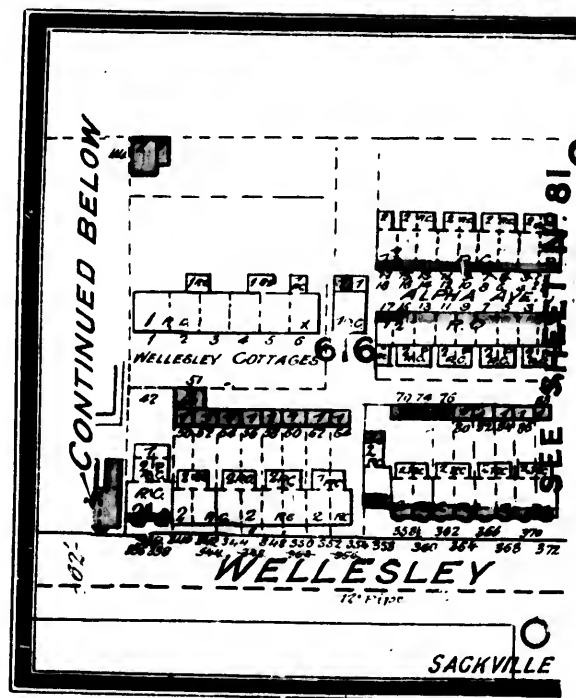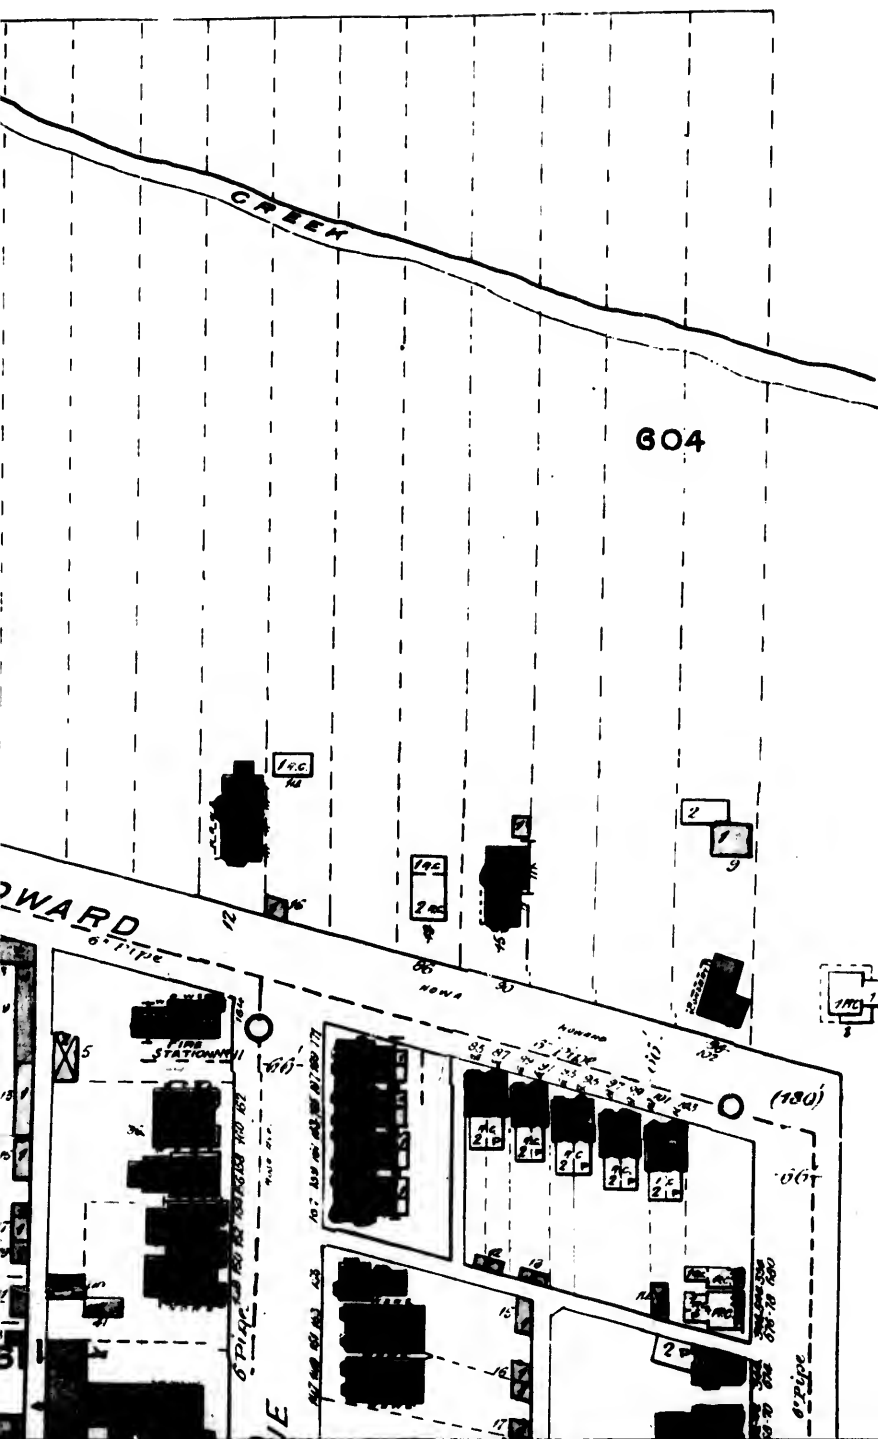


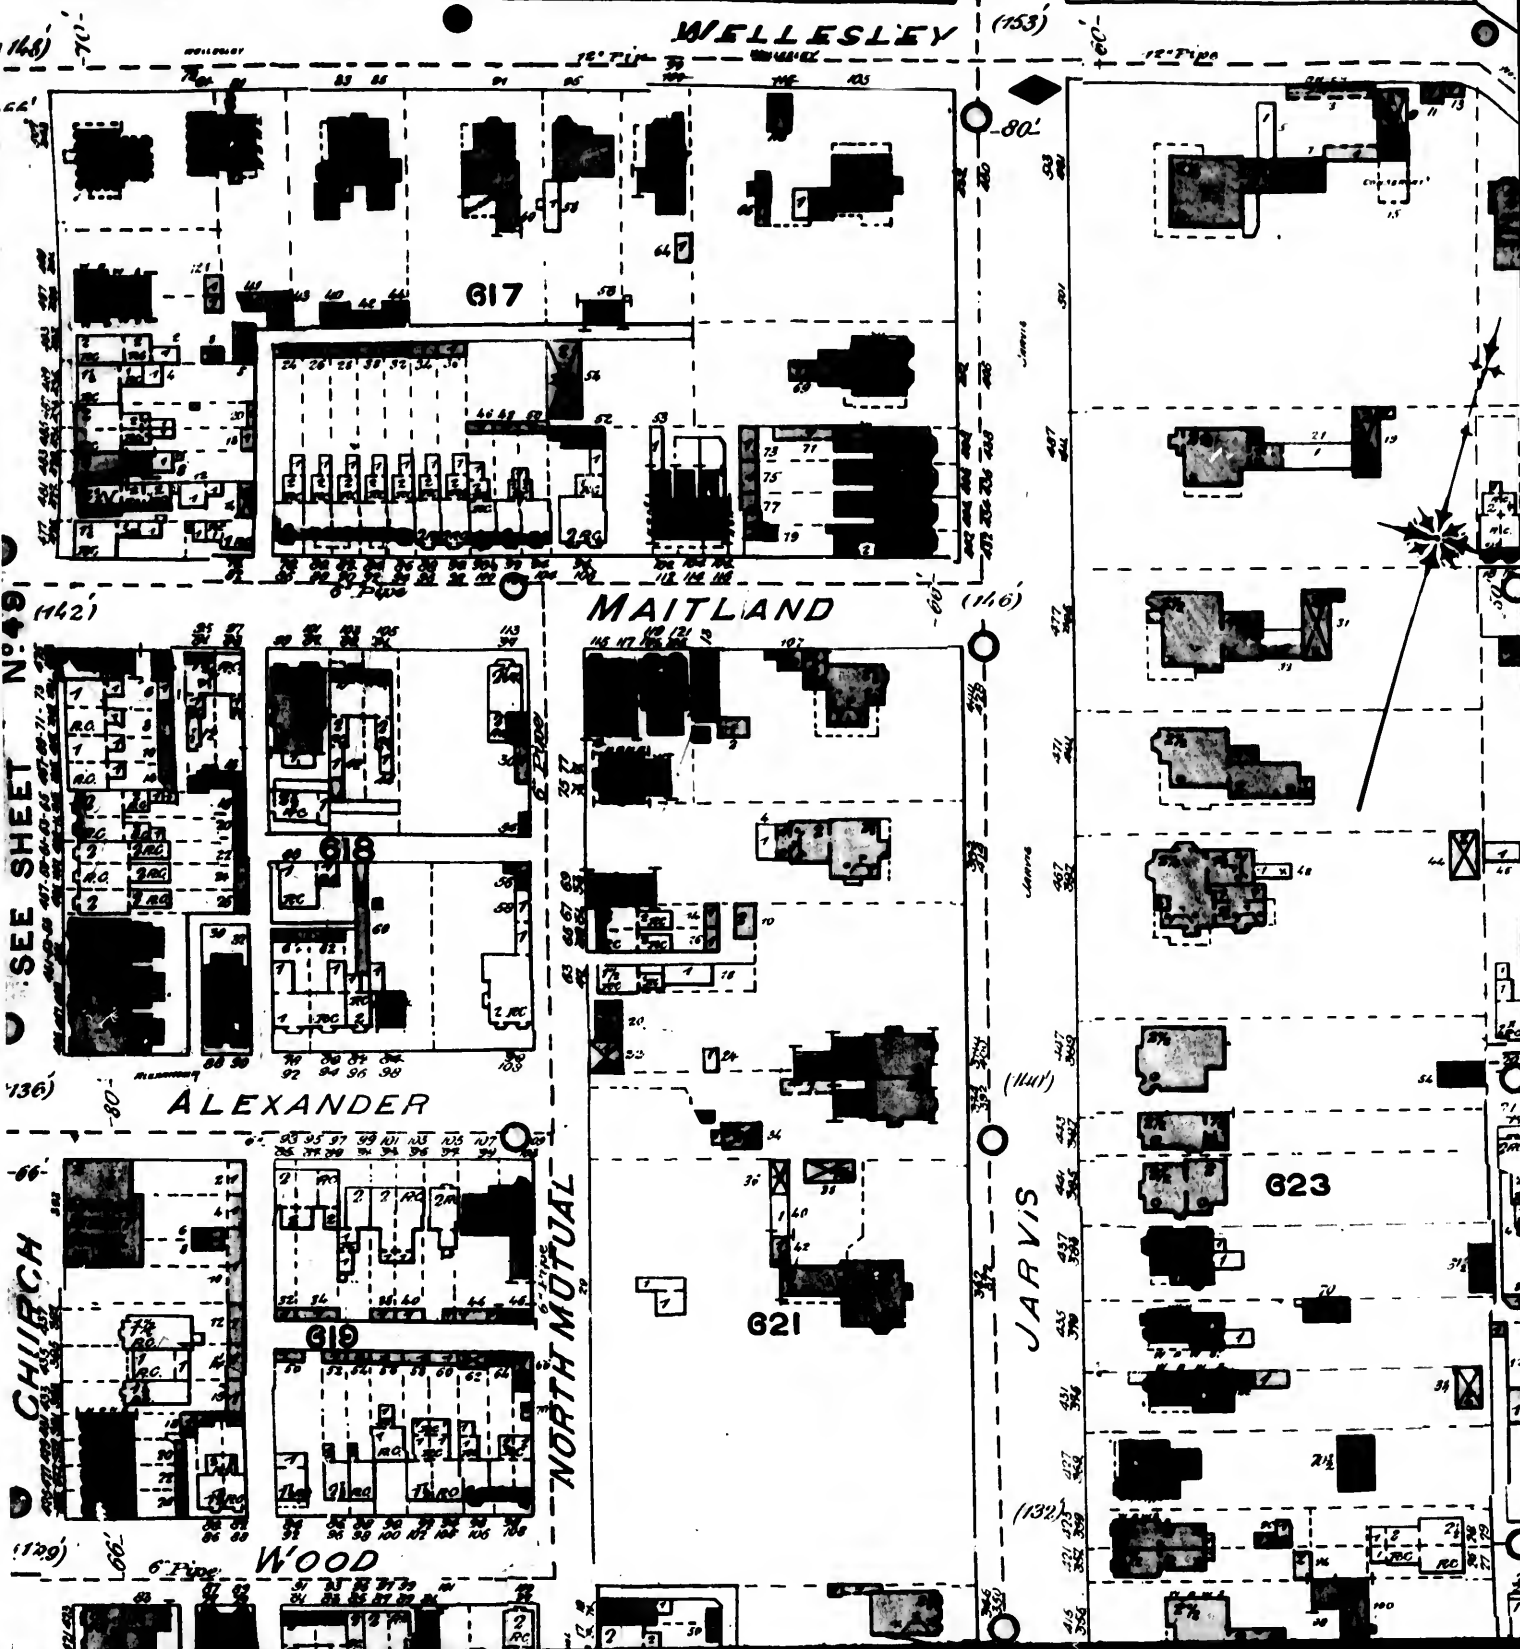



— SCALE OF THIS SHEET —
— 100 FT. = 1 INCH —

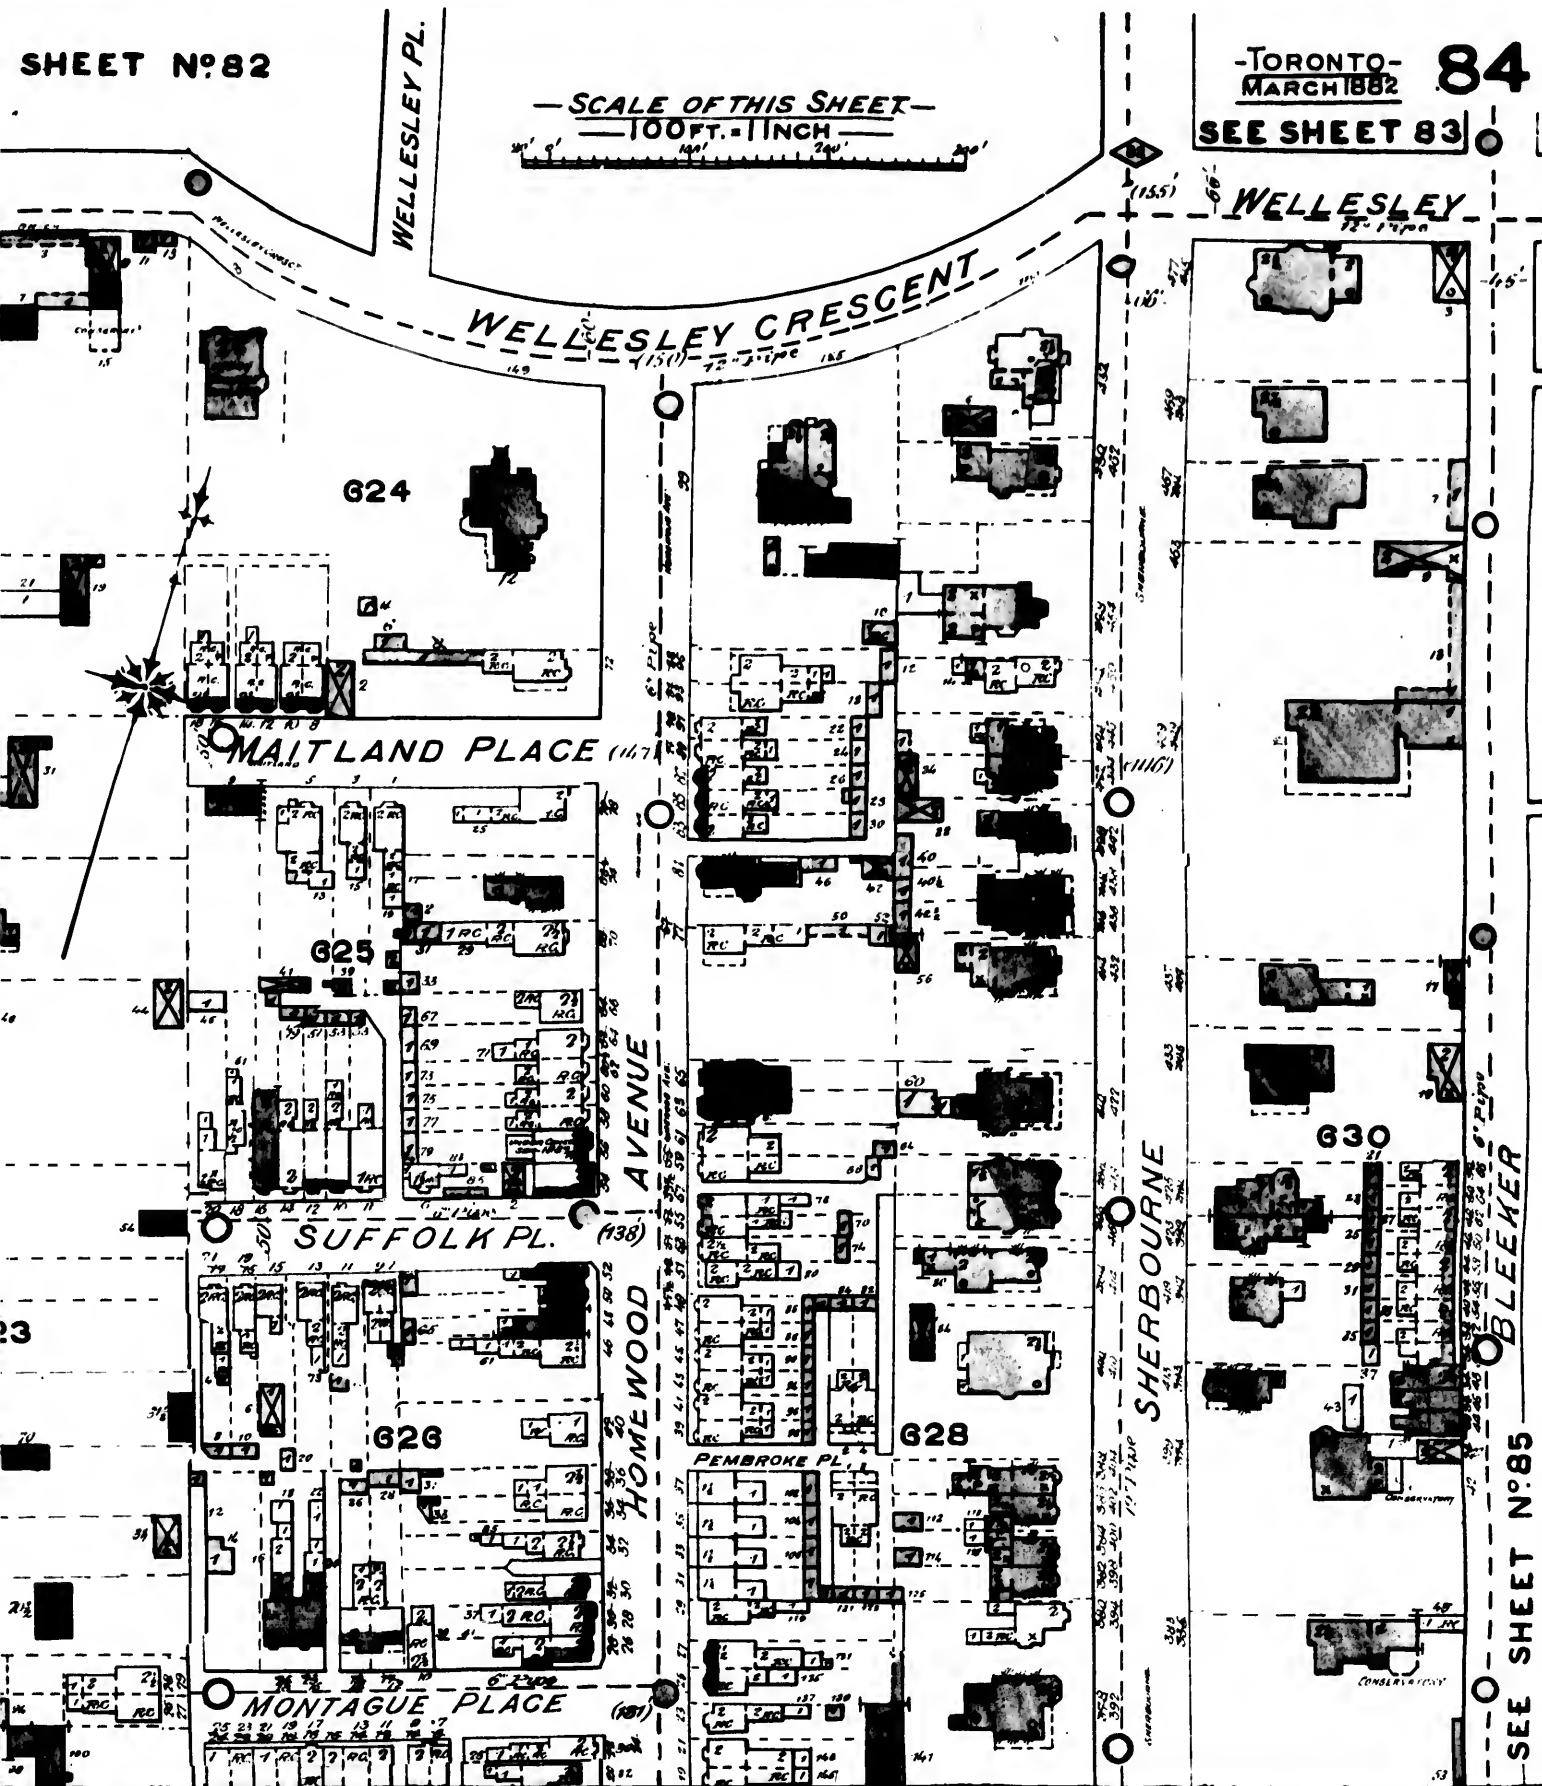


WELLESLE

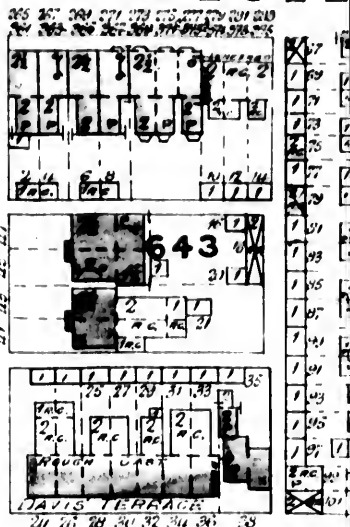

PROSPECT

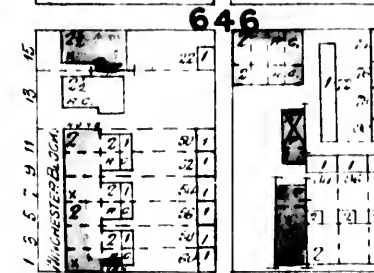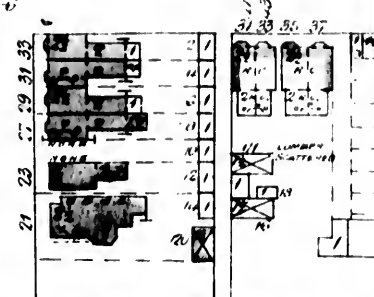

WINCHESTER

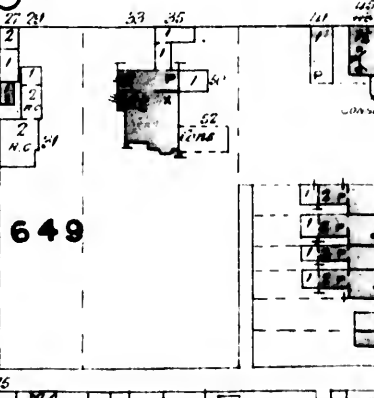


649


CARLTON AVE

SEE SHEET NO 84 B'LEEKER


ONTARIO

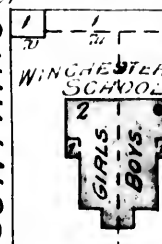


640

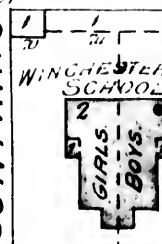


641

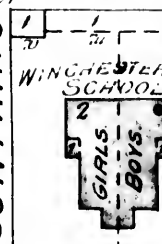


642

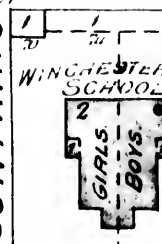


643

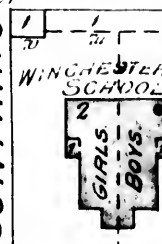


644

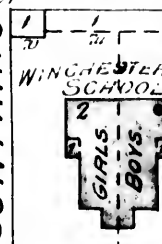


645

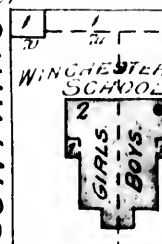


646

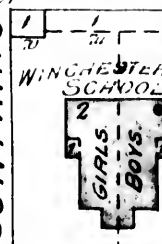

647

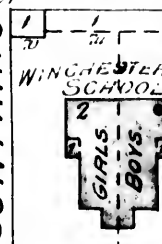

648

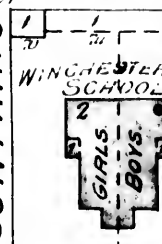

649

TORONTO ONT
DEC 1889

LESLAY

S P E C T

CHESTER

498 500 512 514 516 518 520

A M E L I A

METCALF

SACKVILLE

LEHS No. 8

86

SEE SHEET N° 85

GERRARD (EAST)







GIRLS' HOME

SHEET N° 45


SEATON

ONTARIO

BERKELEY

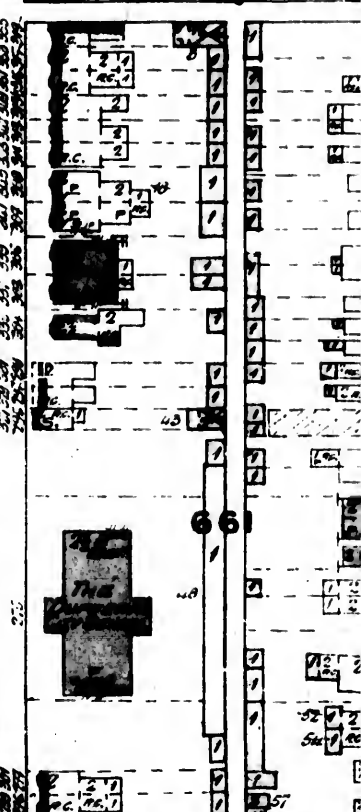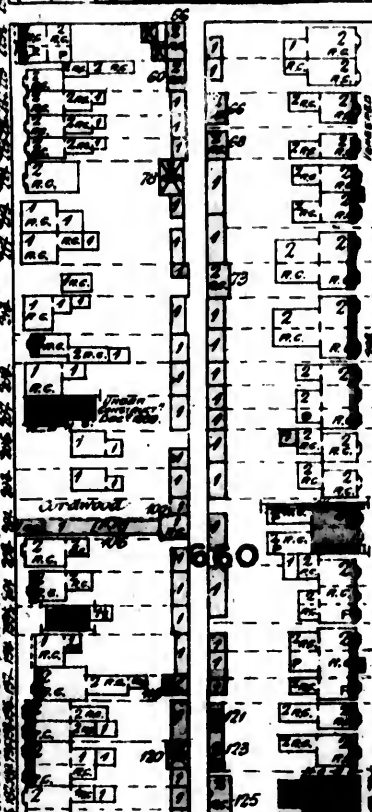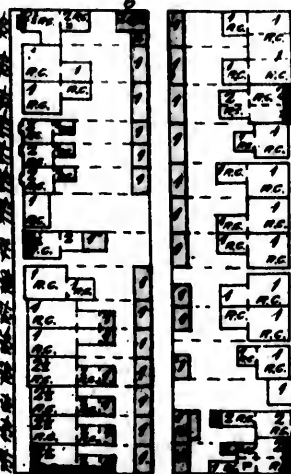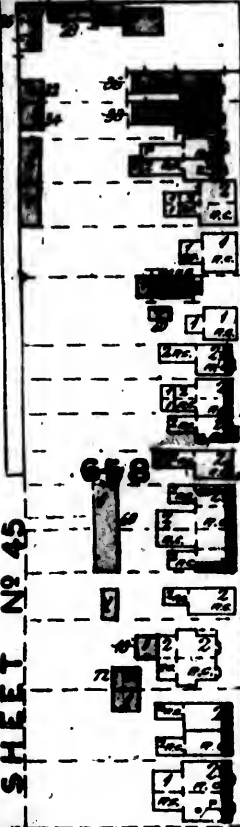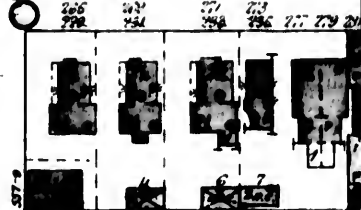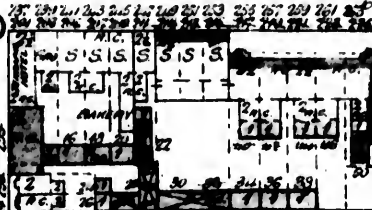

SEE SHEET N° 85

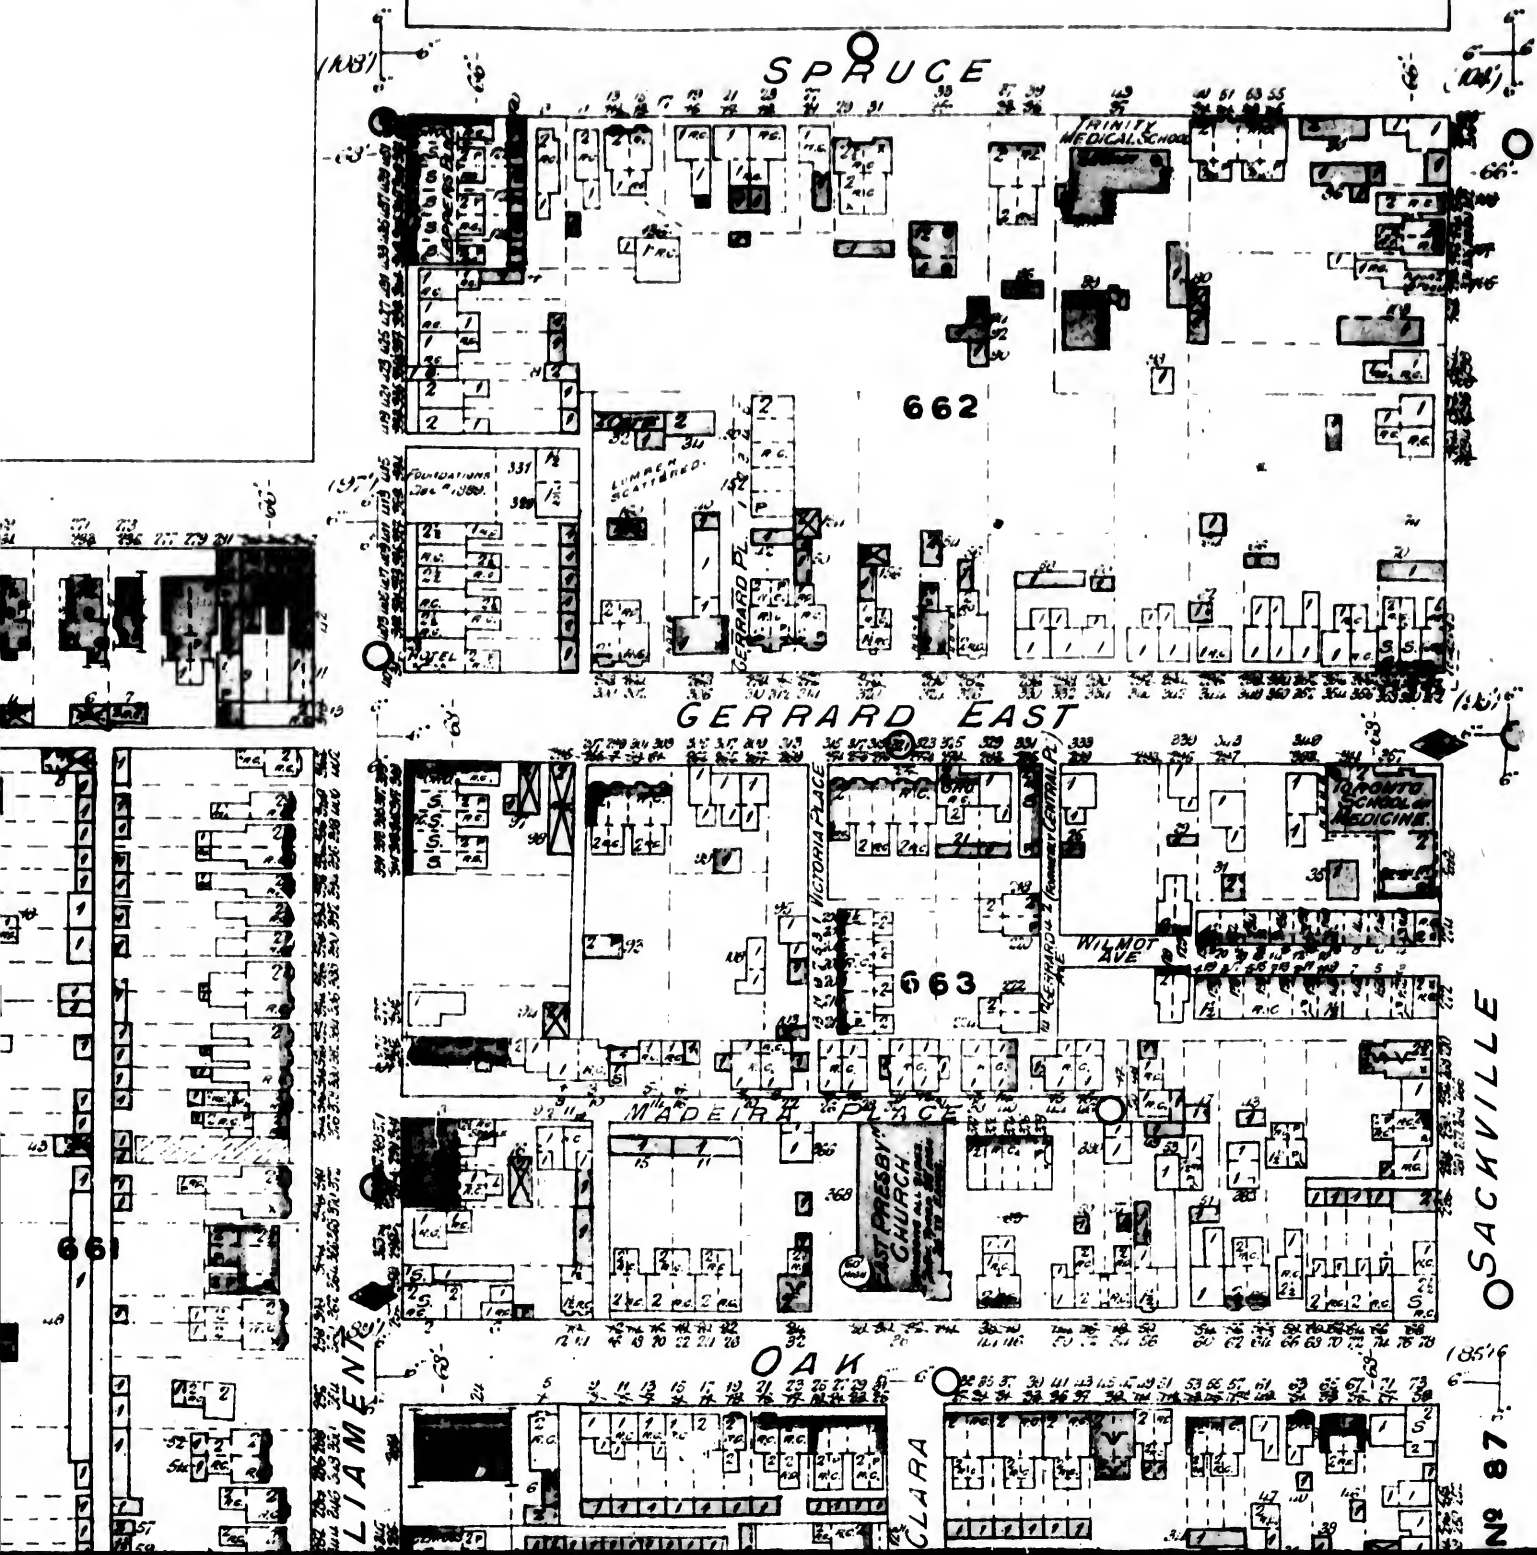

SACKVILLE
N° 87

SEE SHEET

QUEEN'S PARK CRESCENT

567

Old 12' Cement Pipe

12' Main Pipe

569

(120)

COLLEGE

(126)

COLLEGE AVENUE

(122)

UNIVERSITY

572

218

214

213


CARRHOLL HOTEL

SCALE OF THIS SHEET
100 FT. = 1 INCH

SEE SHEET N° 40

MCCALL

MURRAY

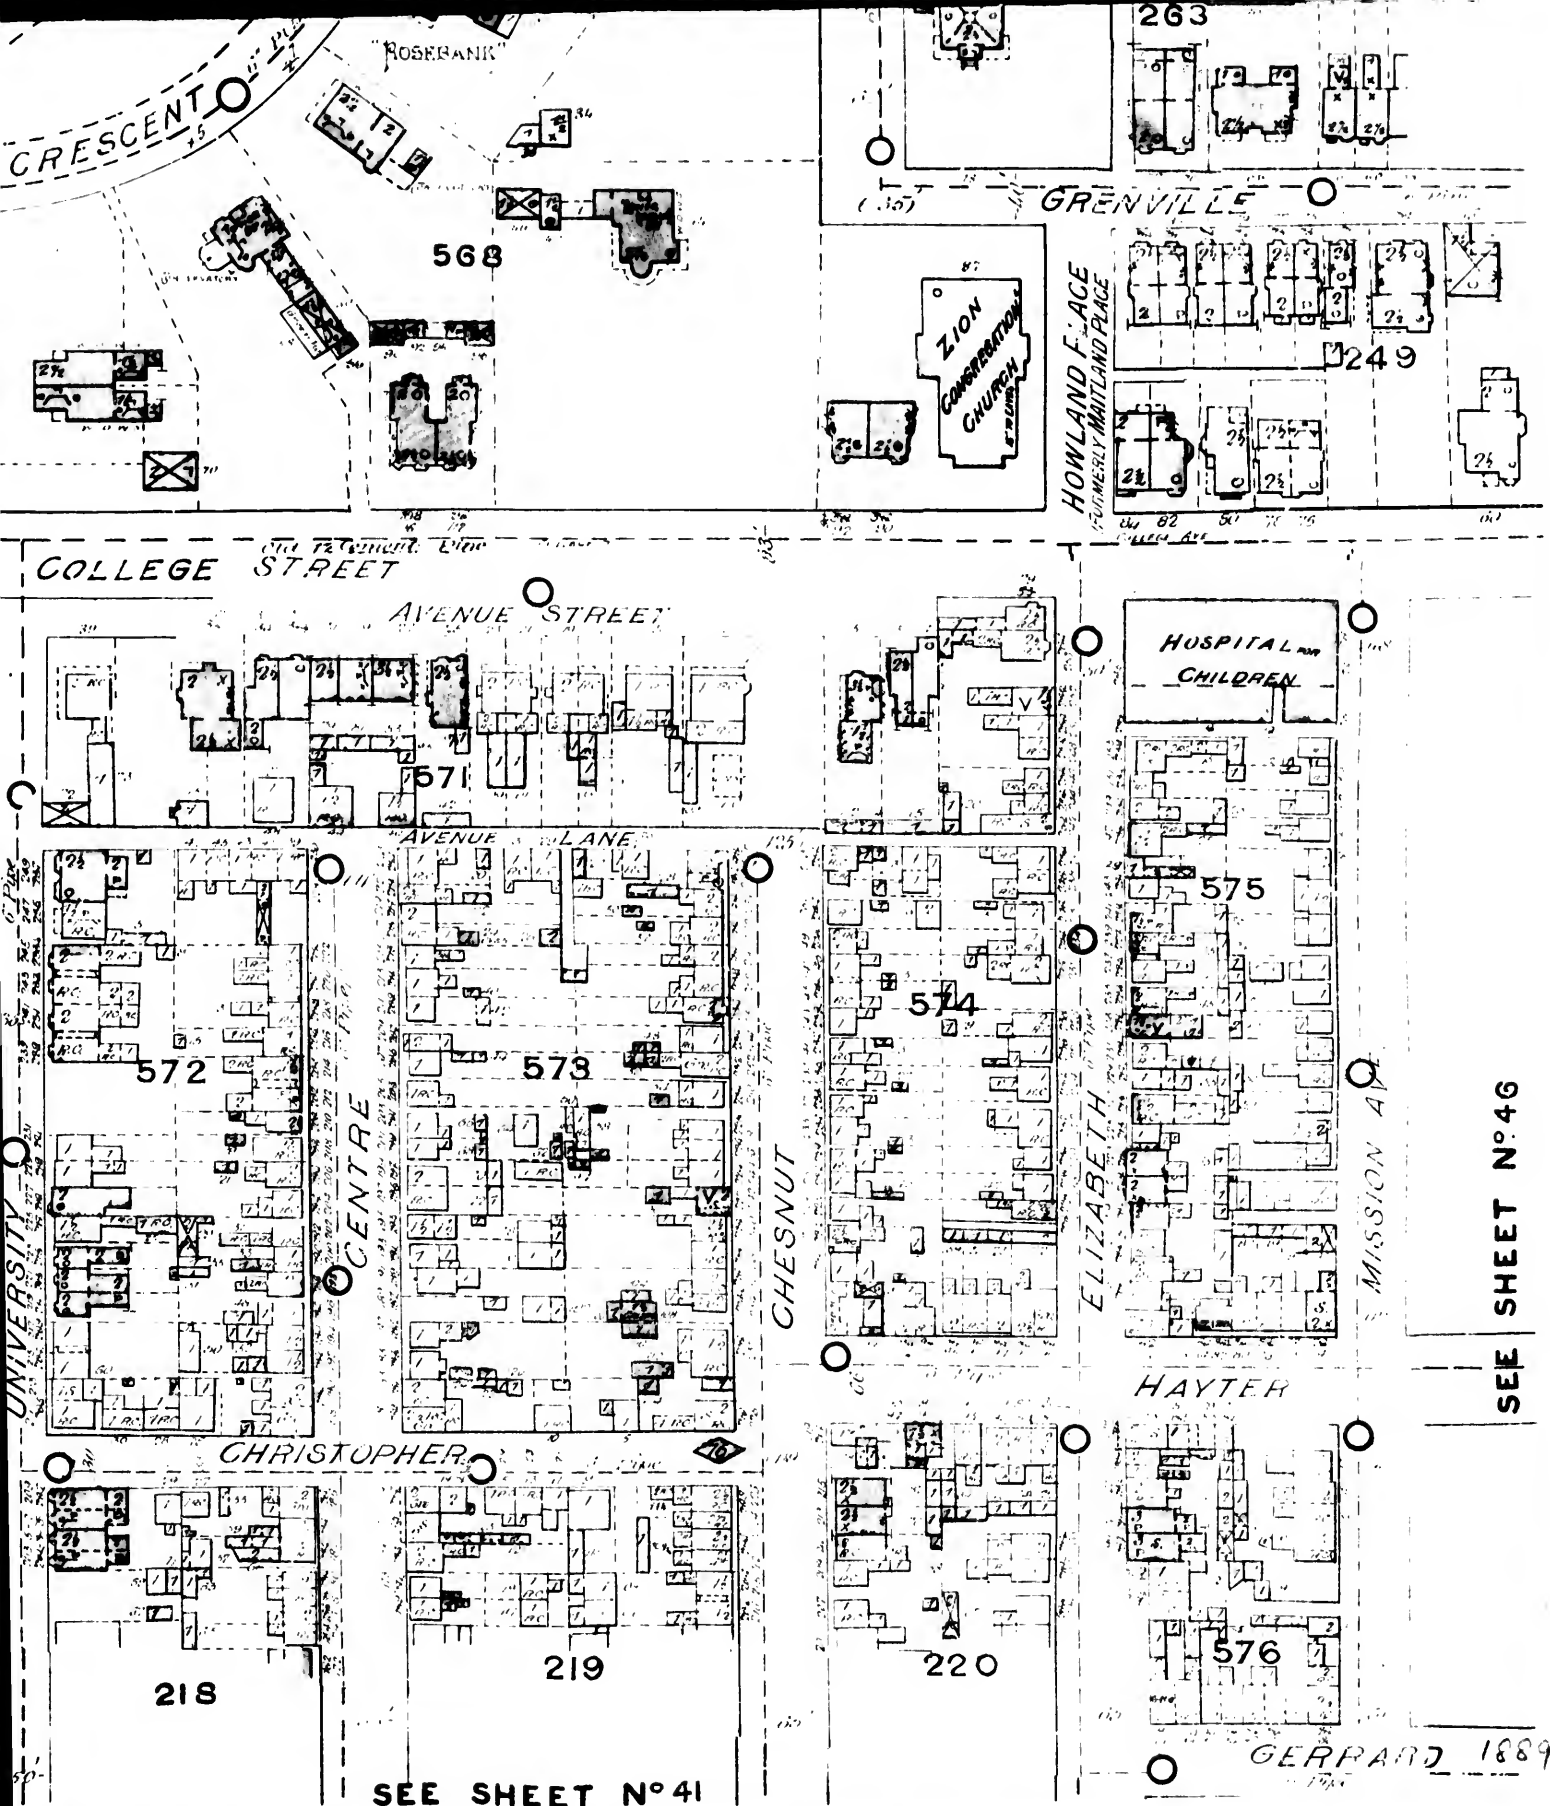

SEE SHEET N° 85

SACKVILLE

SUMACH







(131)

(122)

(115)

(110)

(104)

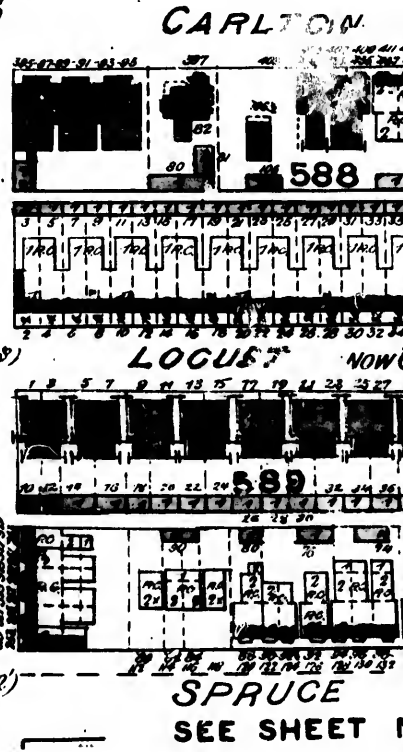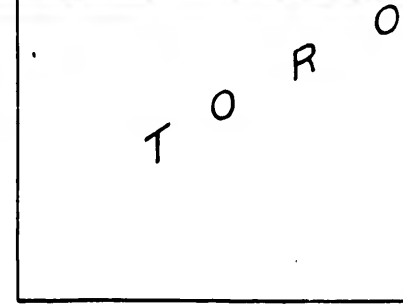 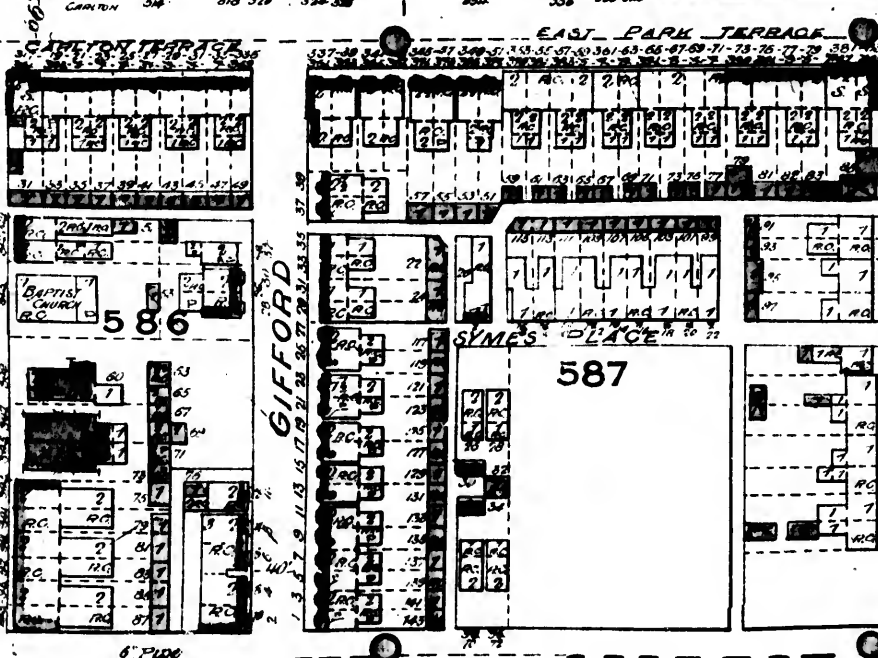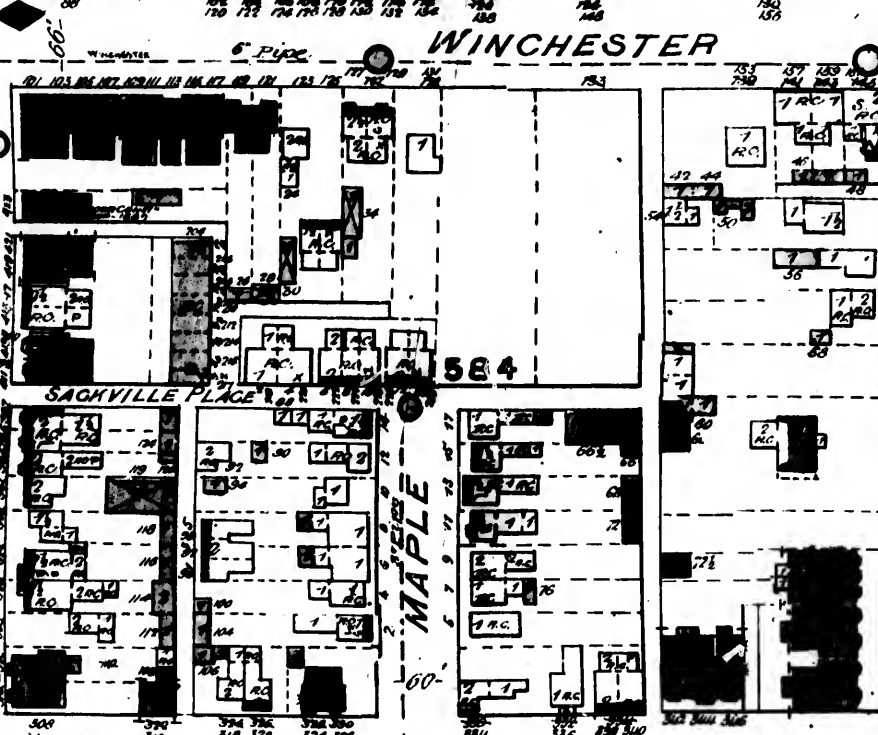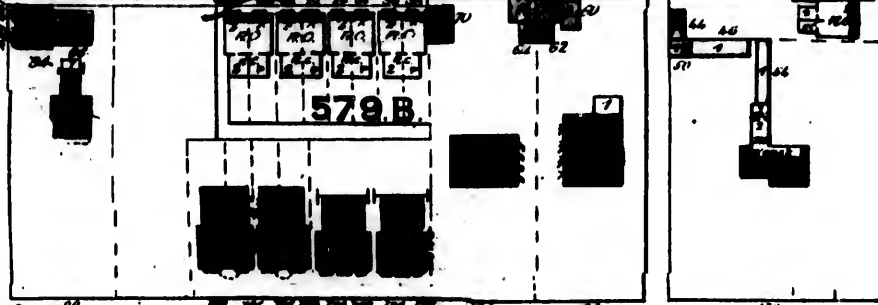

T O R O



RIVERDALE

CARLTON

LOCUST NOWG


SPRUCE
SEE SHEET N

O R O 583 DEAD HOUSE 70

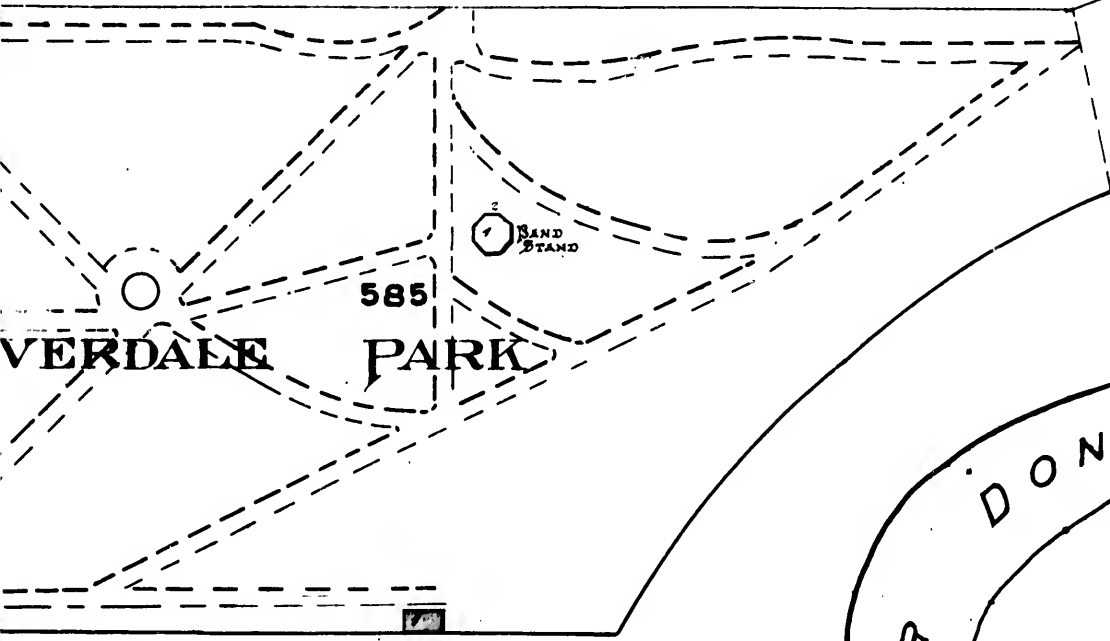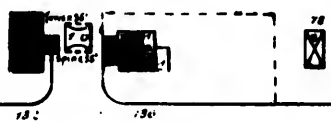


VERDALE PARK

CARLTON

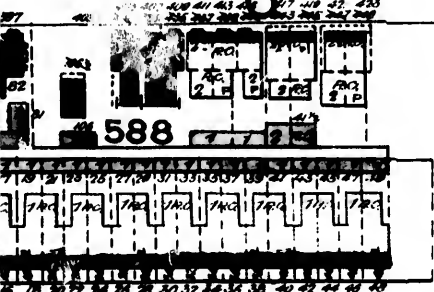


GUEST NOW GILDERSLEEVE AVE

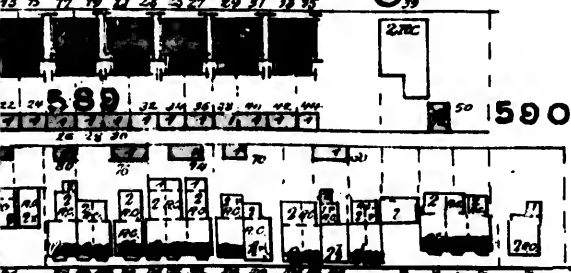

SPRUCE

SEE SHEET N° 87

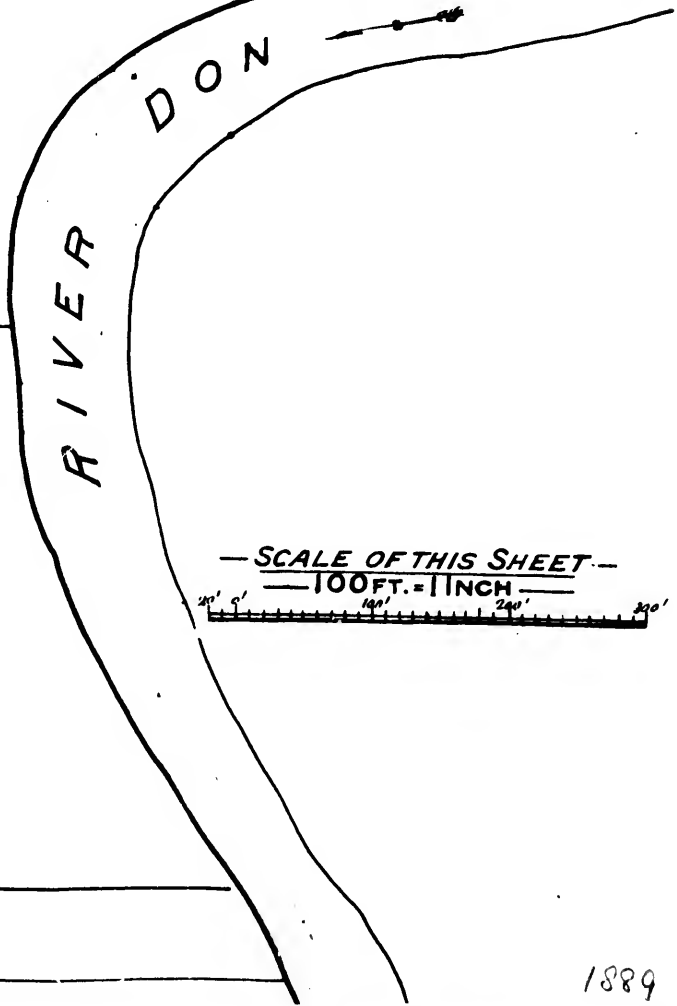

— SCALE OF THIS SHEET —
— 100 FT. = 1 INCH —
20' 5' 100' 200' 300'

CHURCH

JARVIS

ISABEL

GLOUCESTER

GAUTHRA AVE.



GAUTHRA SQUARE

WELLESLEY


SEE SHEET N° 51

SEE SHEET N°

— SCALE OF THIS SHEET —
— 100 FT. = 1 INCH —

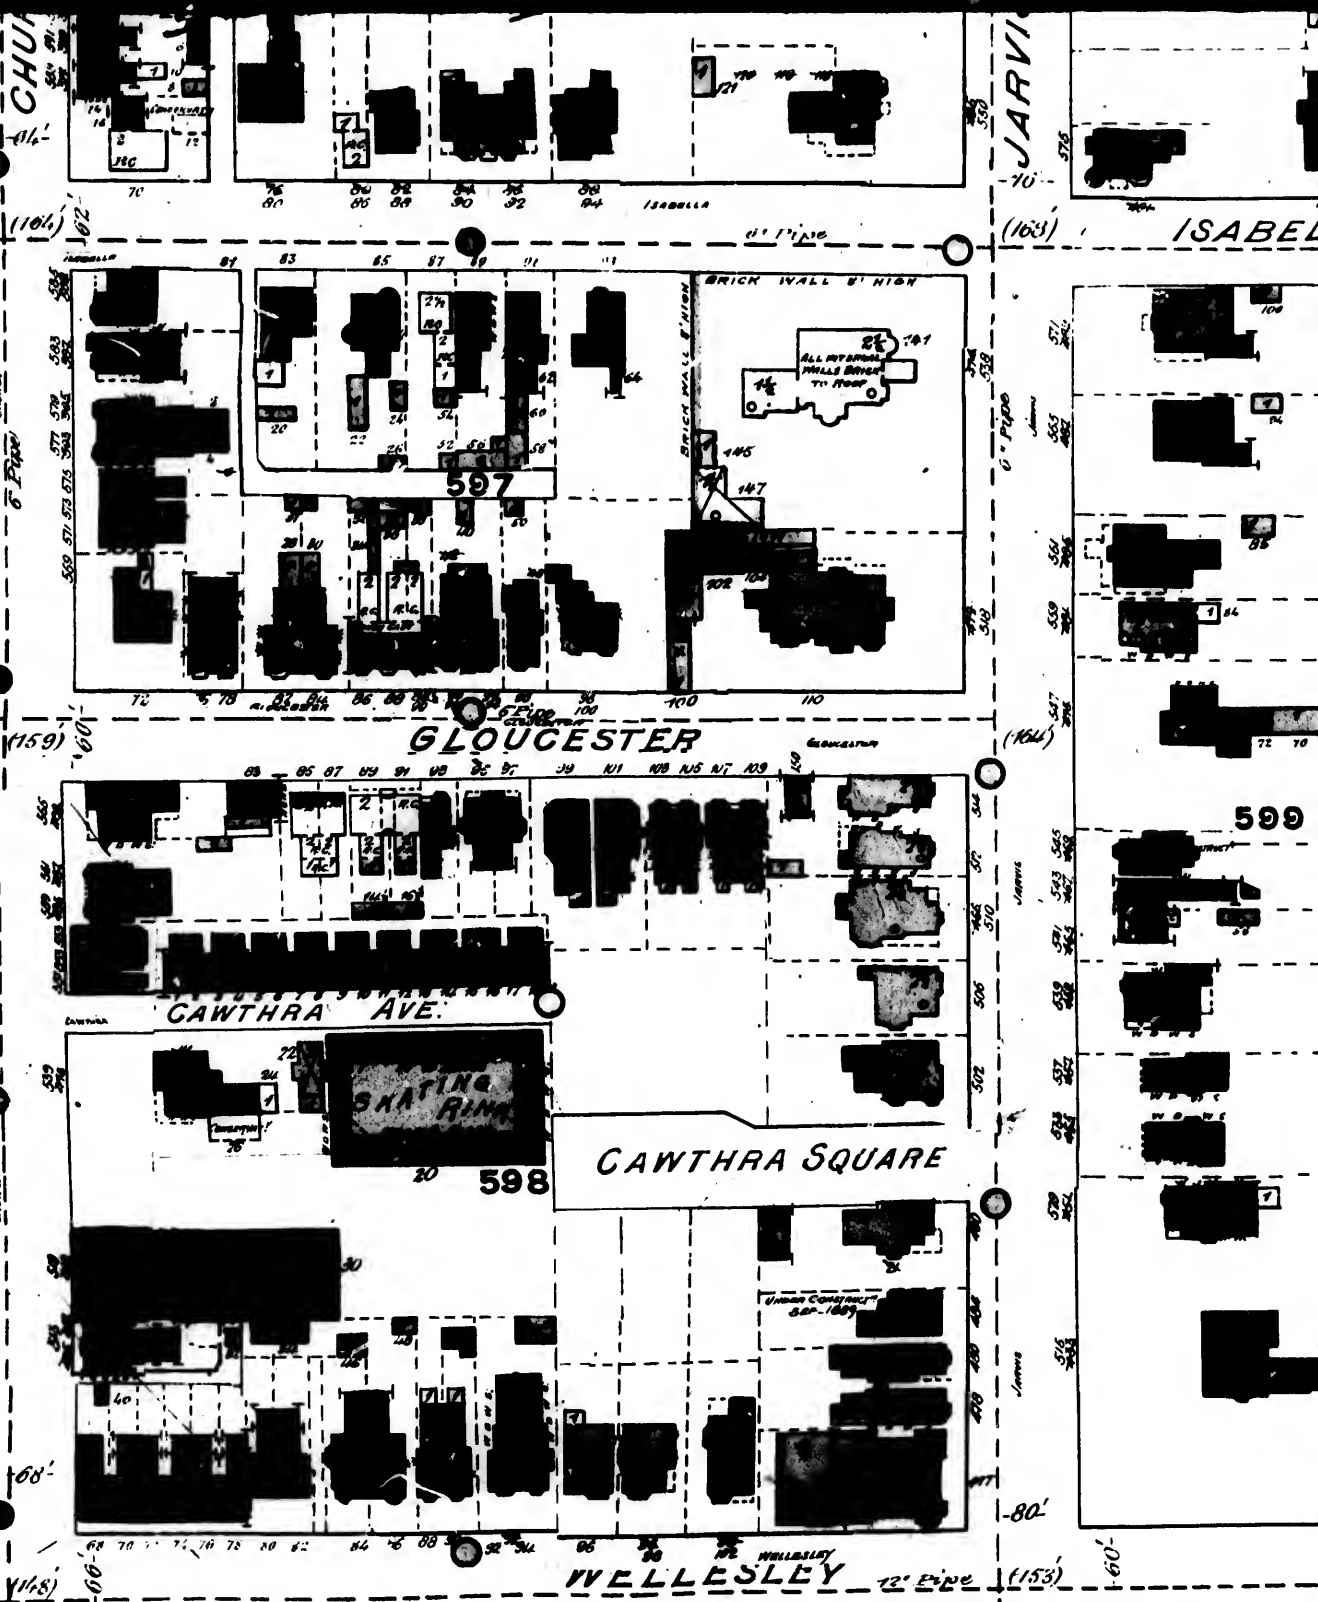 

SEE SHEET N° 83

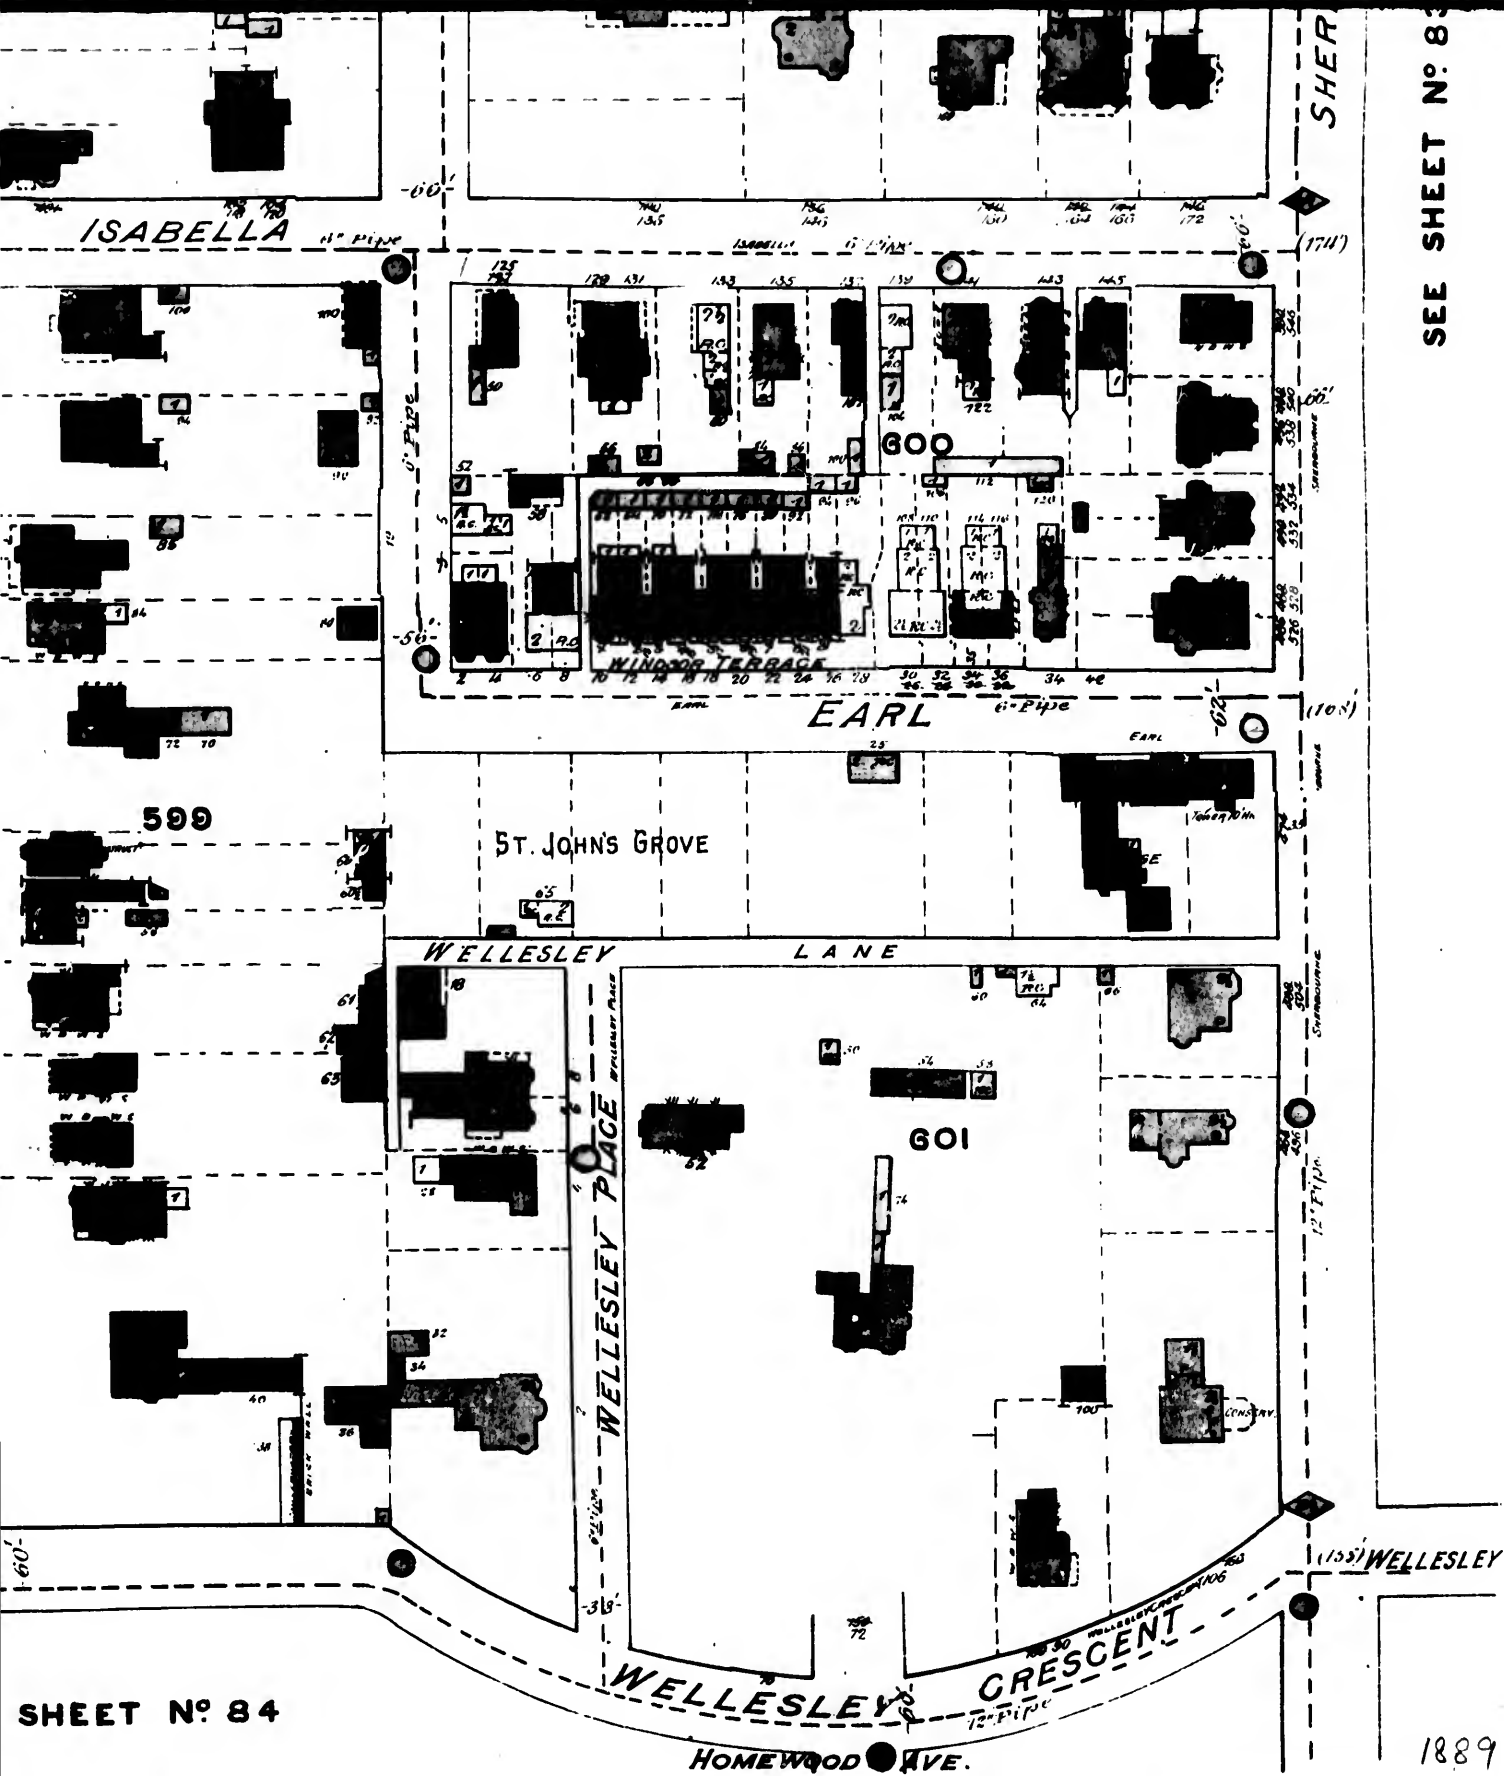

EARL SEE SHEET N° 82

SHERB

607

609

ONTARIO

ST. JAMES

60

609

62

SEE SHEET N° 84

SEE

WELLESLEY

615

ST JAMES' CHURCH
- EPISCOPAL -


CONTINUED ABOVE

LAURIER LANE

— SCALE OF THIS SHEET —
— 100 FT. = 1 INCH —


SEE SHEET N° 85

1889

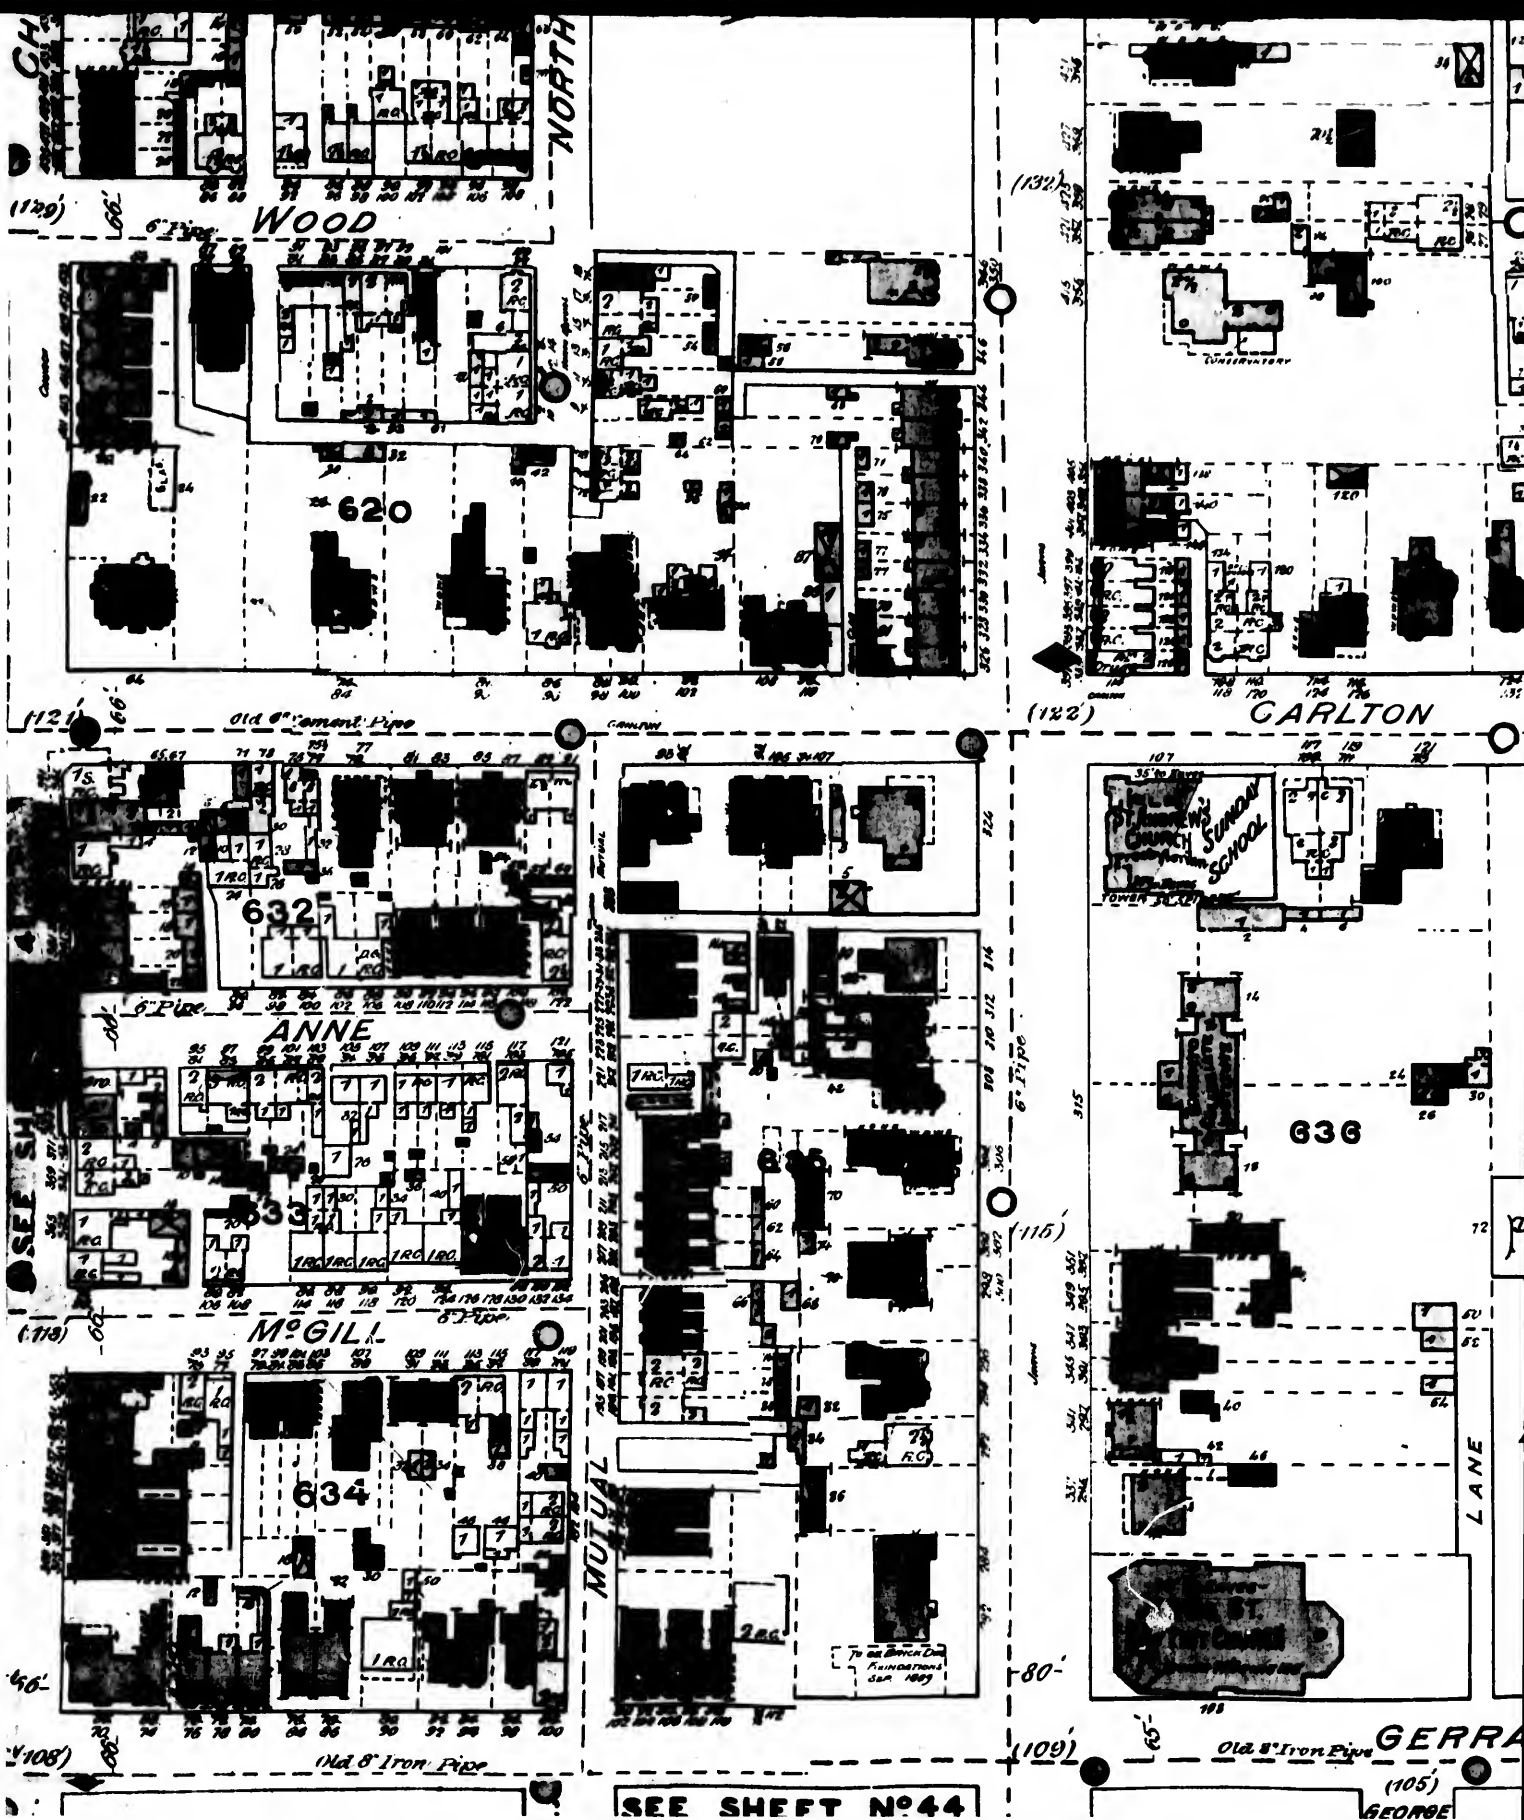

SEE SHEET N°44

GEORGE

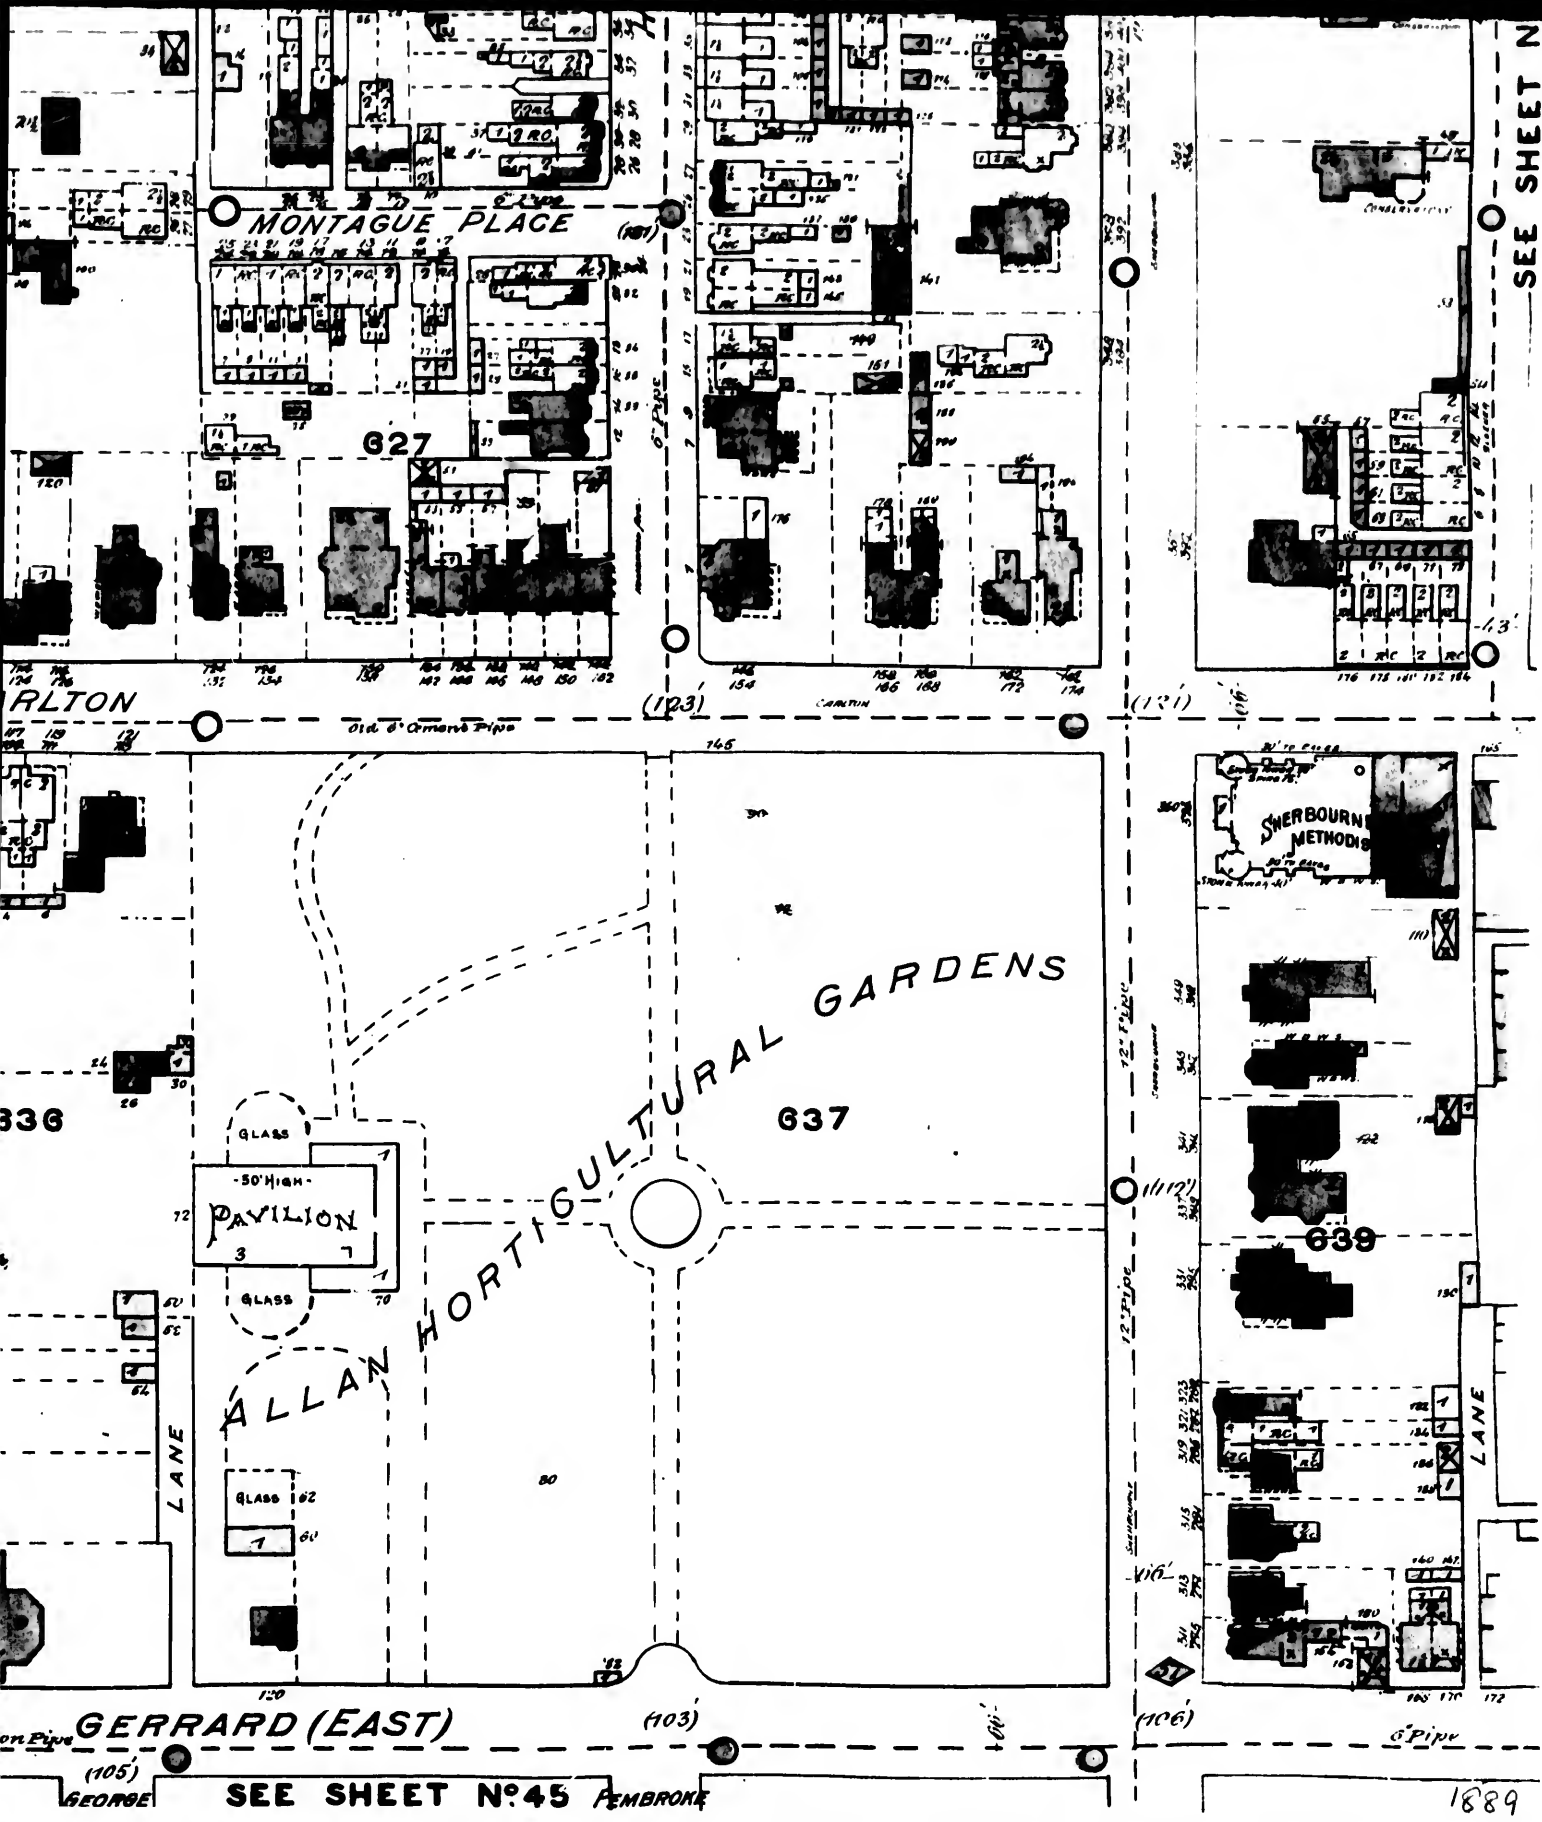

MONTAGUE PLACE

627

637

639

PAVILION

ALLAN HORTICULTURAL GARDENS

SHERBOURNE METHODIST

GERRARD (EAST)

SEE SHEET N^o 45 FEMBRONK

SEESHEET

649

CARLTON AVE

CARLTON

CHAMBERLAIN BLOCK

OSEATON


639

THE HAVEN

BERKELEY

GERRARD EAST

SEE SHEET NO

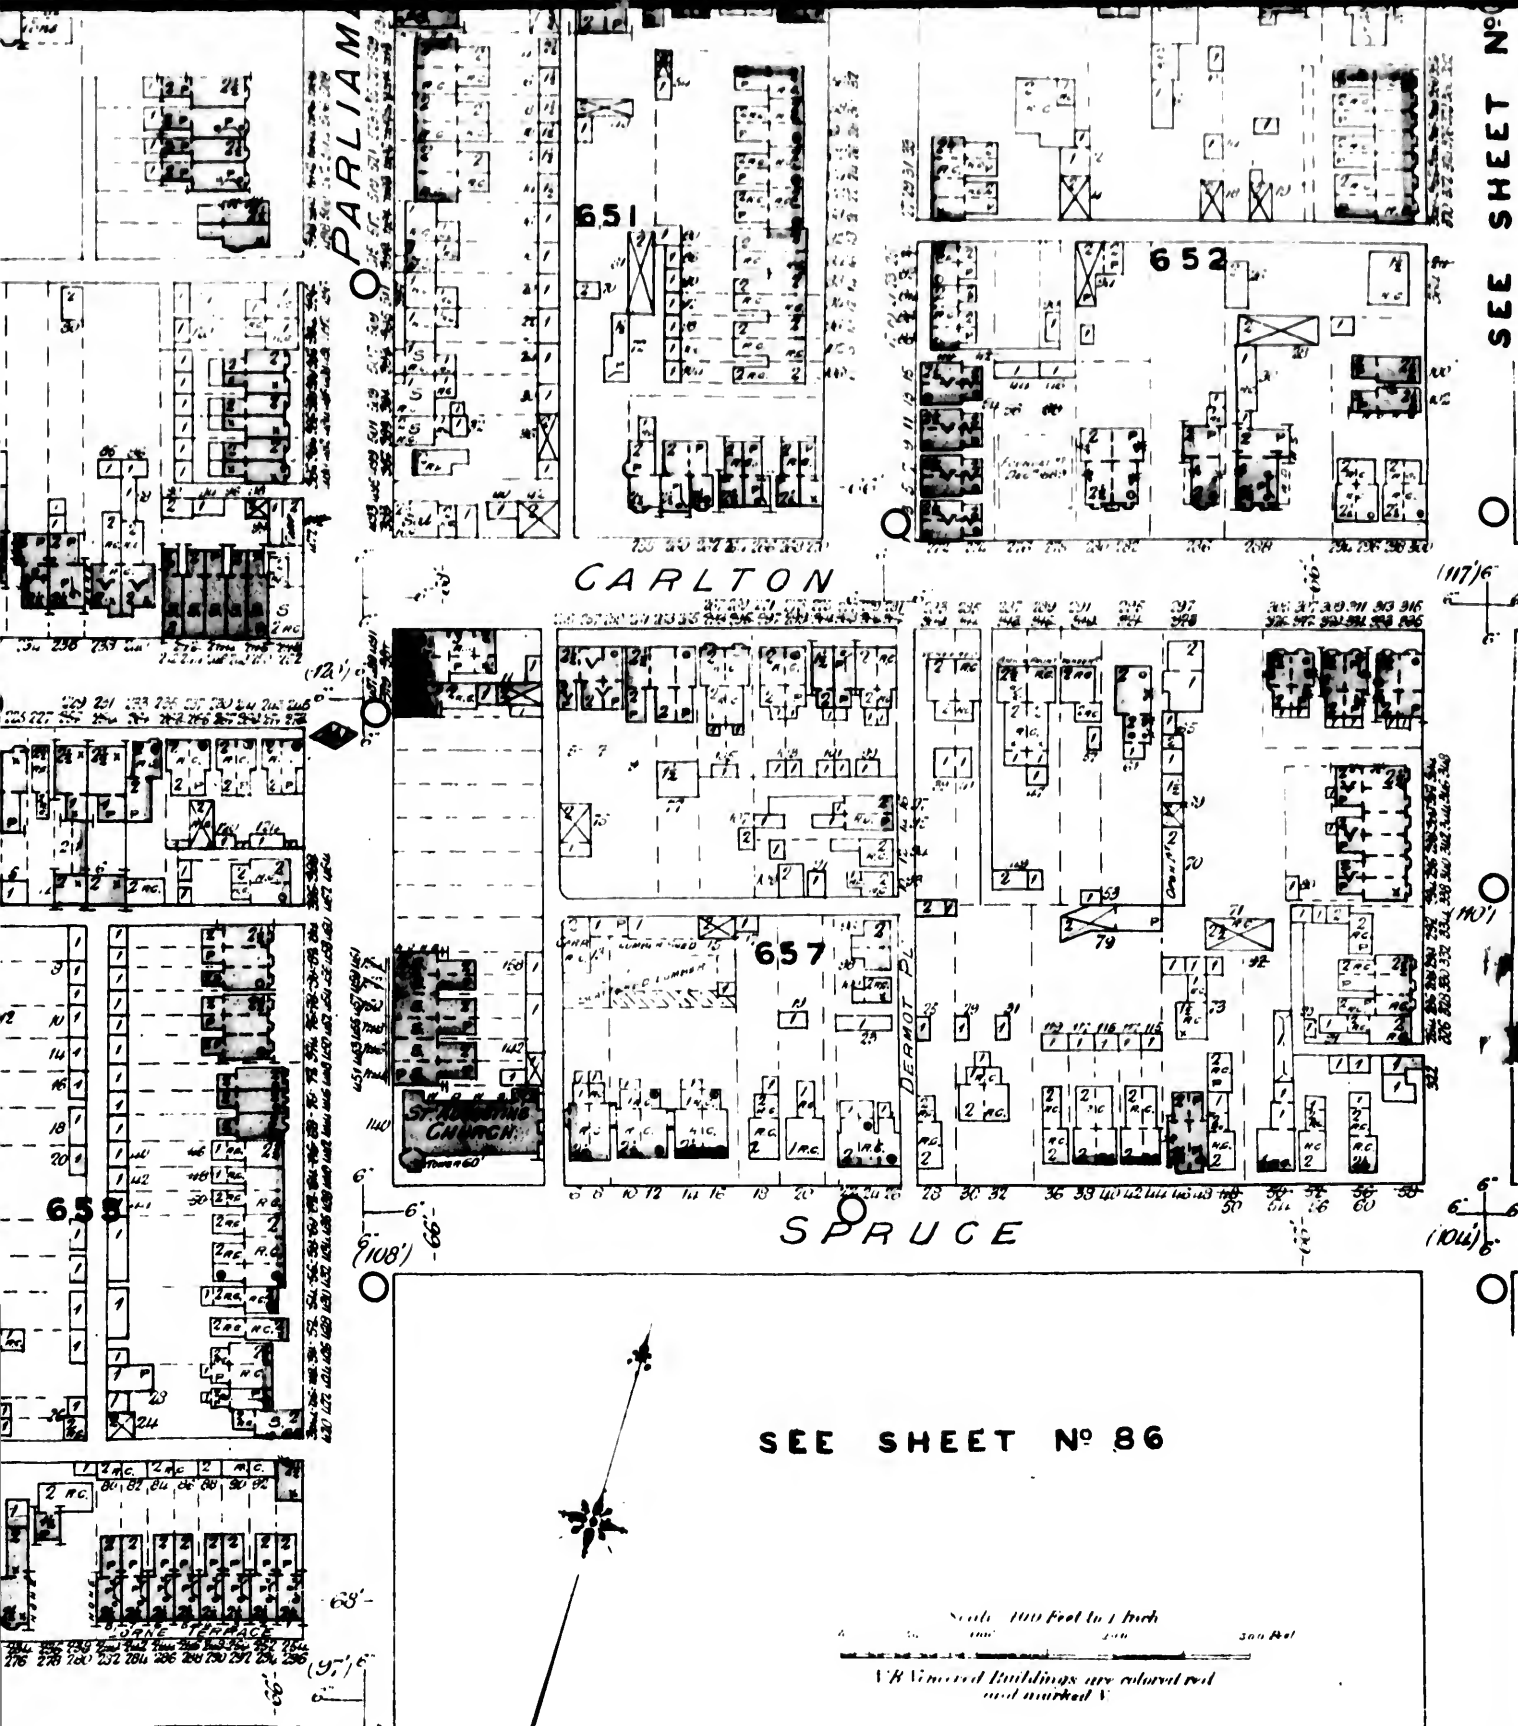





SEE SHEET N°

SEE SHEET N° 86

Scale: 100 Feet to 1 Inch
Unmarked Buildings are colored red and marked V

SHEET N° 86


1889

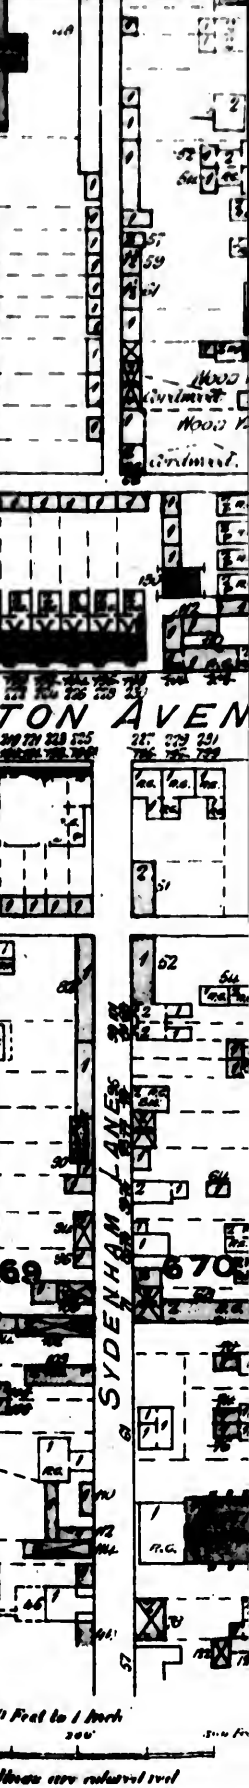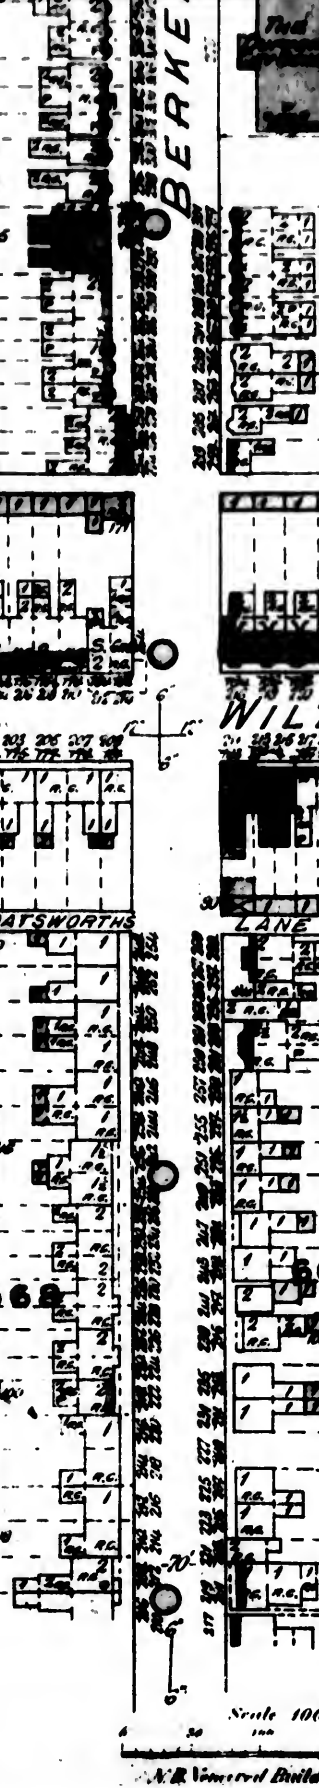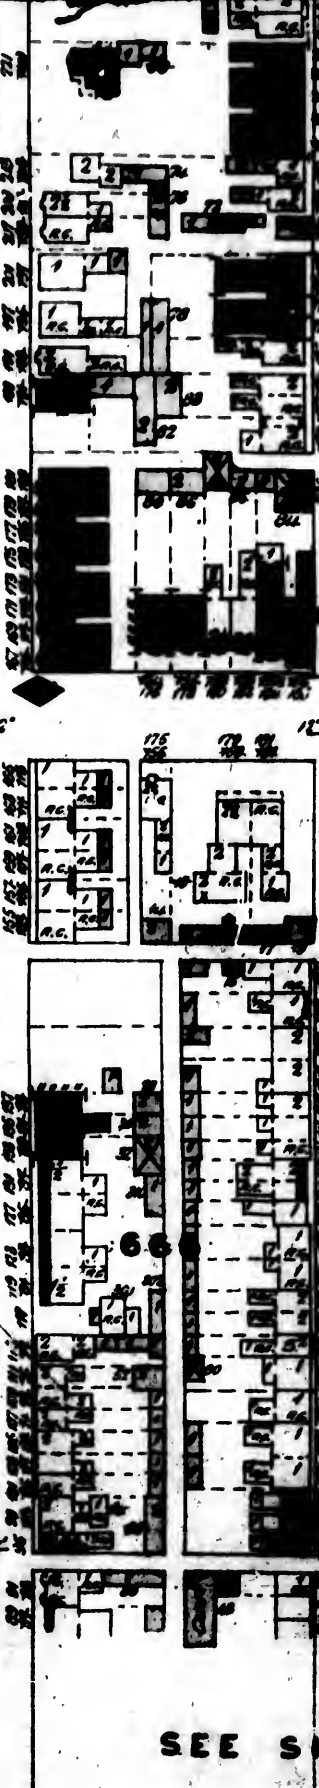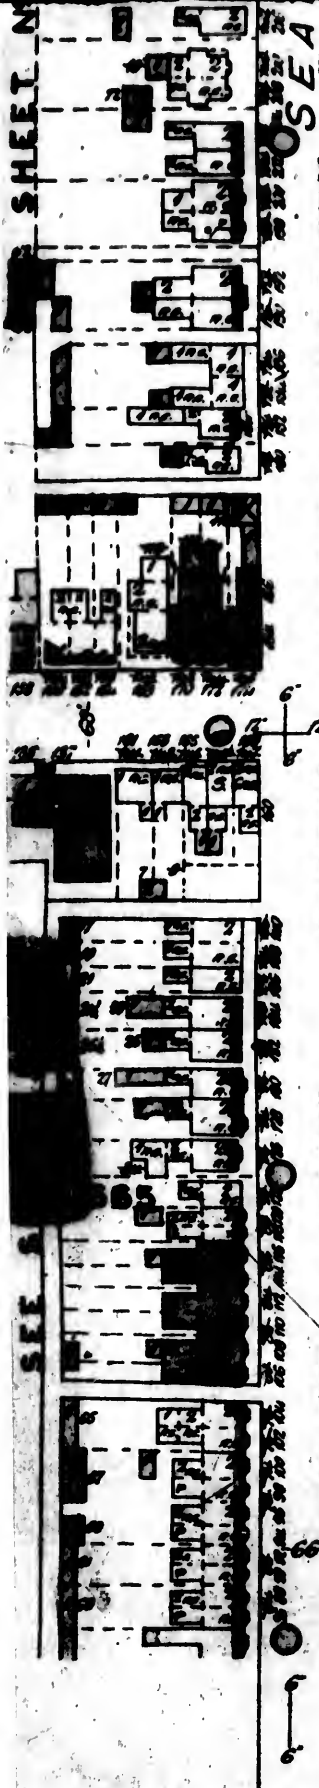

SEE SHEET N 32

Scale 100 Feet to 1 Inch







N.B. Veneered Buildings are colored red

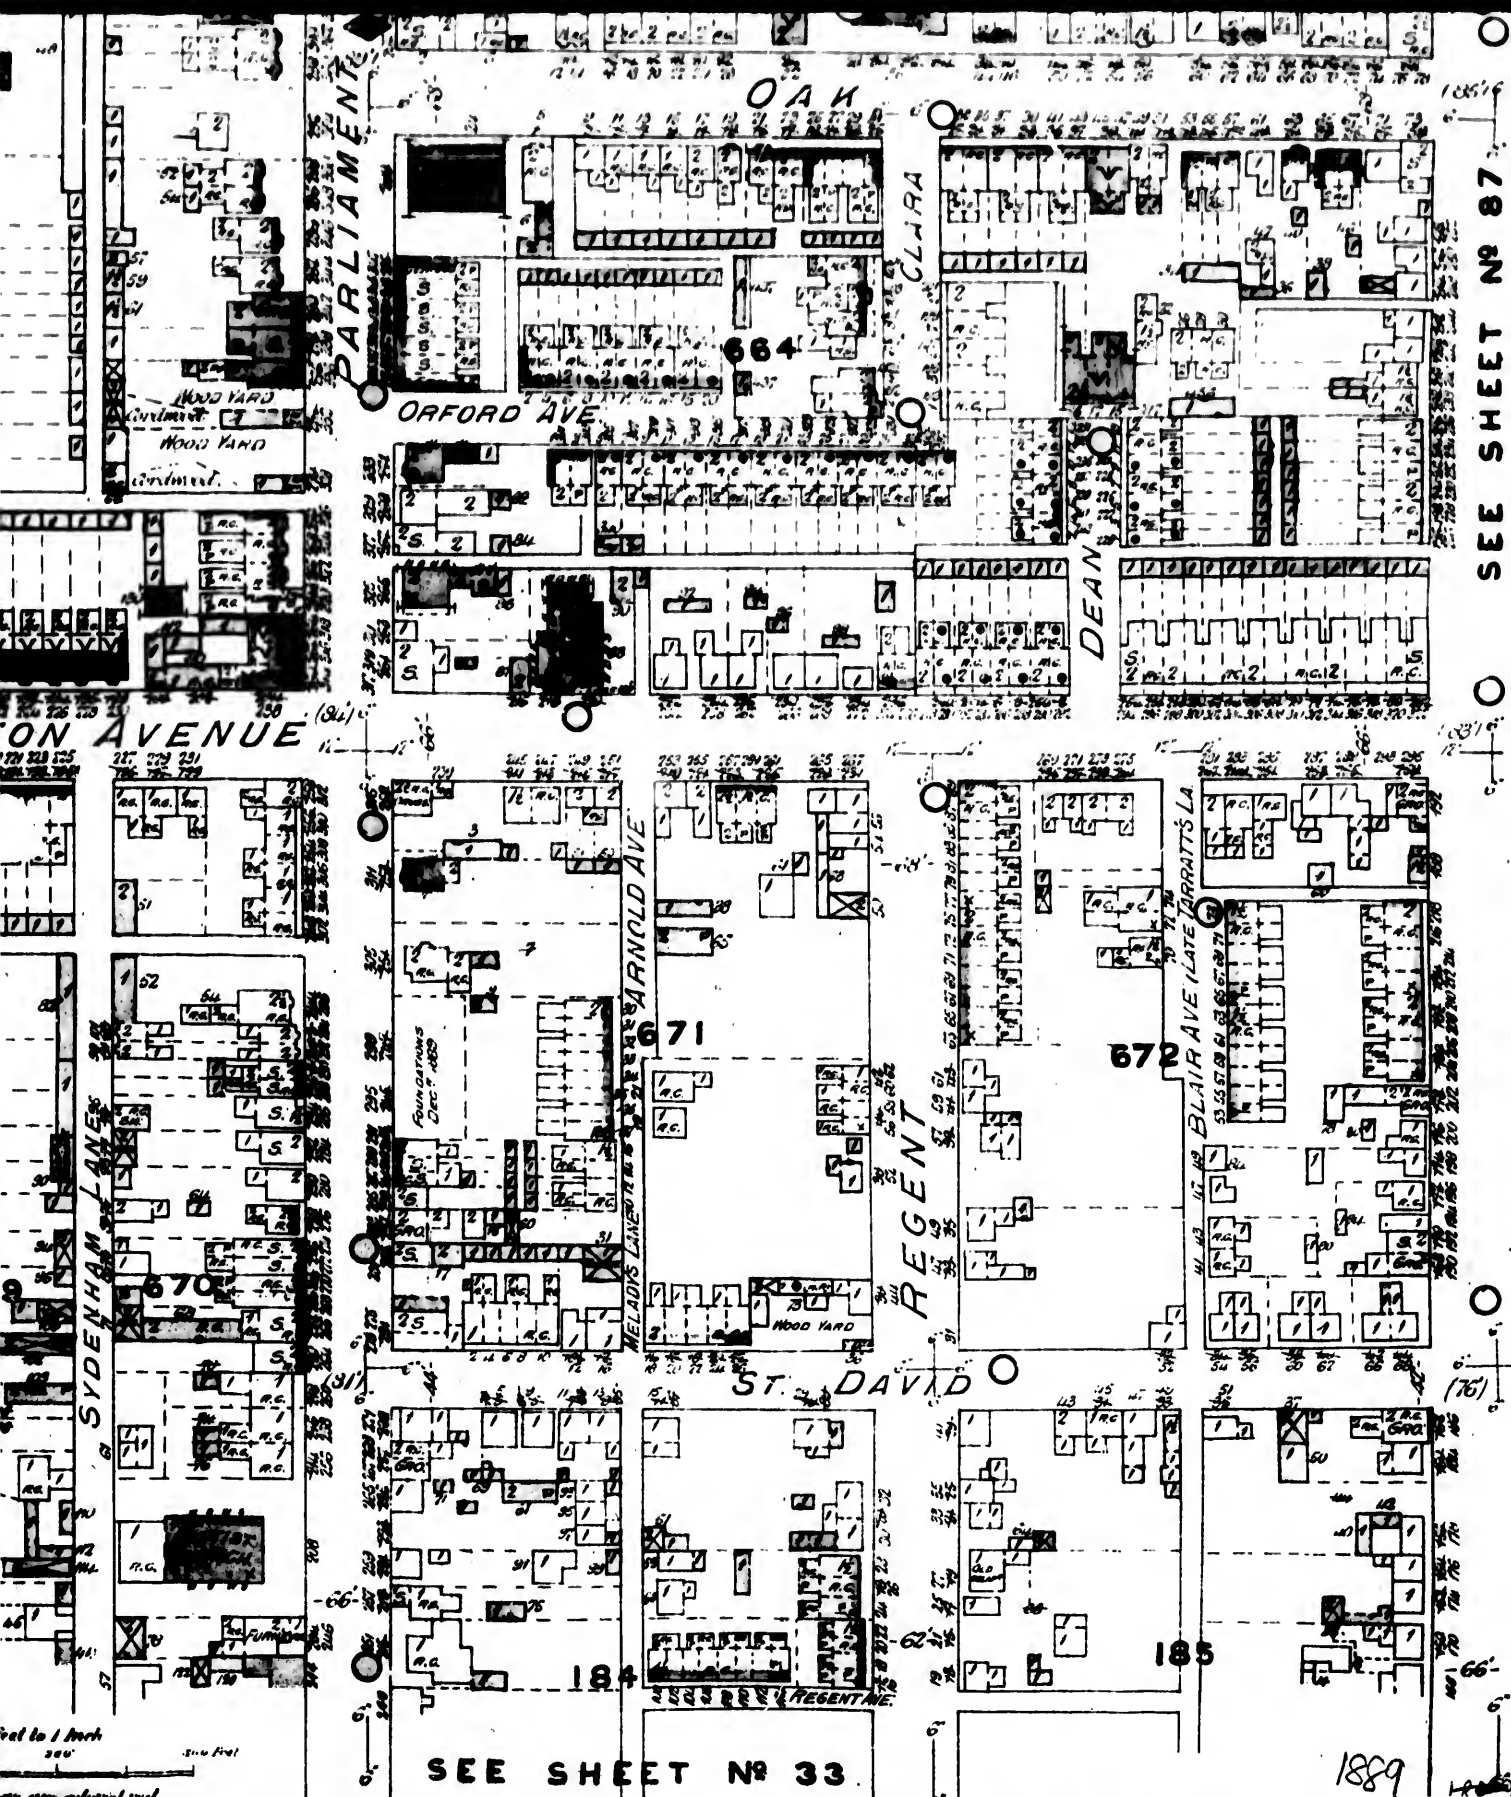


SEE SHEET N° 87

SEE SHEET N° 33

1889

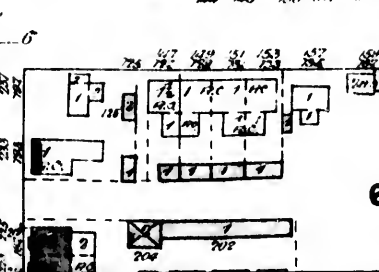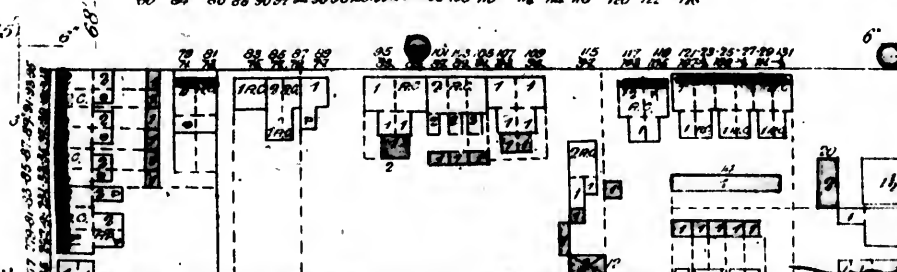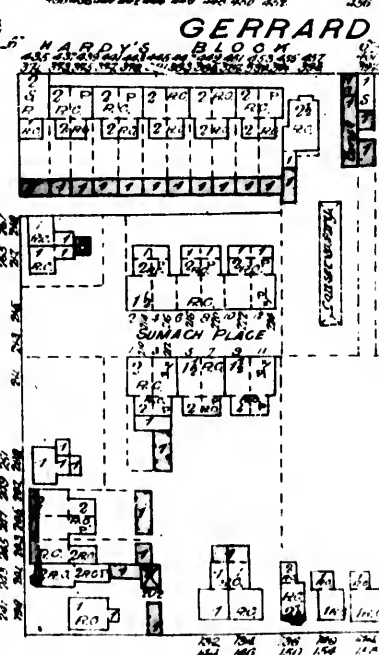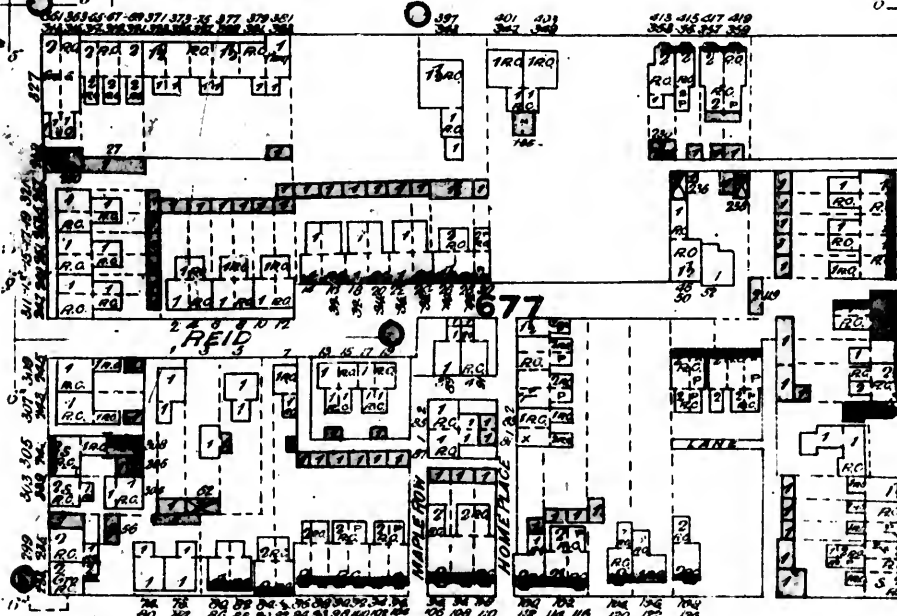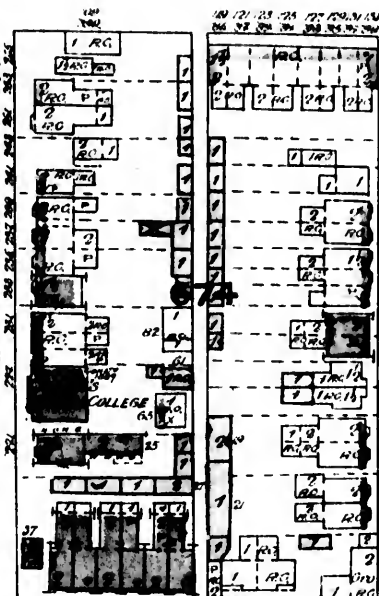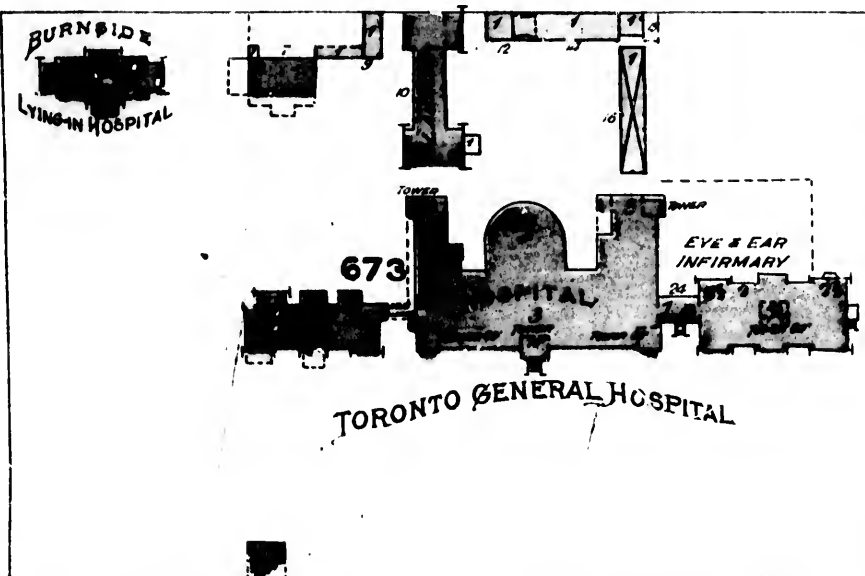

SPRUCE

 

88

SEE SHEET N° 87

ARMSTRONG AVE

691

SYDENHAM

LOVATT PLACE

692 C

694

DOMINION BREWERY
ROBERT DAVIES

SEE

ENLARGED SHEET 17 BLOCK 3

QUEEN E

698

BRISTOL TERRACE

697

696

695

SEE SHEET N° 33

SACKVILLE

ST PAUL

BRISTOL

SUMACH

AKS

HOSLIN AVE

88

-TORONTO-ONT-
-DEC 1889-

692C

693

DON BREWERY
2 LIVES & CO.

SEE ENLARGED on SHEET 17 BLOCK C

old course of River Don

SEE SHEET N° 1. RIVERSIDE

River Don New Course

QUEEN EAST

DON BRIDGE (1889)

699

698


KING EAST


NEW STORES
TORONTO STABLES
STABLES
open to 25's
2-3 open to 25's
CAR STORE
DUN FUNDRY

705

iver Don


SEE SHEET N° 88

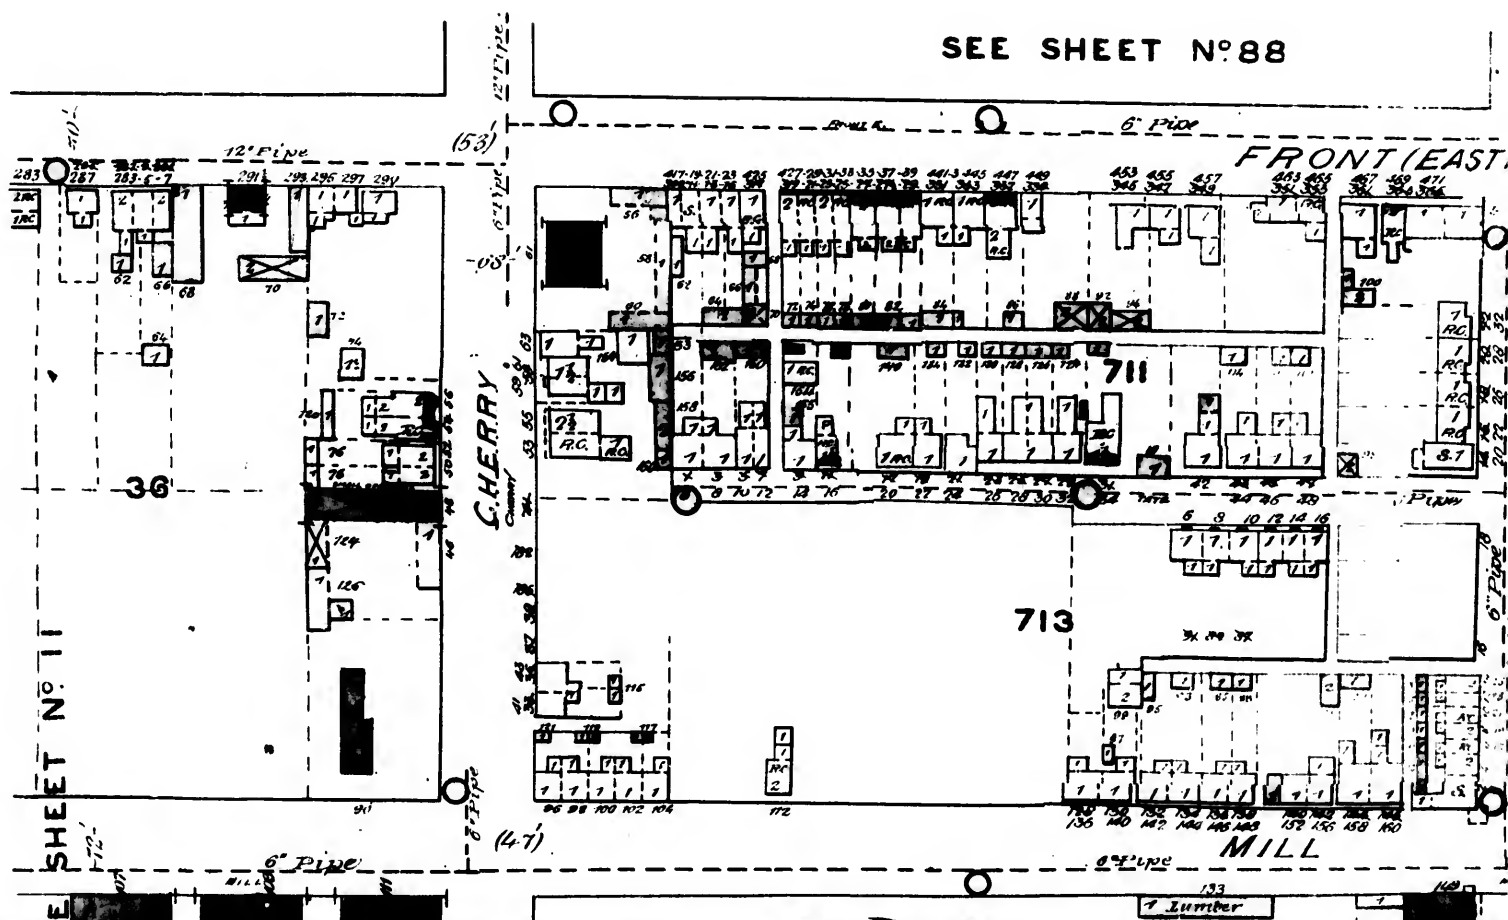

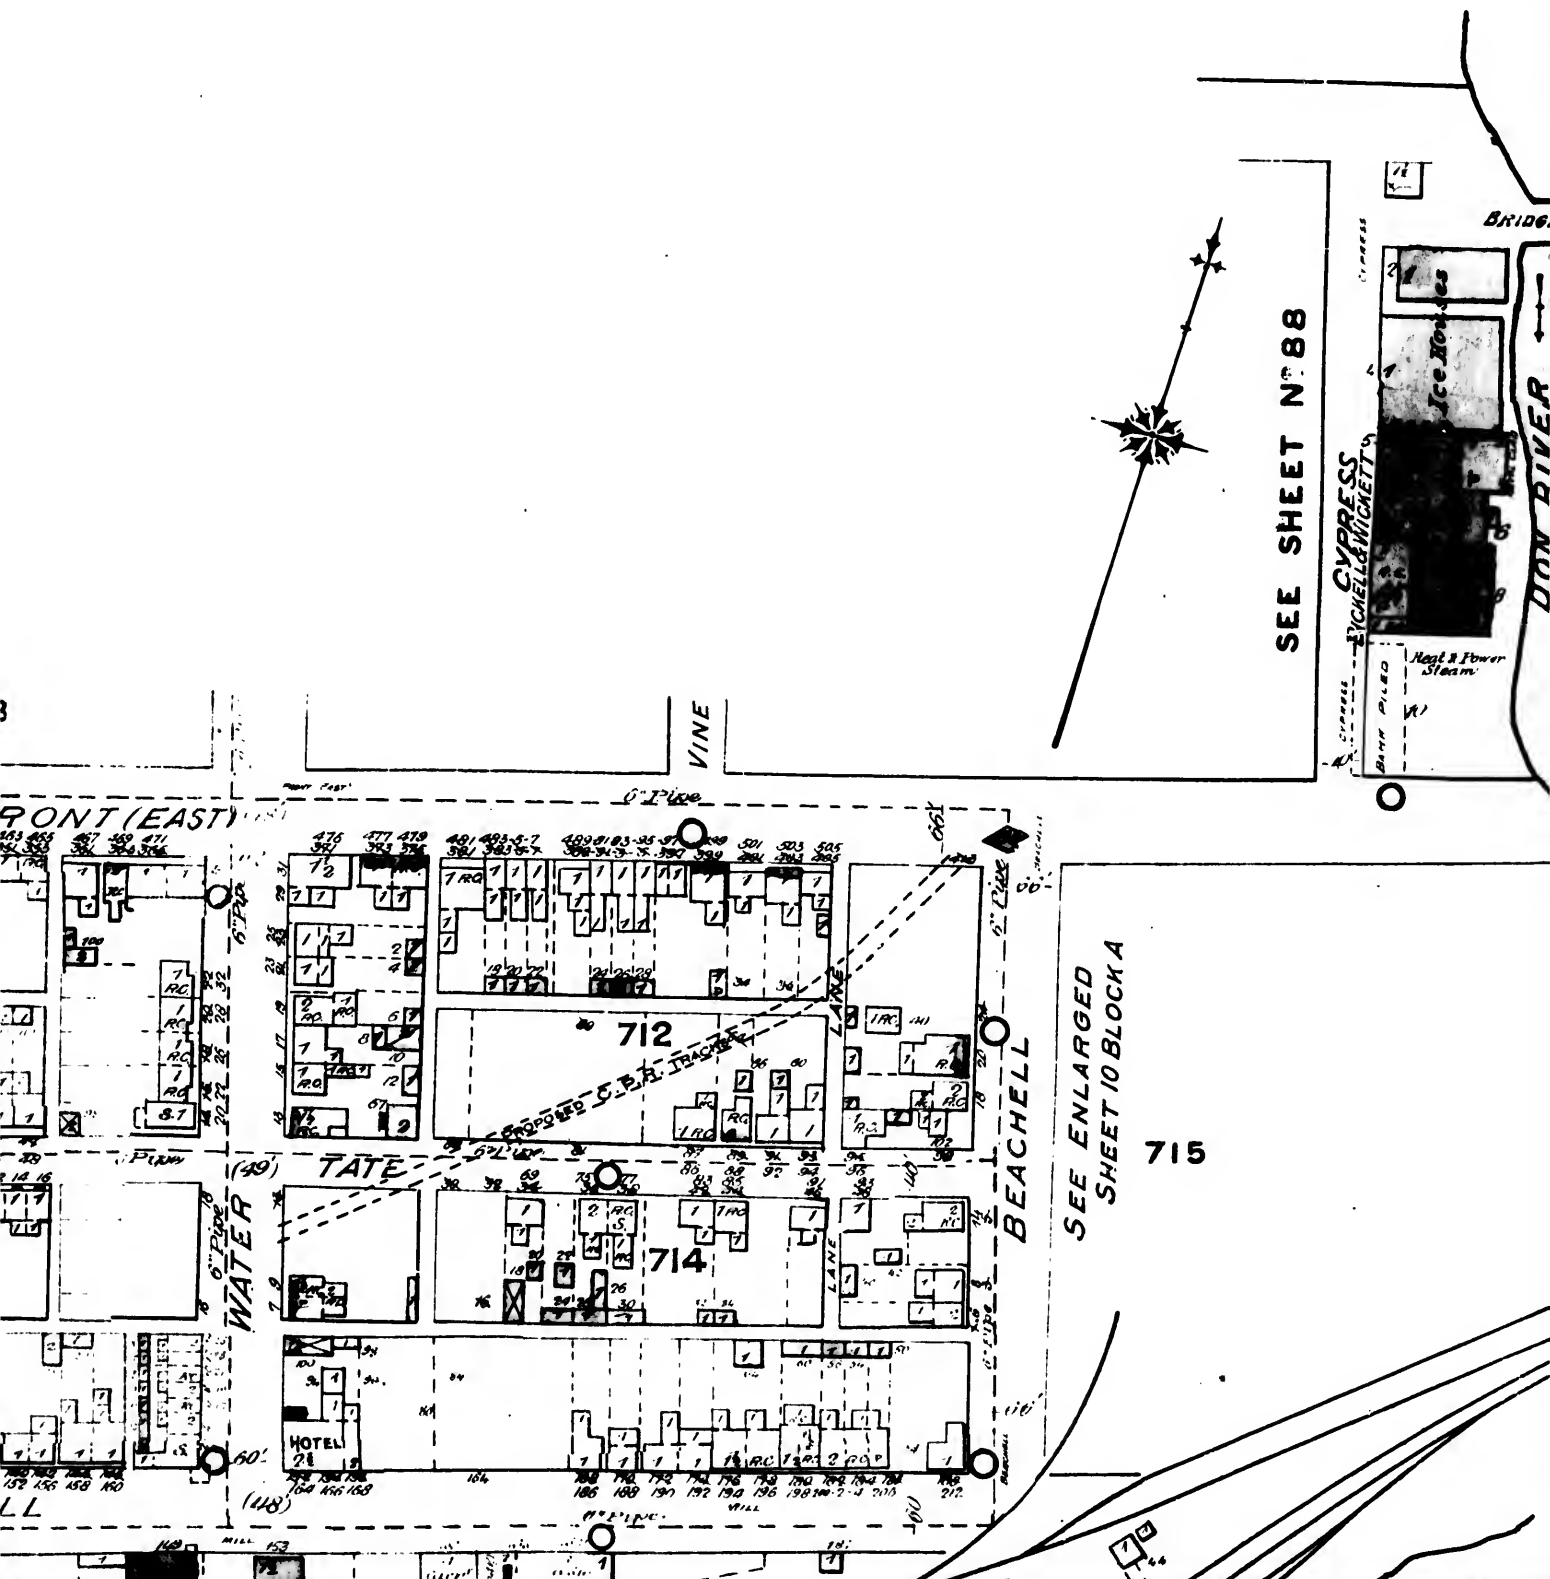


NORTH CITY LIMIT


(FORMERLY QUE

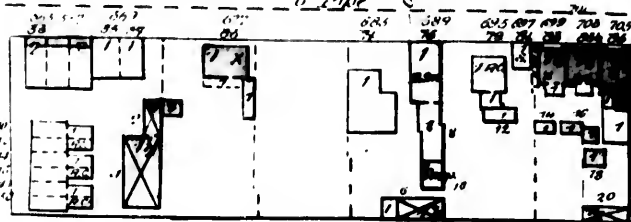

LANE

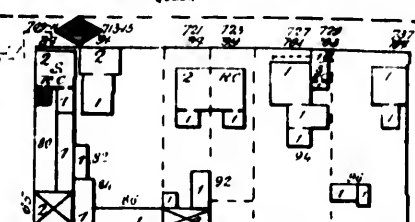

LANE

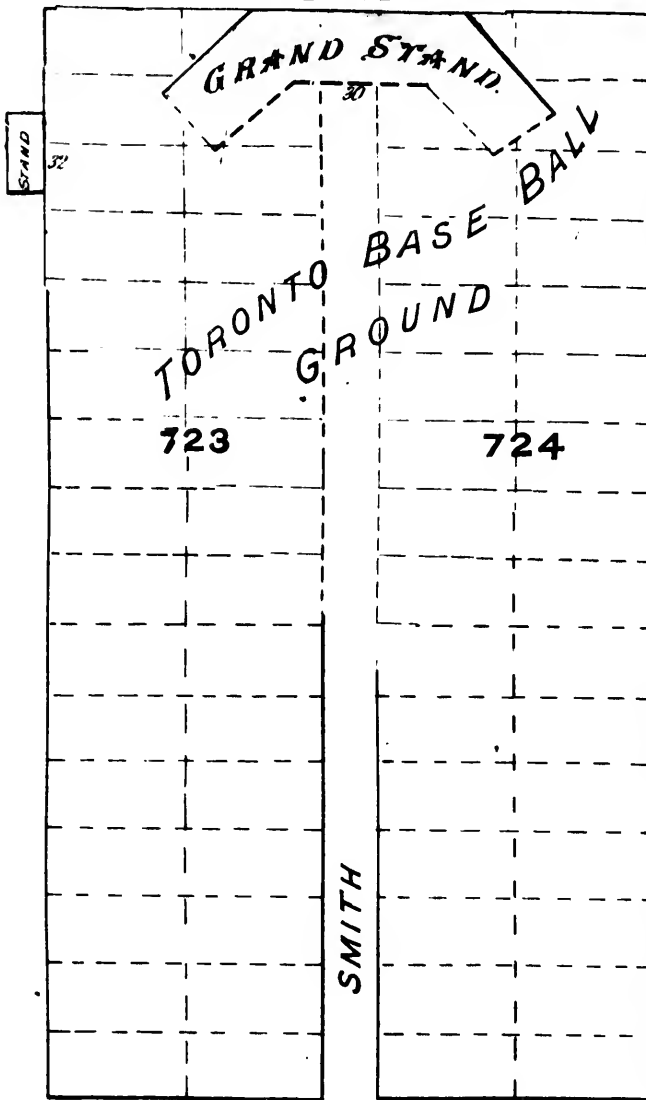

GRAND STAND

TORONTO BASE BALL GROUND

722


723

724

SMITH

SCADDING NOW BROADVIEW AVE.




68'

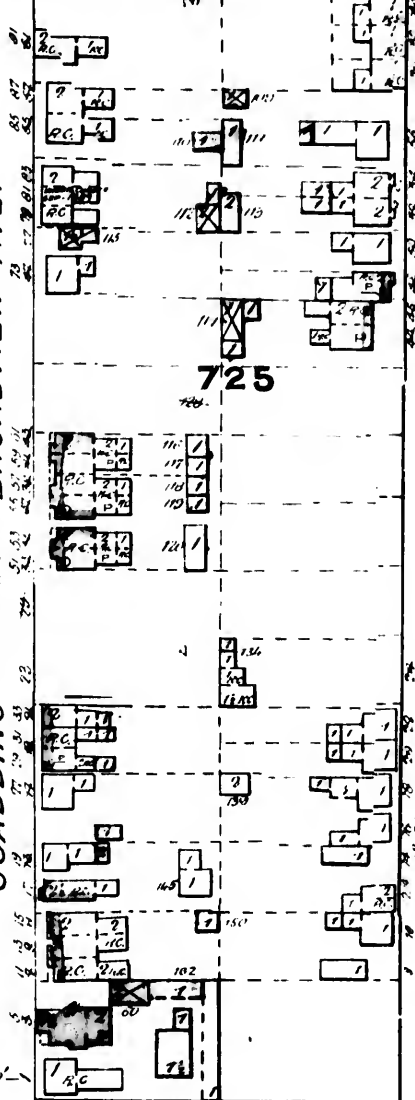

725

LEWIS

EASTERN

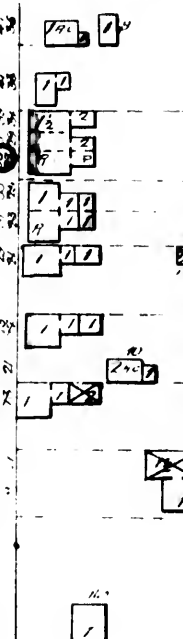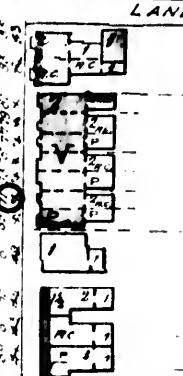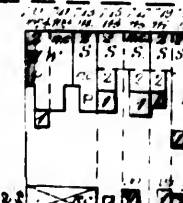


736

OF RIVERSIDE

-TORONTO-
-MARCH 1882-

90

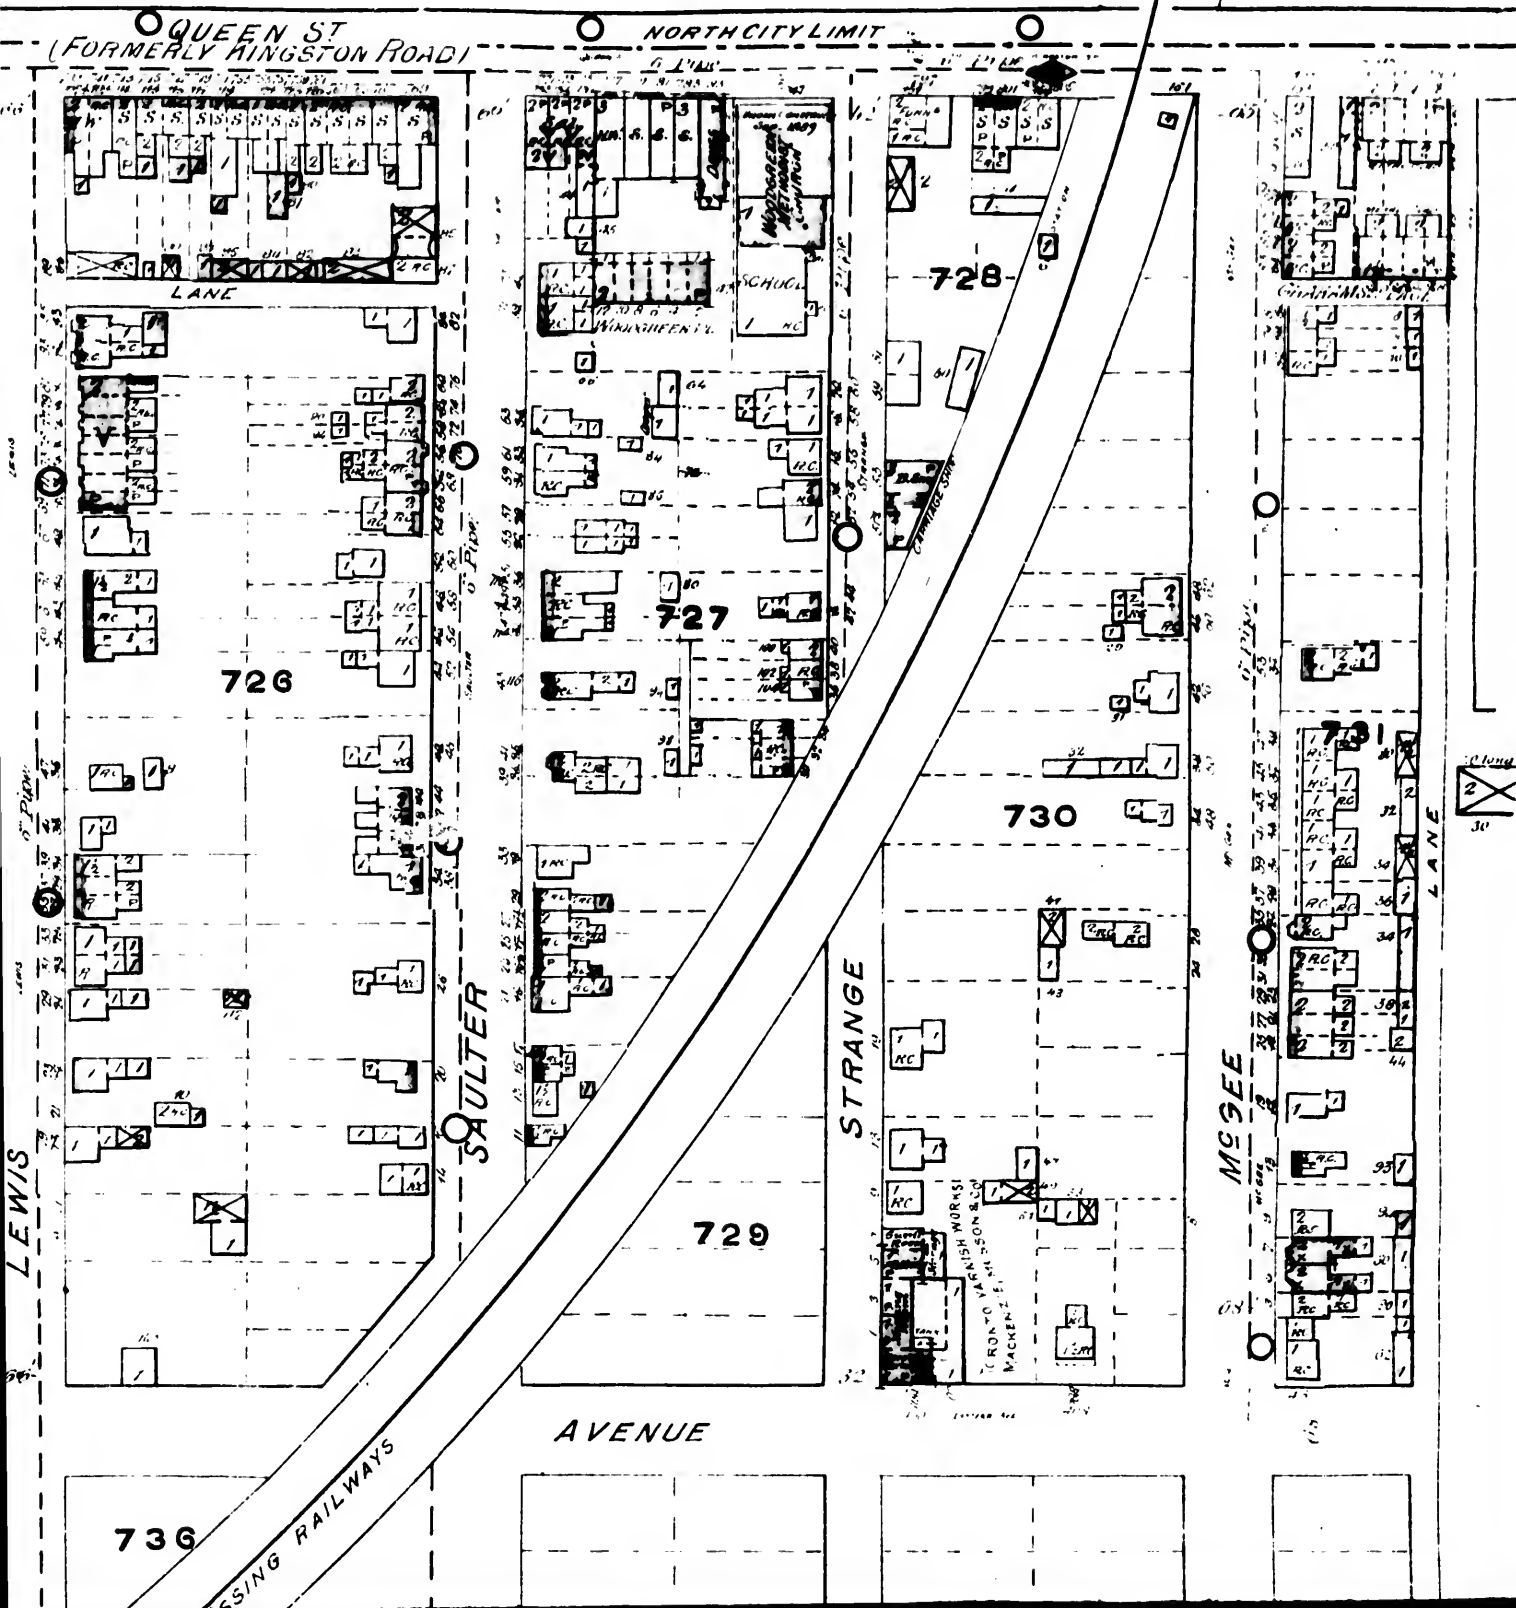

122

SEE SHEET

LINDSEY AVE



CAMPBELL

SEE SHEET 303. Vol. IV.

DUFFERIN

HAVELOCK

865

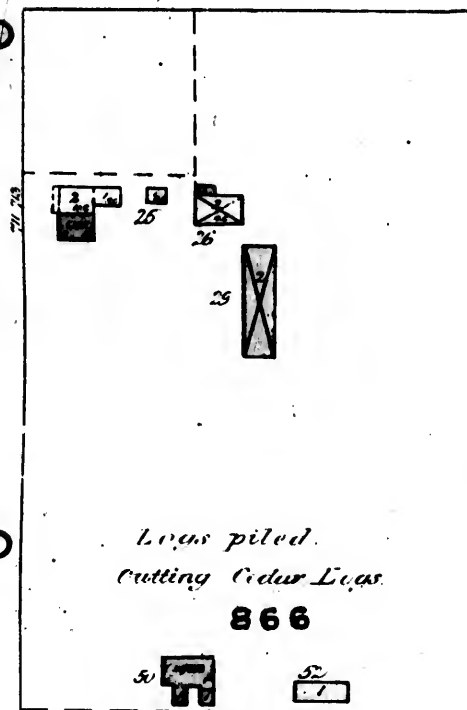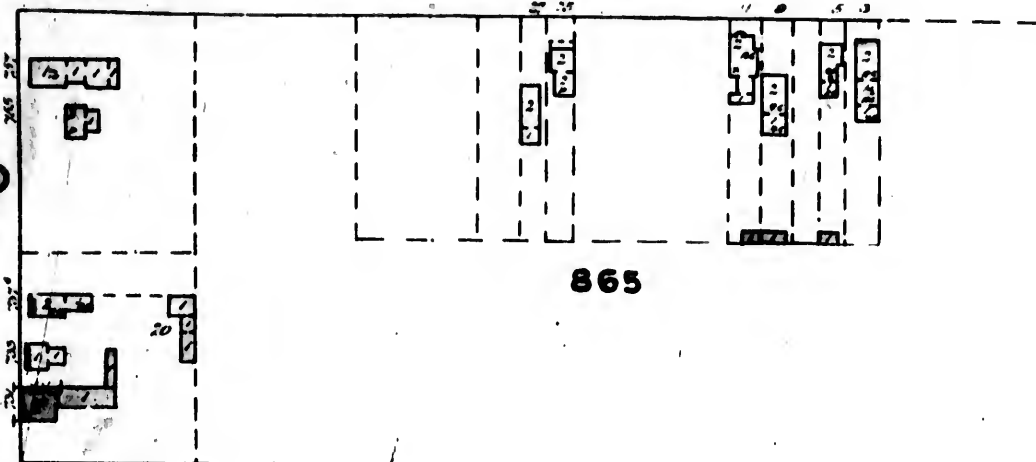

Logs piled.
Cutting Cedar Logs.

866


867

870

GLADSTONE AVE

SEE SHEET 305. Vol. IV.

FISHER

 

SEE SHEET N° 150

HAVELOCK

868

COLLEGE

RUSHOLME ROAD

869

122

TORONTO

NOV. 1891

EVENTUALLY this street
may be divided into
lots of 50' wide,
Nos. 122, 123, 124 & 125

870

RUSHOLME ROAD

871

DOVERCOURT ROAD

SEE SHEET N° 126

SEE

126

SEE SHEET N° 1

SEE SHEET N° 122

DELAWARE AVE

CONCORD AVE

876

877

878

COLLEGE

879

SHANNON

880

DOVERCOURT

ST. ANNE'S
RD.

Even though this
sheet may be divided
into lots of 1/2 acre
the 1/2, 1/4, 1/8 and
1/16

878

881

882

COLLEGE

883

884

OSSINGTON AVE.

GIVENS

SHAW

EE SHEET No 130

130

Scale 100 feet to 1 inch

SEE SHEET

A.R. Insured Buildings are colored red
and marked I.

894


895

897

SEE SHEET No. 26

SHAW

WOODEN BRIDGE

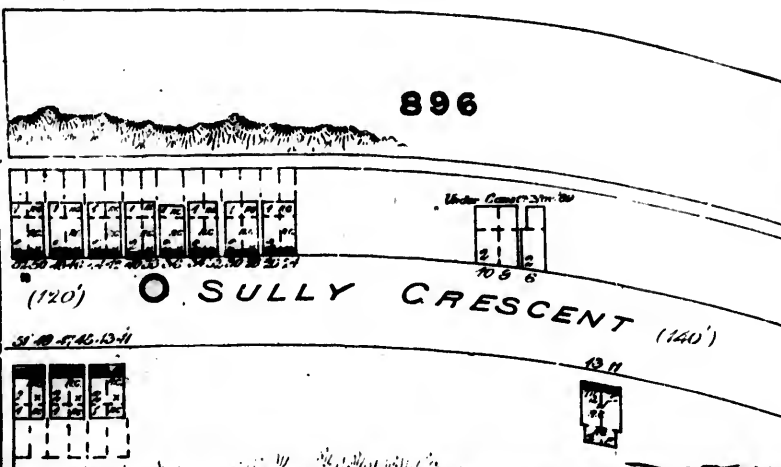

TORONTO, ON
— NOV. '89. —

EVENTUALLY this Sheet
may be divided into
four of 50' scale.
Nos. 130, 131, 132, & 133.

397

898

899

METHODIST CH.
1870 Bldg


COLLEGE

CLINTON






EE SHEET N° 134

SEE SHEET N° 86

SACKVILLE

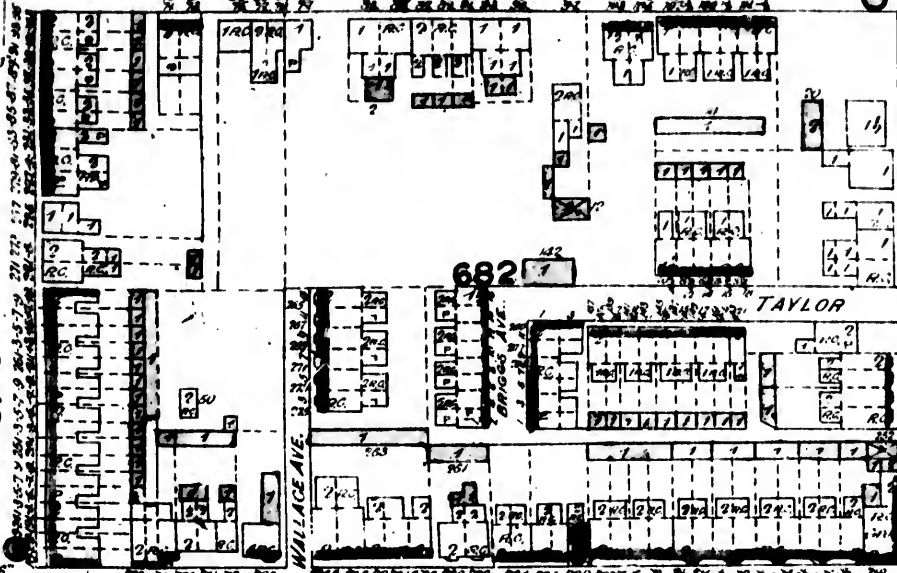


SUMACH

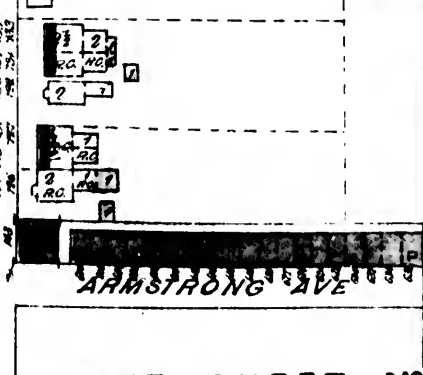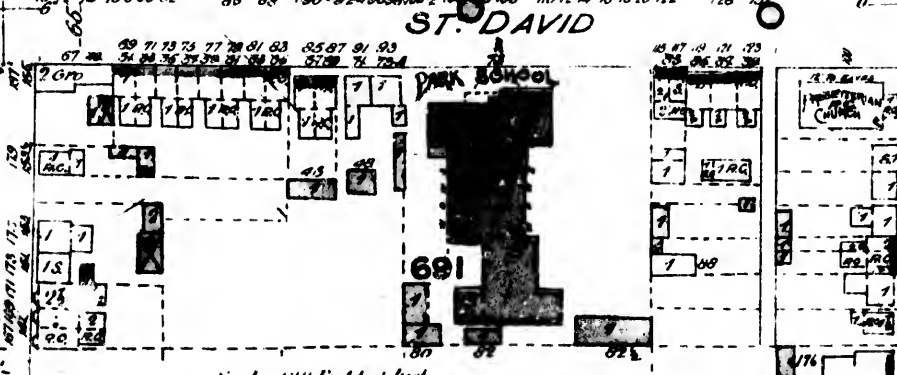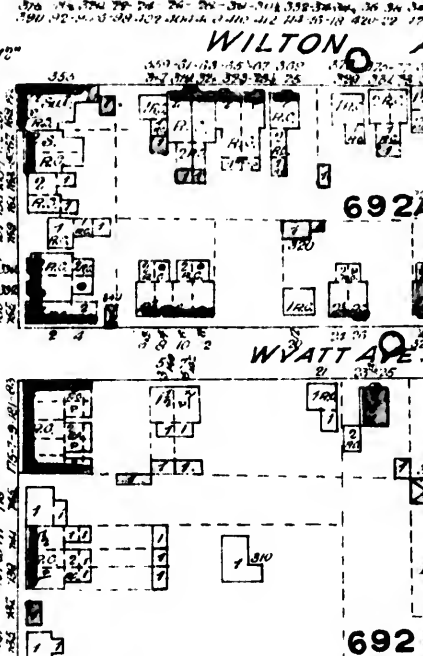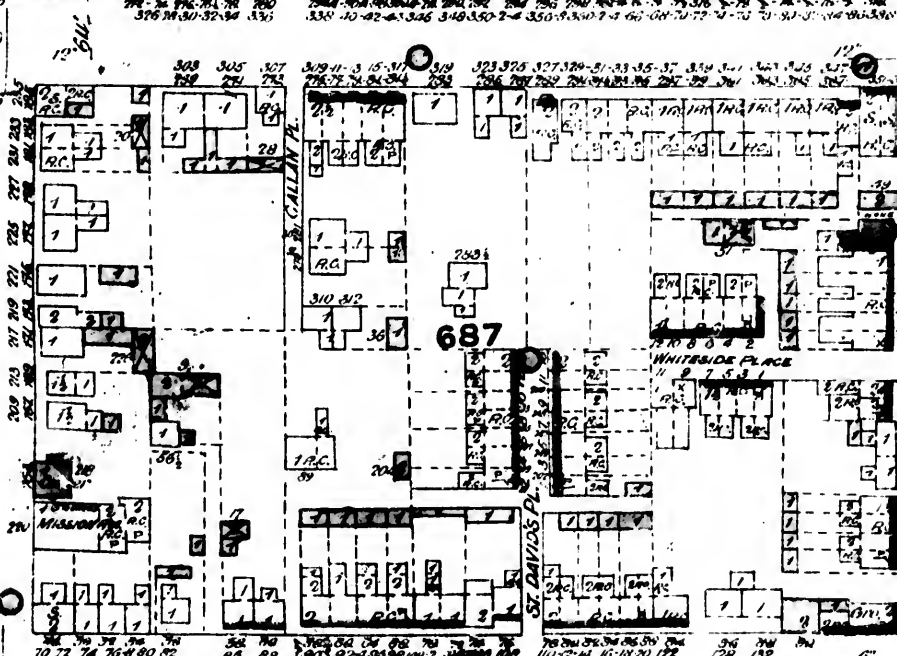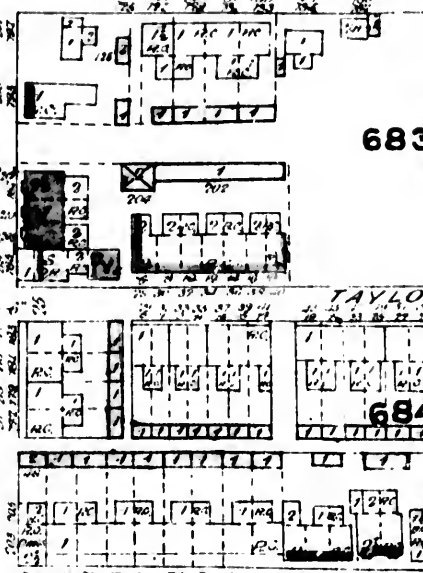

Scale: 100 Feet to 1 Inch

Buildings are colored red and marked 'V'

SEE SHEET N°

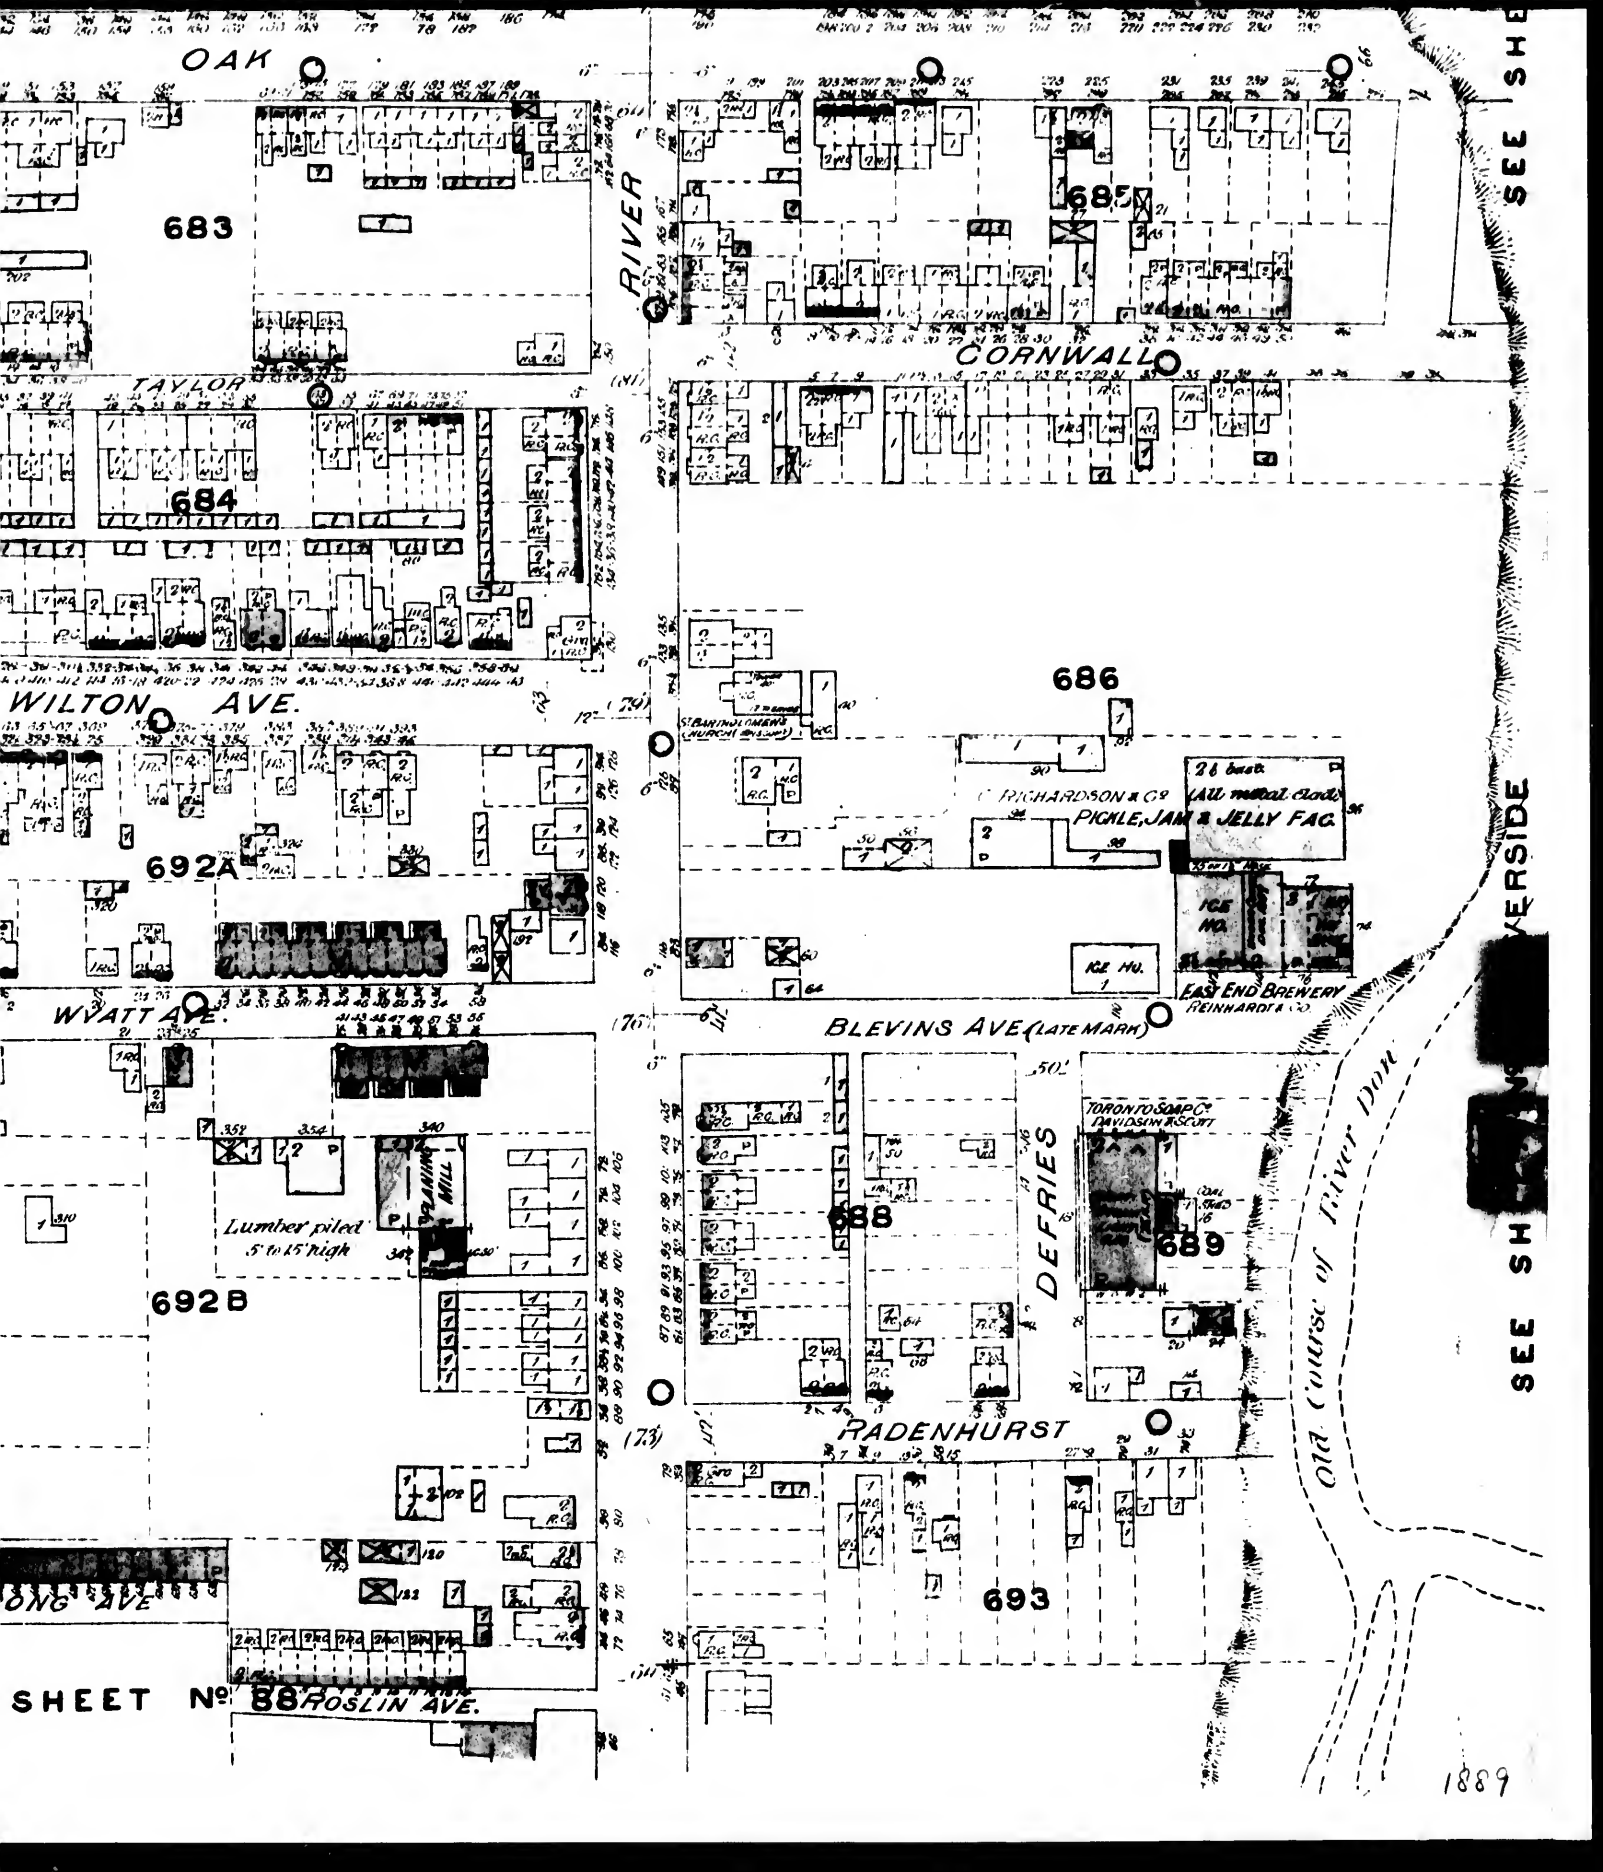

OAK

683

684

692A

692B

693

TAYLOR

WILTON AVE.

WYATT AVE.

ROSLIN AVE.

SHEET No 88

88

RIVER

CORNWALL

686

BLEVINS AVE (LATE MARK)

RADENHURST

DEFRIES

688

689

693

RICHARDSON & CO
PICULE, JAM & JELLY FAG.

EAST END BREWERY
REINHARDT & CO

TORONTO SOAP & DAVIDSON & SONS

Old Course of River Don

SEE SH

VERSIDE

SEE SH

1889

SA

SUM

SEE SHEET No 19

92

Continued & further
piled to high.

Jas Smith
Feed
Whee

CHERRY

COOPERAGE

708

GOODERHAMA WORKS
First - Sheds in Cooper Shop
36 - Station in Moulding

STORAGE

COOPERAGE SHOP

Scale - 100 feet to inch

ALL General Buildings are colored red
and marked A

SEE SHEET

FROM

Loots

EASTERN

AVENUE

706

CITY WEIGHSCALES

200

701

FUNSTON

WILLIAMSON

697

696

695

12"

12"

12"

12"

12"

12"

12"

12"

12"

12"

12"

12"

12"

12"



12"

12"

12"

12"

12"

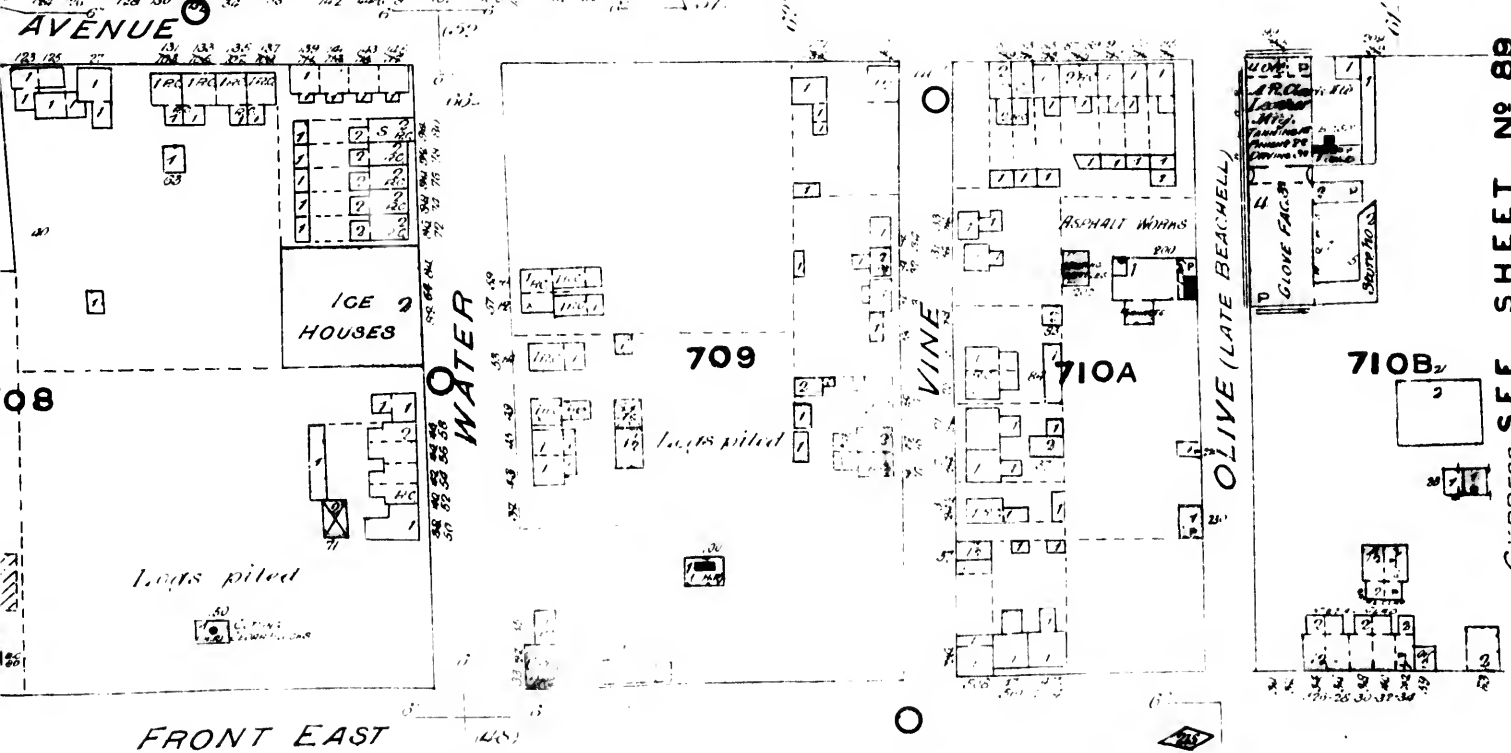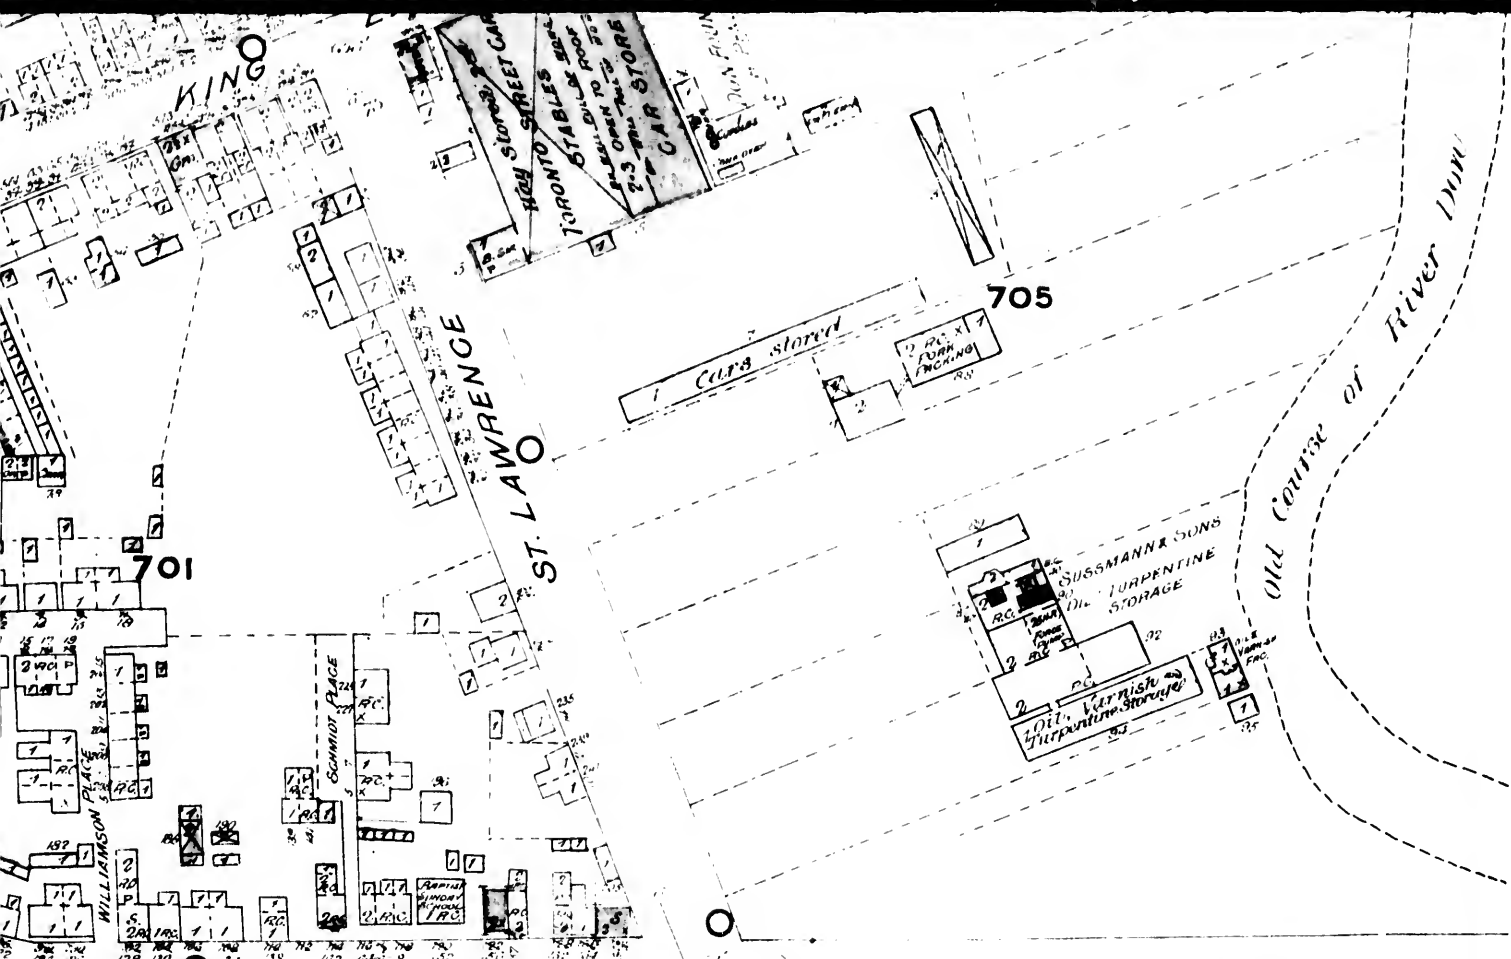

SEE SHEET No 89

SEE SHEET No 89

SHEET No. 1

SEE

38

SEE

ENLARGED SHED

PLATFORM

-70'

G

R

A

N

D

R

I

V

E

R

720

Low Water (40')

CATTLE SHEDS

Cattle Yard

CAR REPAIR SHOP

717

MILL

1 Lumber

(47')


6" Pipe


6" Pipe


41.5'

172

135 136 137 

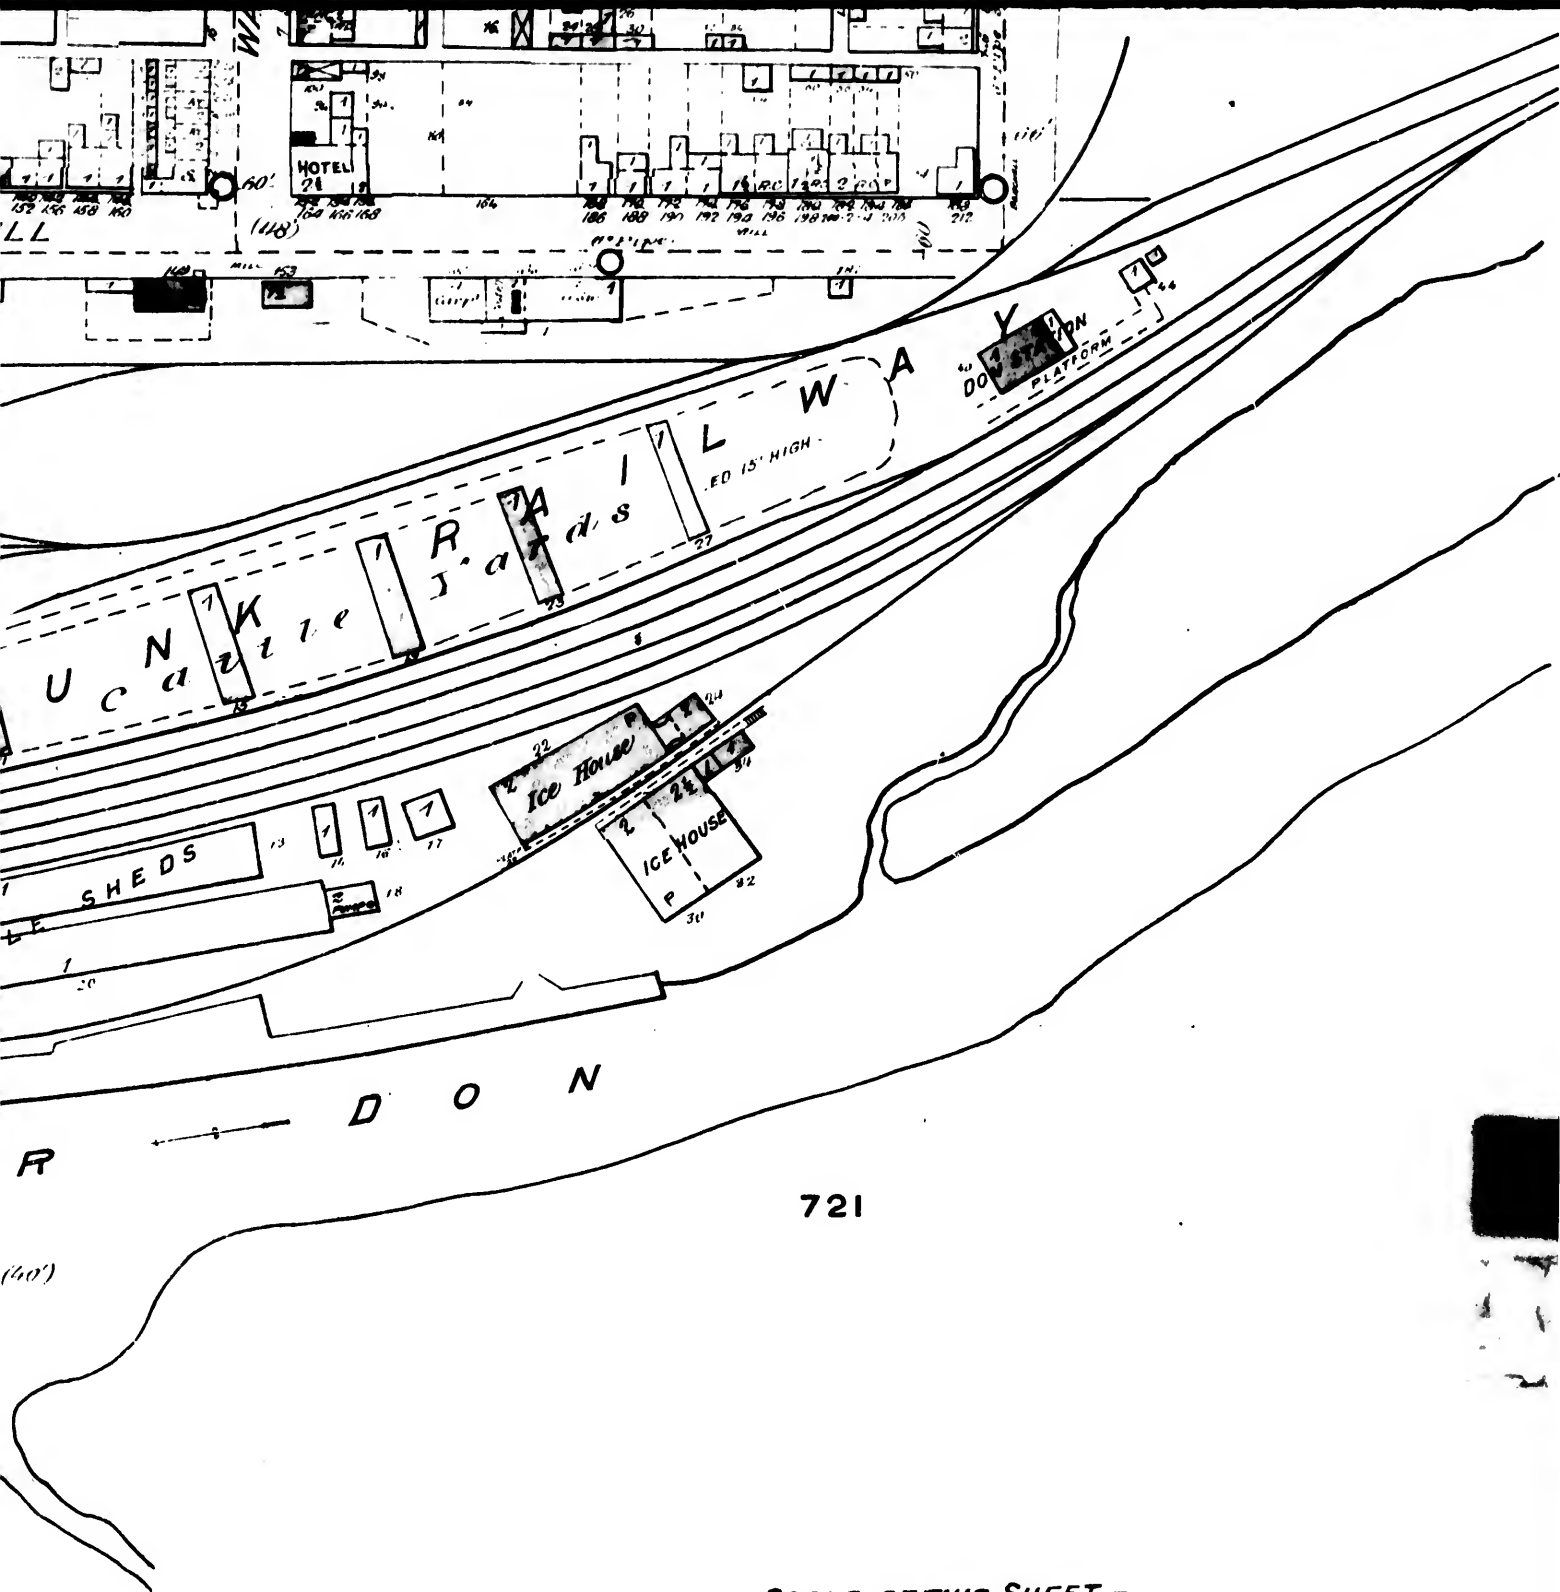

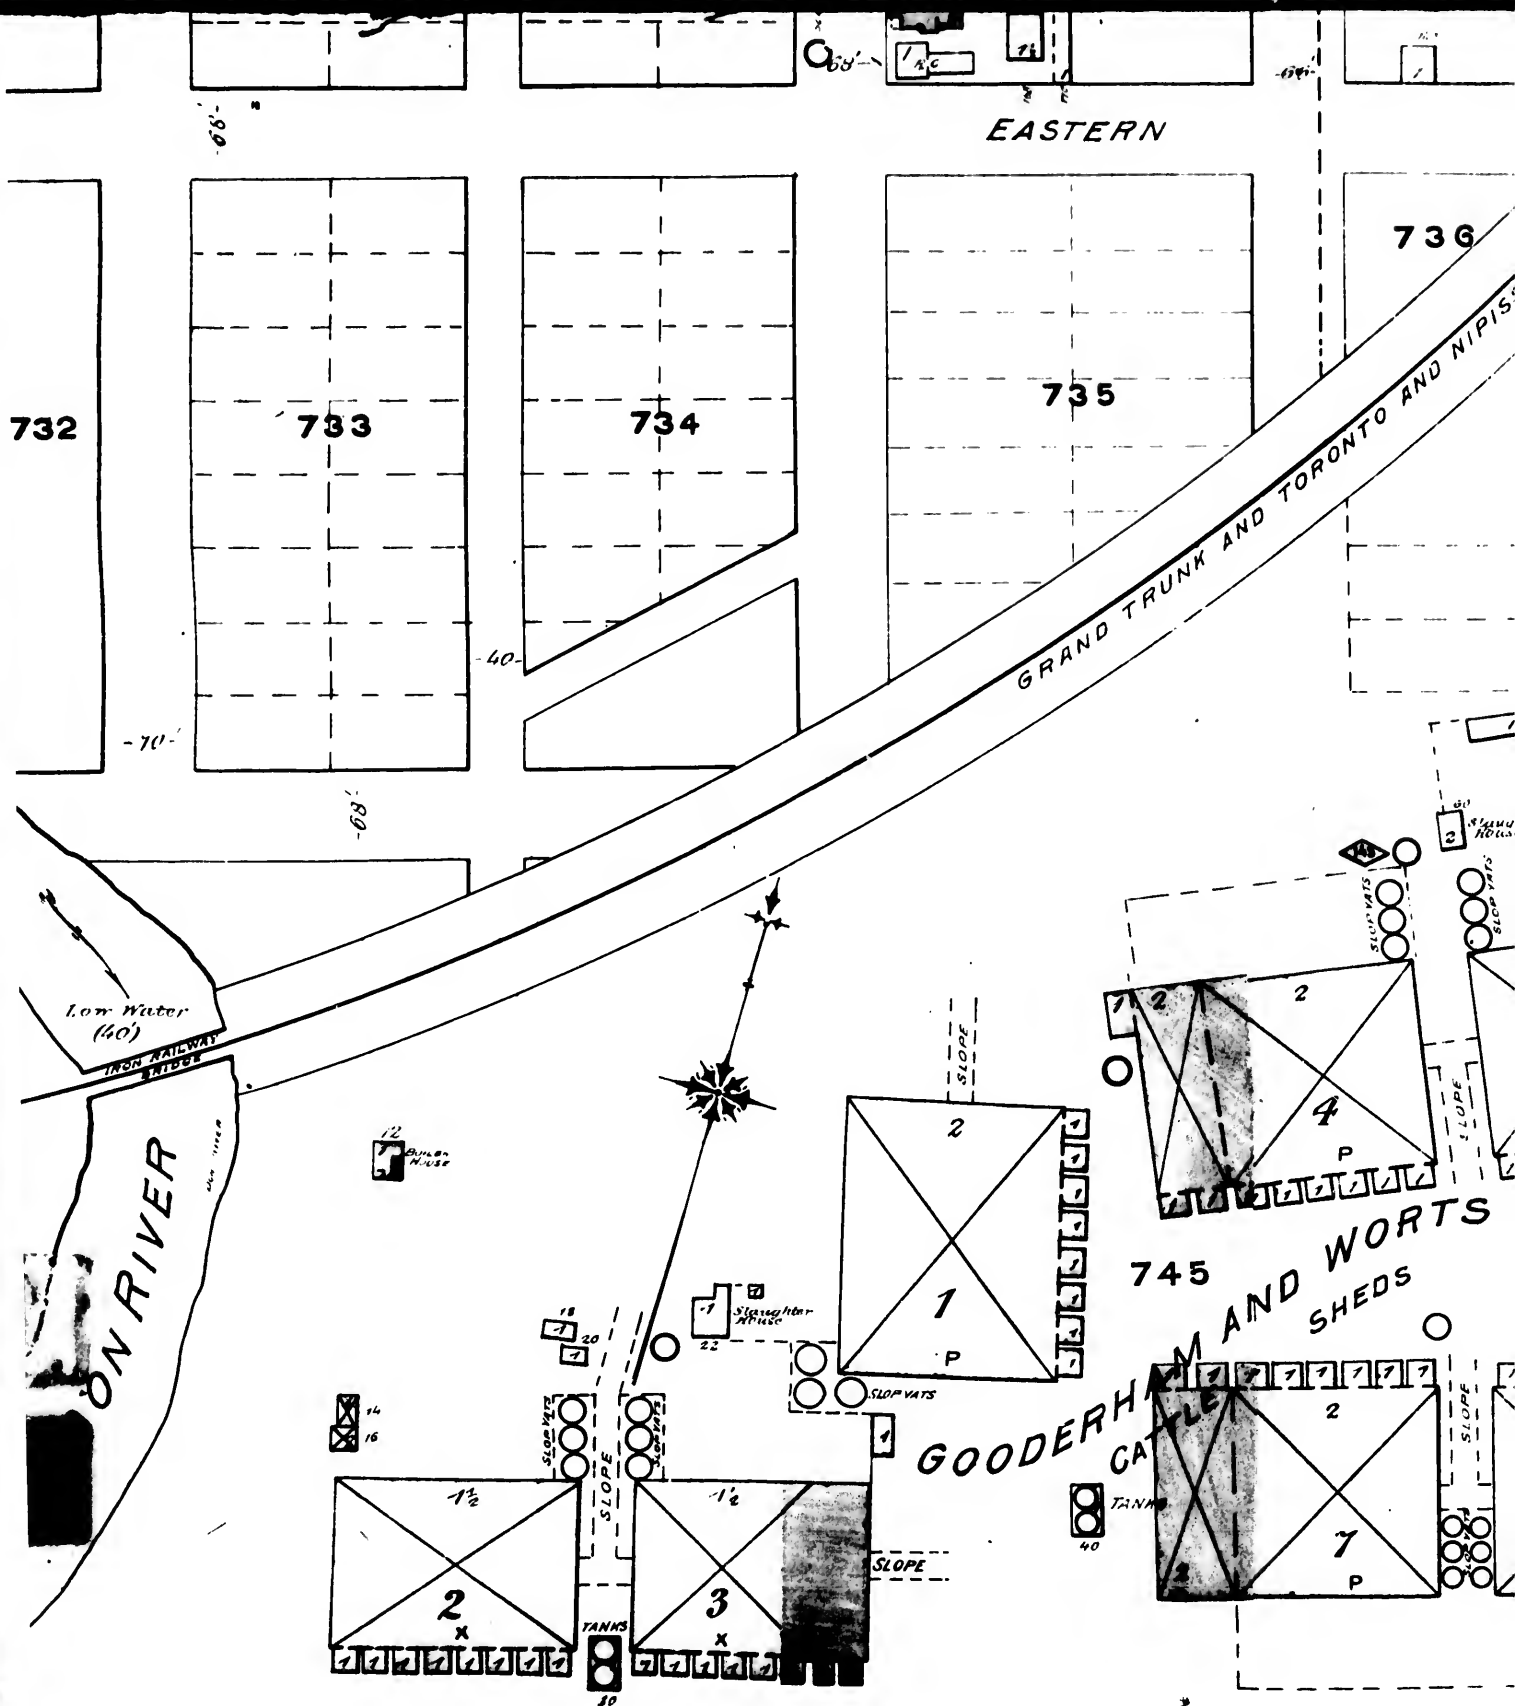

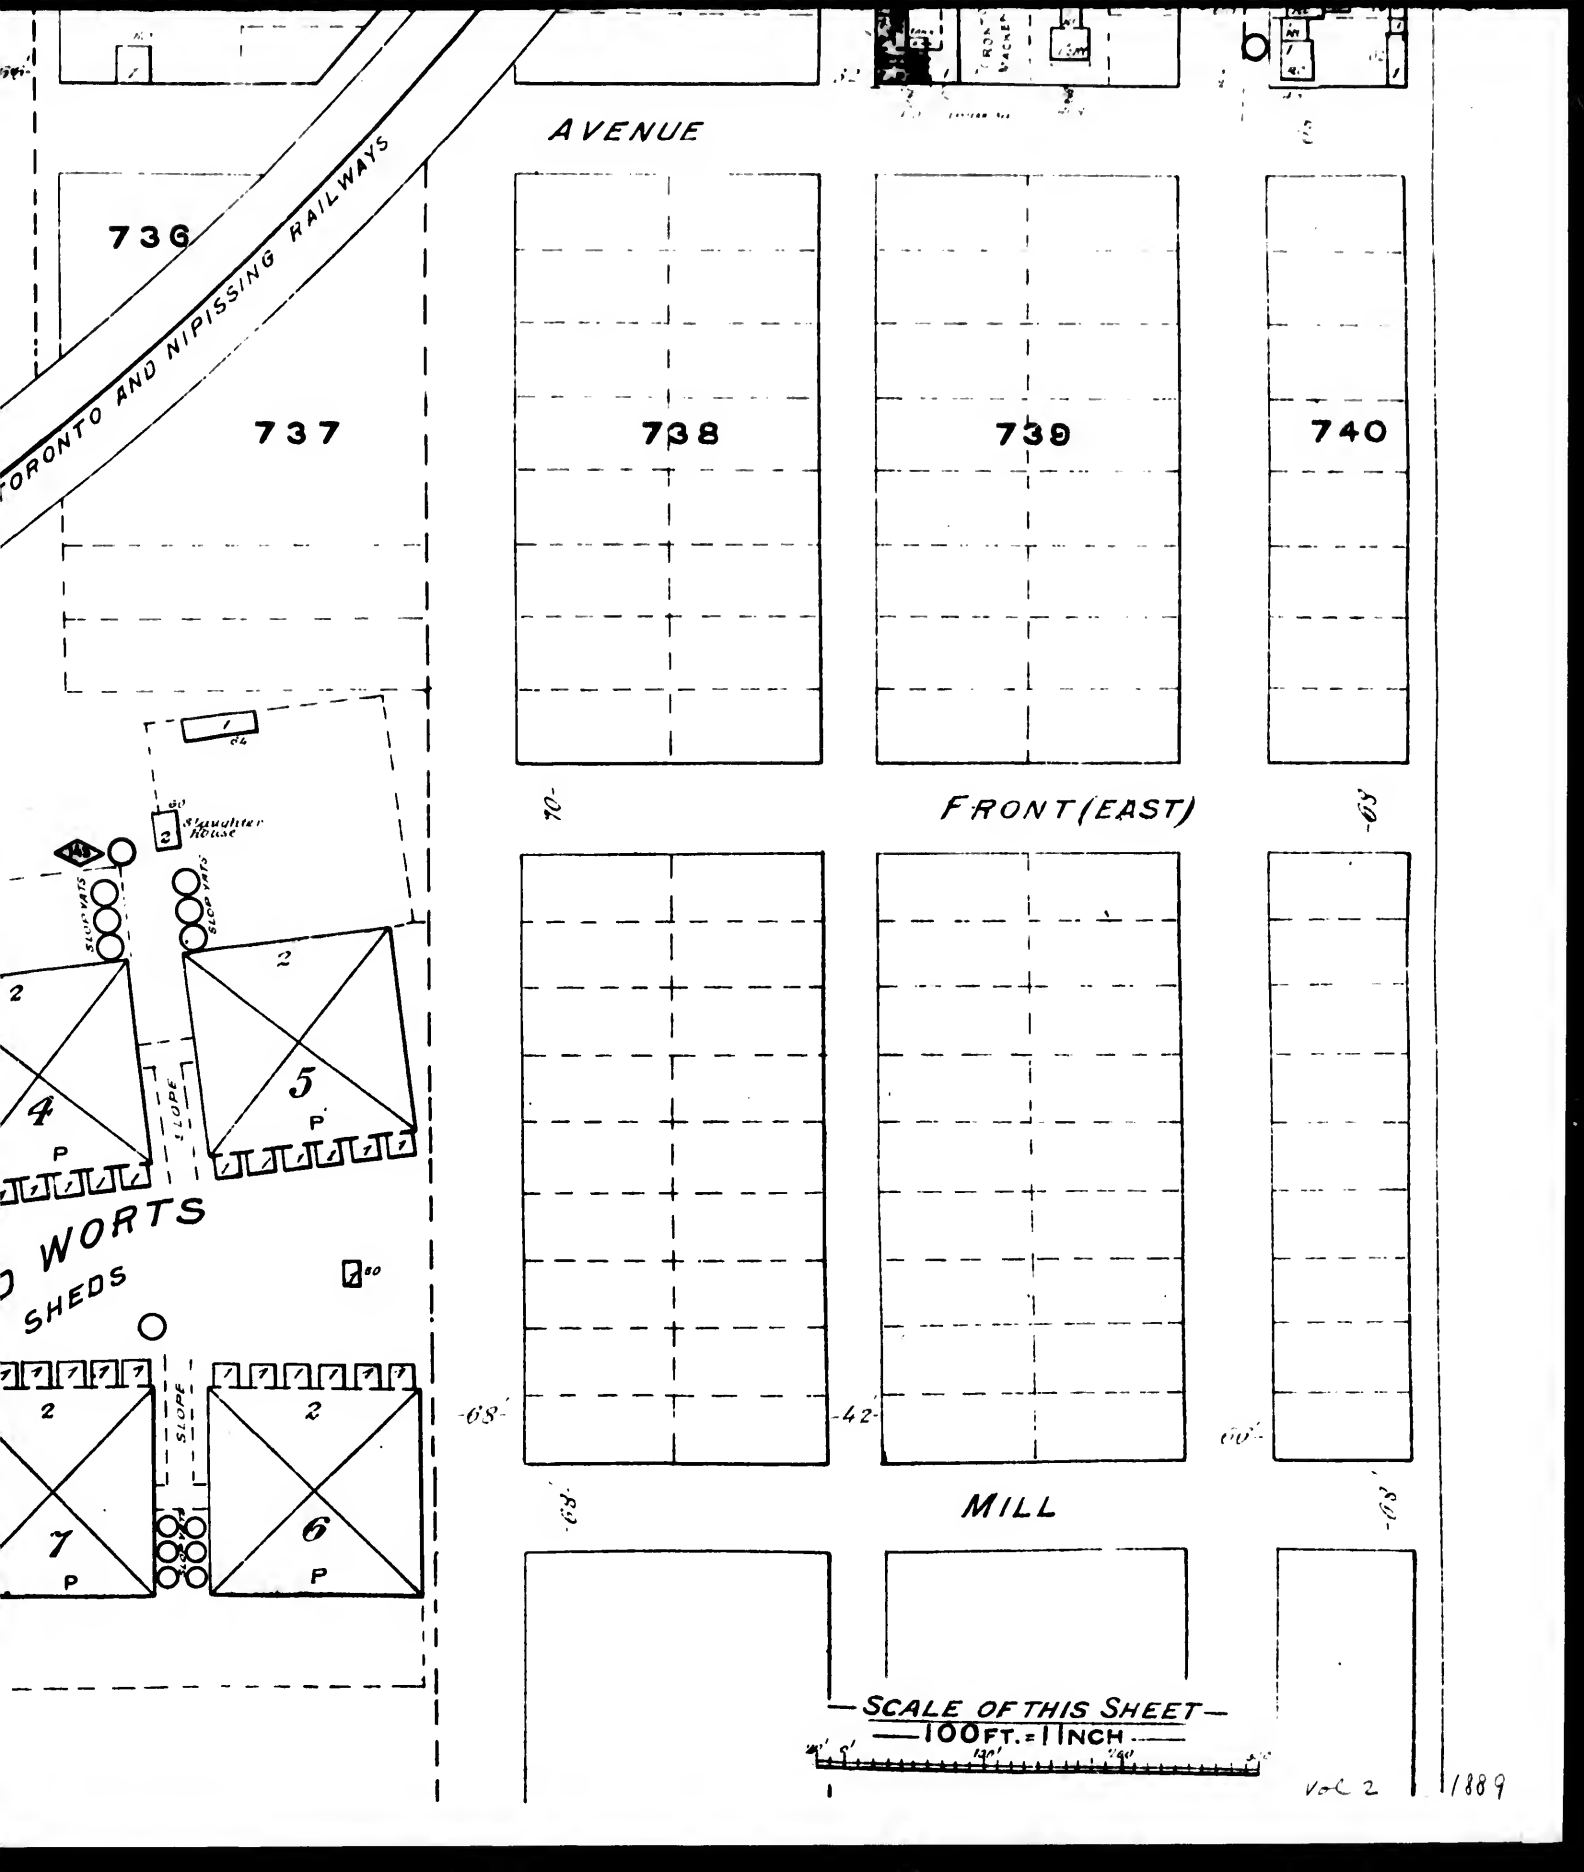

AVENUE

736

737

738

739

740


FRONT (EAST)

MILL



SCALE OF THIS SHEET—
100 FT. = 1 INCH

SEE SHEET 305. Vol

FISHER

 

GLAD

  

SEE SHEET



RUSHOL

ST ANN'S RD.

SEE SHEET N° 70



O

O

COOLMINE RD.



- 60' -

Scale 100 Feet to 1 Inch
0 100 200
V.R. Veneered Buildings are colored red
and marked V.

1889

ST. ANN'S
RD.

DOV

CHURCHILL AVE. FORMERLY PERTH

872

LAKEVIEW AVE

873

HARRISON

398

399


DUNDAS

GROVE
AVE

Scale 1 inch = 100 feet

All Vacated Buildings are colored red
and marked V

SEE SH

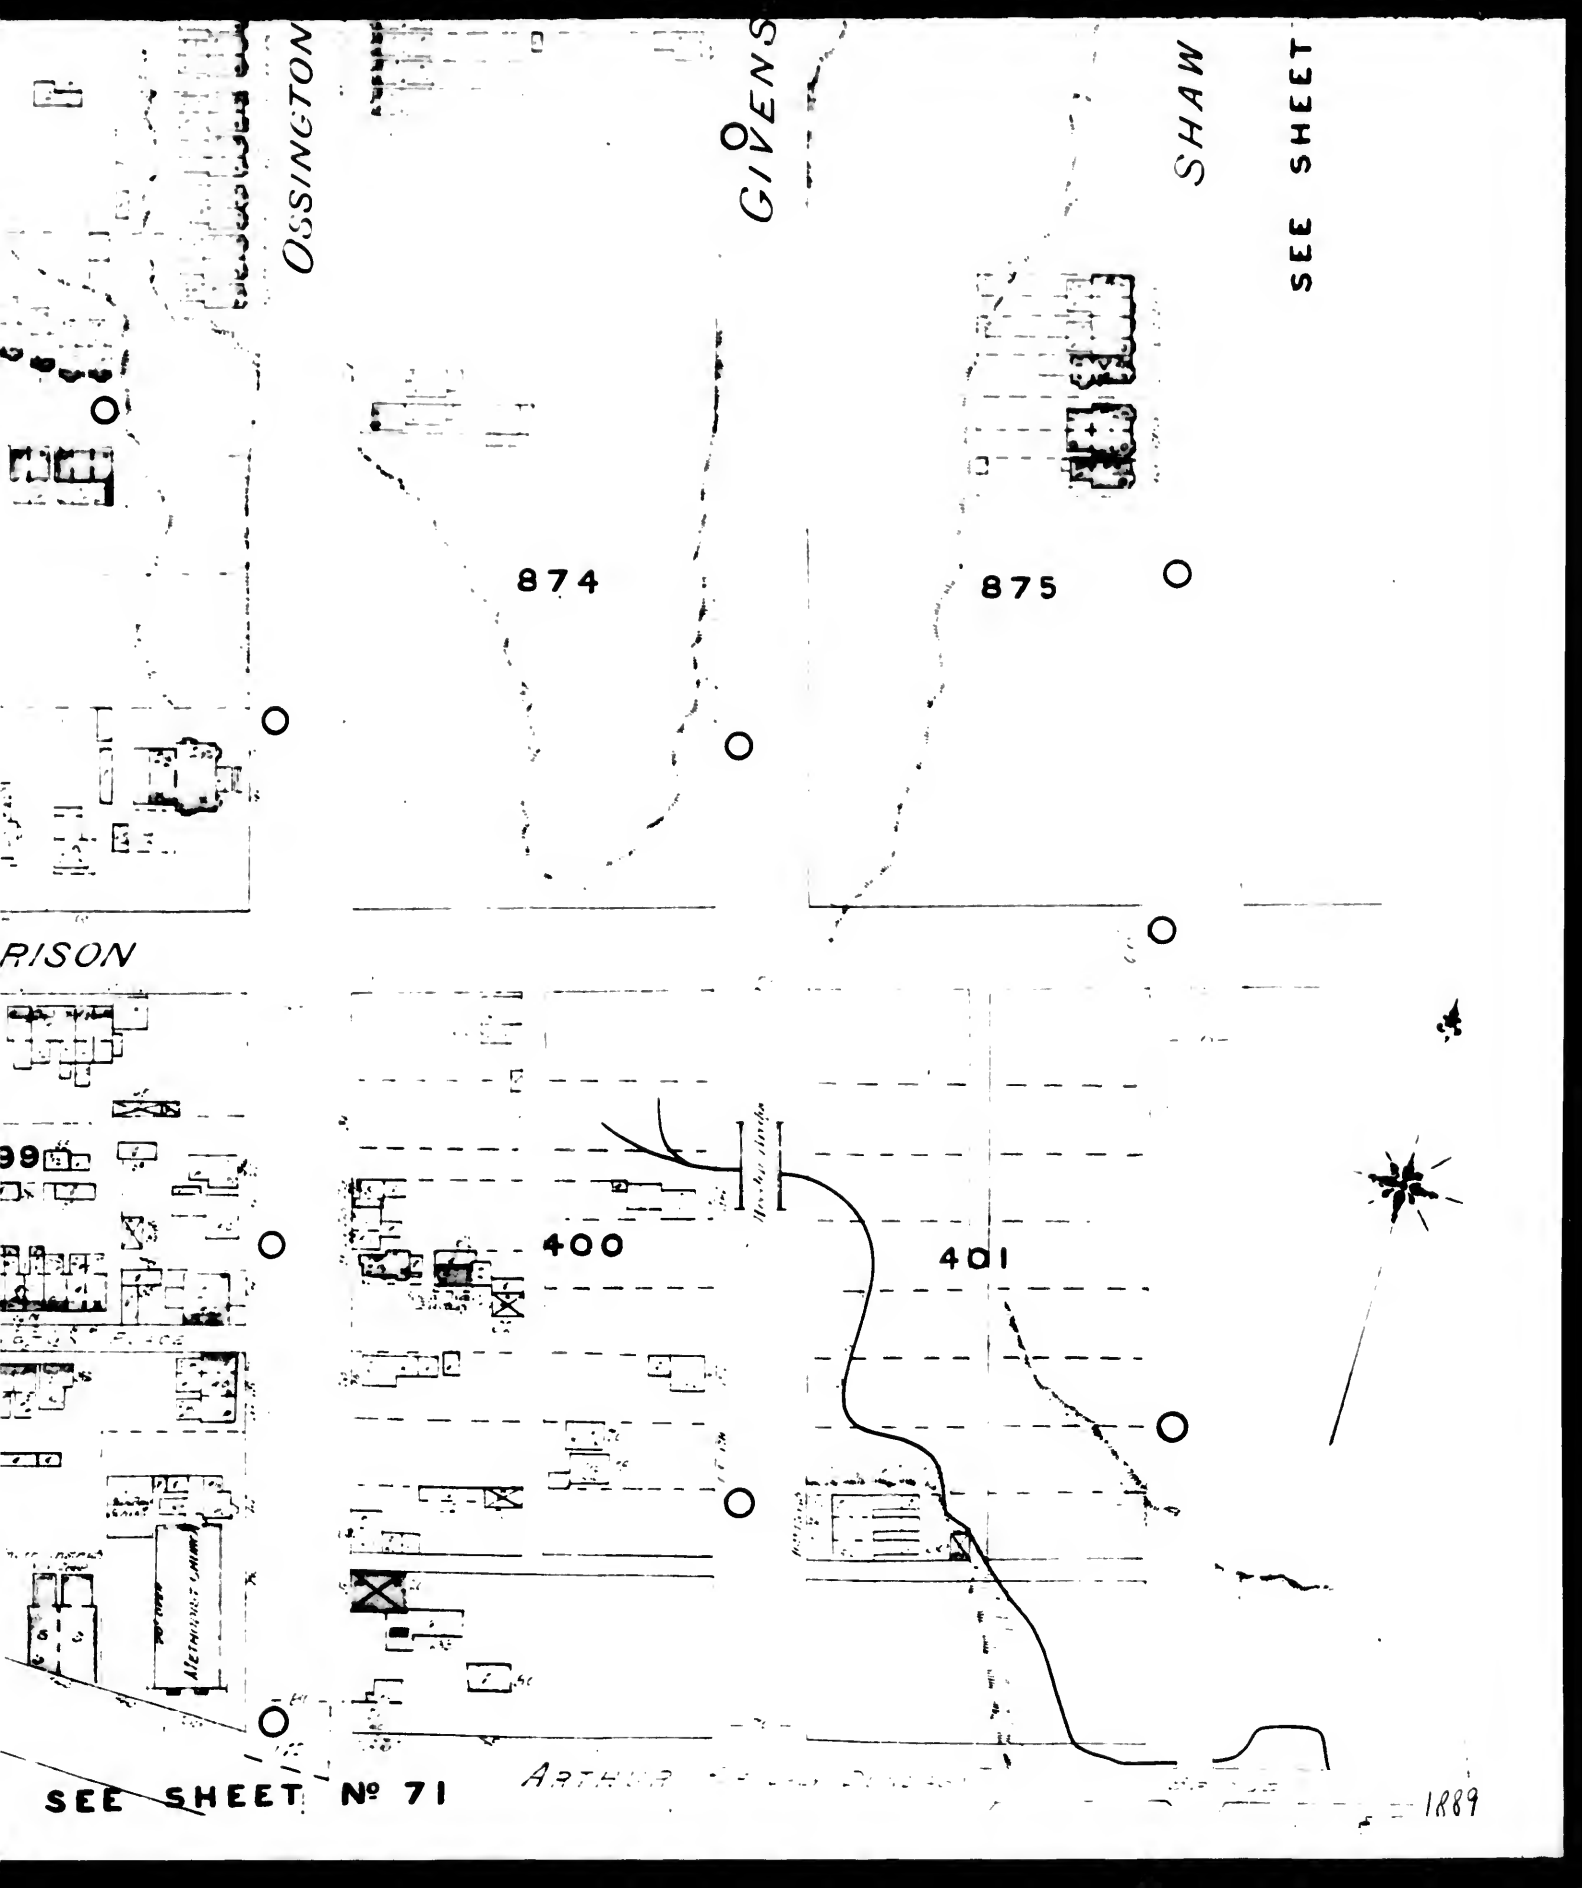

OSSINGTON

GIVENS

SHAW

SEE SHEET

874

875

RISON

400

401

SEE SHEET No 71

ARTHUR

1889

SEE SHEET












WOODEN BRIDGE



(120')

SULLY CRESCENT

(160')

 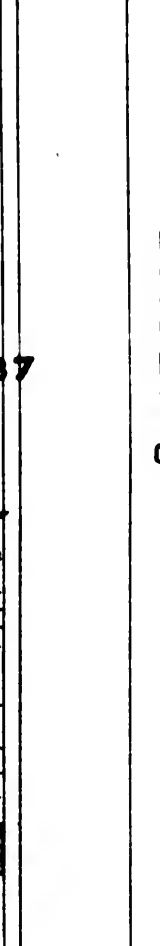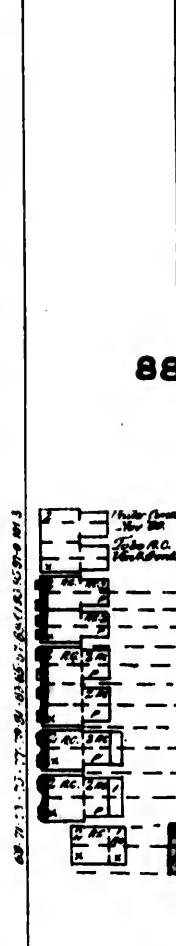 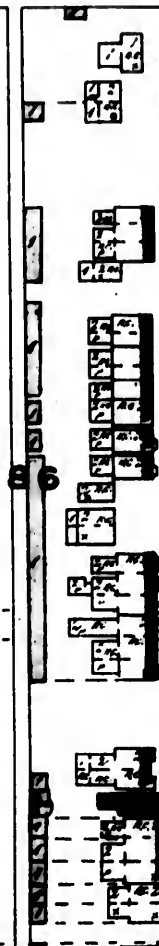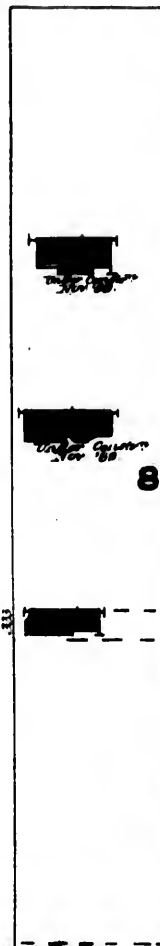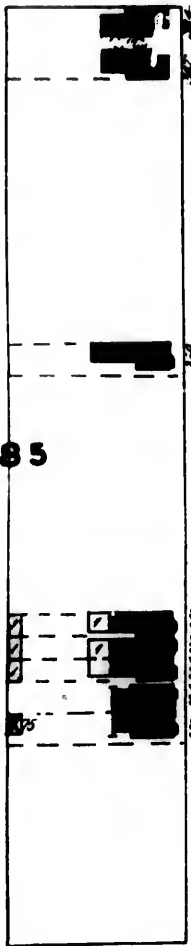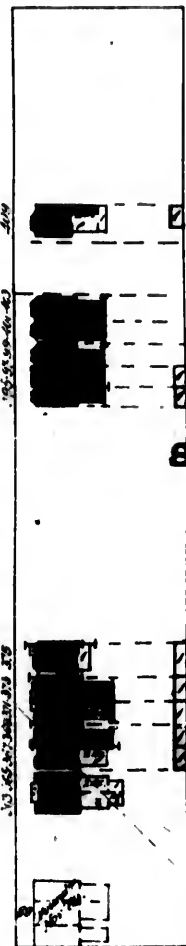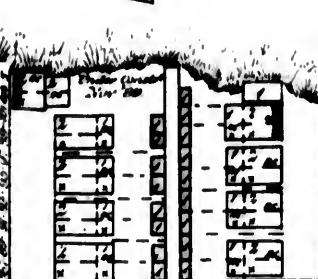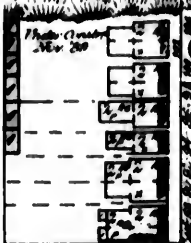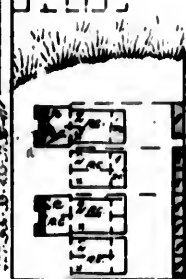

(140')

HARRISON

(140')

CRAWFORD

OGORE VALE AVE. (FORMERLY SULLY)

887

BEATRICE

SEE SHEET

COLLEGE

BEATRICE

888

GRACE

889

890

HENDERSON AVE.

891

MANSFIELD AVE.

892

BELL WOODS (FORMERLY STRACHAN)

893

CLAREMONT


TREFORD PL.

435A

EE SHEET N° 72

CLINTON

SEE SHEET N°

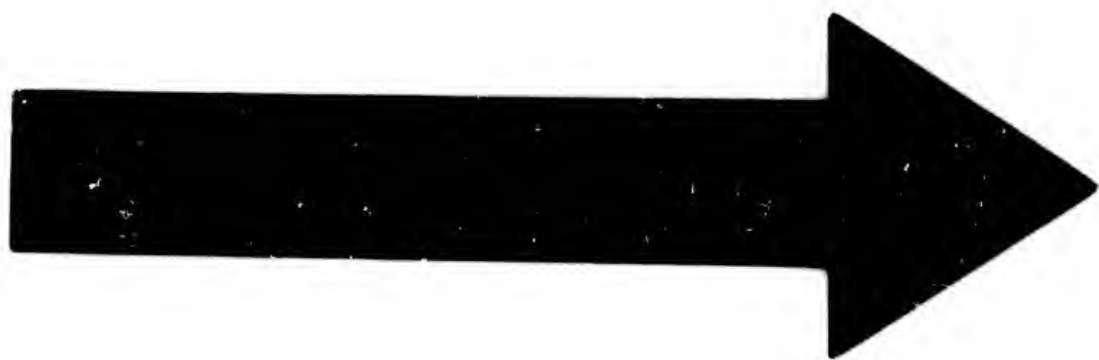






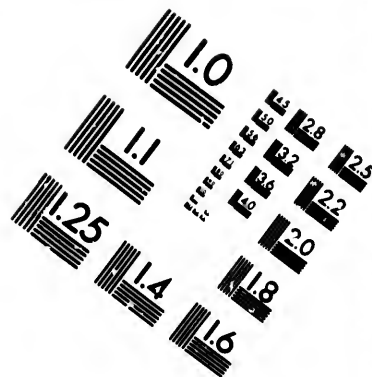


IMAGE EVALUATION TEST TARGET (MT-3)

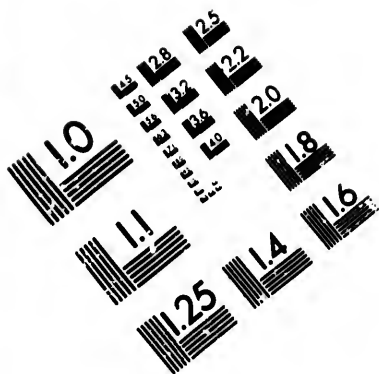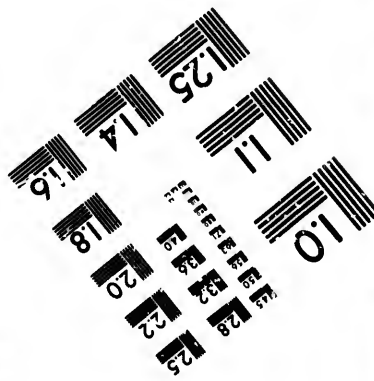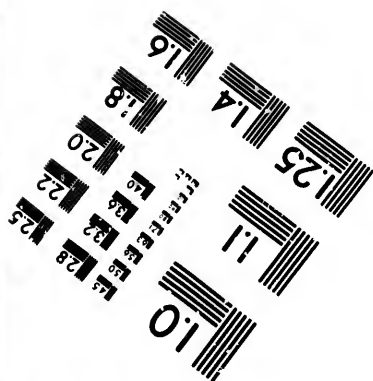 

Photographic Sciences Corporation

**23 WEST MAIN STREET
WEBSTER, N.Y. 14580
(716) 872-4503**

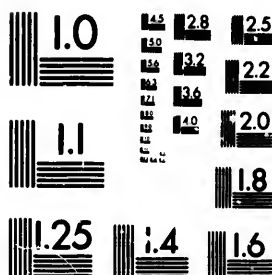

E SHEET N° 130 CLINTON

SEE SHEET N° 135

SEE SHEET

ULSTER (FORM

906

907

908

MANNING (FORMERLY HOPE)

EUCLID AVE. (FORMERLY LUMLEY)

PALMERSTON AVE. (FORMERLY MUTER)

EVENTUALLY this sheet
may be divided into
four of 50' Scale.
Nos. 134, 135, 136 & 137

-TORONTO-ONT.-

-NOV. 1899-

ER (FORMERLY BULLER)

66'

70'

(157')

66'

PALMERSTON AVE. (FORMERLY MUTER)

909

438

439


MARKHAM

BATHURST

Lumber Yard
Lumber piled
5' wide high

72

LIPPINGCOTT

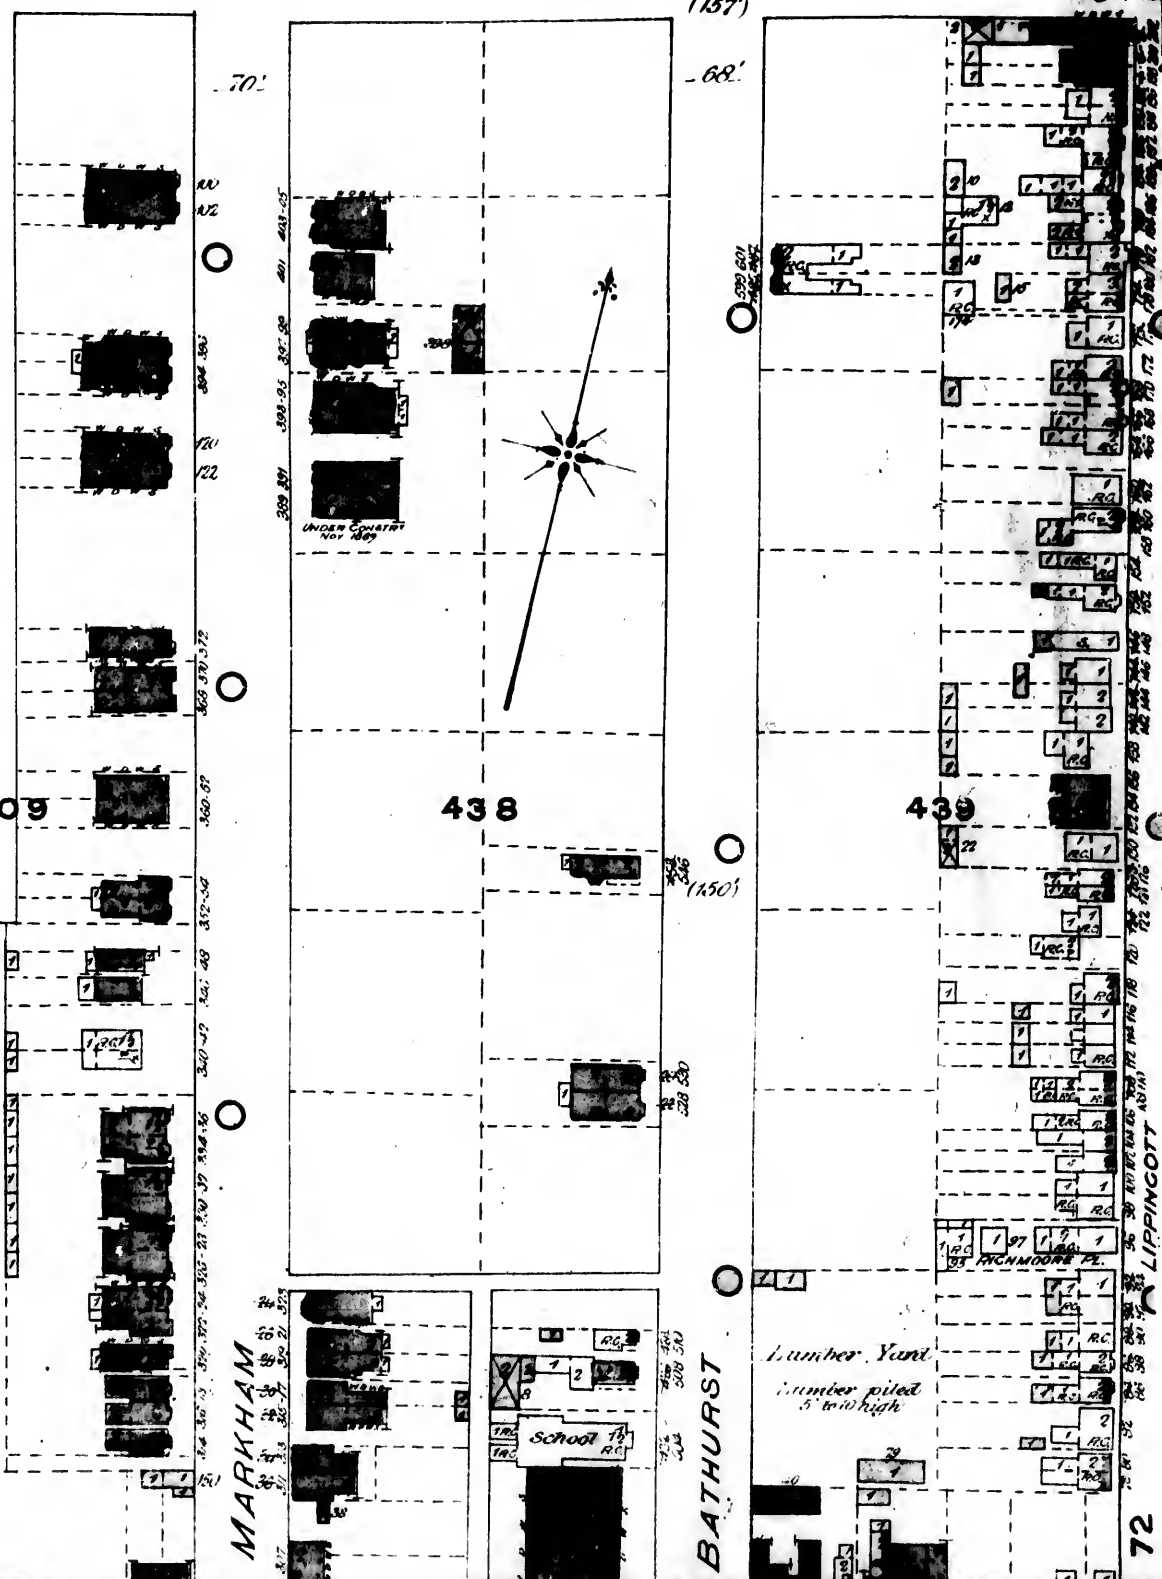


150

333

BL


HEET N° 314

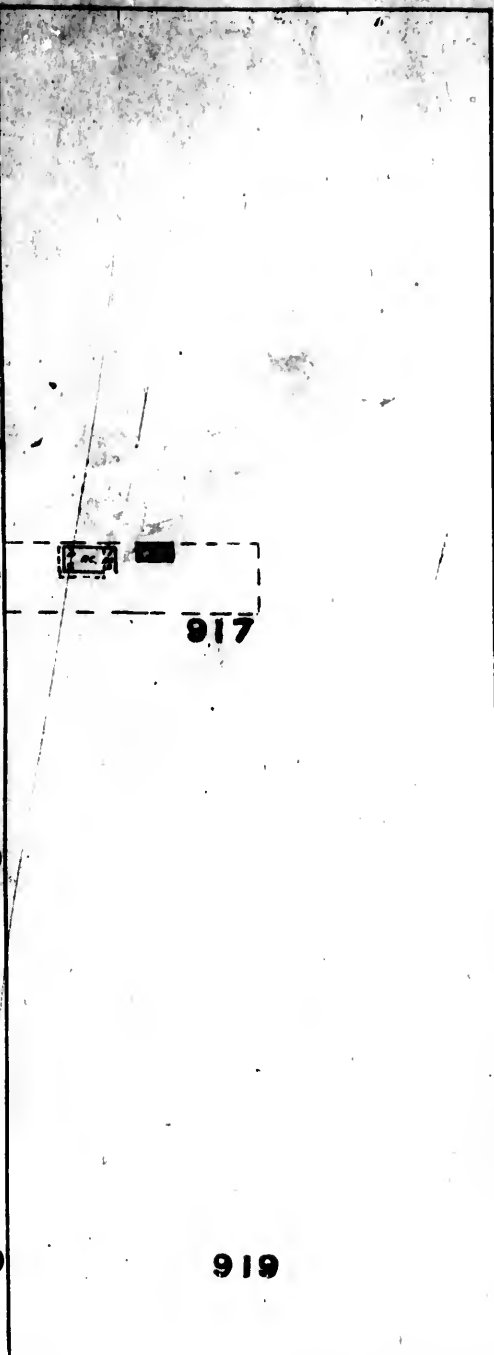

917

919

HAMILTON

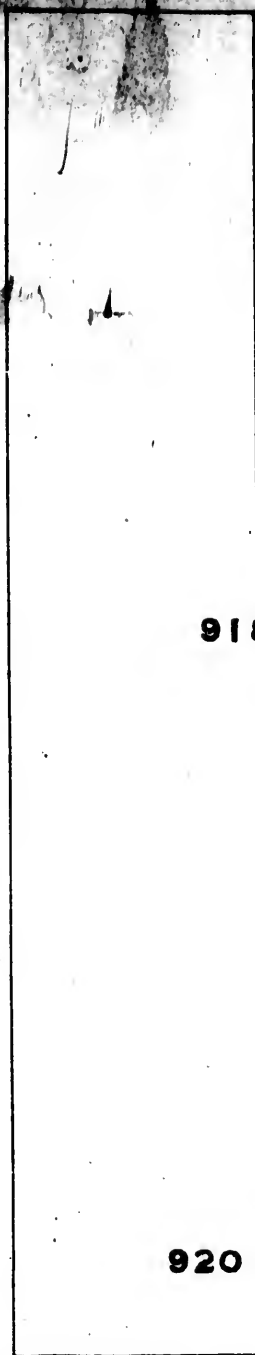

918

920

FAIRMOUNT AVE.


OCK

150


BLOOR WEST

TORONTO
- NOV. 2


EVENTUALLY this area
may be divided into
four of 50 acres.
Nos 150, 151, 152 &
153.

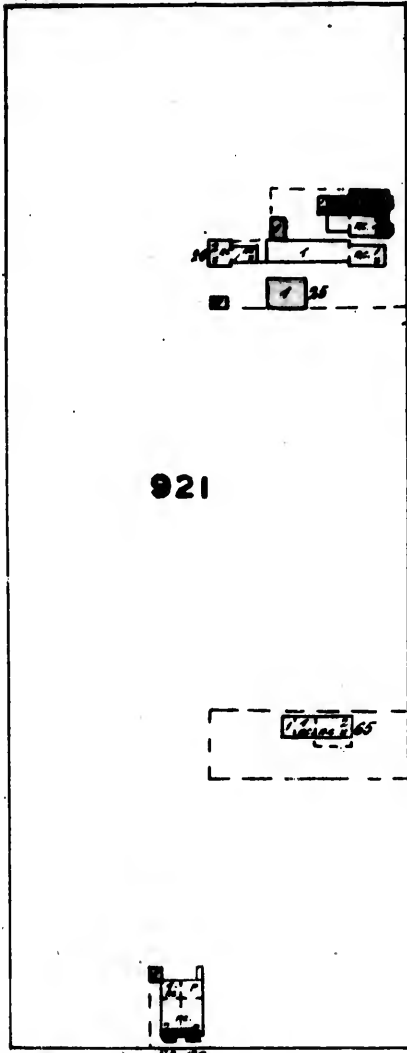

921

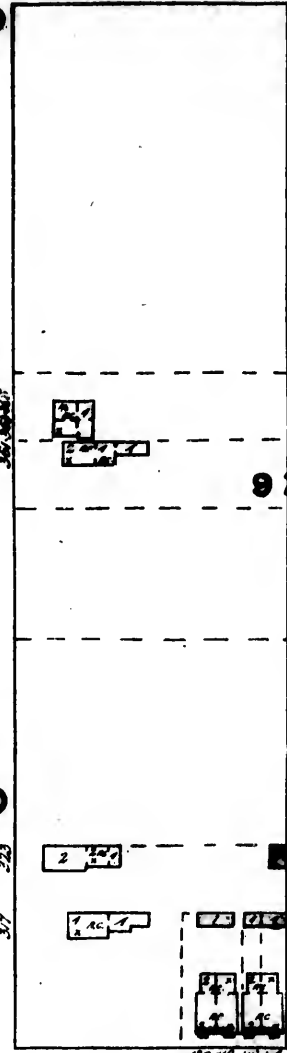


922

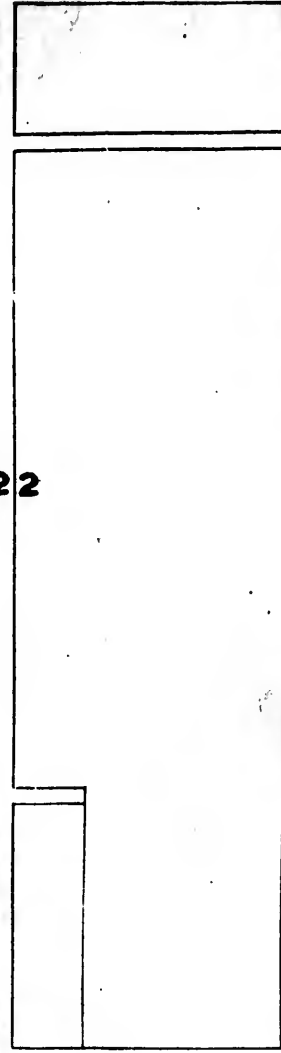


923

OLMEF RD.

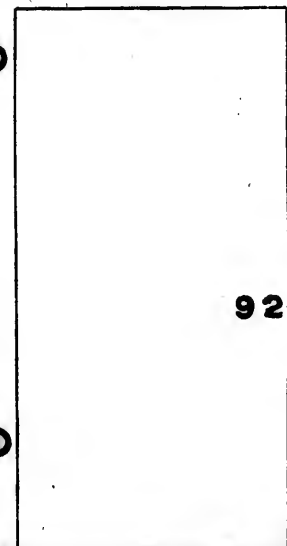

924

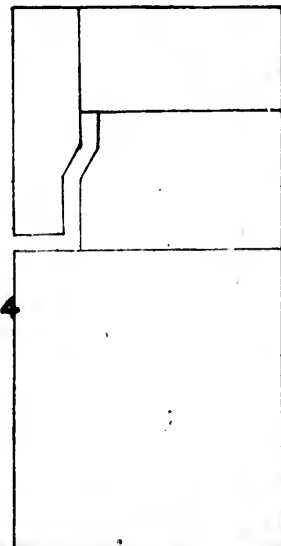

COURT RD.

SHEET N° 154

OCK

SEE SHEET NO 363

BLOOR

935

936

939

HEPBORNE

937

938

940

SEE SHEET NO 150

ROAD

AVE.


AVE.

BLOOR WEST

TORONTO, ONT.

NOV '89.

EVENTUALLY this sheet
may be divided into
four of 50' scale.
Via 154, 155, 156 and
157.

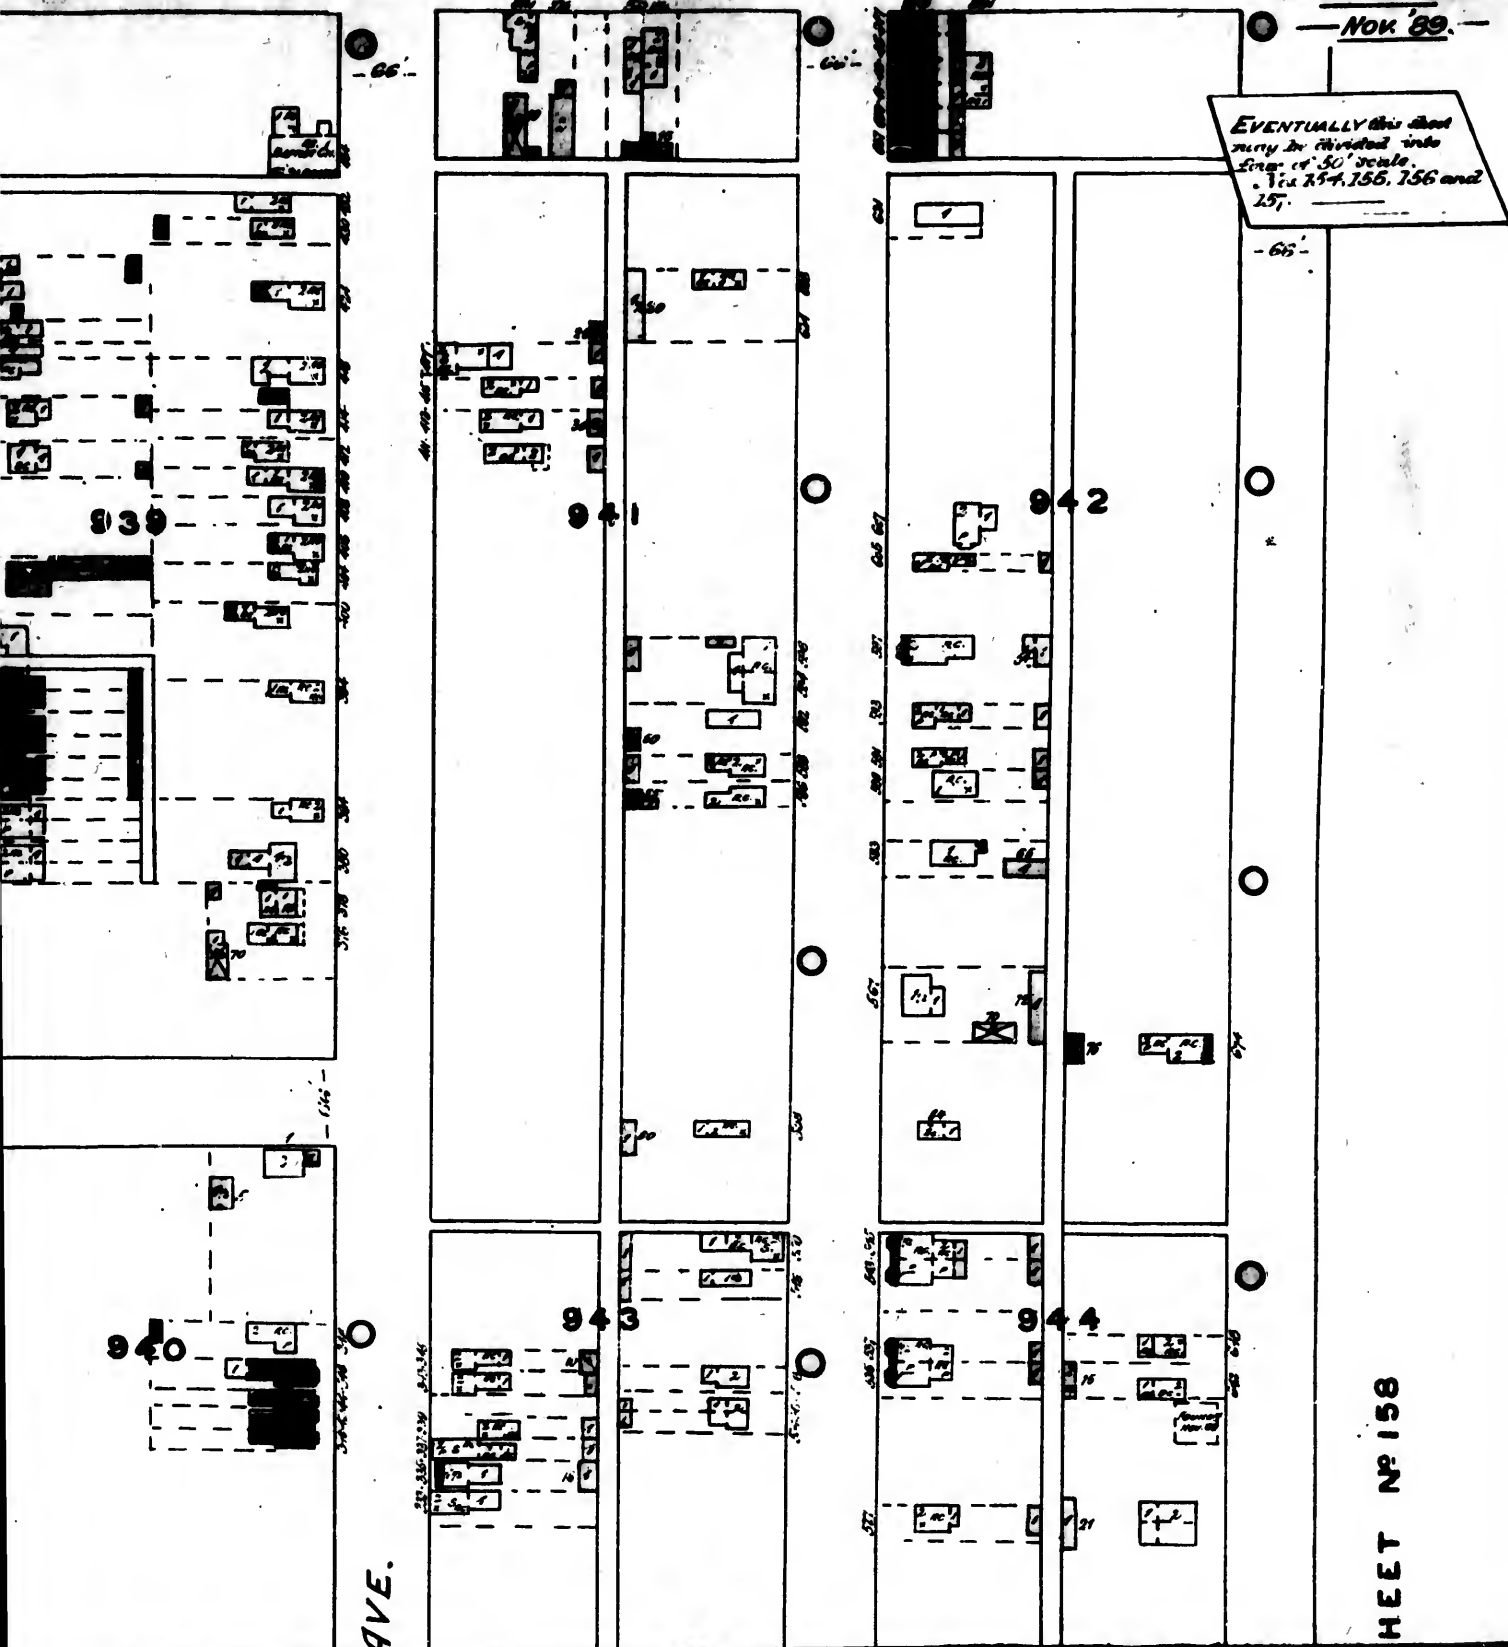

SEE SHEET NO 384

BLOOR

SEE SHEET NO 154


957

960

(FORMERLY SULLY)

SEE SHEET N° 365

BLOOR WEST

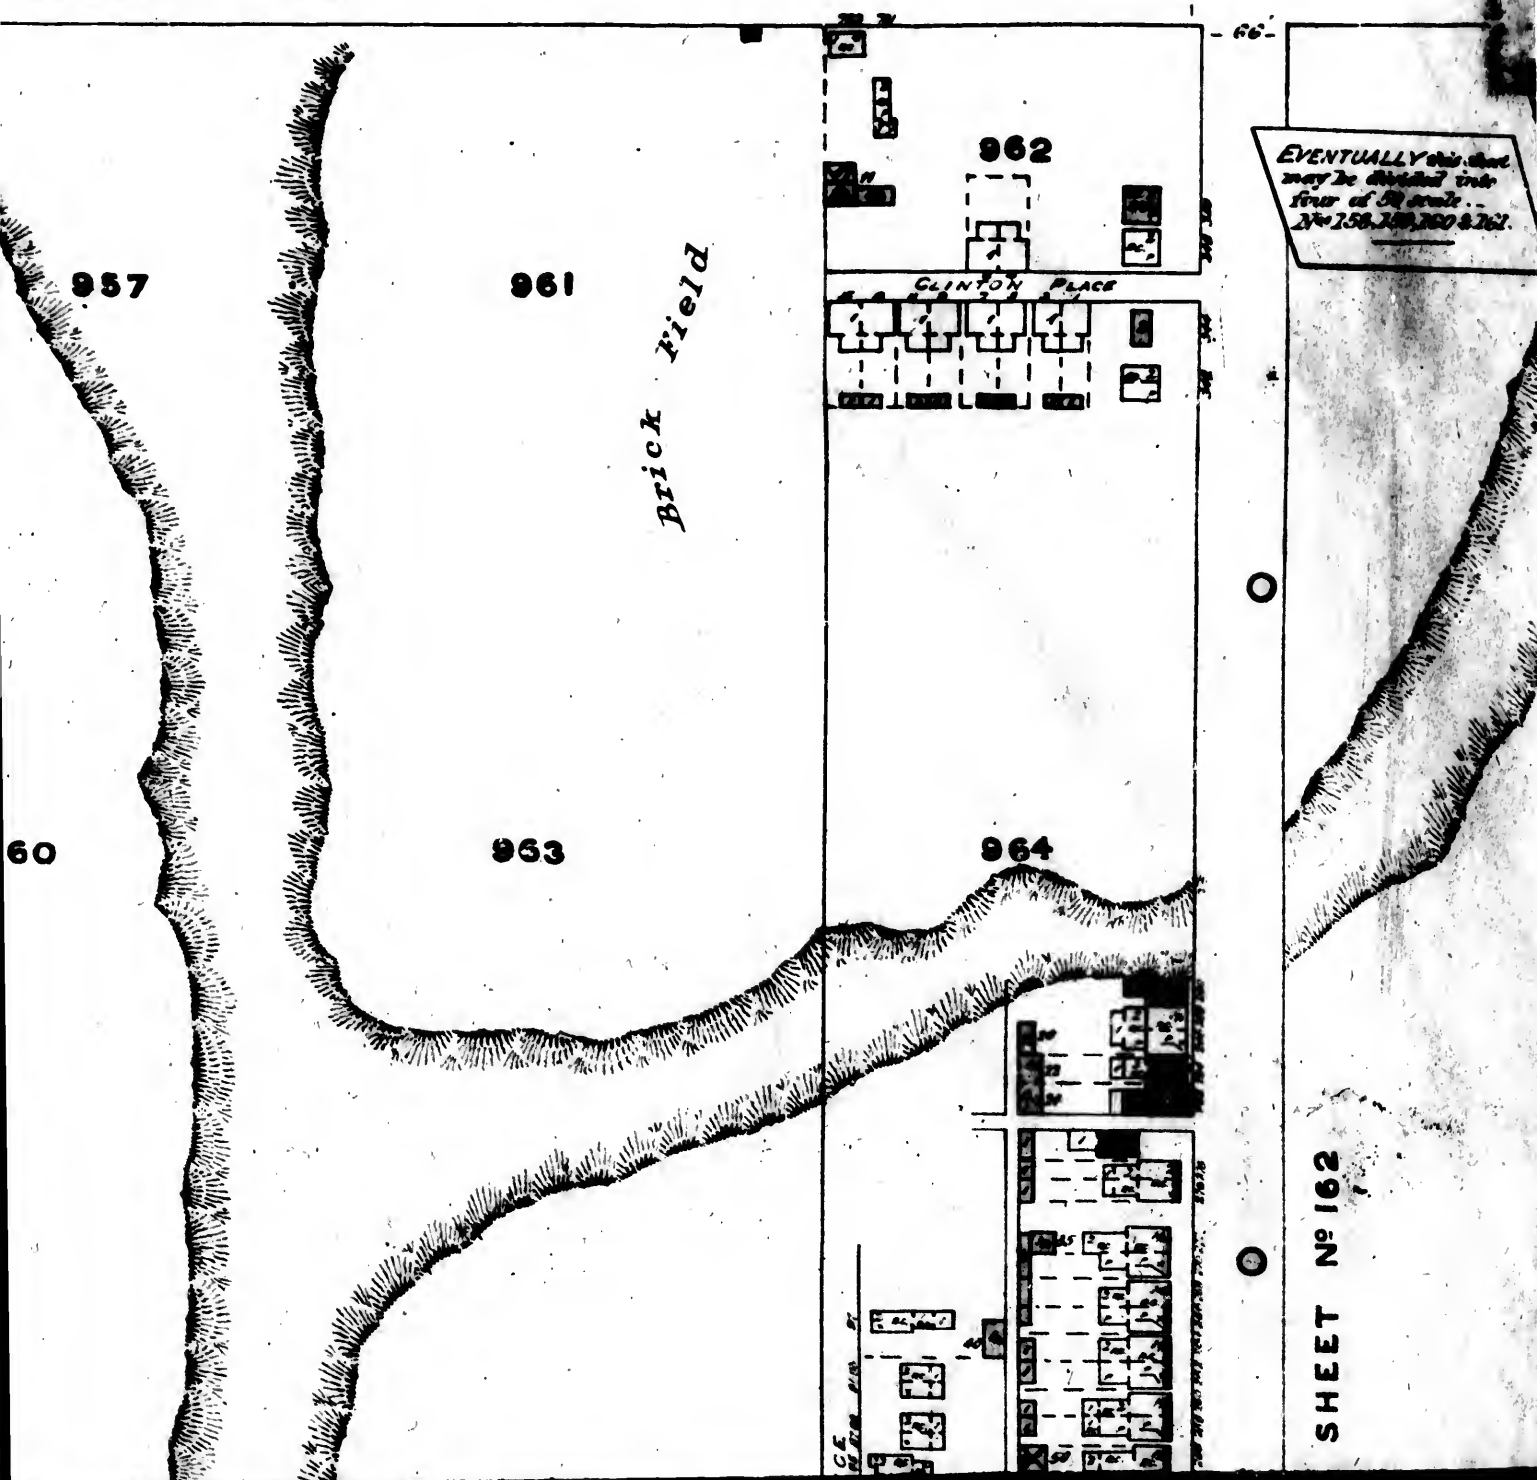

EVENTUALLY this lot
may be divided into
four of 50 acres -
N° 758, 759, 760 & 761.

SHEET N° 162

SEE SHEET Nº 374

SEE

BLOOR

86

977

978

979

LE

981

982

HE

TON SEE SHEET Nº 158

965

FORMERLY HOPE

FORMERLY LUMLEY

R

EVENTUALLY this sheet
may be divided into
four of 50 Scale
Nos 162, 163, 164 & 165.

162

TORONTO, ONT.
Nov 1889.

SEE SHEET N^o 375

SEE SHEET N^o 376

DOOR WEST

983

984

985

LENNOX

986

987

988

HERRICK


SEE SHEET N^o 78

COTT

POST

HAM

R

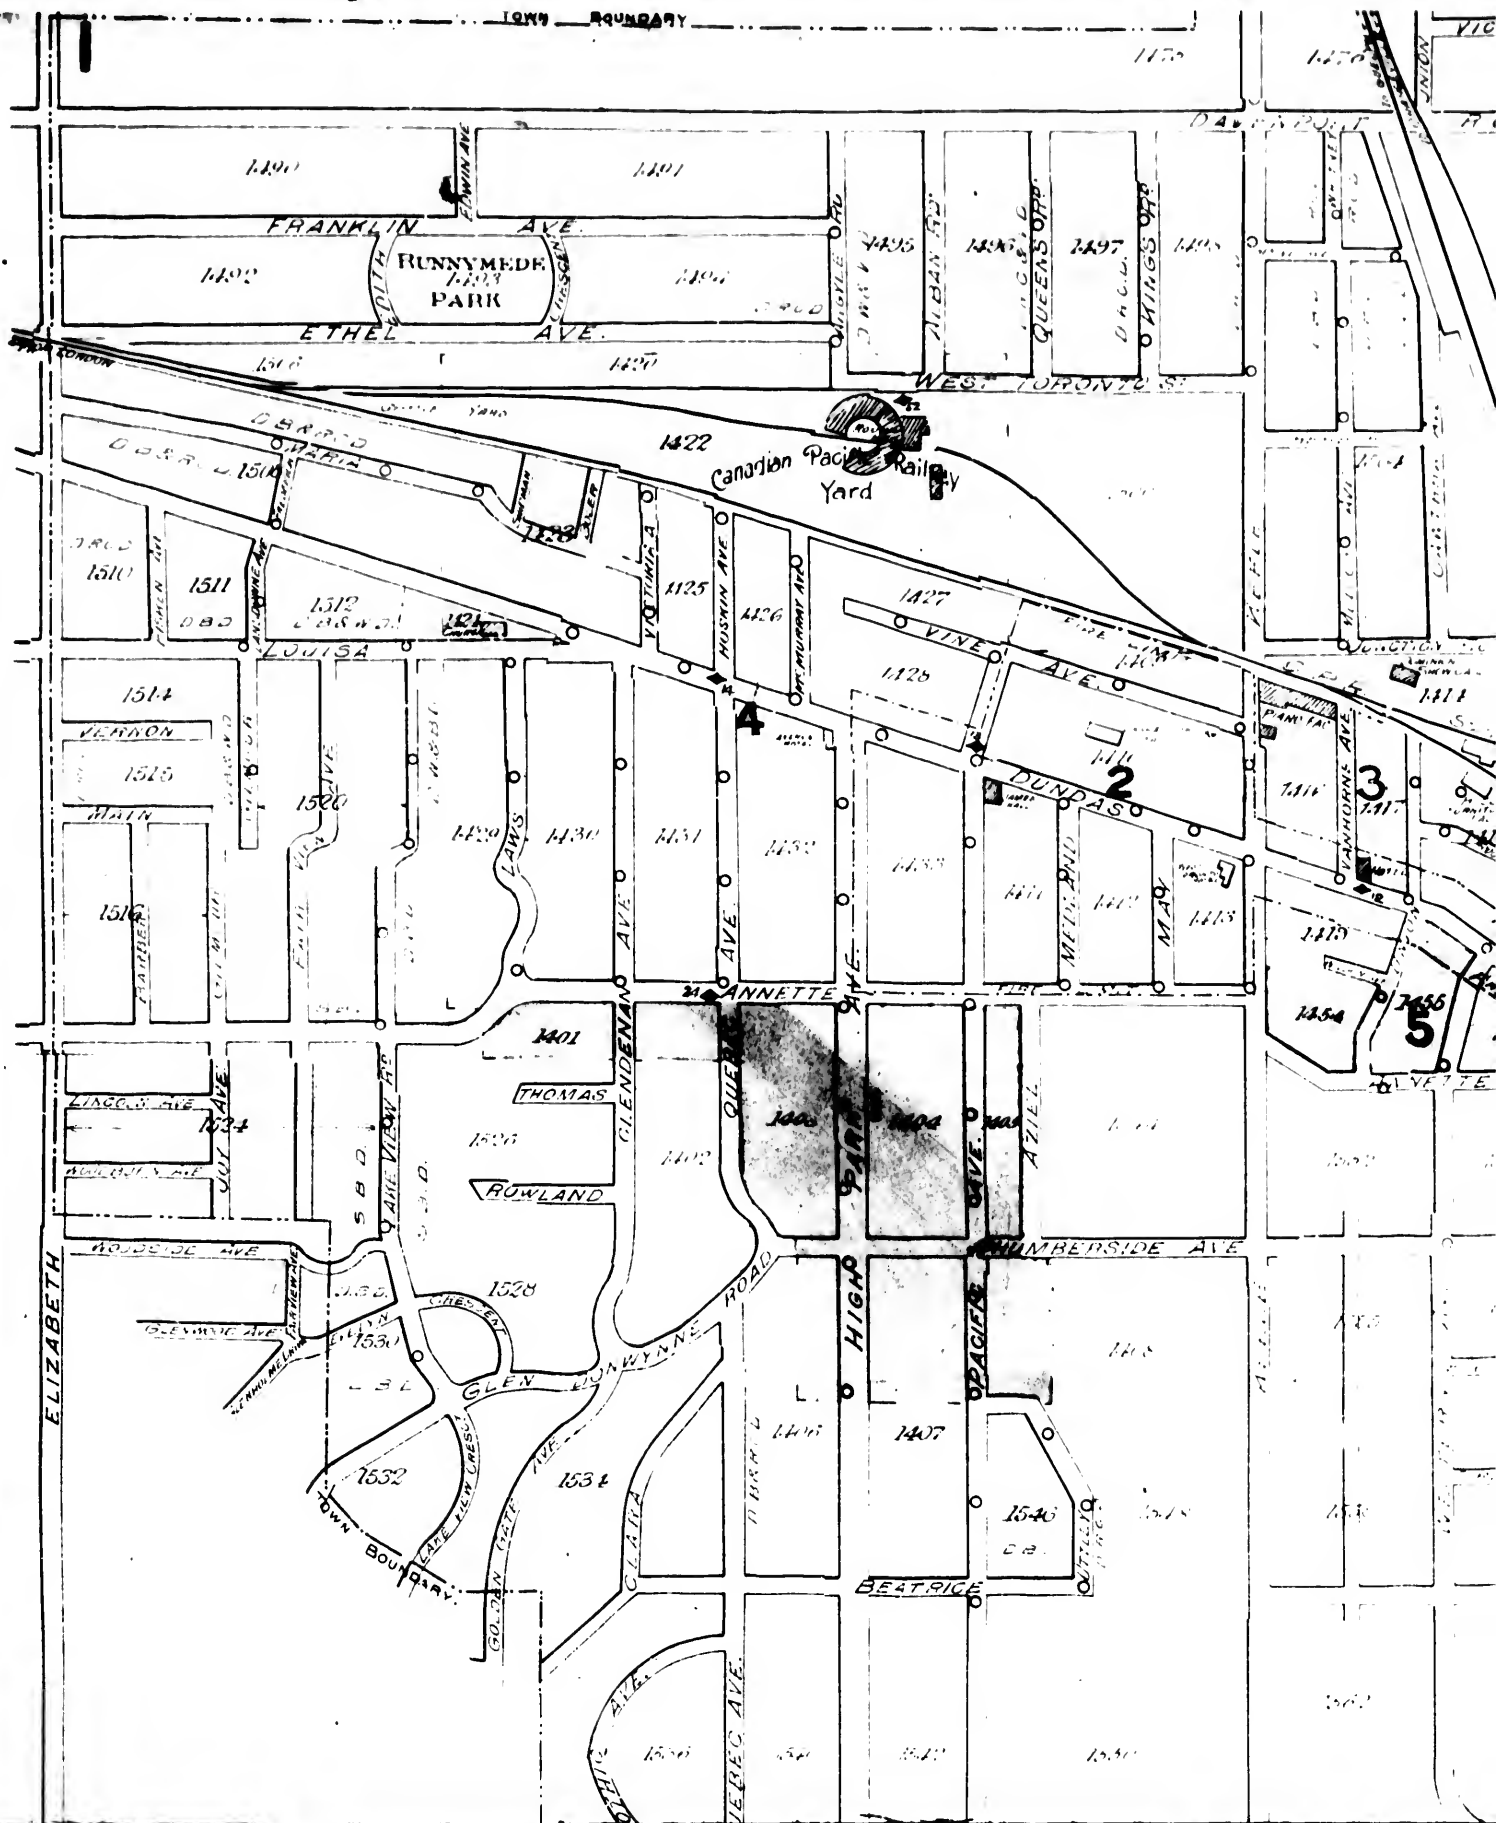

SEE SHEET

MANNING

EUCLID AVE

PALMERSTON

COLLEGE

HENDERSON AVE.

MANSFIELD AVE.

CLAREMONT

TREFOOD PL.

SEE SHEET


PALMERSTON

MARHAM

BATHURST

Plumber's Yard
Plumber's piled
5 feet high

SEE SHEET No 72

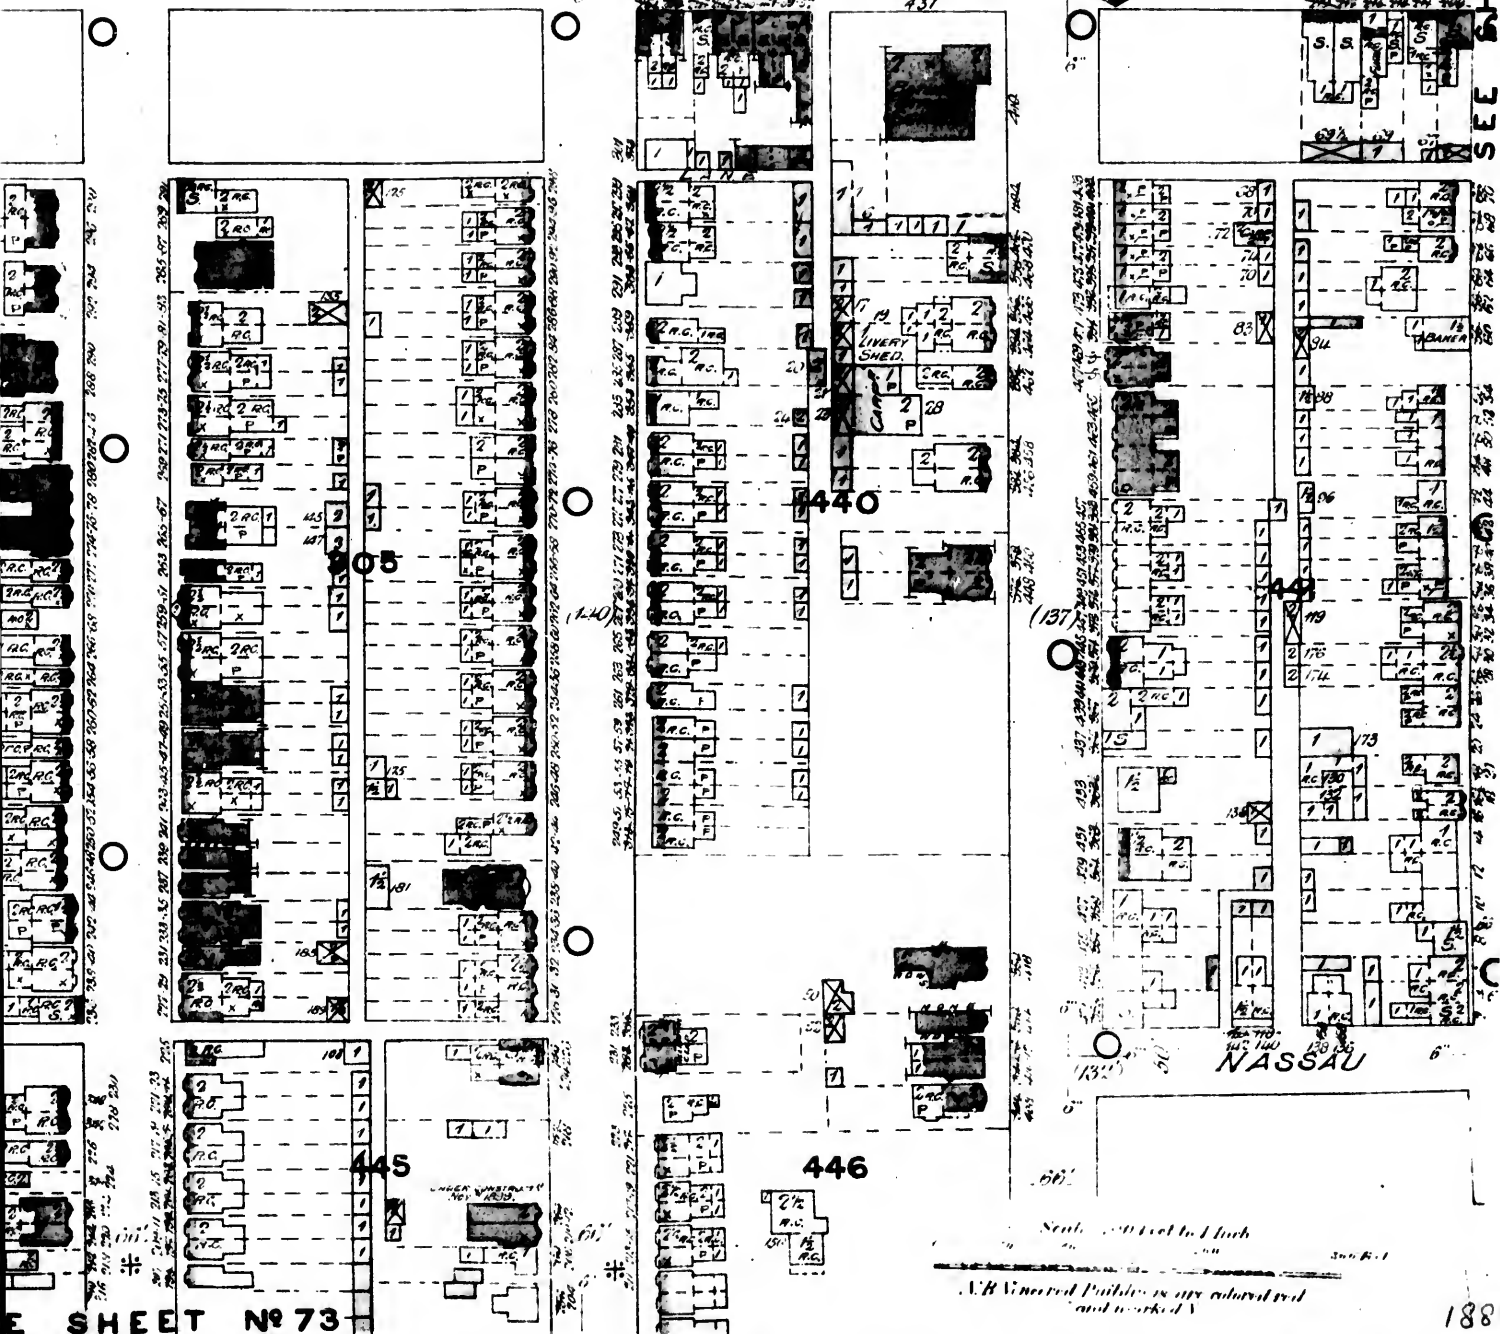

SHEET No 73

1889

SEE SHEET N° 3

DUFFERIN

FAIRMOUNT AVE.

910

LAWLOR AVE.

911

SYLVAN AVE.

912

HAVELOCK

Scale 100 Feet to 1 Inch
Unimproved Buildings are colored red
and marked U.

SEE SHEET

HAVELOCK

923

913



RUSHOLME RD

924

914



DOVERCOURT RD.

SEE SHEET N



DEWSON

915

916



SEE SHEET

DOVERCOURT ROAD

937

DELAWARE AVE.

CONCORD AVE.

925

926

929

DEWSON

927

928


930

Playground

Scale 100 Feet to 1 inch

A.R. leaved Buildings are colored red and marked V.

SEE SHEET

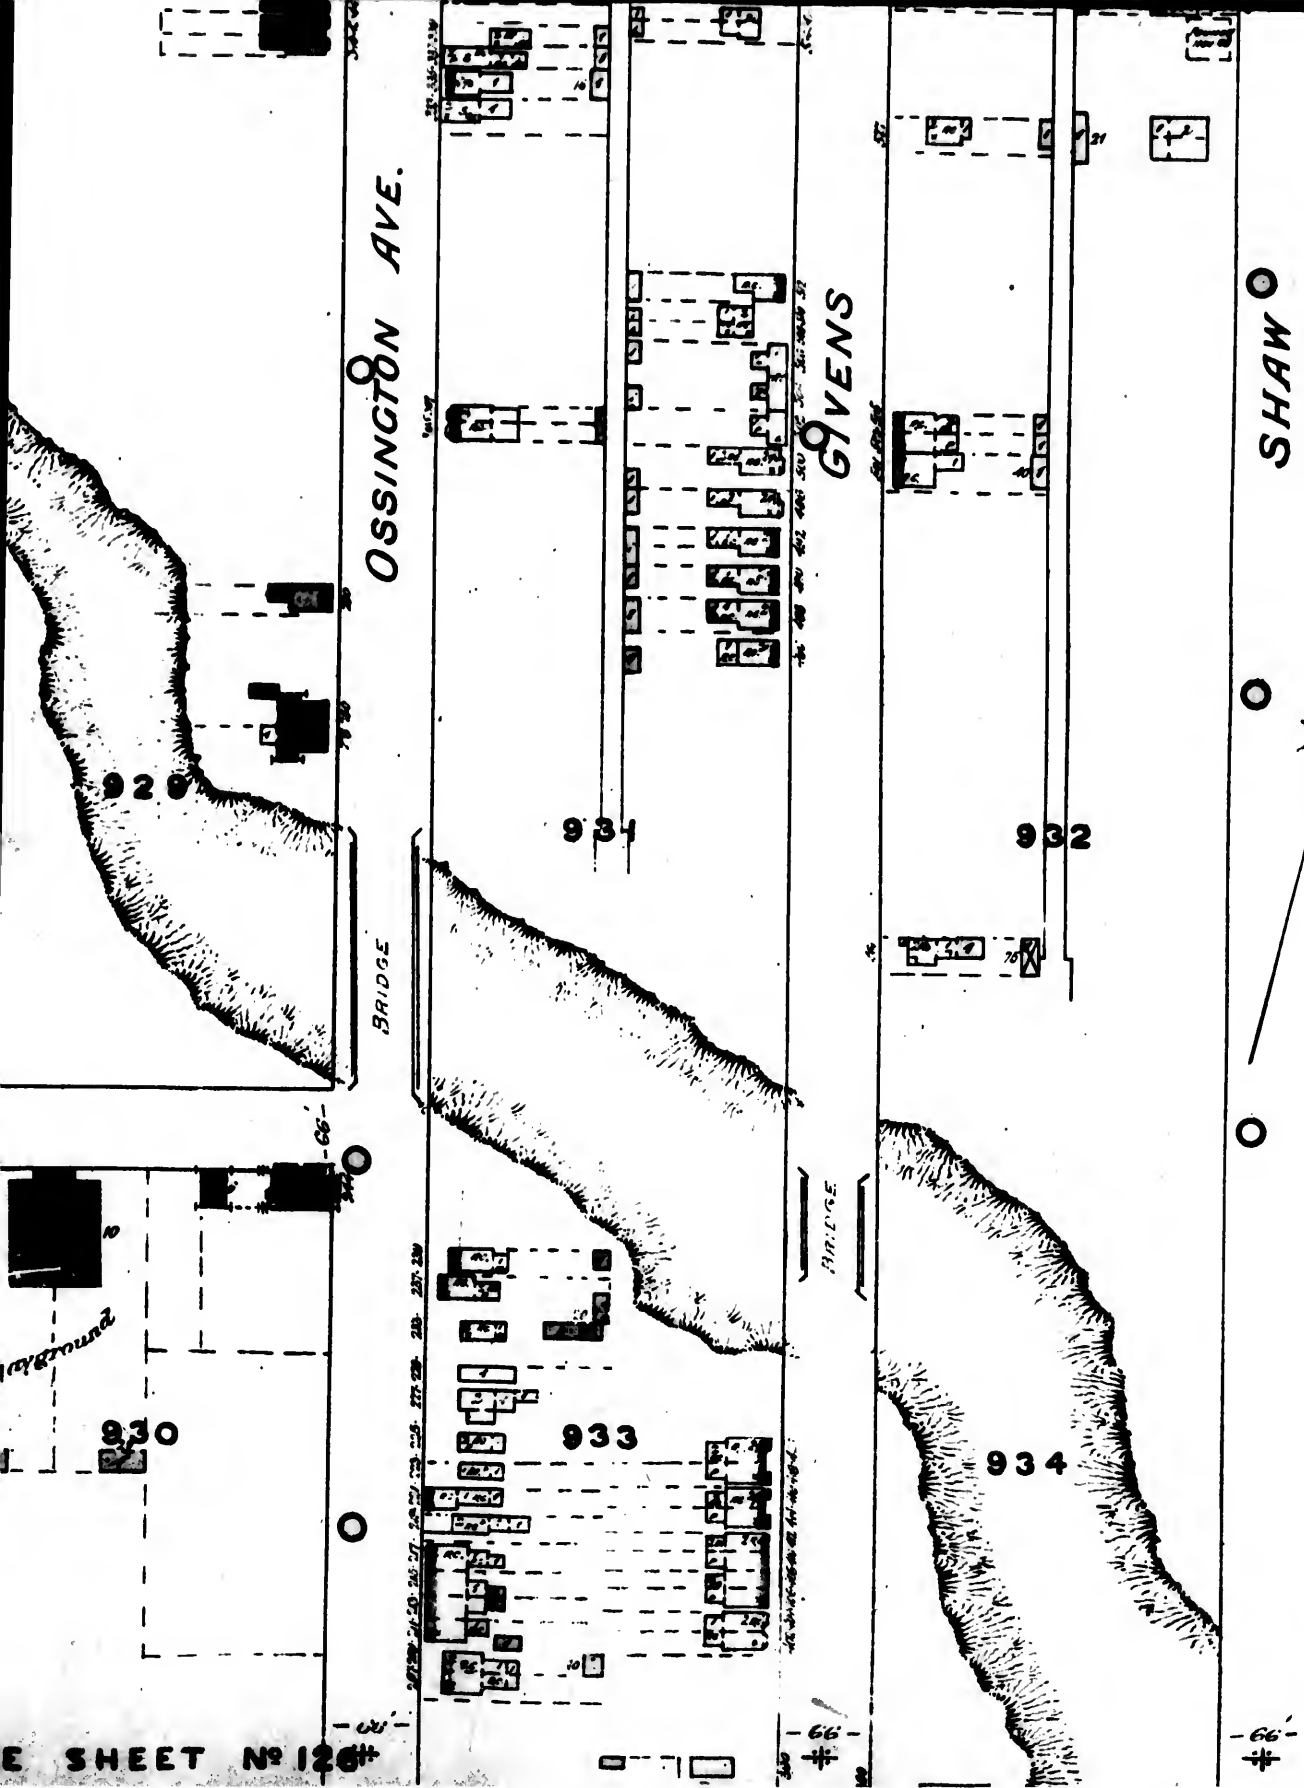

SEE SHEET No 15

SEE SHEET

SHAW

CRAWFORD

GORE VALE AVE. (FORMERLY SUL

945

946

947

948

949

950

*
- 66 -

Scale 100 Feet to 1 Inch
100' 200' 300' 400' 500' 600' 700' 800' 900' 1000'
U.S. Government Buildings are colored red
and marked 'U'

SEE SHEET

47

SEE SHEET N° 130



951




fields

953

BRICK



Overwood piled 20 High

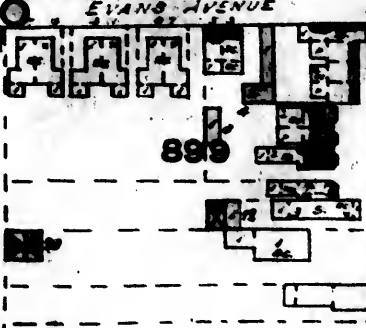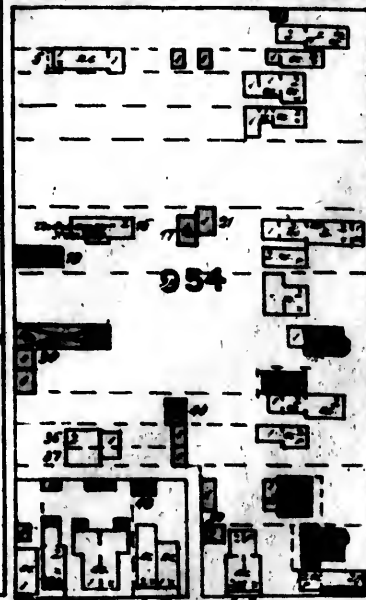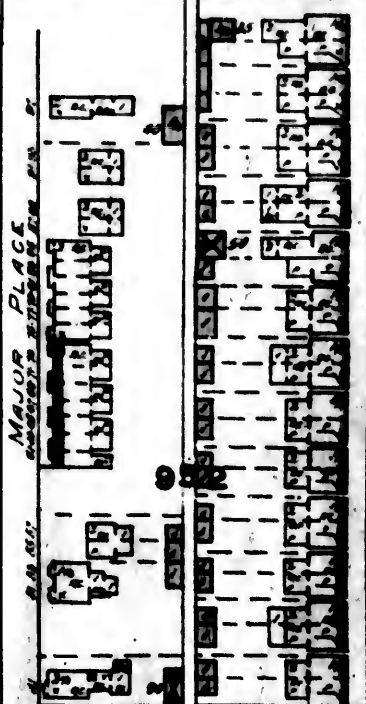

MAJOR PLACE


EVANS AVENUE

CLINTON

HARBOR

SEE SHEET N° 1


CLINTON SEE

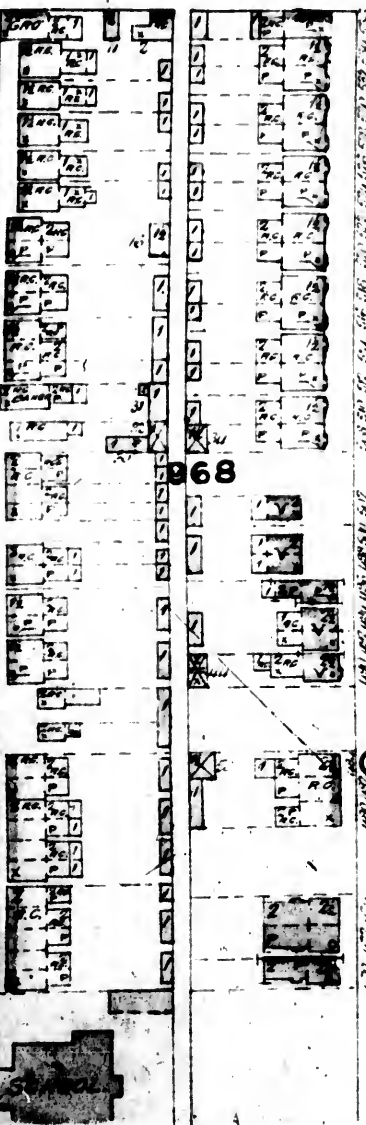

965



968

MANNING (FORMERLY HO

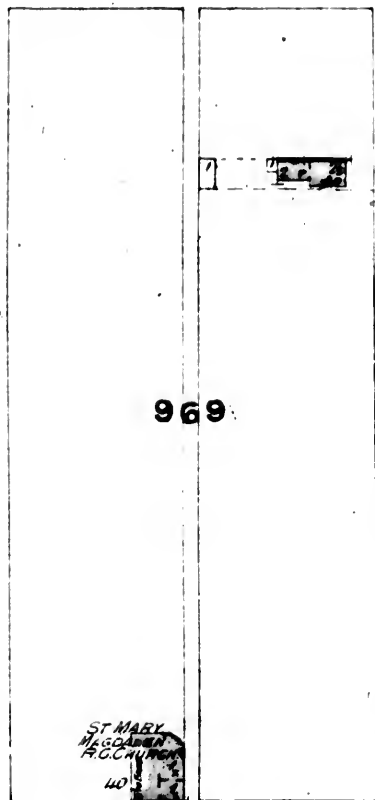


969

ST MARY
McGOWAN
RICHY

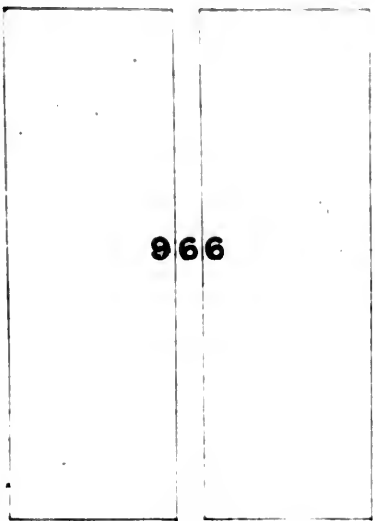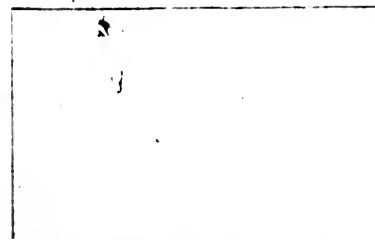


966

EUCLID (FORMERLY LU

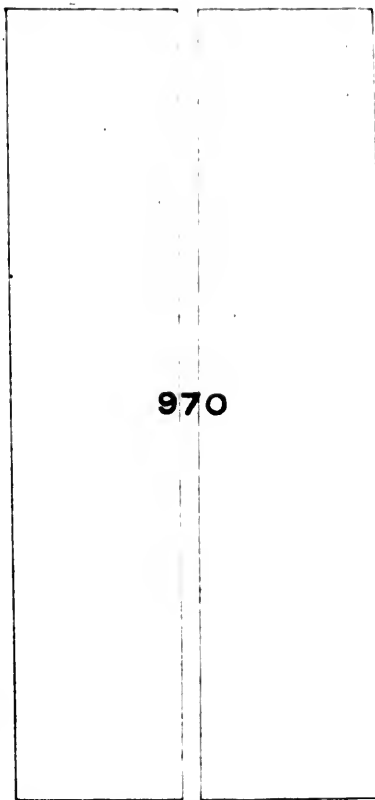

970

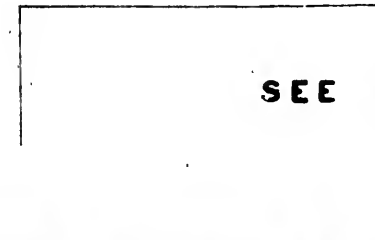

967

ULSTER (Fo

SEE SHEET

MUTER

HERRICK

MUTER

971

MARKHAM

972

BATHURST

973

LIPPINGCOTT SE

HARBORD

974

975

976

TER (FORMERLY BULLER)

EE SHEET N° 134


100 feet to 1 inch
V.R. General Buildings are indicated
and numbered 1

1889

Entered according to Act of Parliament
in the year 1901 by the Registrar of
Patents & Copyrights in the
Office of the Minister of Agriculture
at Ottawa


BLOOR

SEE O SHEET

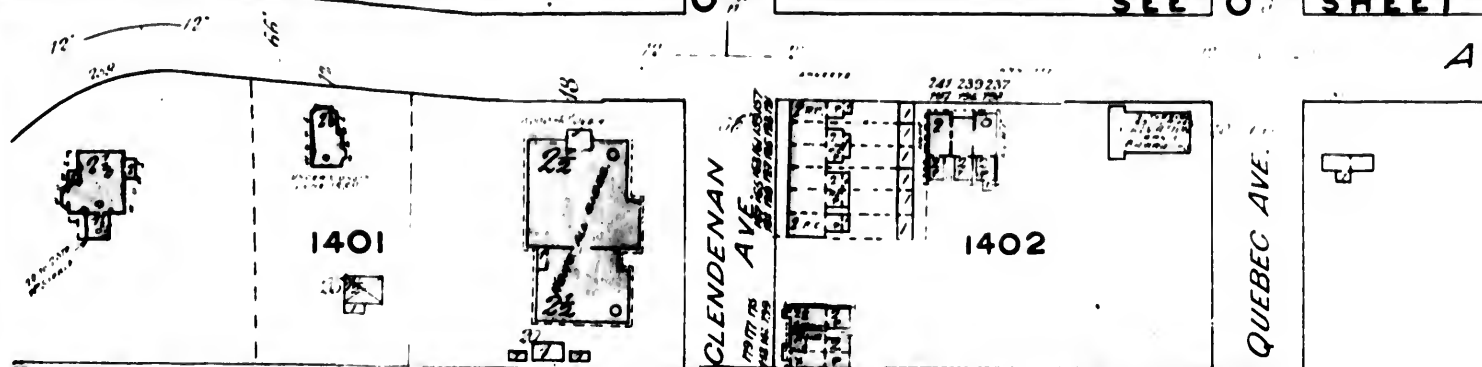


CONTINUED FROM BELOW

HUMBERSIDE AVE.

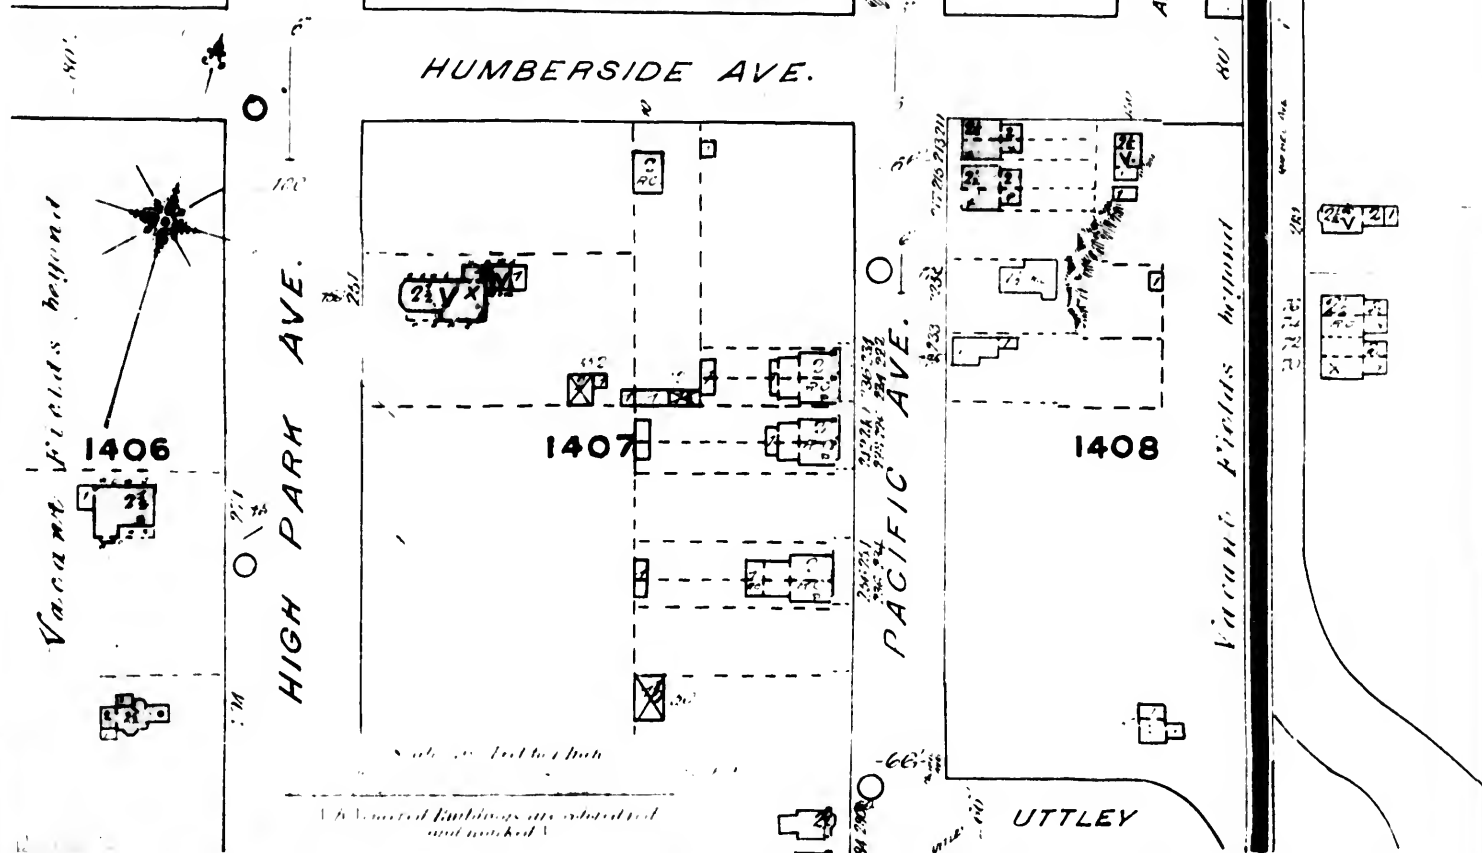

Scale 1/4 inch = 100 feet


Unimproved buildings are indicated
and marked X

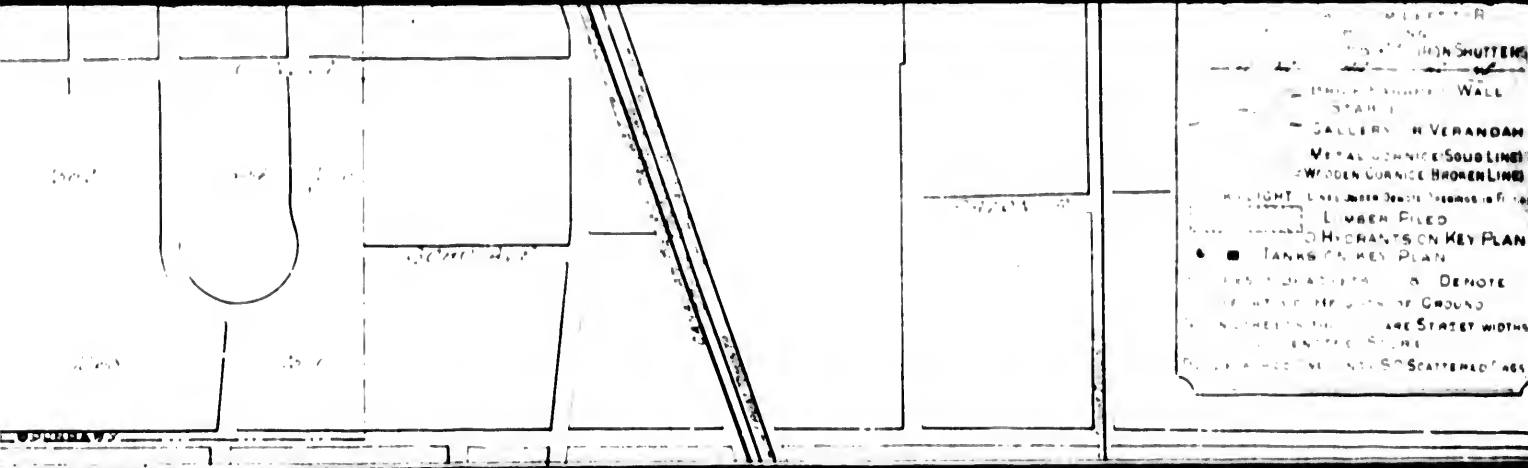

SHEET No 4

SEE SHEET No 2

ANNETTE

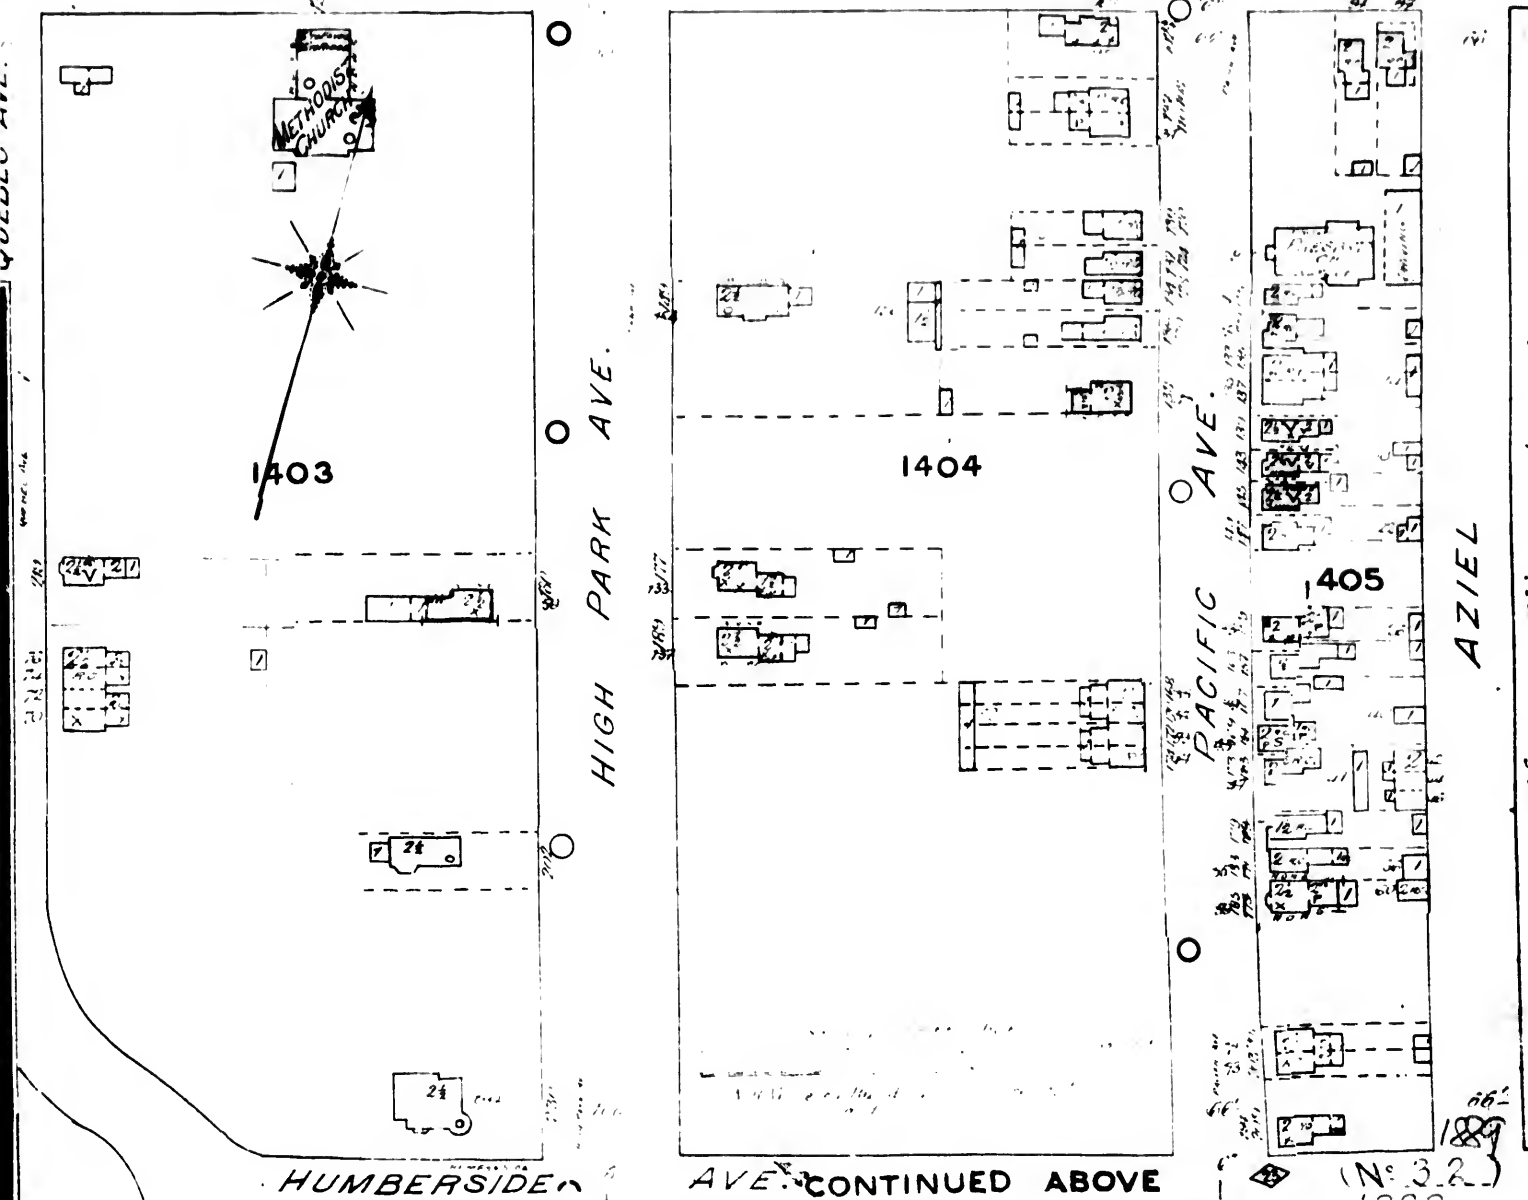

WEST TORONTO JUNCTION-DND
-JUNE 1880-
MAIN LINE


2

94
2
2
96
1409
98
LUMBER YARD
F.W. WAGNER & CO

COAL & LIME
LUMBER
MCGORMACK & JACKSON

VINE AVE.


SUBWAY
(Under construction in 1880)

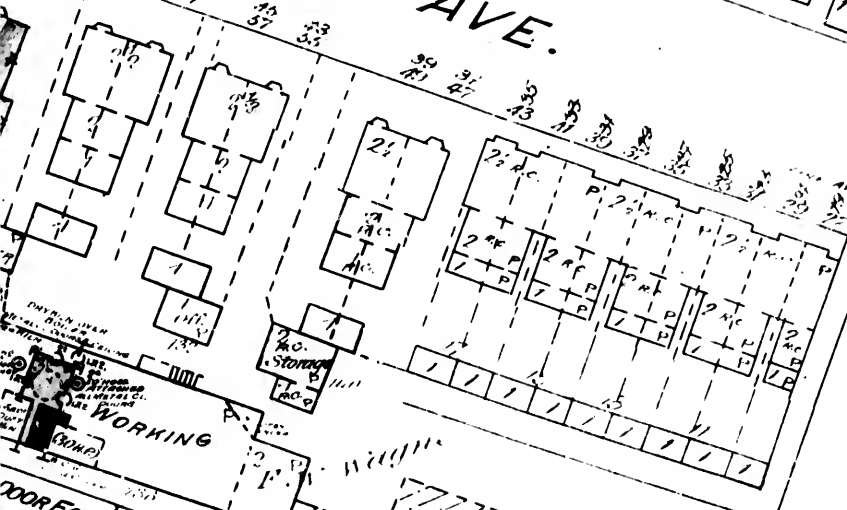


DOOR FAC.
Finner & Co
S. through
small
e.
Just
allons

1410

DUNDAS

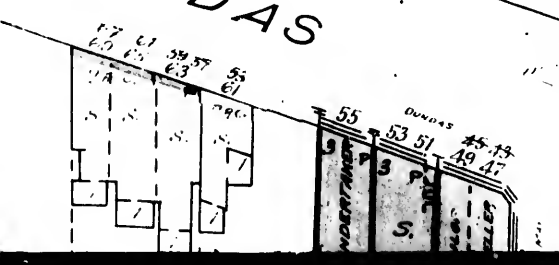

LIVERY

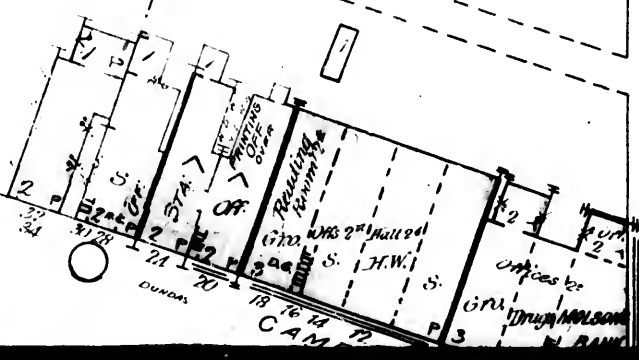

3¹⁵

DOMINION SHOW CASE

LUMBER SHED
STORAGE

1414

canadian

Pacific

(Ontario & Quebec Div.)

Piano + R. City
HEINTZMAN & Co.
150 Hands - Night & Sunday Washman - Electric
dishes - Clean - Heat - Steam - Light - Gas - Hot - Cold - Water - Sewerage

H. BATT'S
PLANING
MILL
(500 P.)




1416

1417

SHEET No 2

LE

HORNE

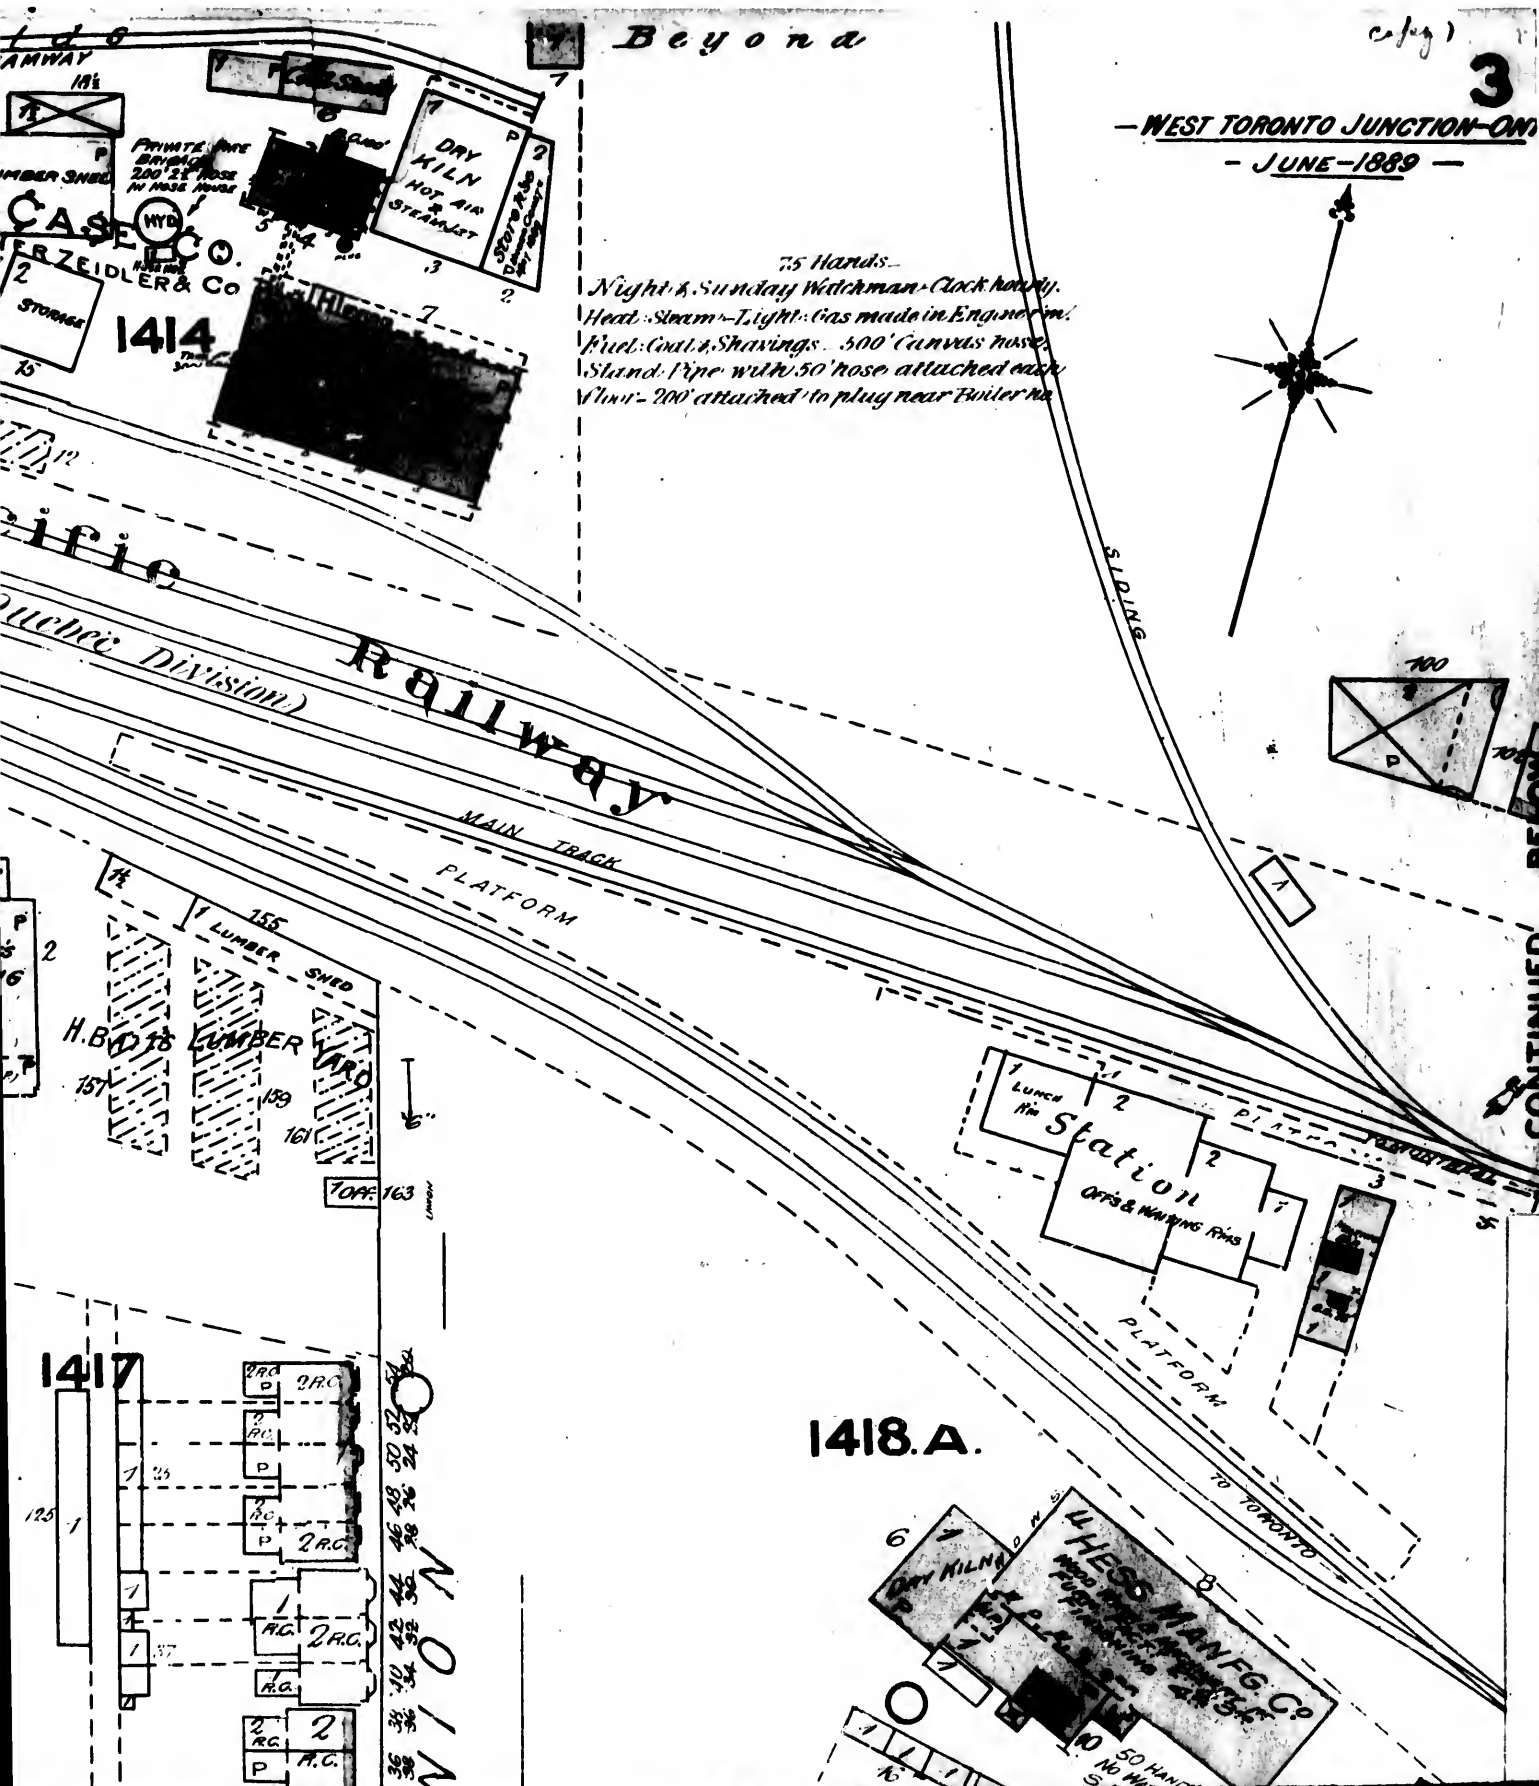

Beyond


copy 1

3



WEST TORONTO JUNCTION-ON
JUNE-1889




75 Hards -
Night & Sunday Watchman - Clock hourly.
Heat - Steam - Light - Gas made in Engine rm.
Fuel - Coal & Shavings - 500' Canvas hose.
Stand Pipe with 50' hose attached each.
Water - 200' attached to plug near Boiler no.

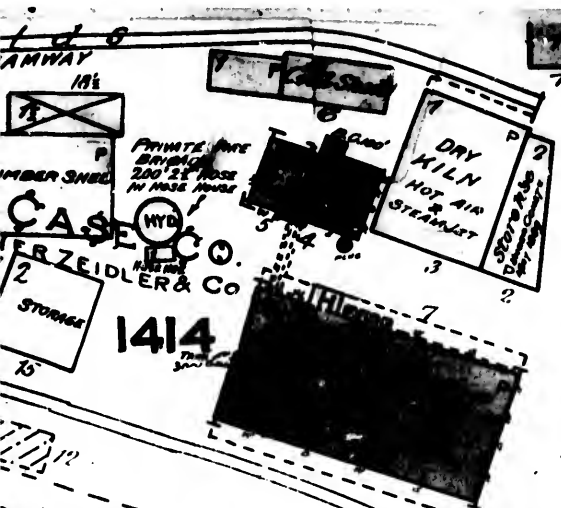

PACIFIC RAILWAY
MAIN TRACK
PLATFORM

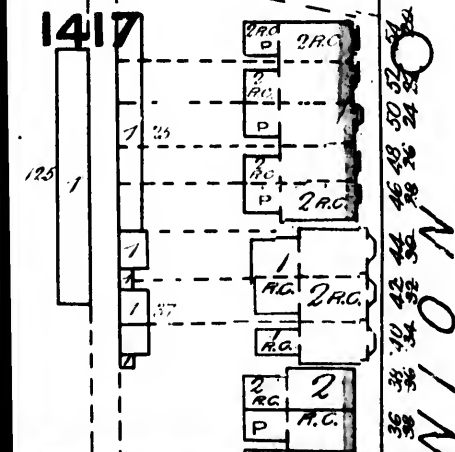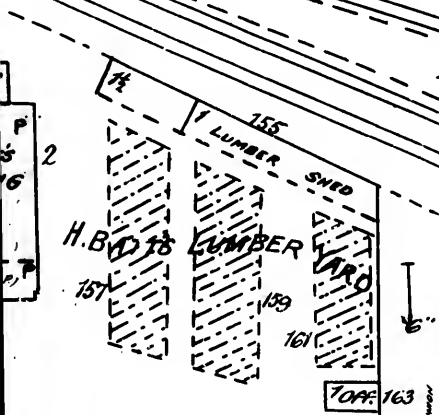

1418.A.

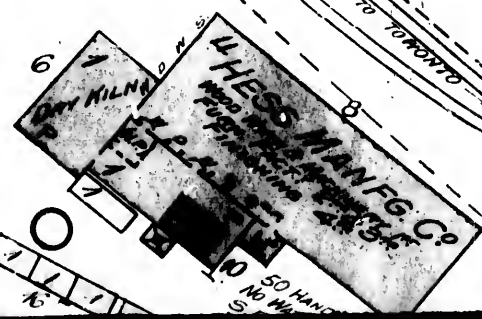

CONTINUED

4

1420

Vacant Fields be

Canadian

Pac

Gro

(Ontario & Qu

MAIN LINE


1423

VICTORIA




HOSKIN AVE

LOUISA







DUNDAS

 

C.P.R. (MAIN LINE)

 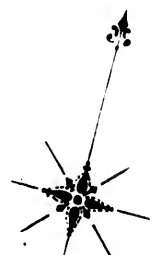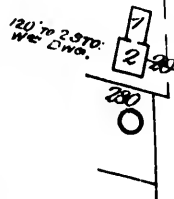

1424

 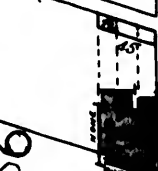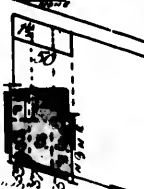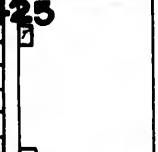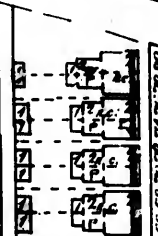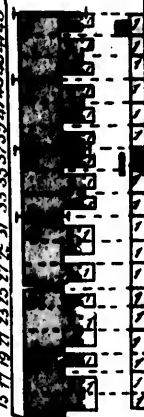

22.00

17.15



20.00




10.00

beyond

ARGYLE

WEST TORONTO ST.

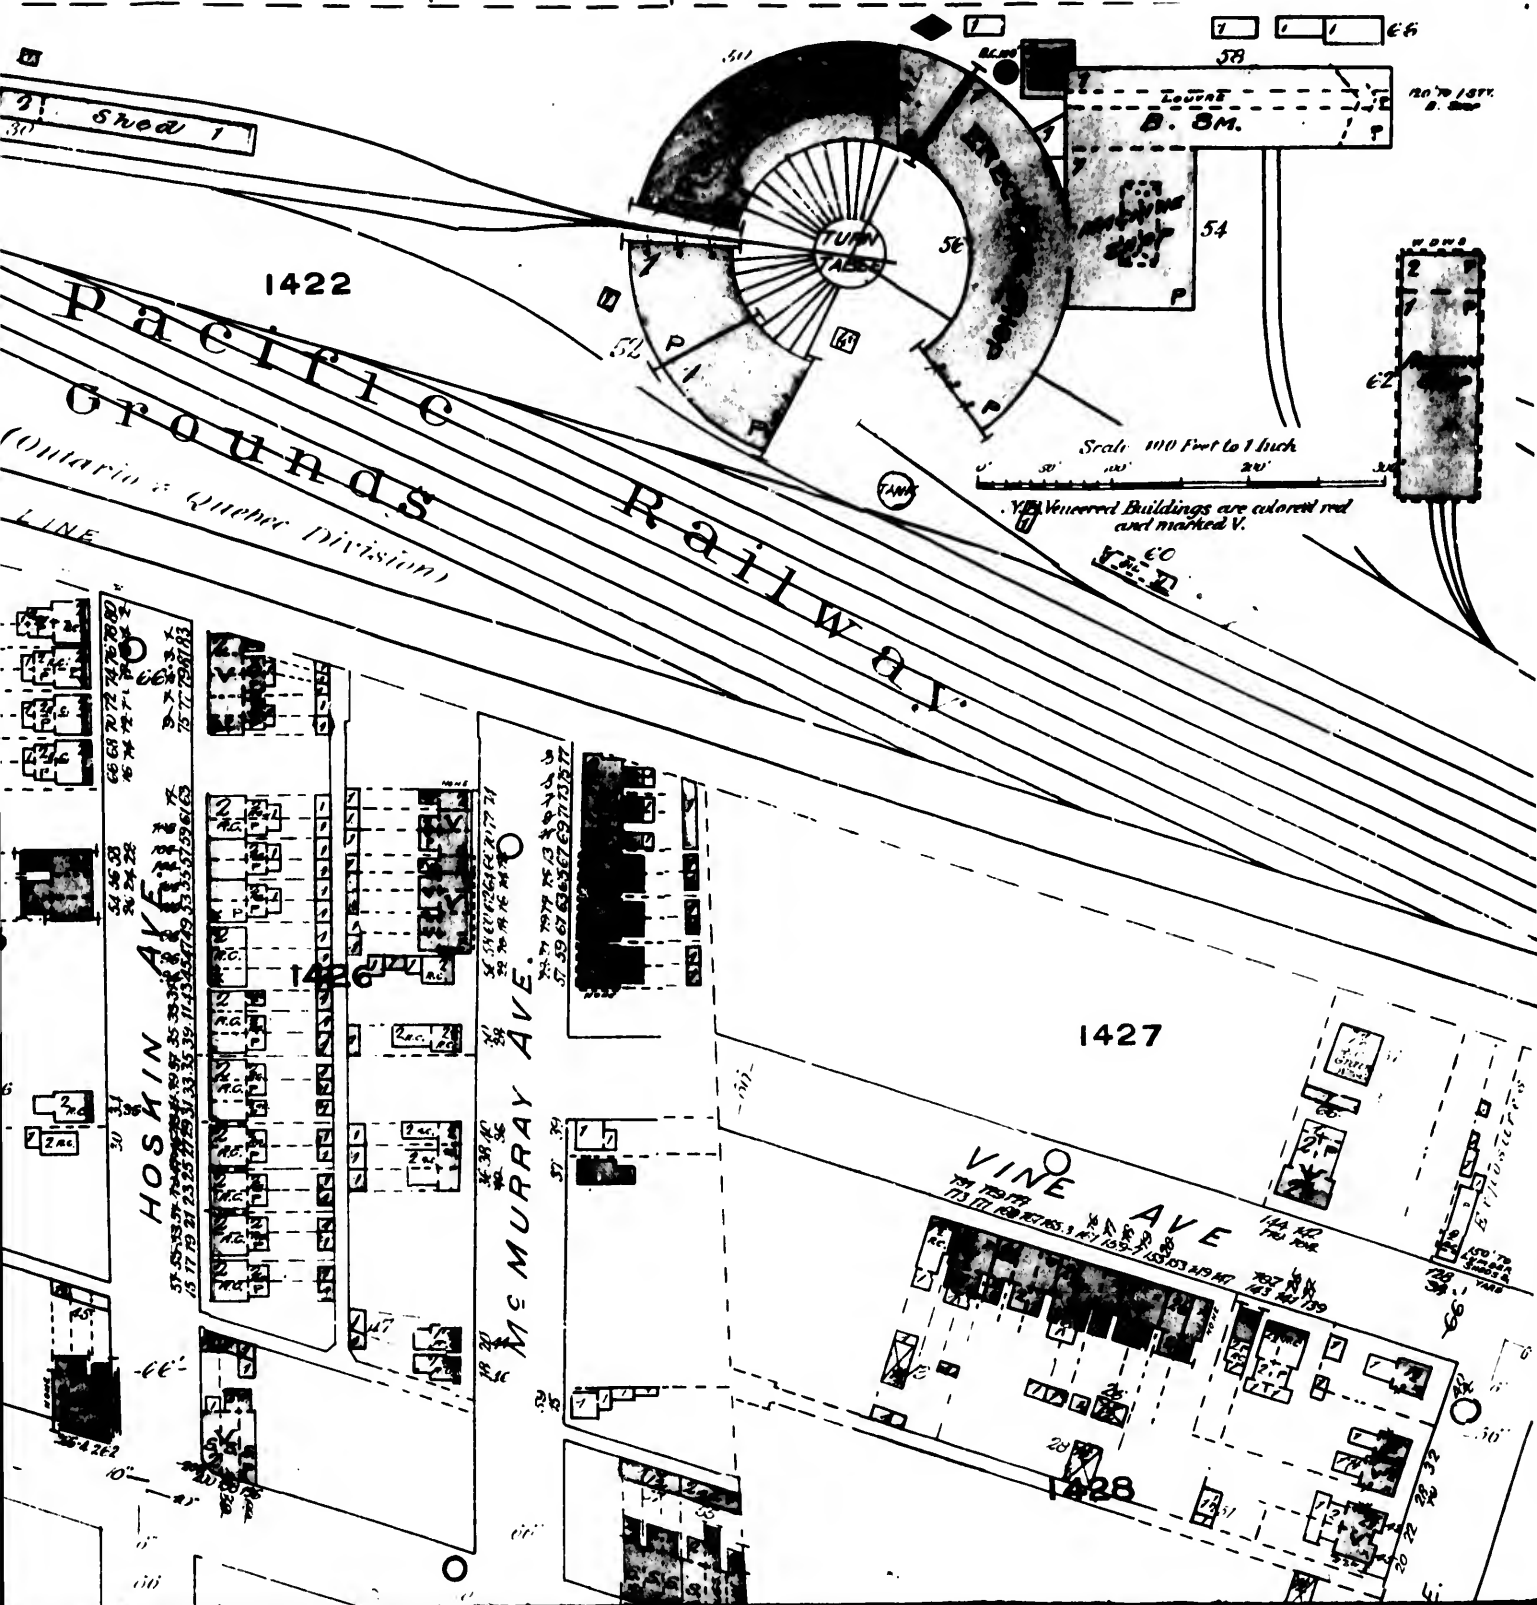

1

373340

CONTINUED FROM BELOW


5

PELHAM AVE.

WEST TORONTO JUNCTION - ONT.
- JUNE - 1889 -

No Exposures


EDMUND

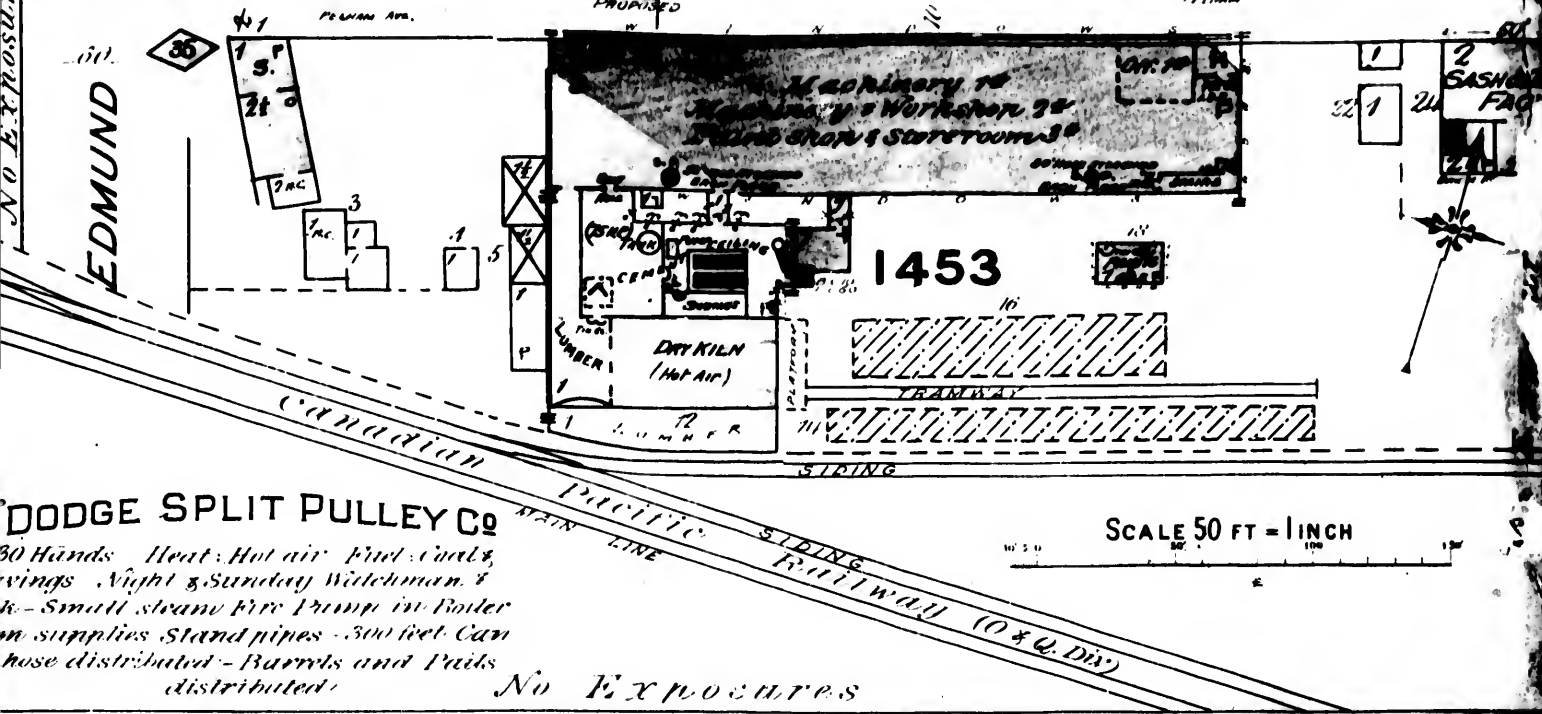

DODGE SPLIT PULLEY CO

80 Hds. Heat: Hot air: Fuel: Coal:
Savings: Night & Sunday: Watchman &
Small steam Fire Pump in Boiler
supplies: Stand pipes: 300 feet Can
hose distributed: Barrels and Pails
distributed:

No Exposures

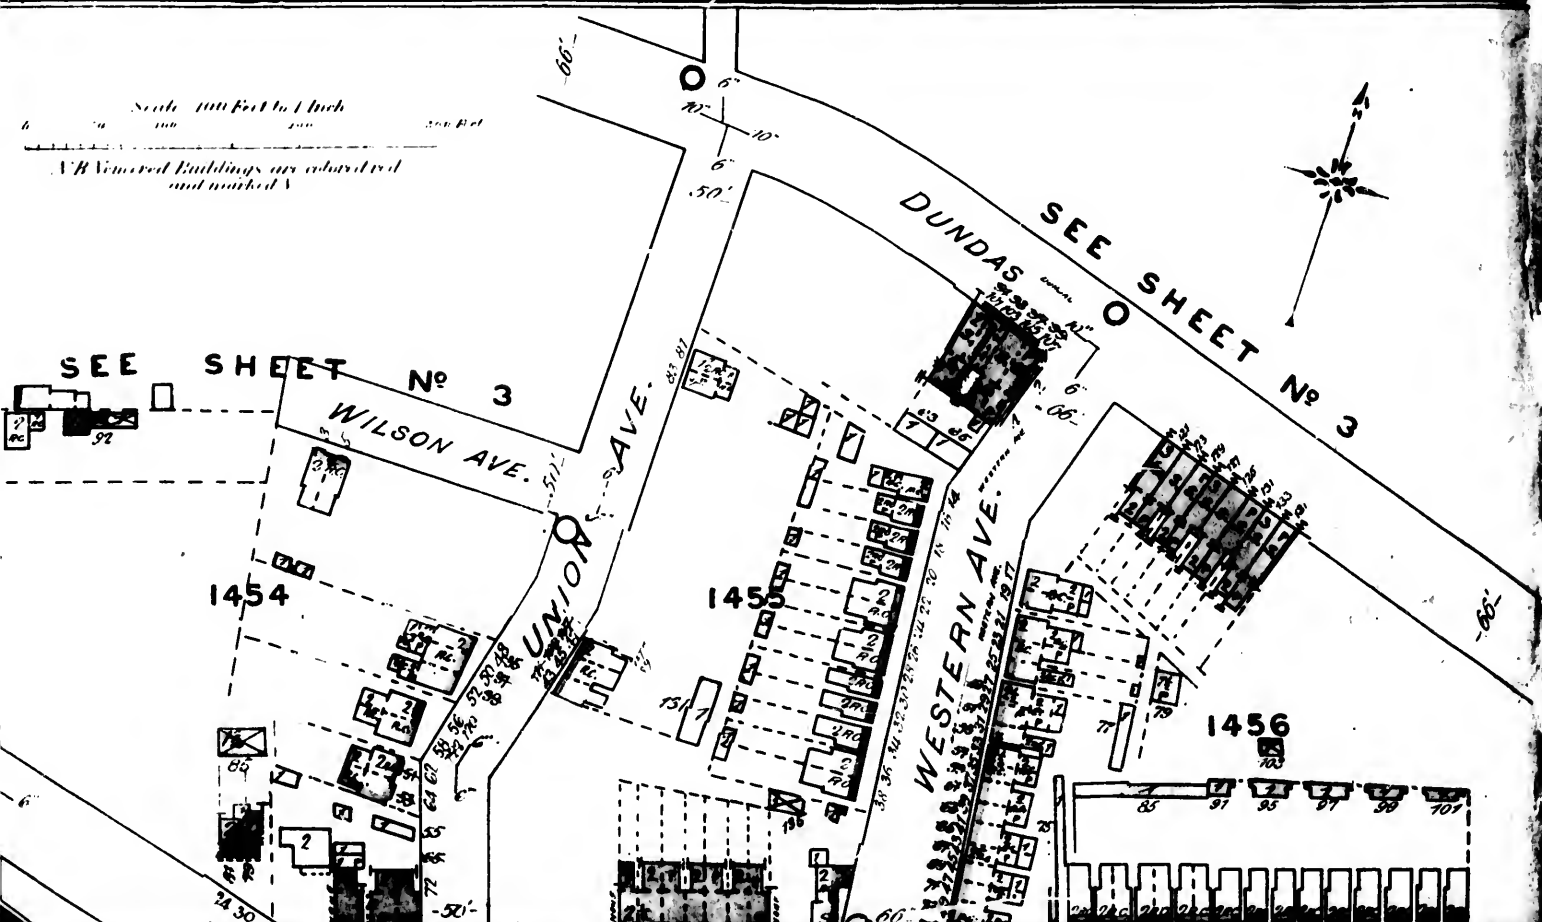

SEE SHEET No 3

WILSON AVE.

1454

1455

1456

SEE SHEET No 3

WESTERN AVE.

PACIFIC AVÈ.

PACIFIC AVE.

1411

142

SCALE 50 FT = 1 INCH

ANNETTE

MEDLAND

No Exposures

CHURCH

141

142

143

144

145

146

147

148

149

150

151

152

153

154

155

156

157

158

159

160

161

162

163

164

165


166

167

168

169

170

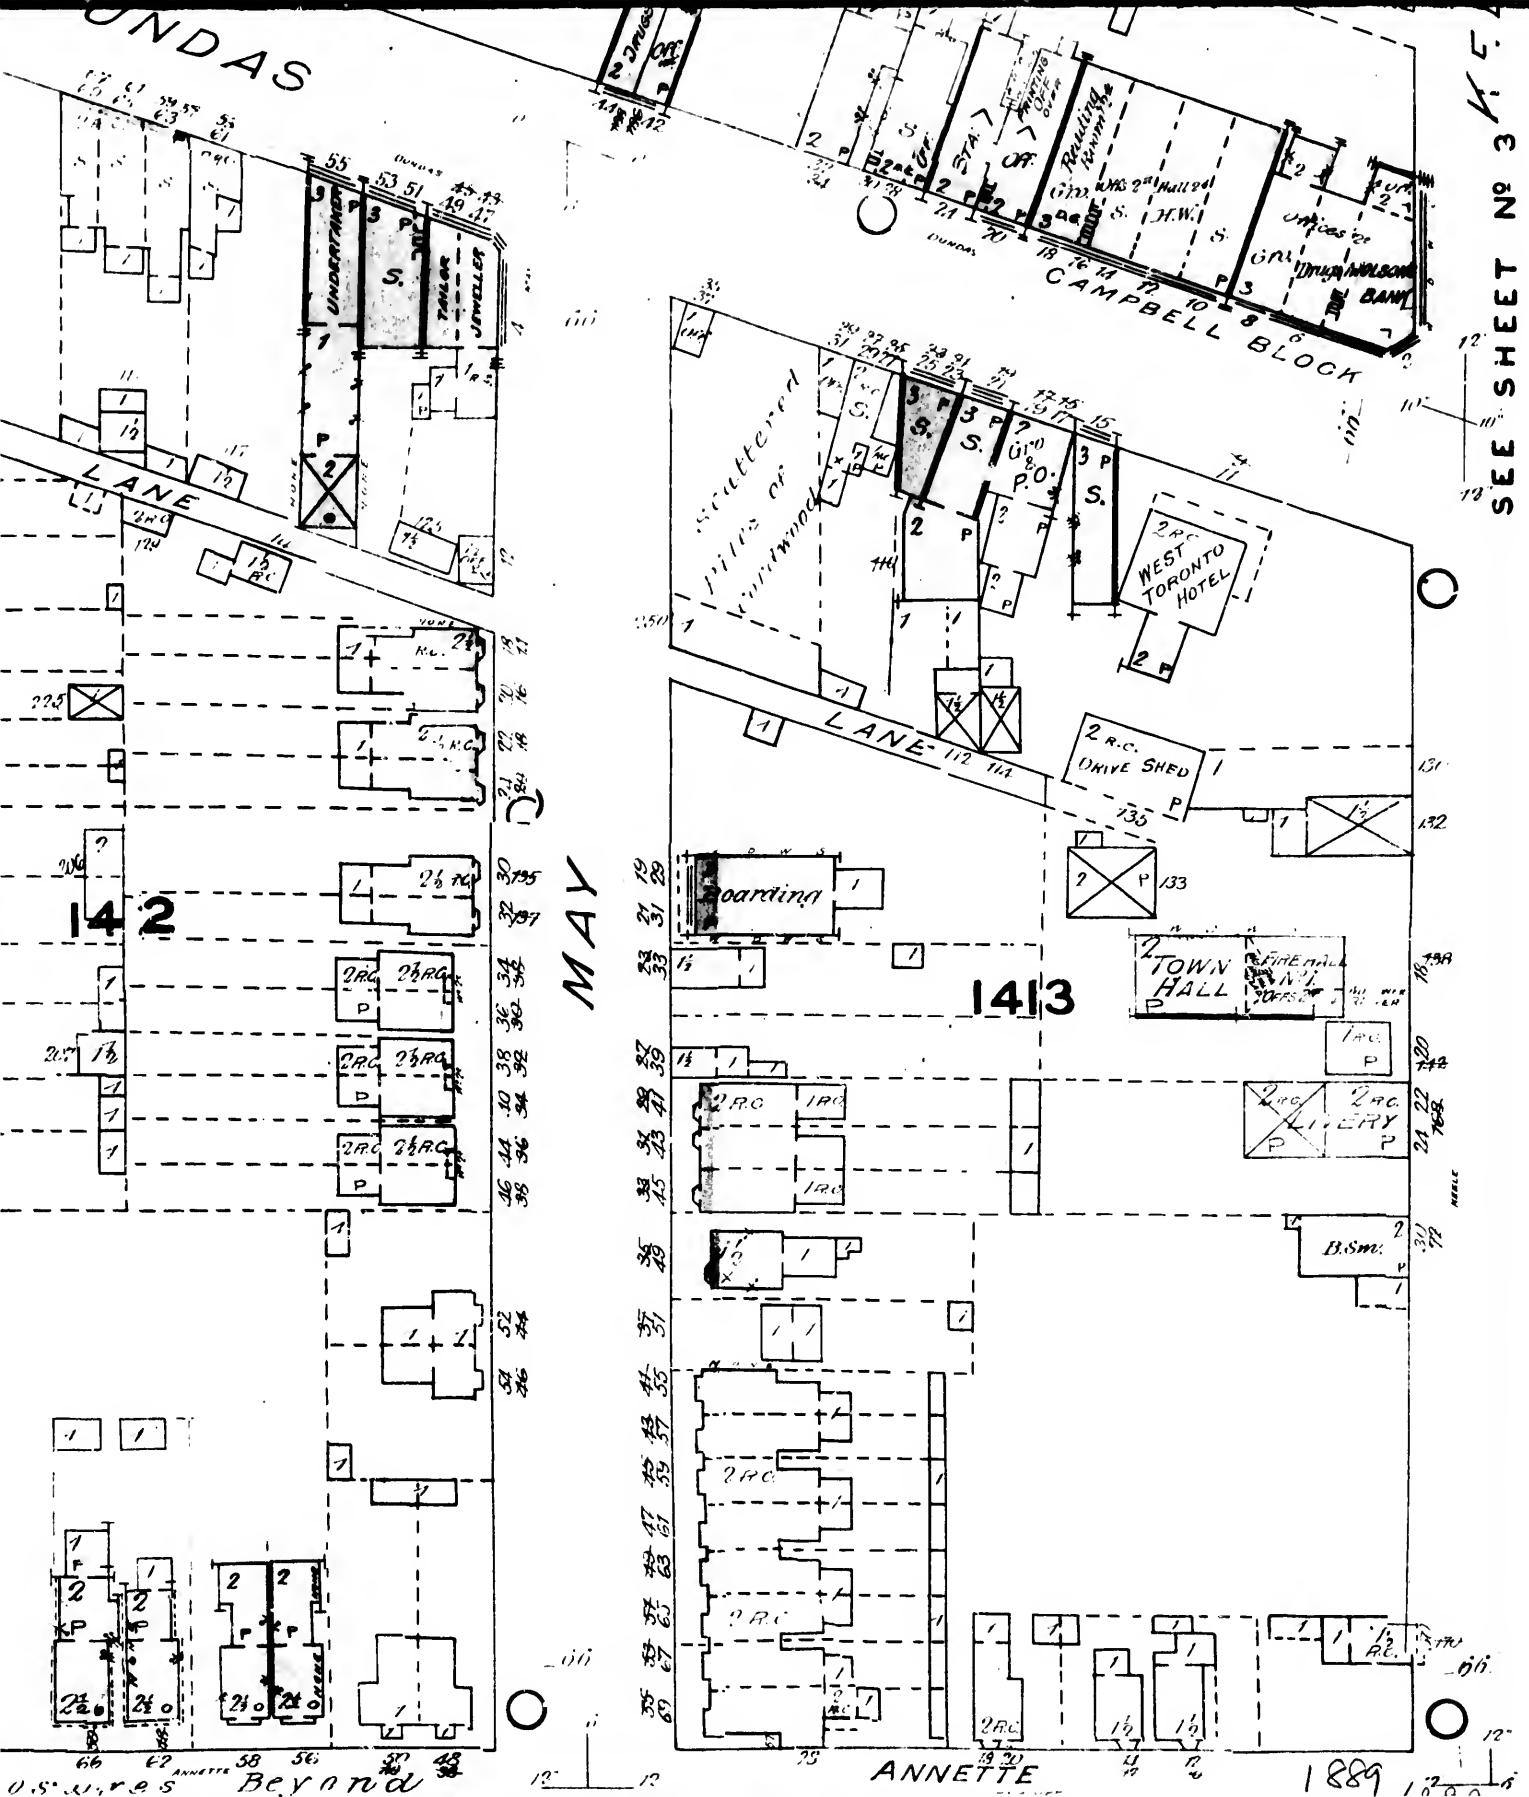

SEE SHEET No 3

MAY

U.S. Wires Beyond

ANNETTE

1889

SEE SHEET N



KEELE

VAN HORNE


DUNDAS

WILSON AVE. S

1419

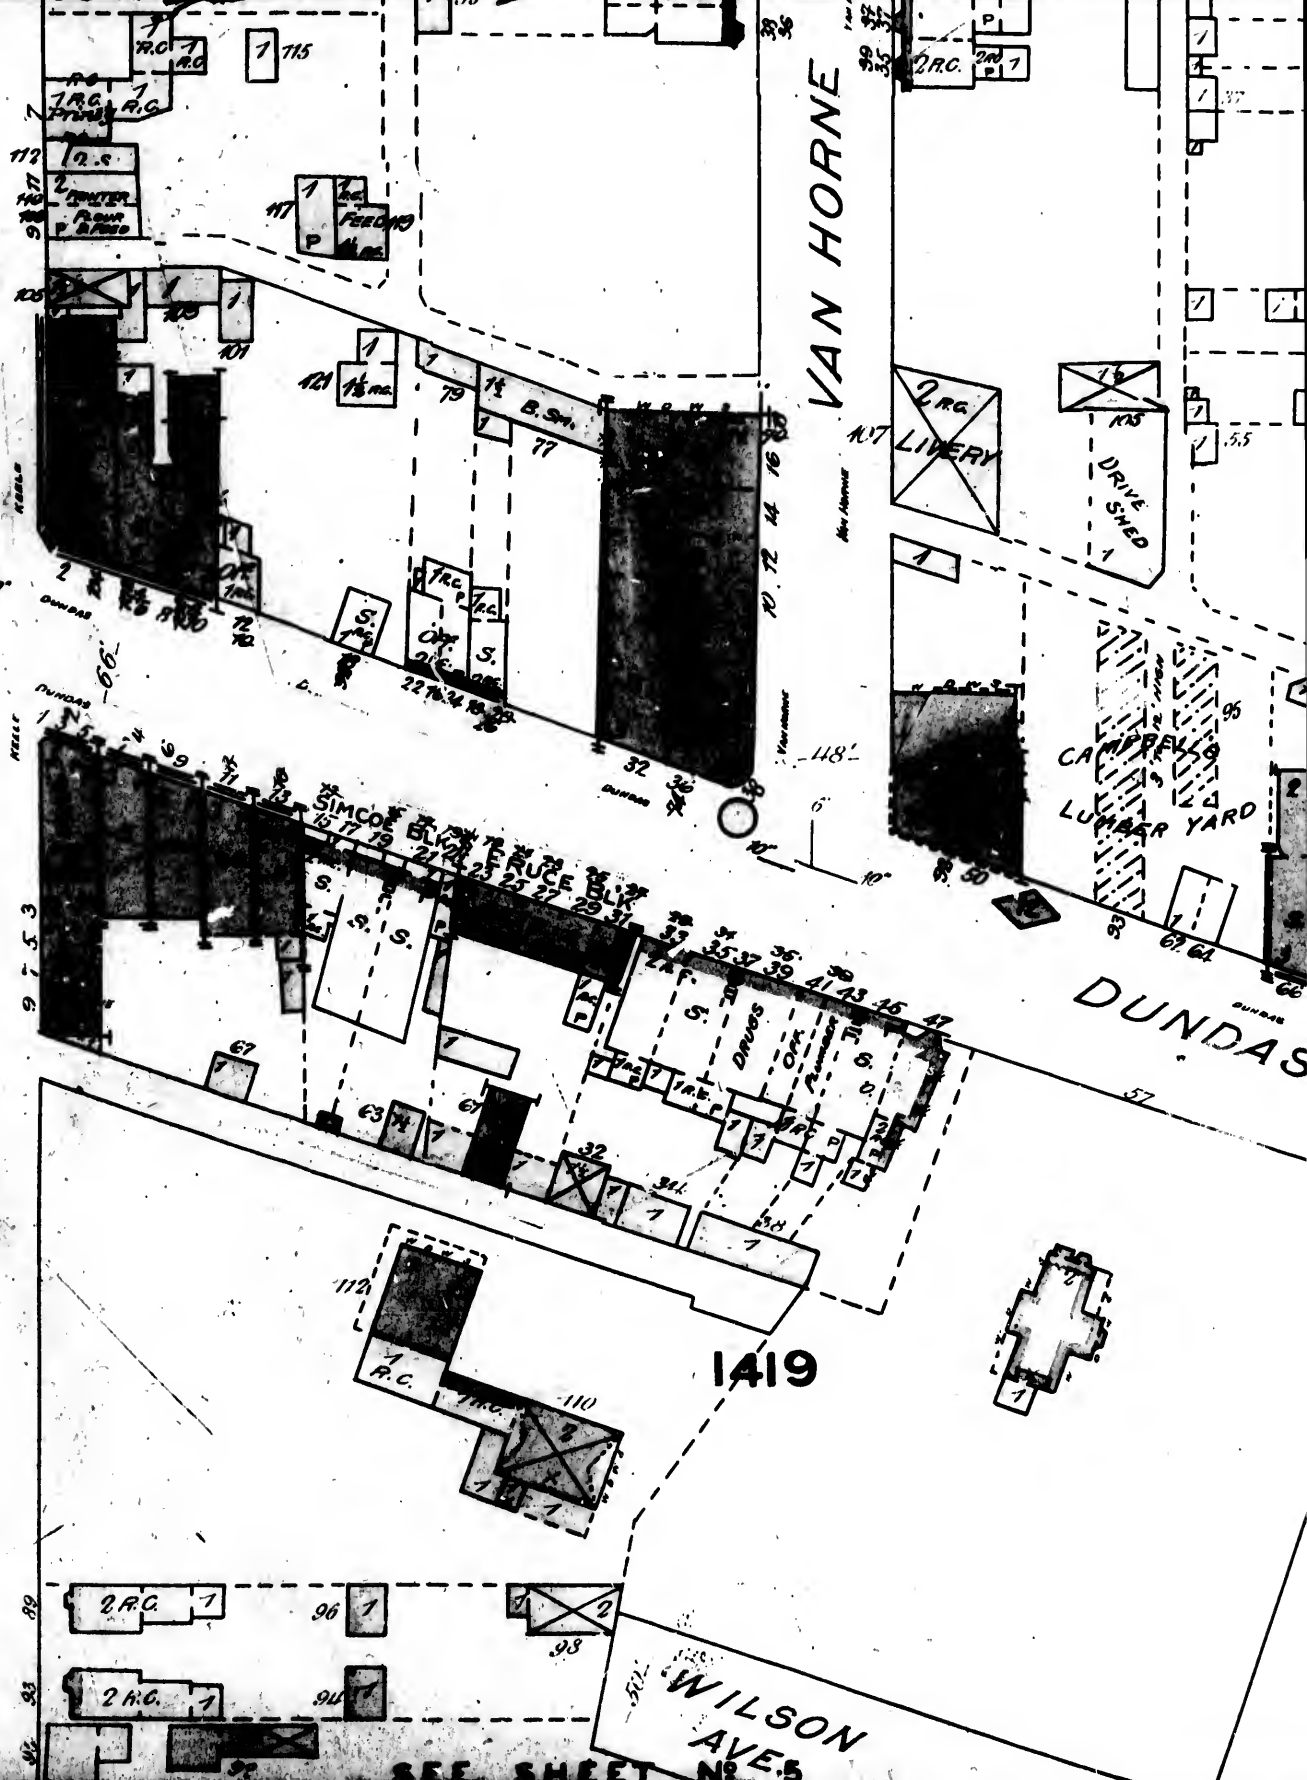 

SEE SHEET N

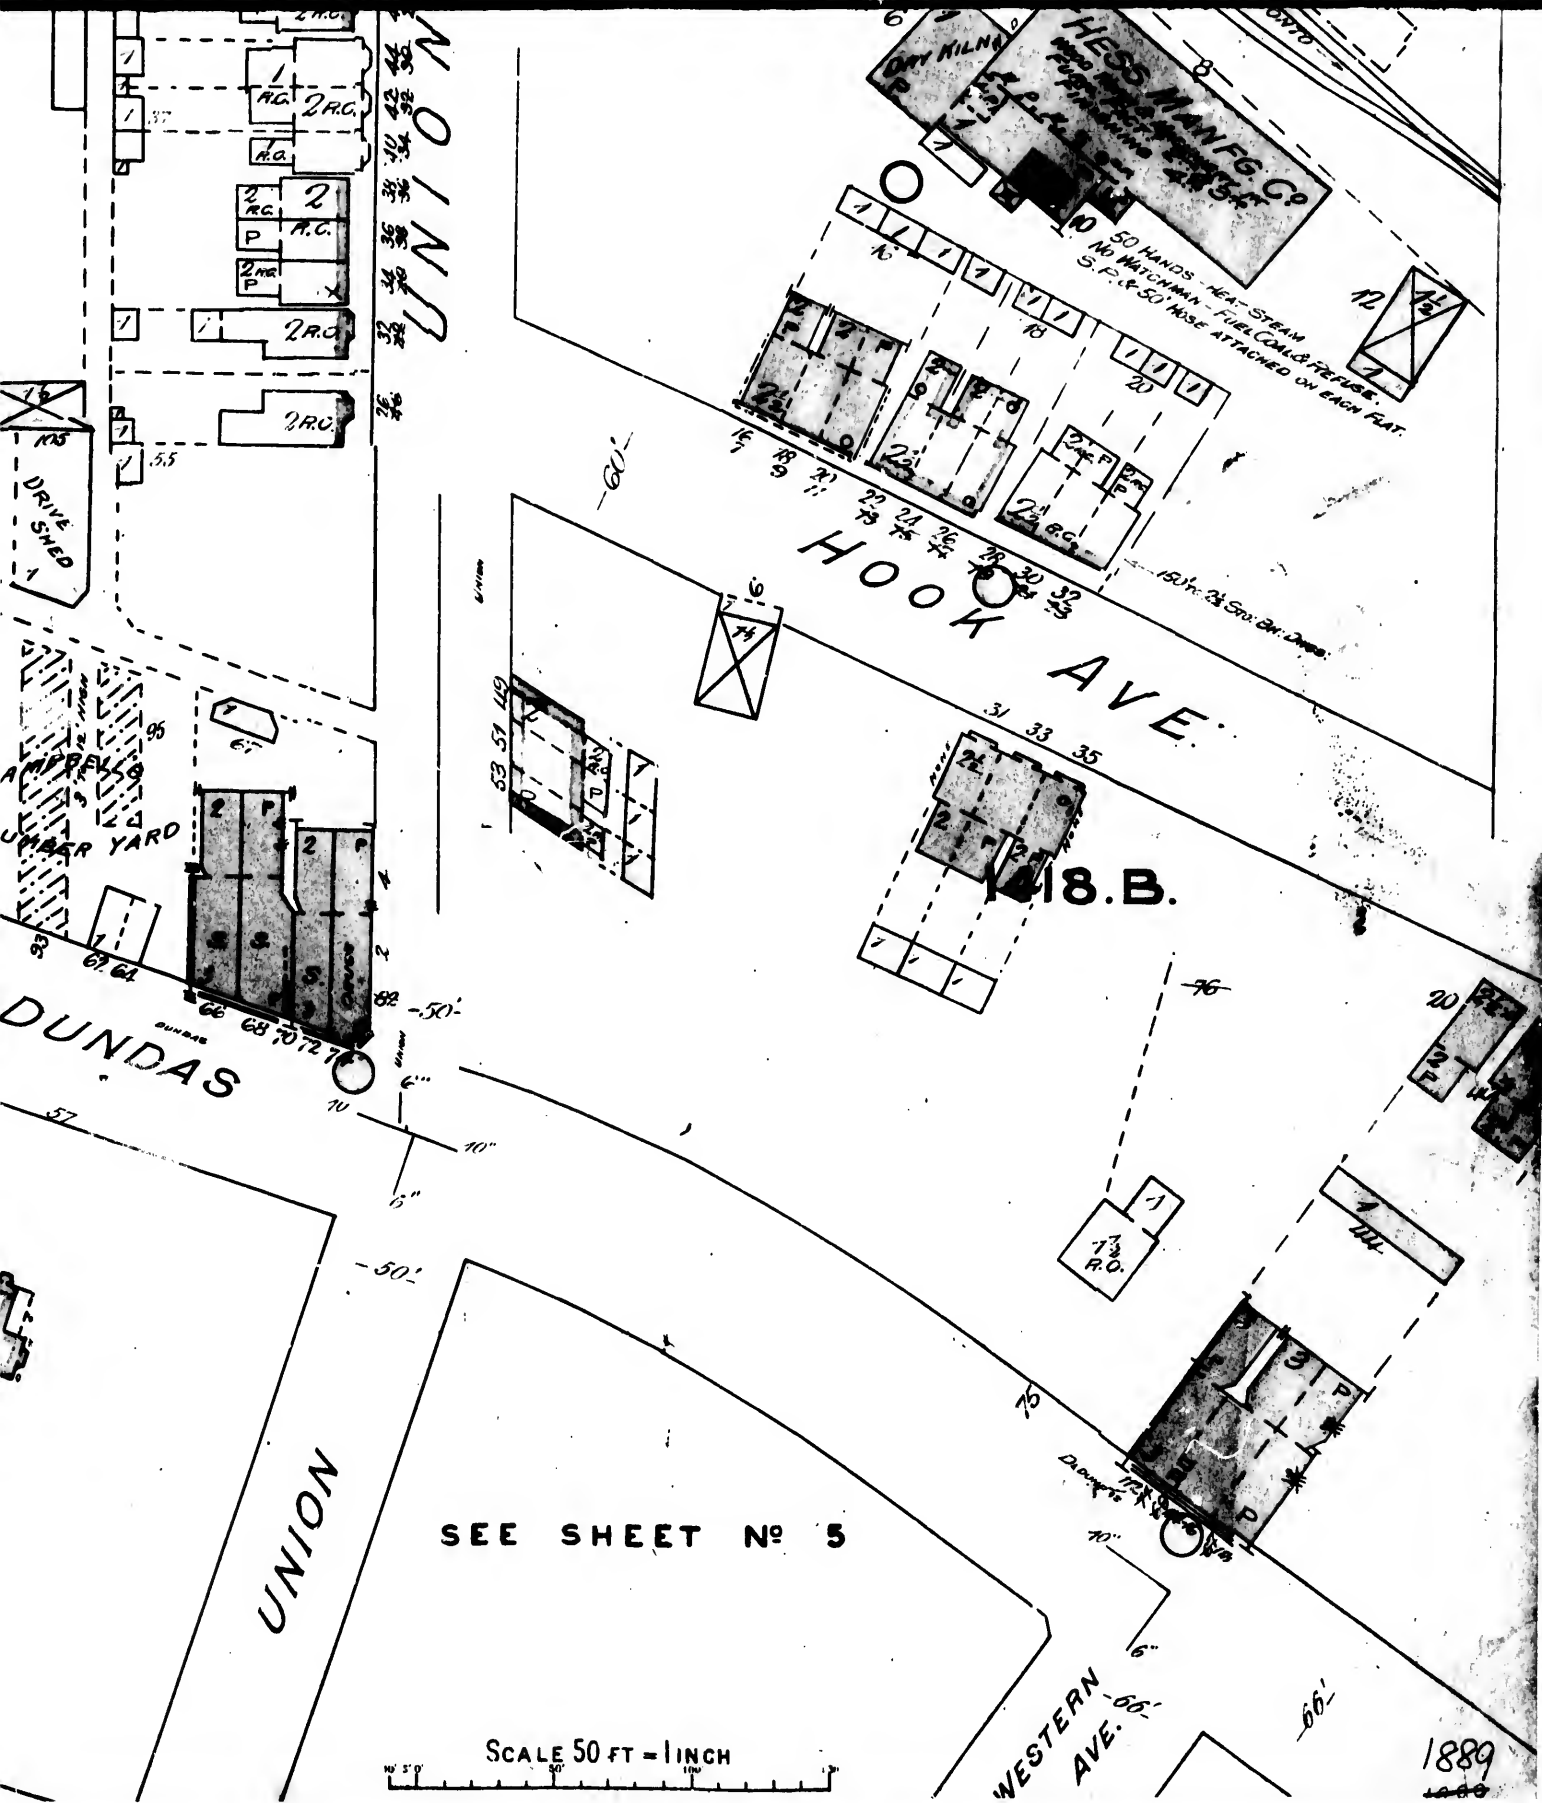

LOUISA

DUNDAS

1429


LAWSON


1430

CLENDENAN AVE.


QUEBEC AVE.

ANNETTE

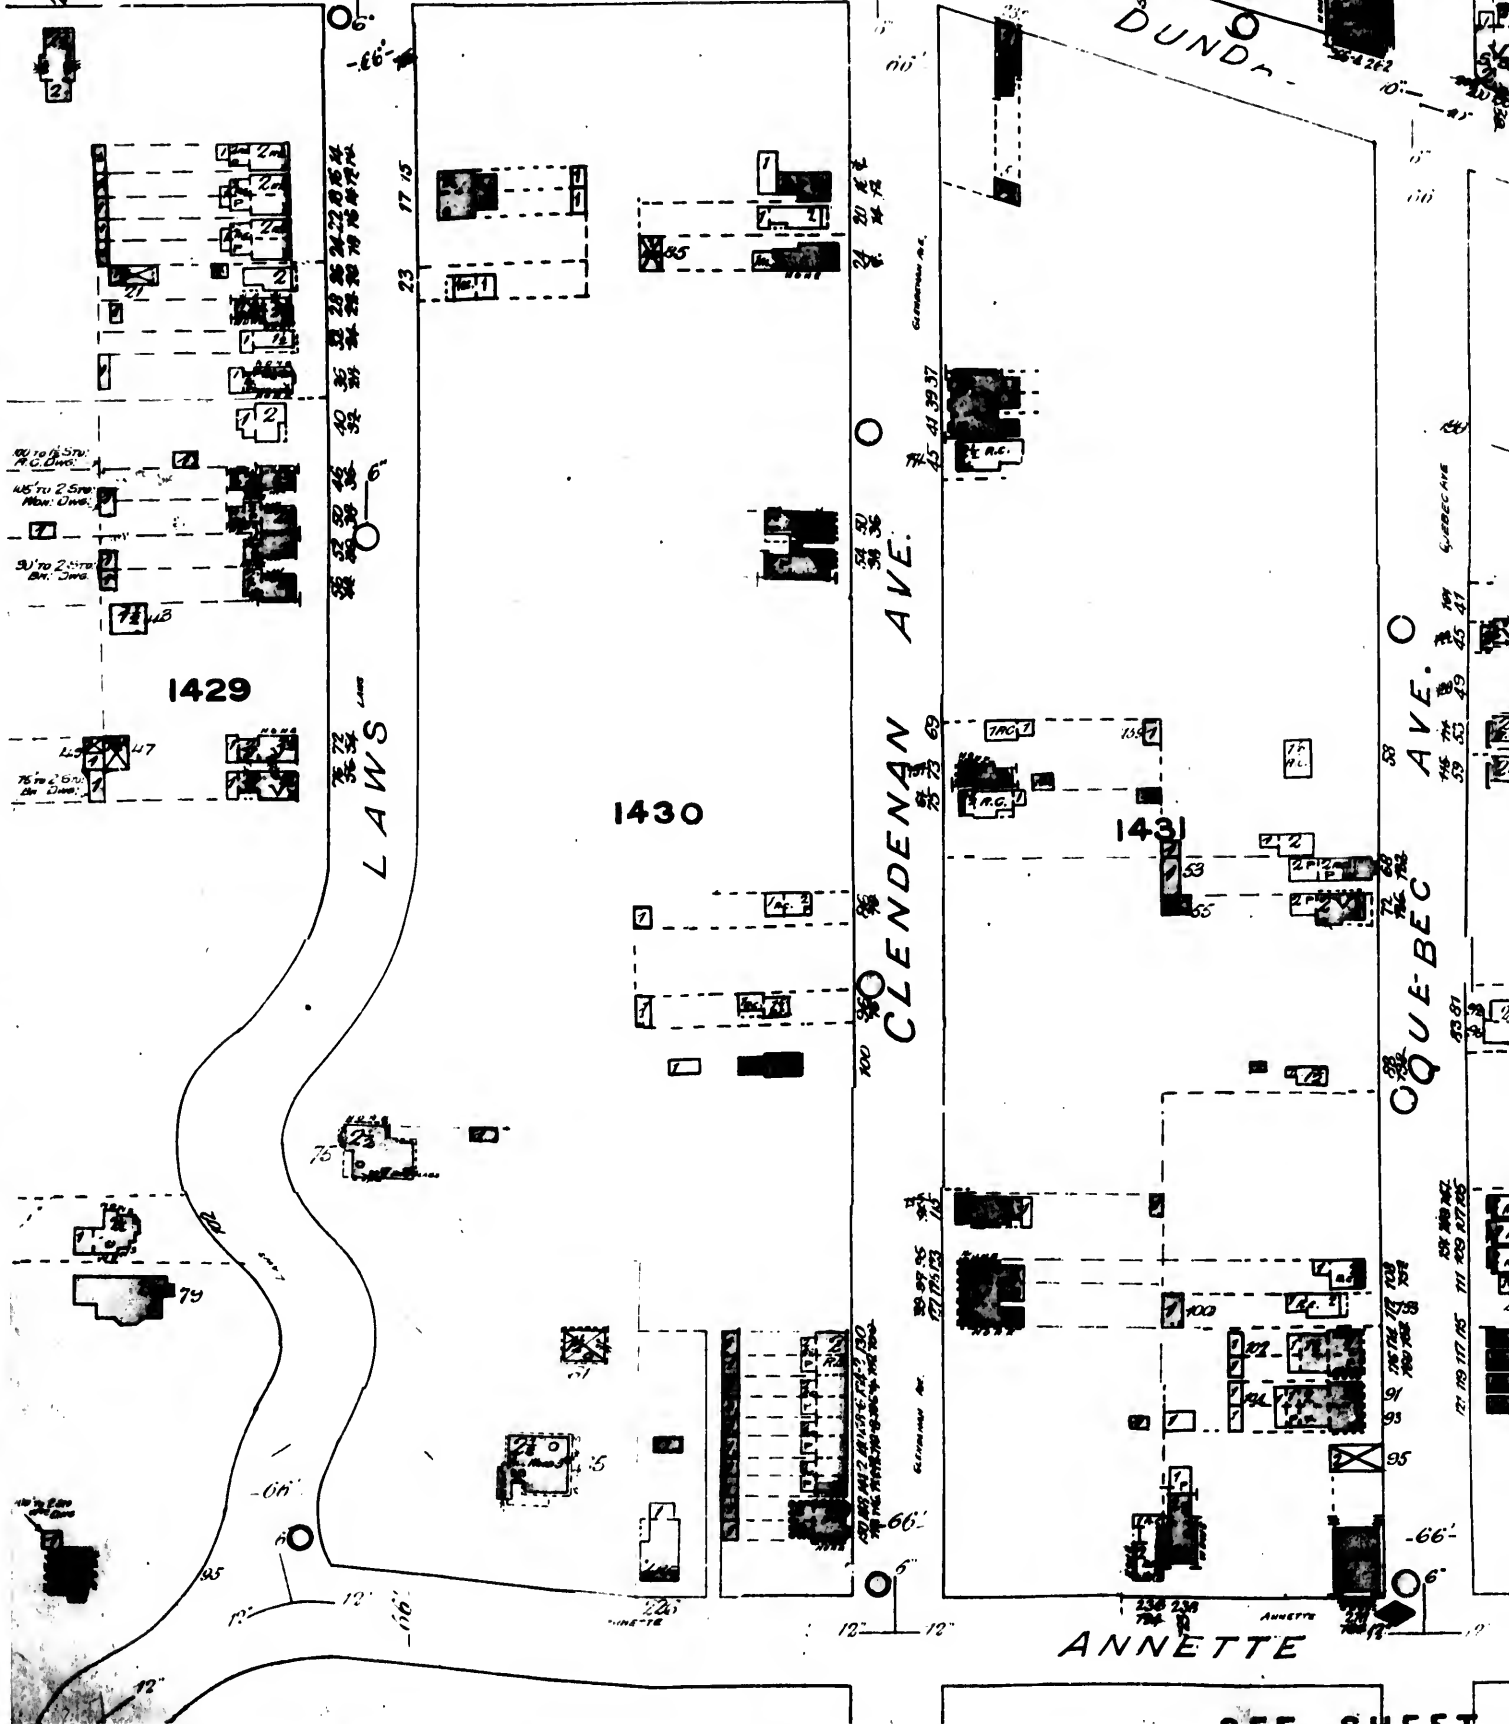

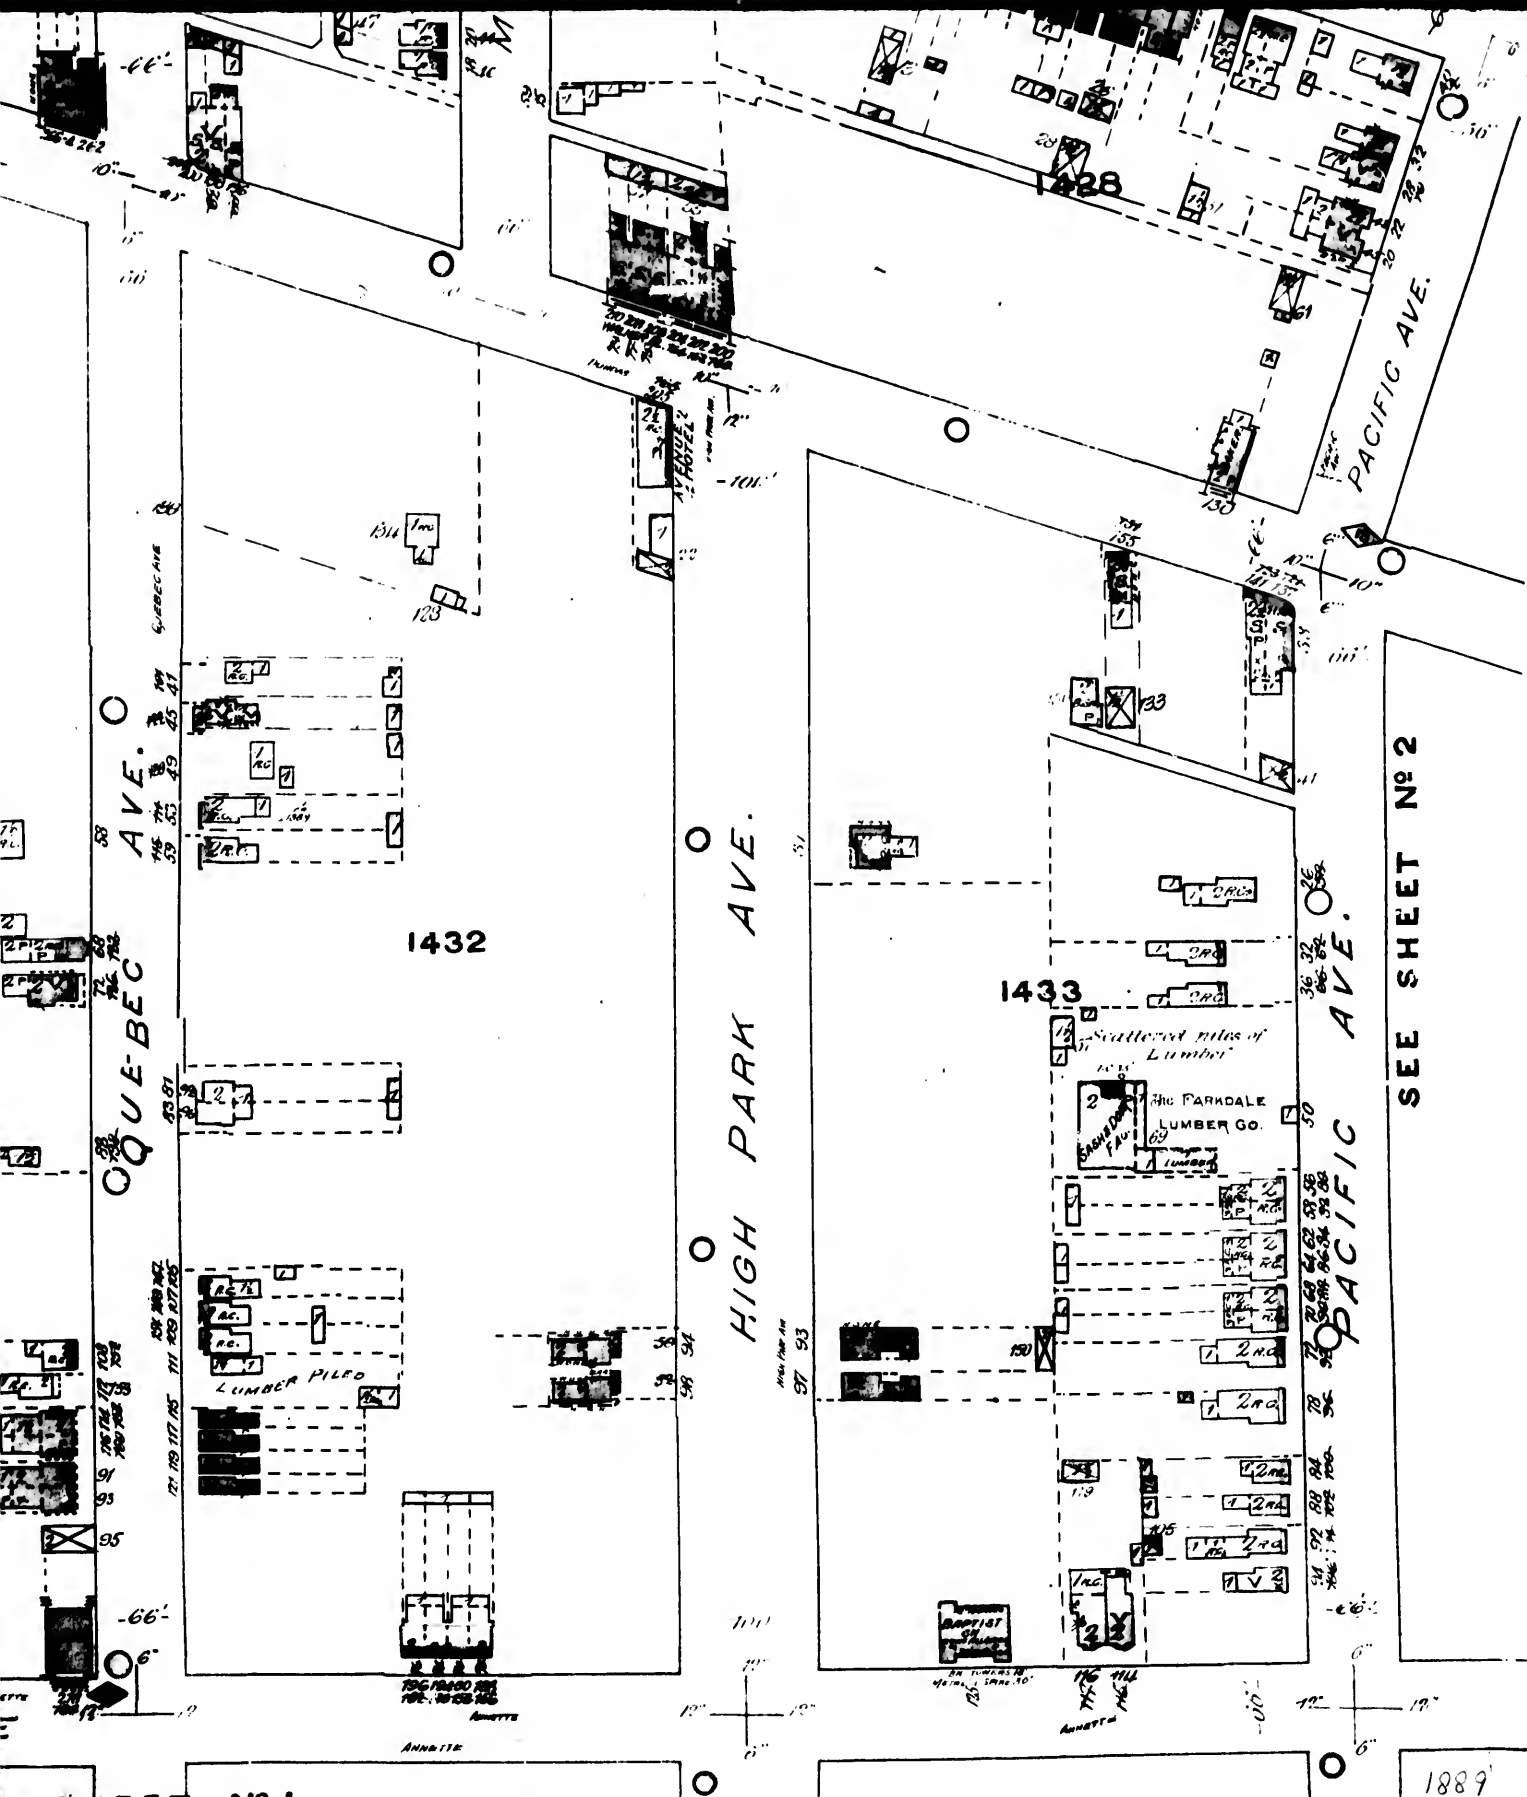

SEE SHEET No 2

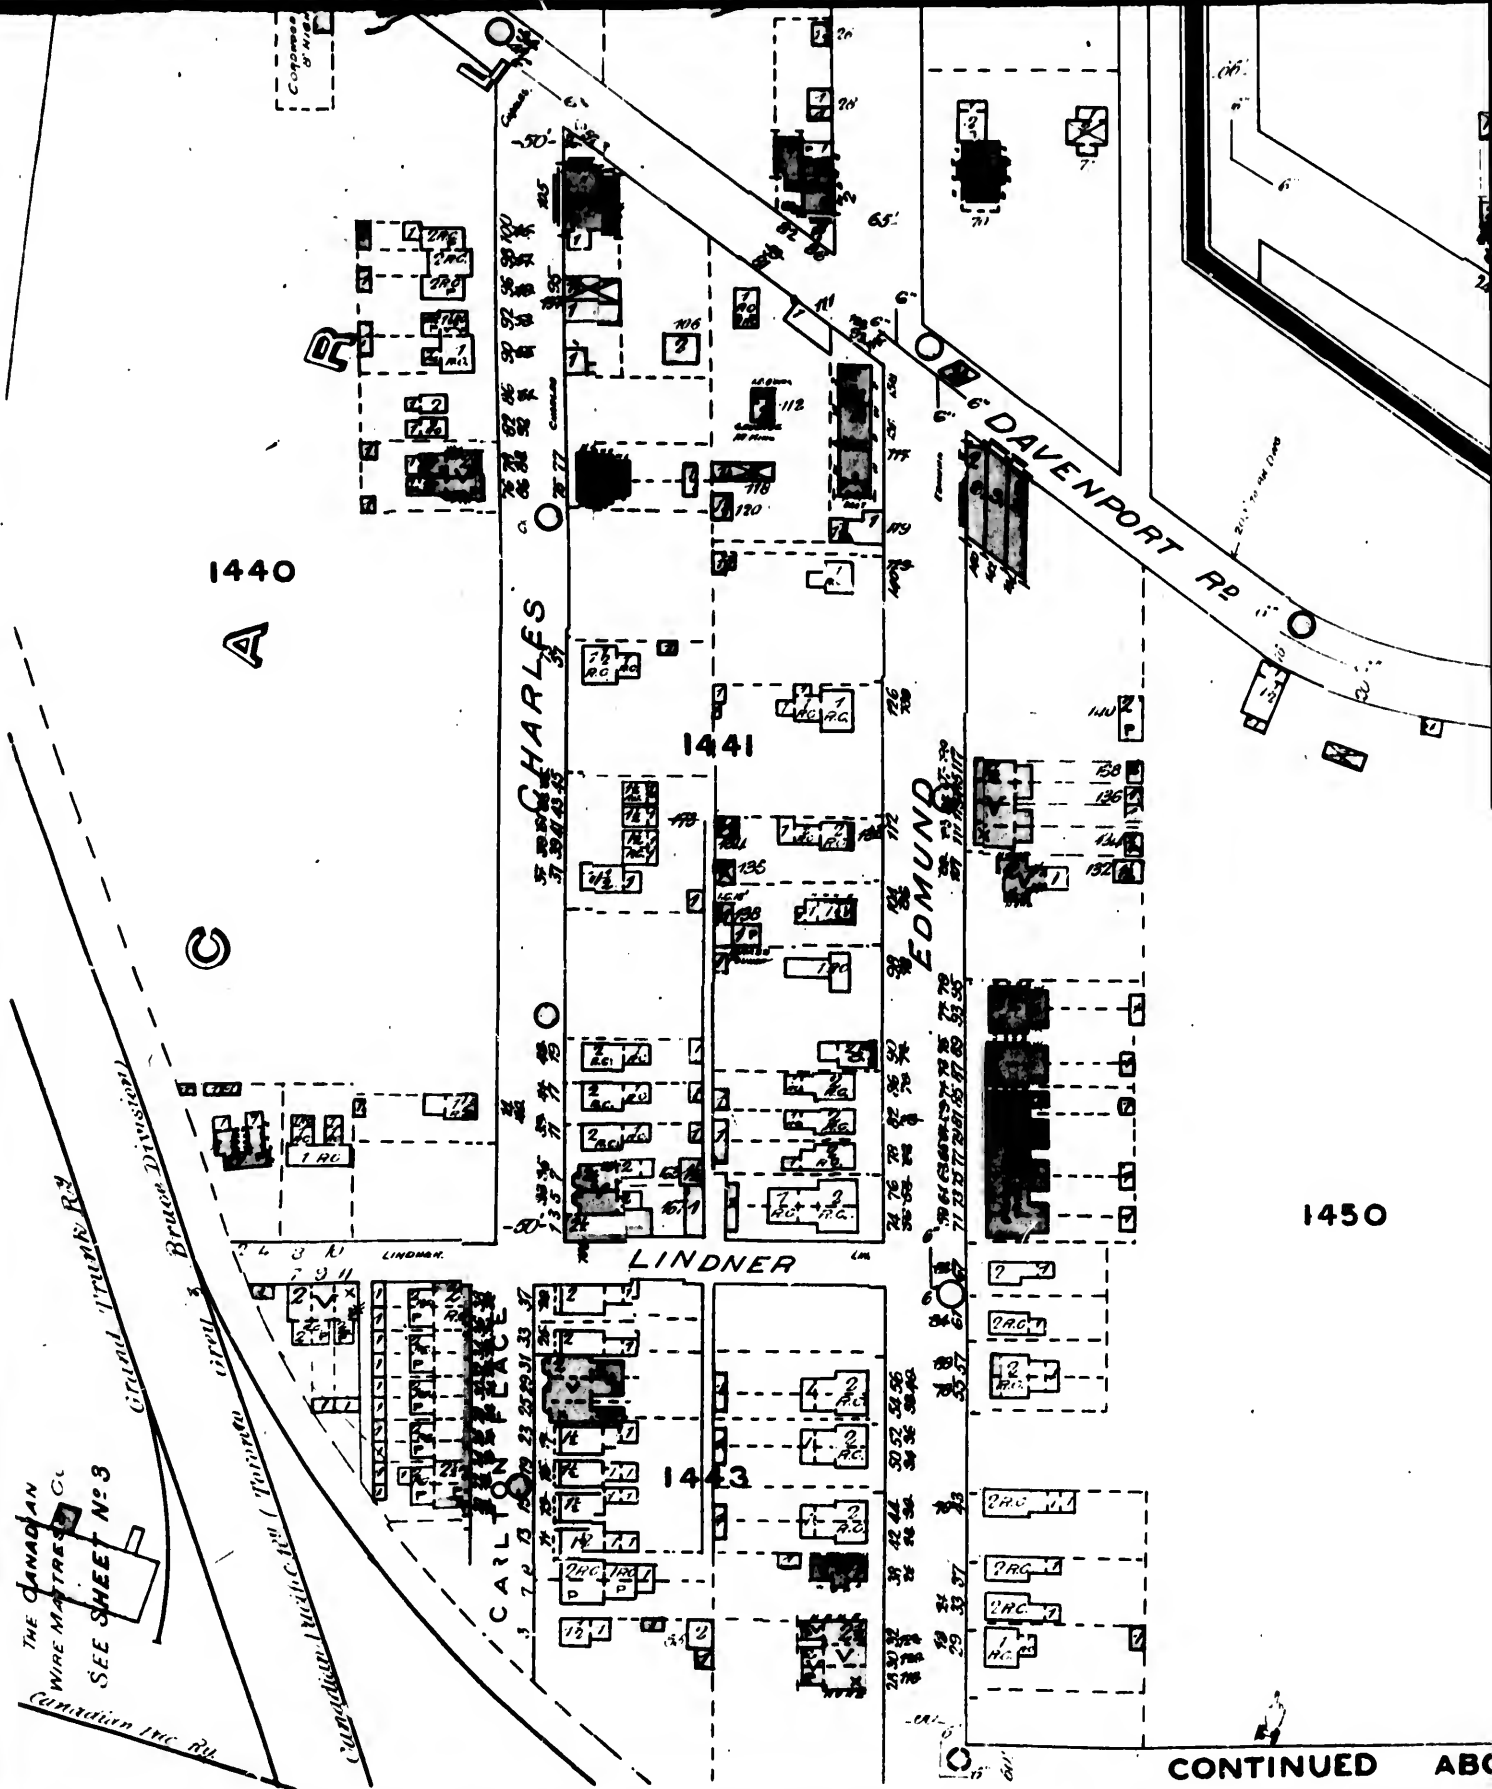

CONTINUED ABC

