PLAN OF COKING PLANT OF THE DOMINION IRON & STEEL CO., Limited, UNDER CONSTRUCTION AT SYDNEY, CAPE BRETON.

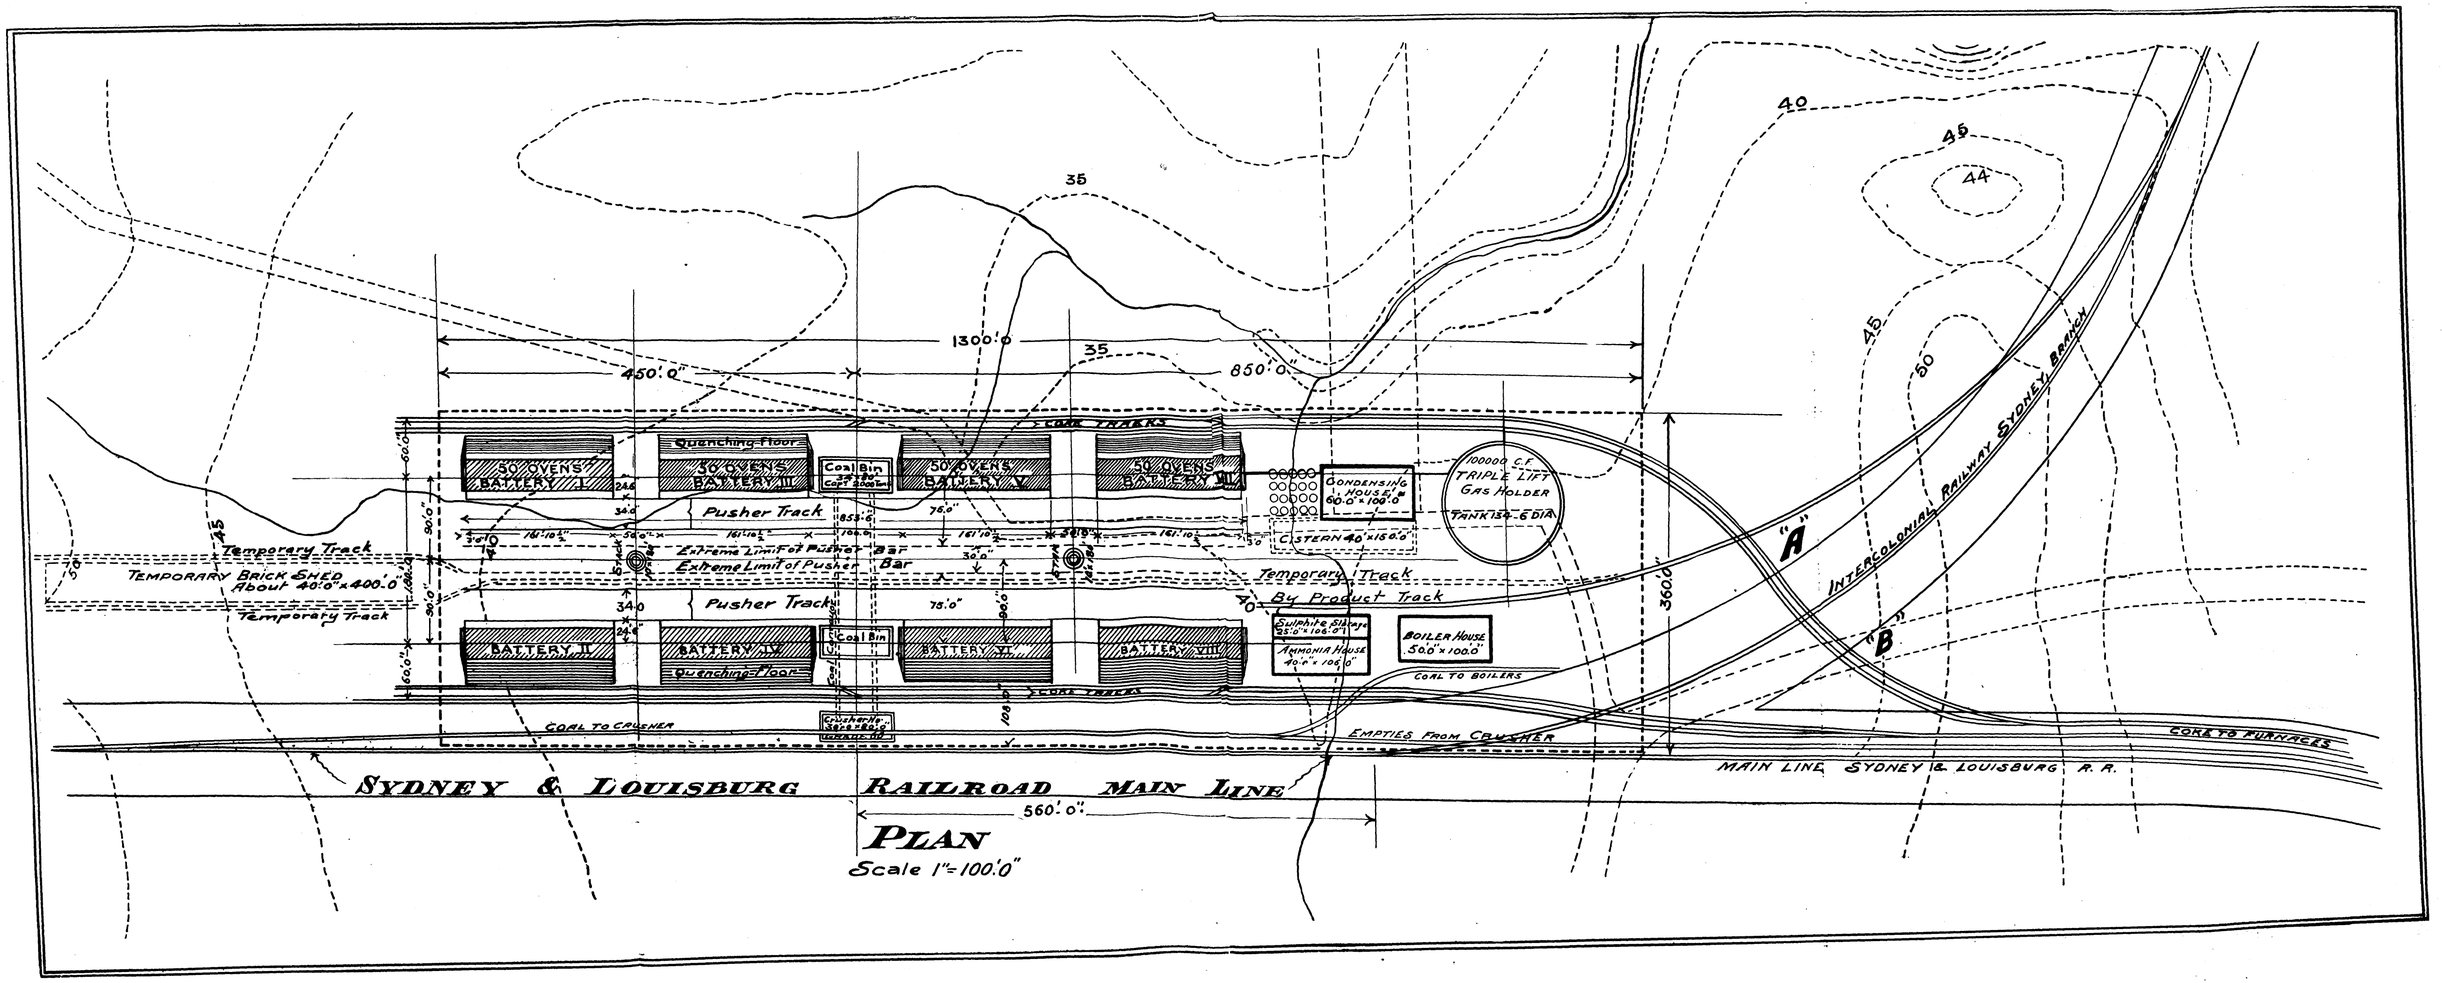

PLAN

Scale 1"=100'0"