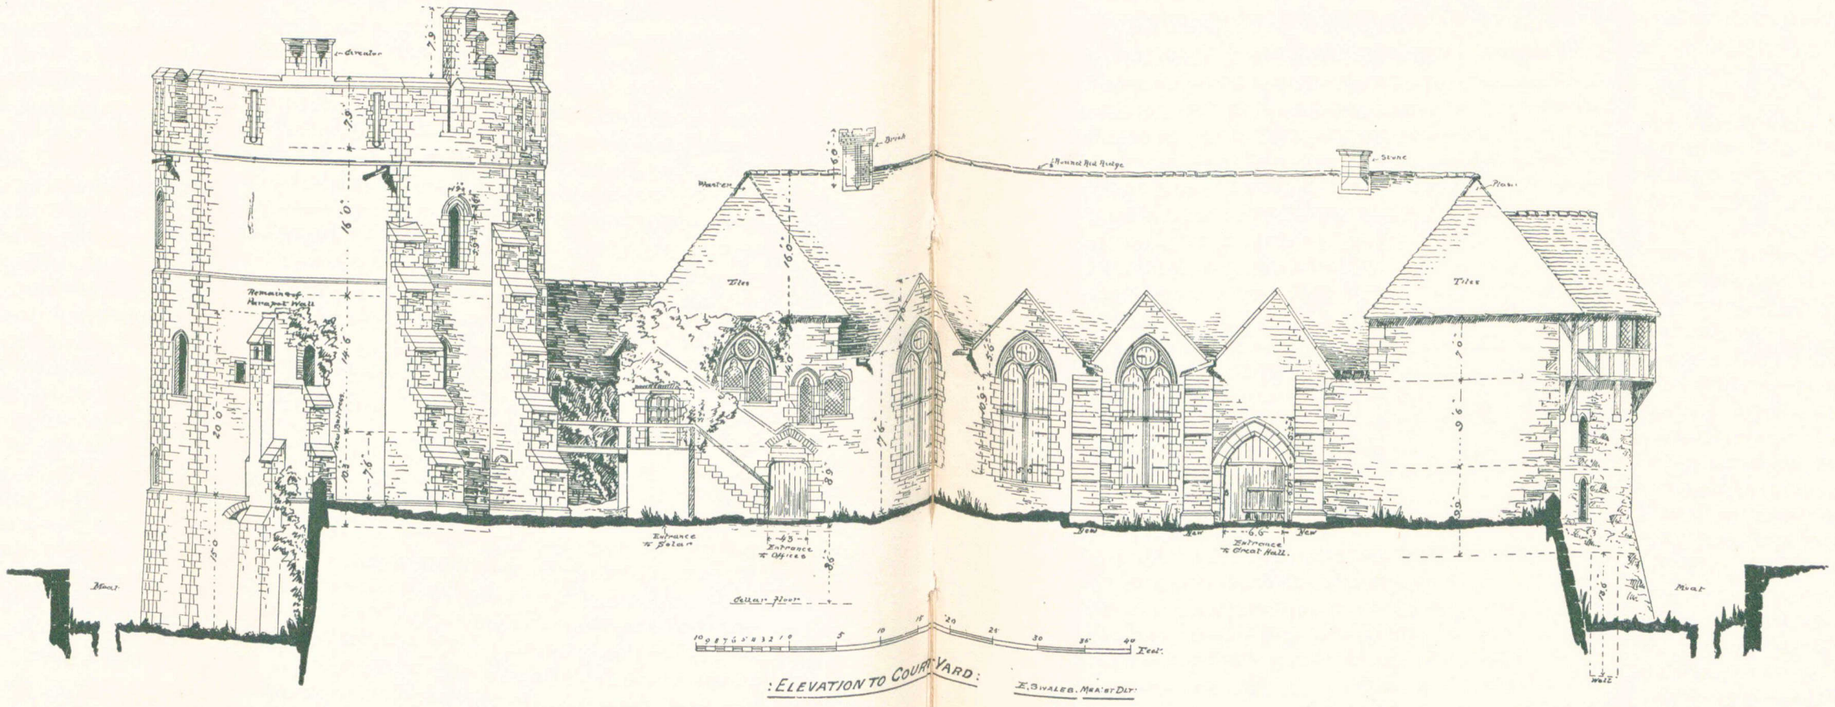

: ELEVATION TO COURT-YARD :

E. SWALES : MEA ET DLT :

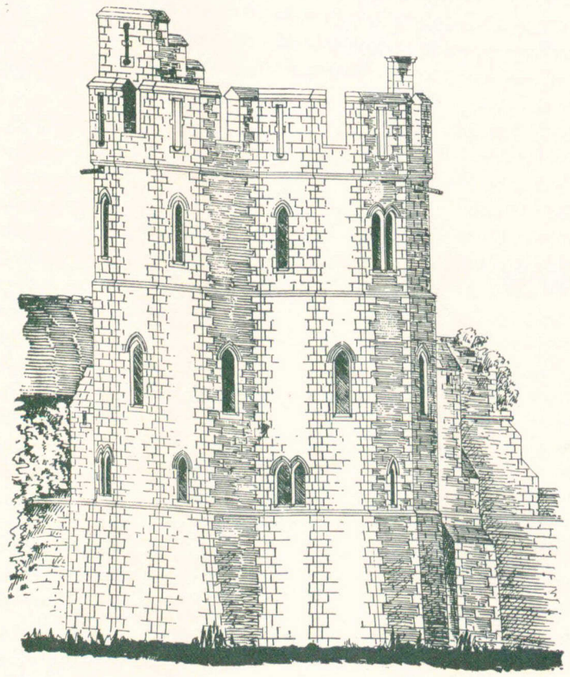

ELEVATION OF SOUTH TOWER

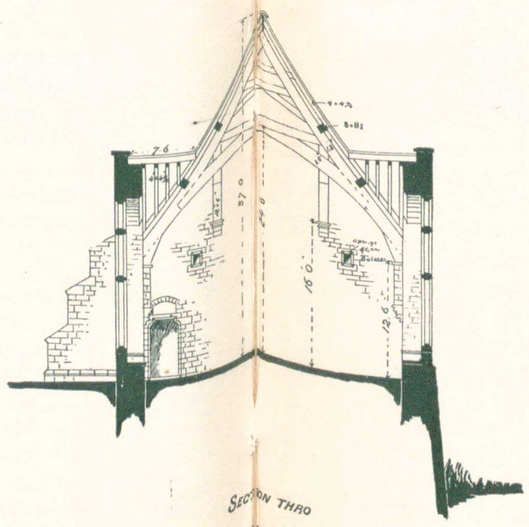

SECTION THRO GREAT HALL

E. SWALES : MEA ET DLT :

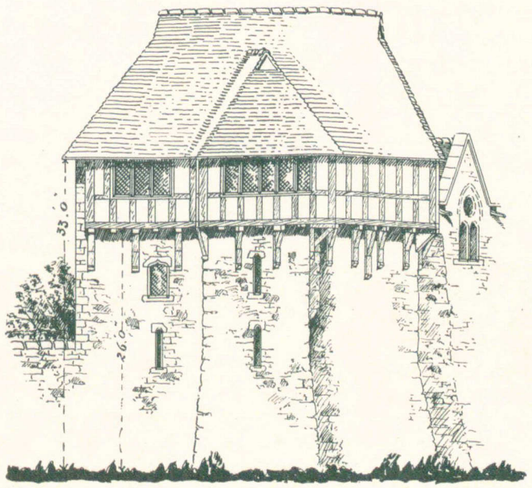

ELEVATION OF NORTH TOWER

STOKESAY CASTLE—DRAWN BY EDWARD SWALES.