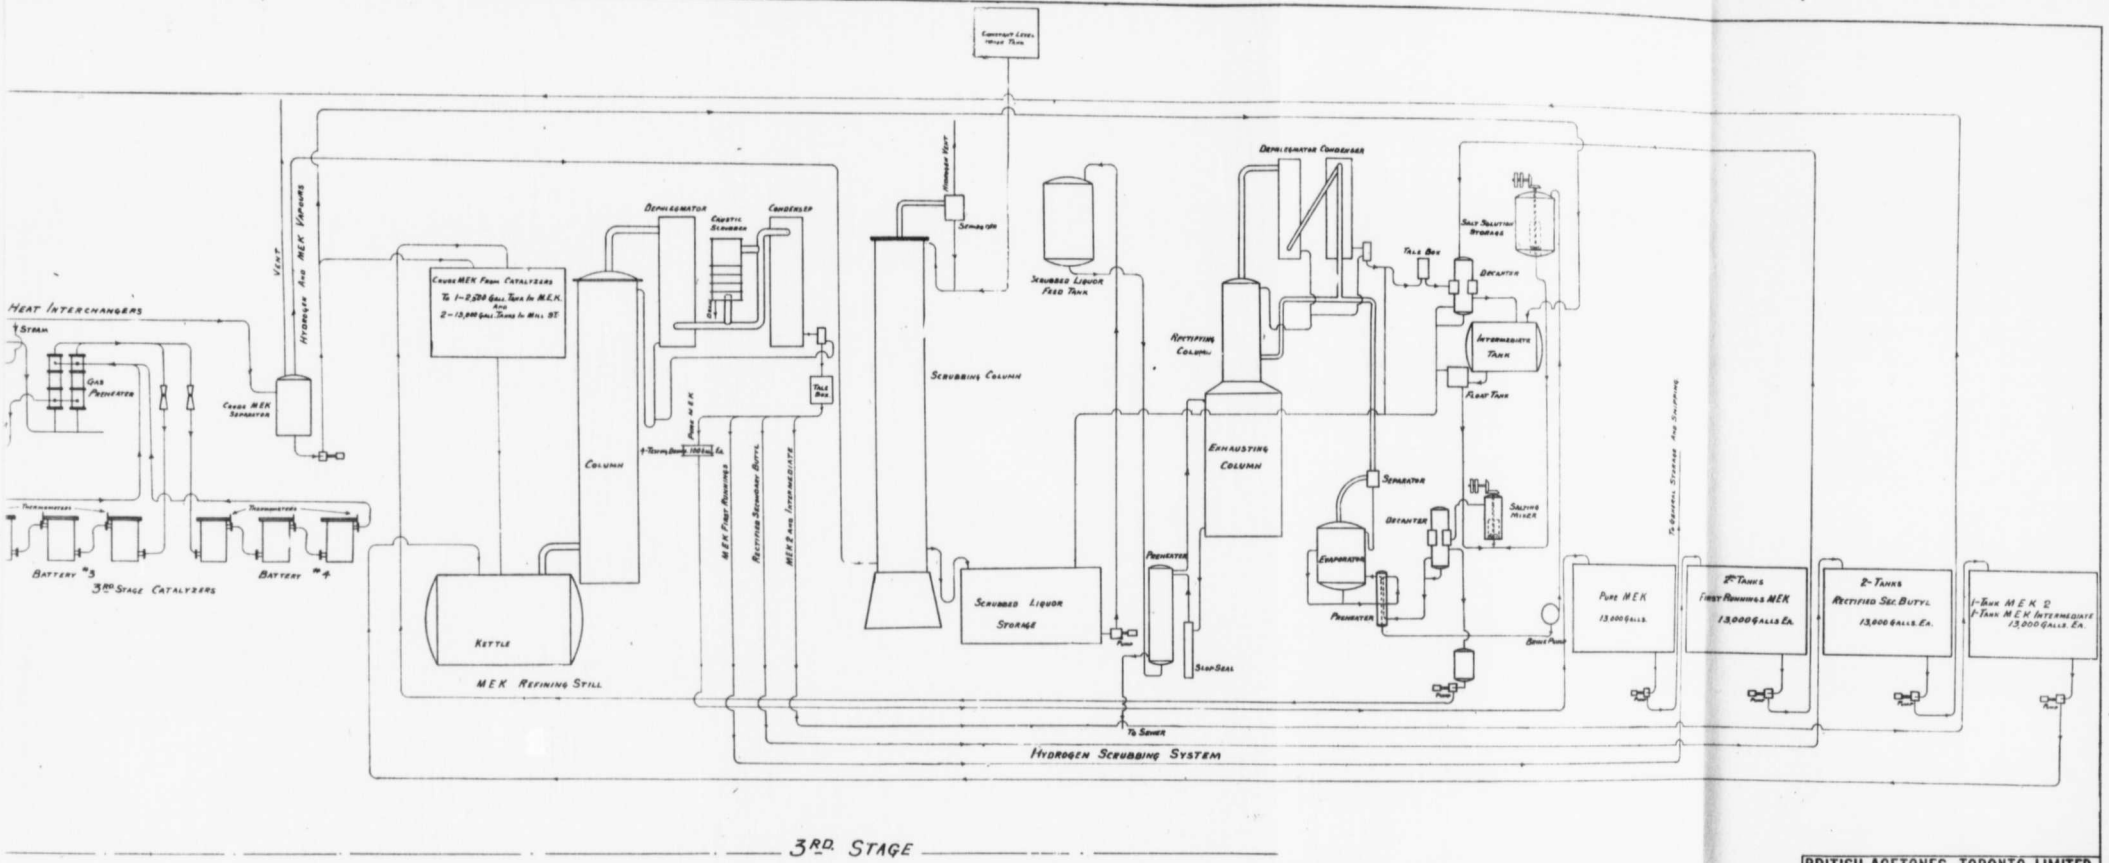

BRITISH ACETONES, TORONTO LIMITED
ENGINEERING DEPARTMENT

TITLE *Flow Diagram*
Toronto M E K Plant

SCALE ¼ Ins. – 1 Ft.
Drawn by S.S.S. Date *Nov. 22nd 1918*
Traced by J.S.S.
Appr'd by J.H. Parkin
Appr'd by J.E.M. Shaw Jr. Engineer
Dwg. No. 377