CITY OF FORT WILLIAM

LOCH LOMOND WATER SUPPLY

General Plan and Profile
of Tunnel and Pipe Line.

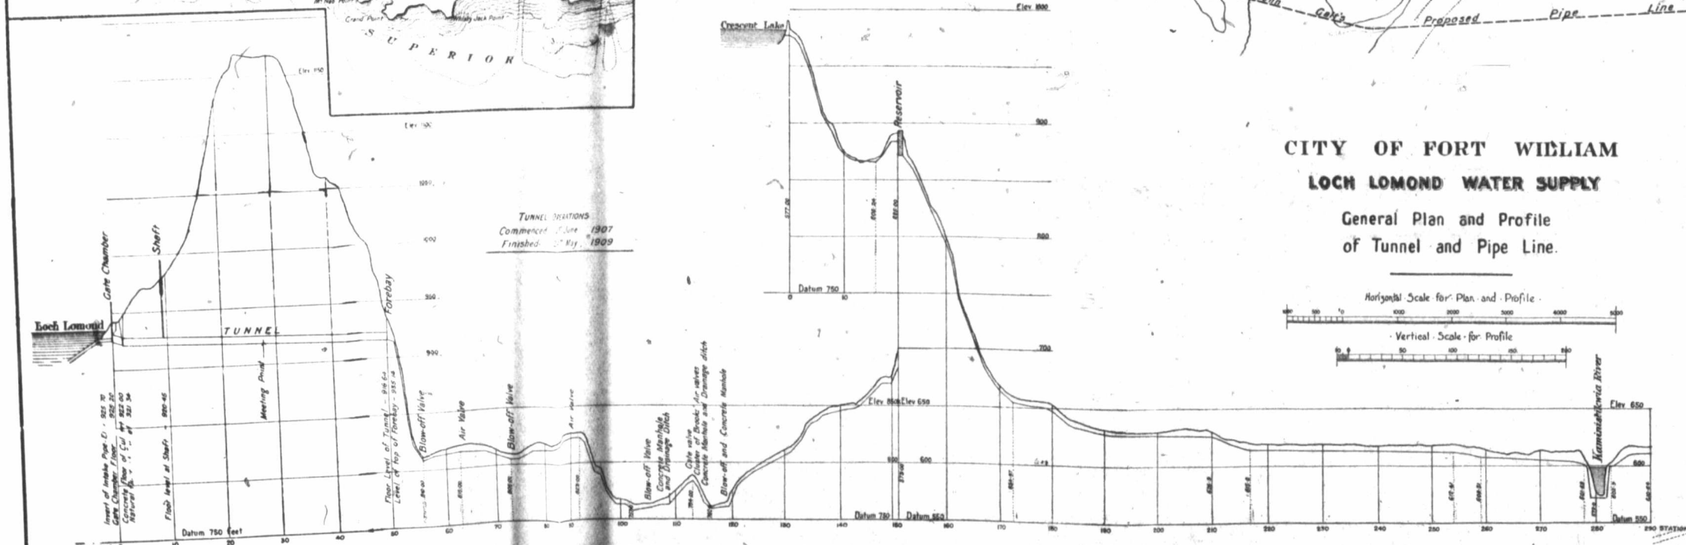

TUNNEL STATIONS
Commenced June 1907
Finished May 1909
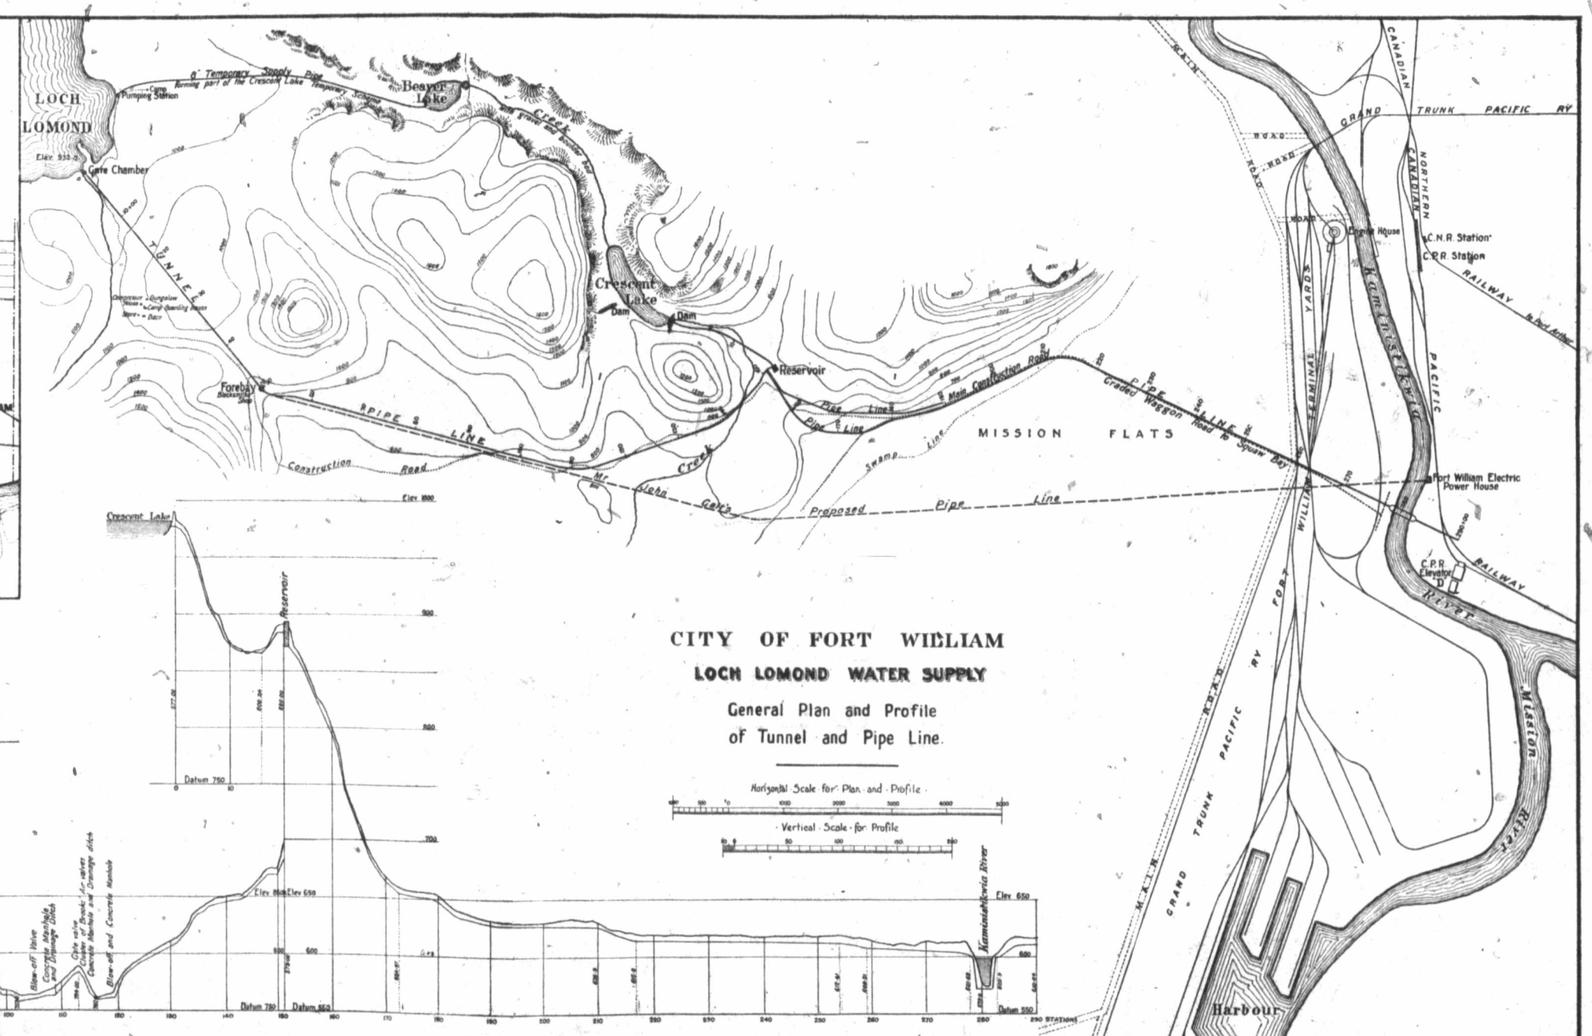
Horizontal Scale for Plan and Profile
Vertical Scale for Profile