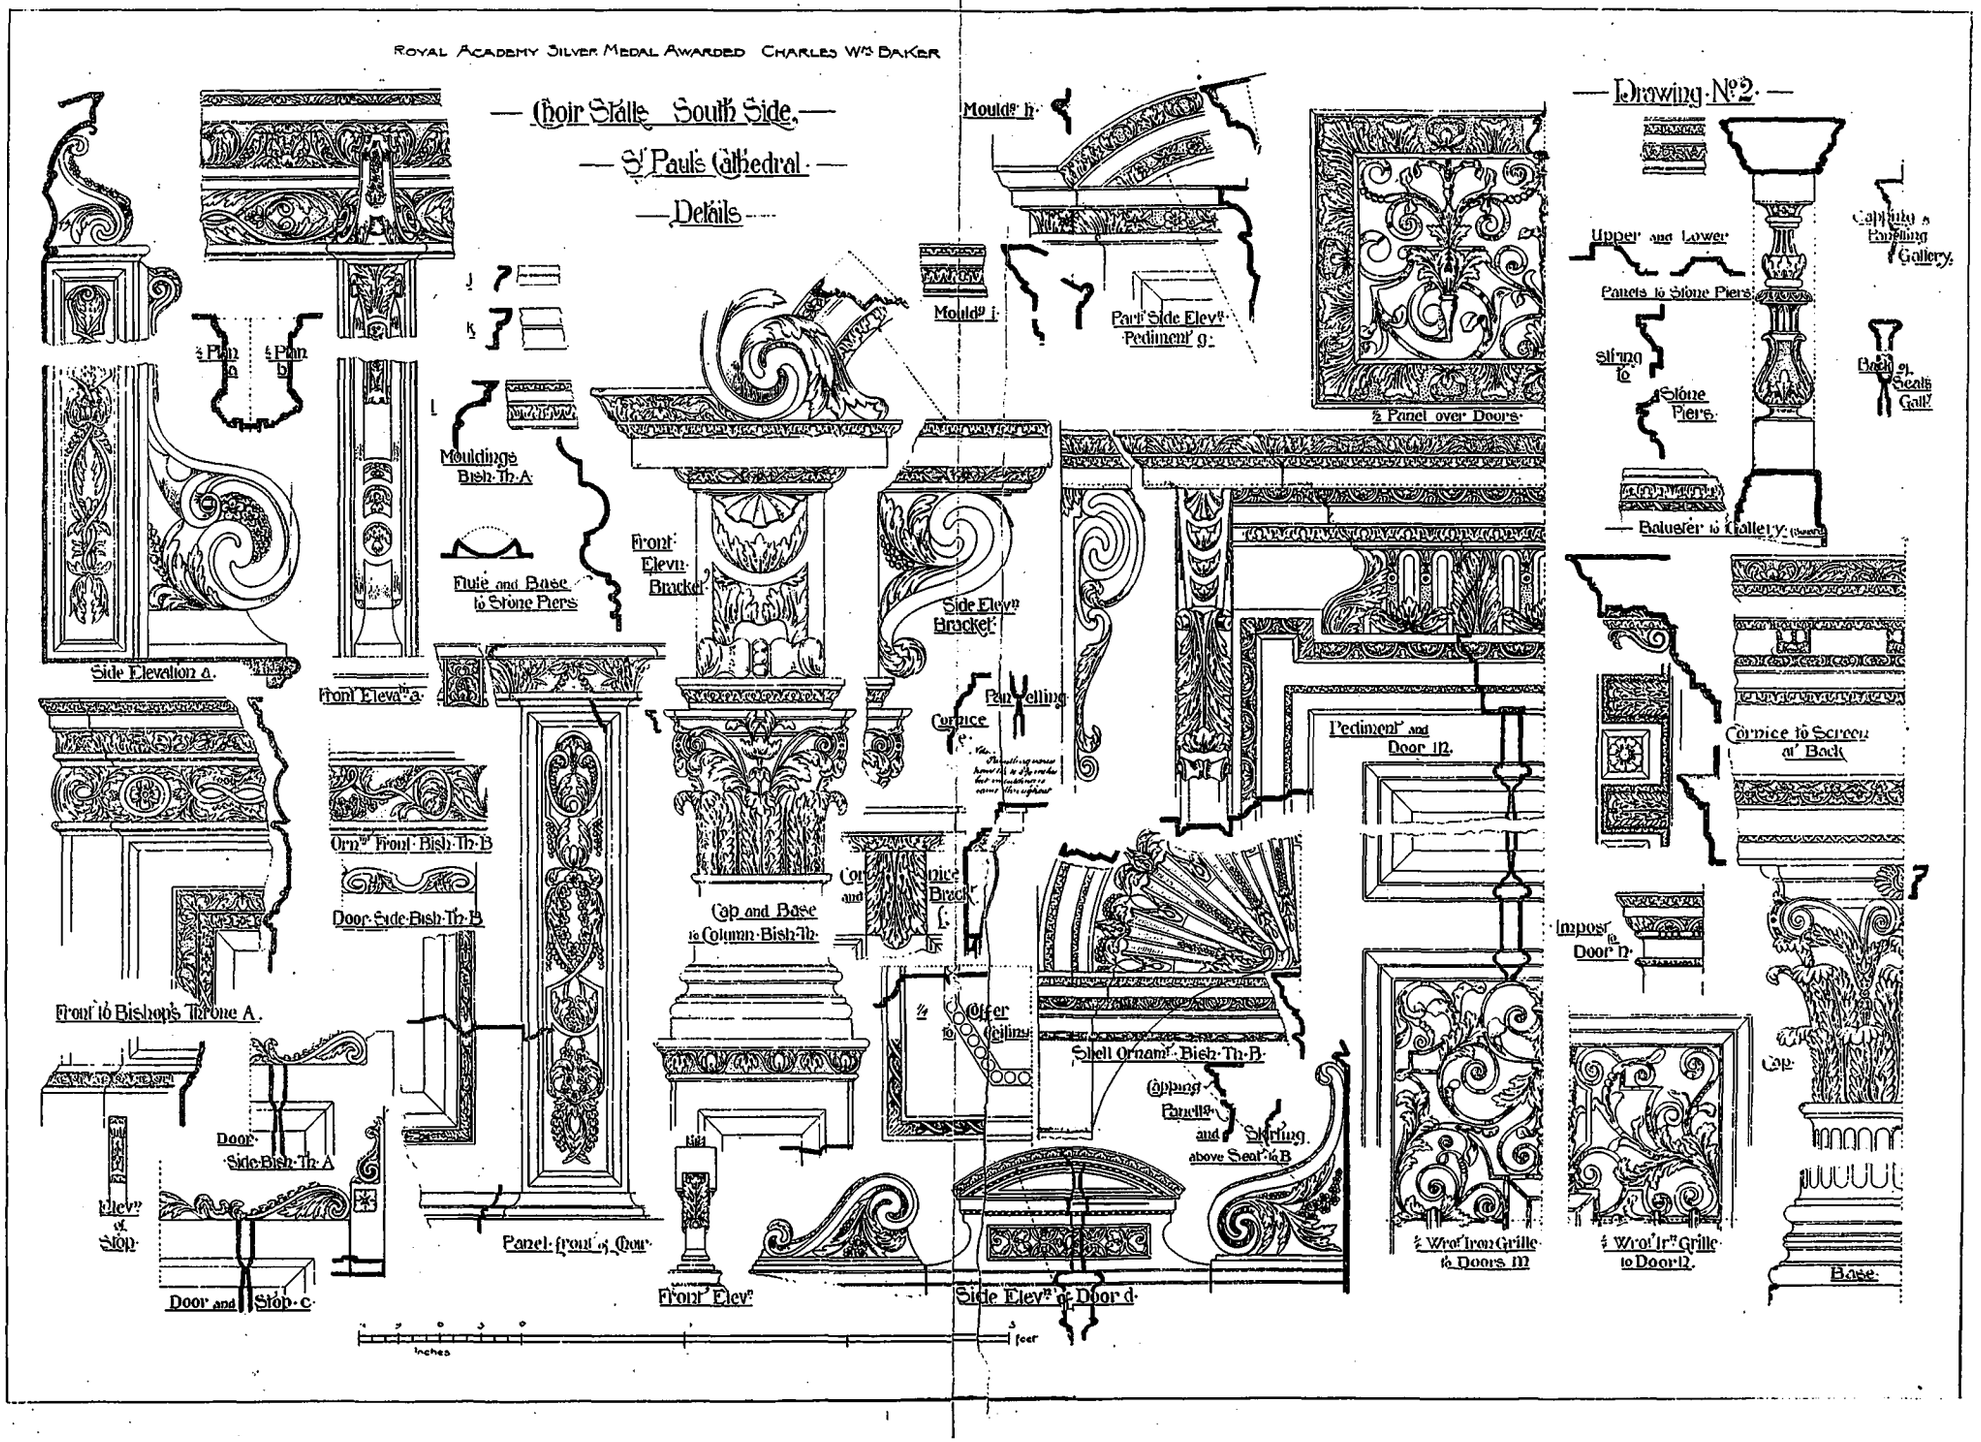
Royal Academy Silver Medal Awarded Charles Wm Baker
Choir Stalls South Side.
St Paul's Cathedral.
Details
Drawing No 2.
Side Elevation a.
Front Elevn a.
Mouldings Bish Th A
Flute and Base to Stone Piers
Front Elevn Bracket
Side Elevn Bracket
Cornice
Panelling
Pediment and Door M.
Orn Front Bish Th B
Door Side Bish Th B
Cap and Base to Column Bish Th
Front to Bishop's Throne A.
Offer to Ceiling
Shell Ornam Bish Th B
Capping Panels and Skirting above Seat to B
Door Side Bish Th A
Elevn of Stop
Panel front of Choir
Door and Stop c
Front Elevn
Side Elevn of Door d
½ Wrot Iron Grille to Doors M
½ Wrot Iron Grille to Door N
Mouldg h
Mouldg i
Part Side Elevn Pediment g
½ Panel over Doors
Upper and Lower Panels to Stone Piers
Stringo to Stone Piers
Baluster to Gallery
Capping & Panelling Gallery
Back of Seats Gall
Cornice to Screen at Back
Impost to Door n
Cap
Base
Inches
feet