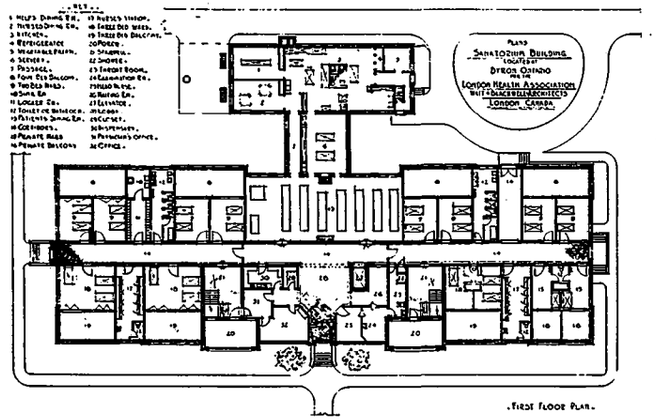

FIRST FLOOR PLAN.

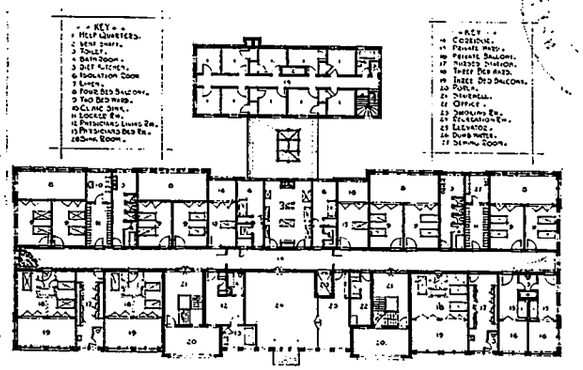

SECOND FLOOR PLAN.

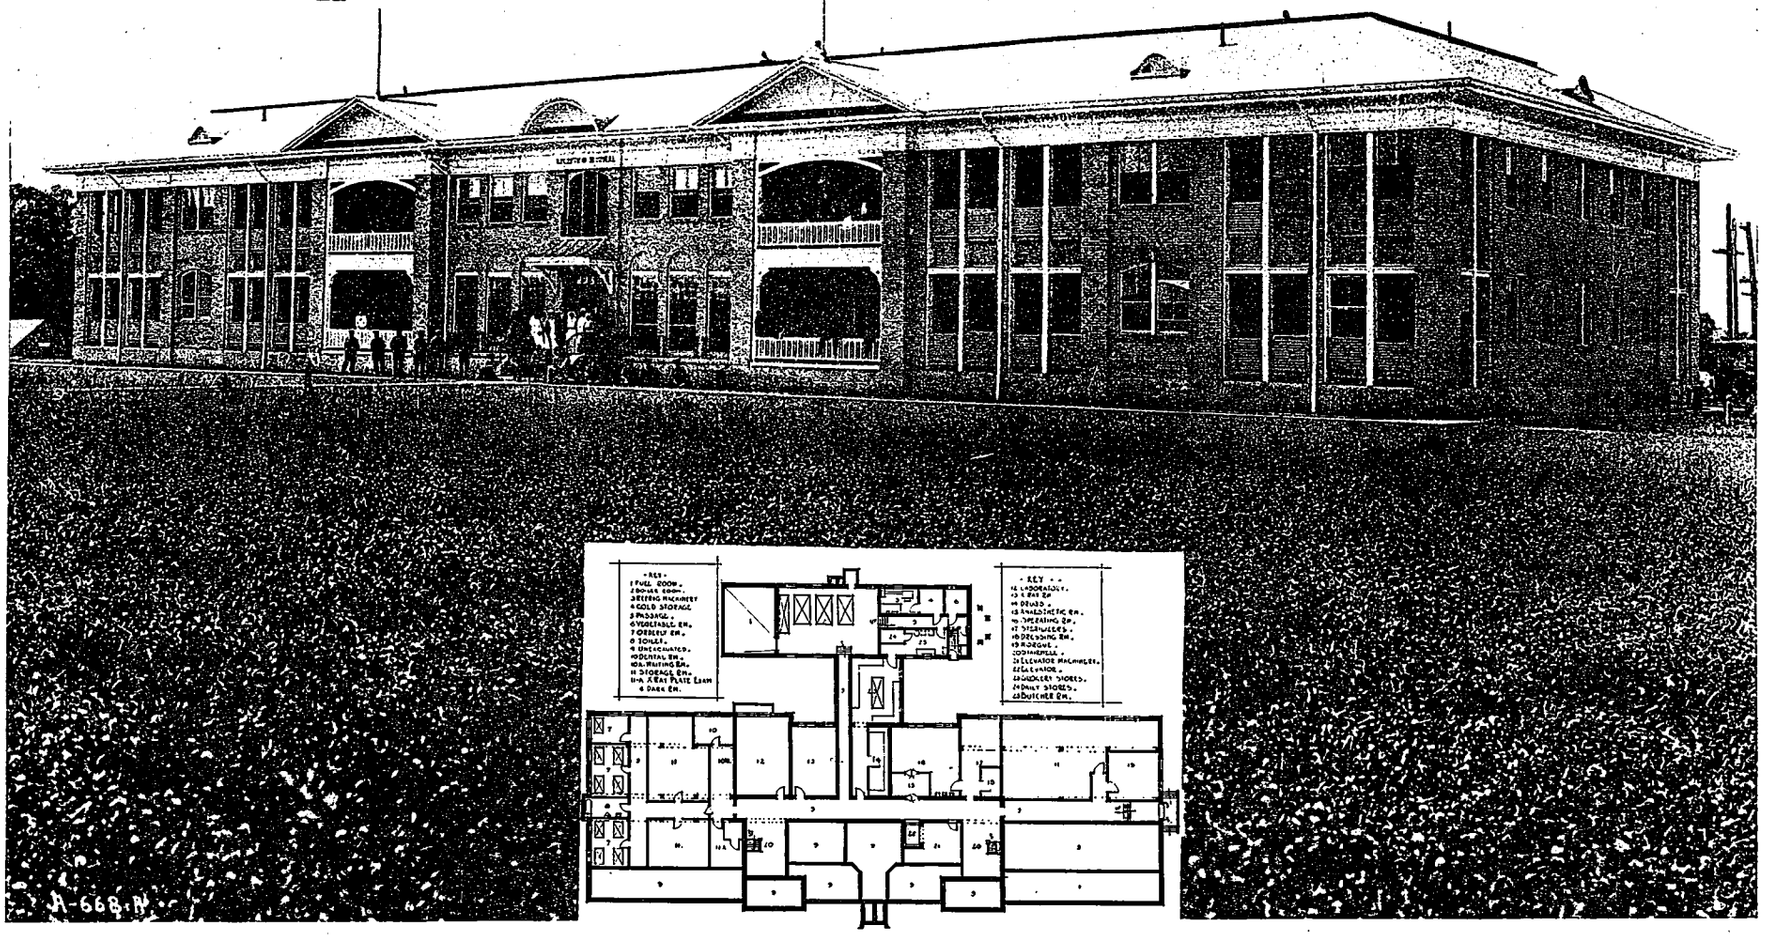

SOLDIERS' INFIRMARY, QUEEN ALEXANDRA SANATORIUM, BYRON, ONT.
Watt & Blackwell, Architects.