THE NATIONAL TRANS-CONTINENTAL RAILWAY.

EASTERN DIVISION.
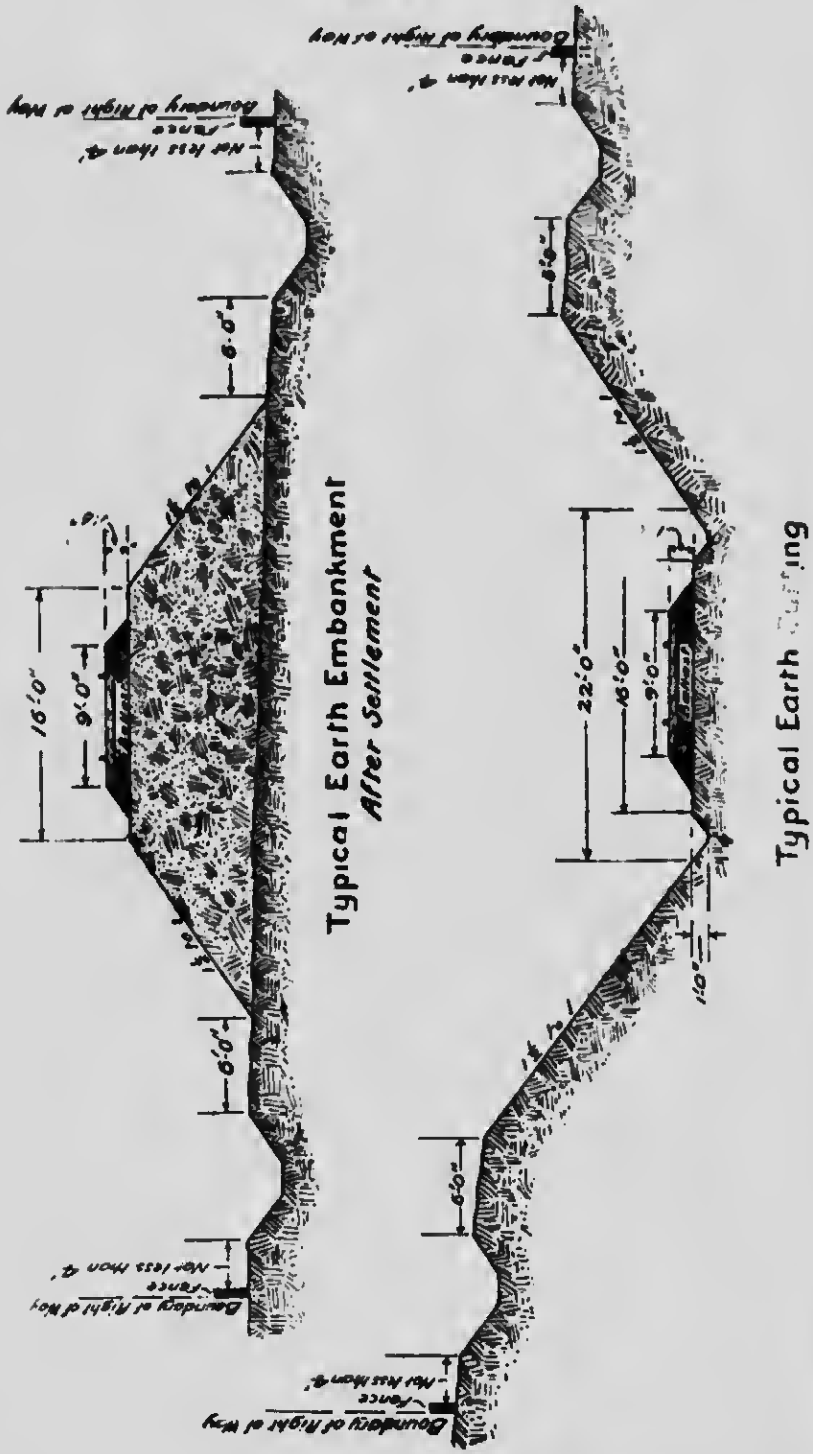
DRAWING No. 1.