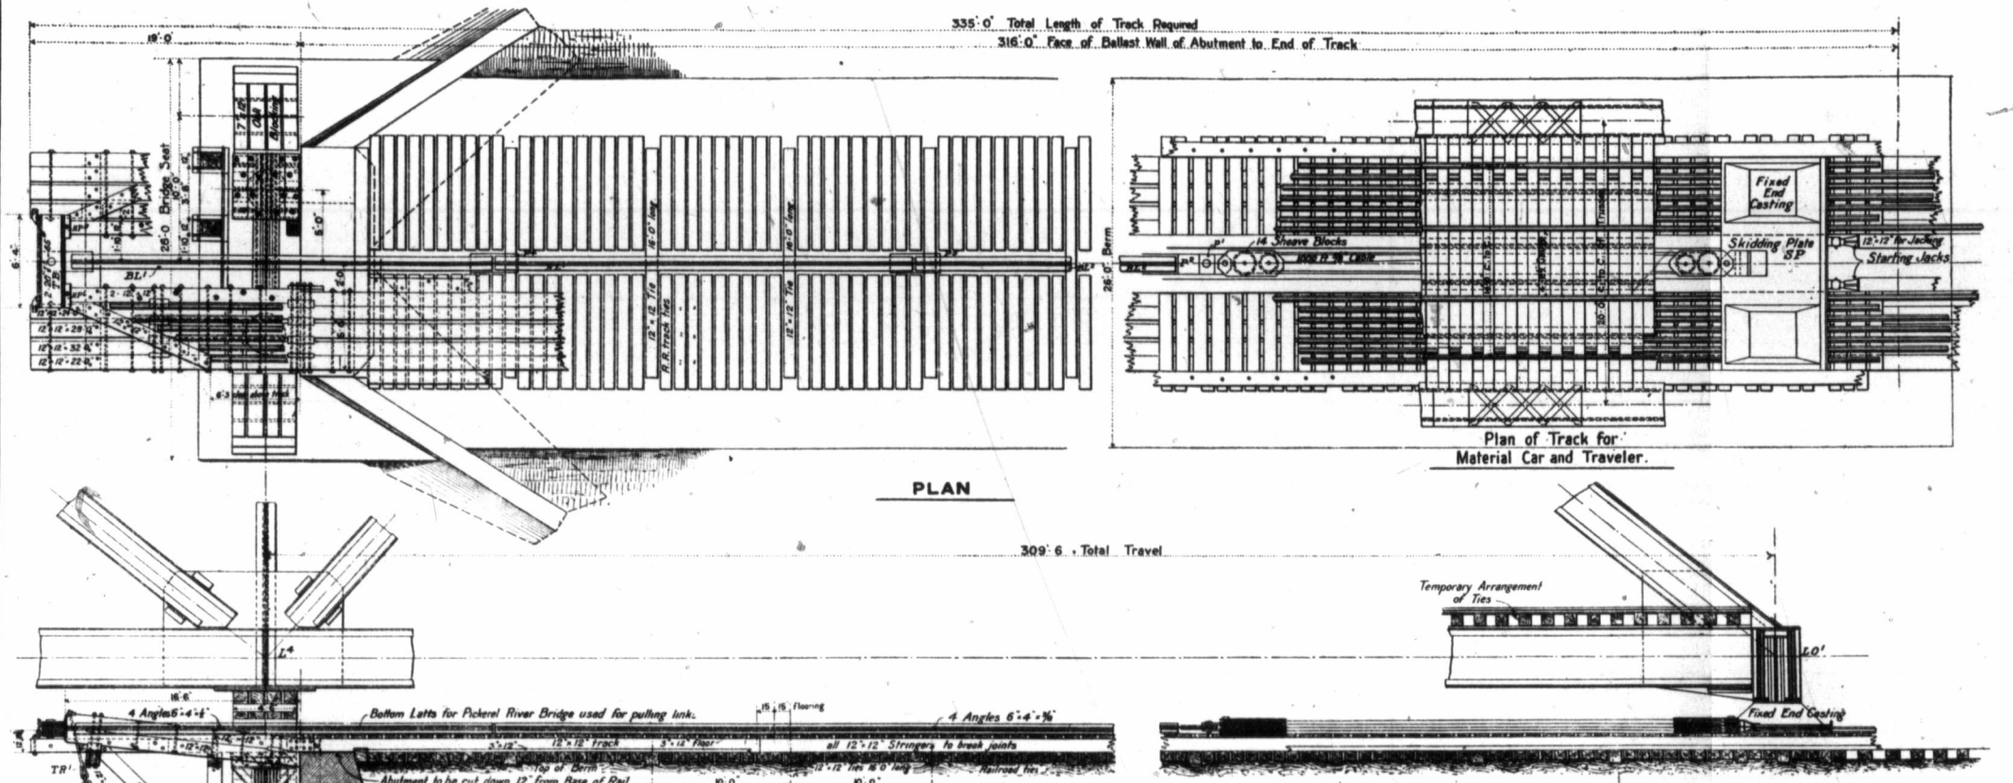

ERECTION OF
412'-8" THROUGH RIVETED TRUSS SPAN
FOR CROSSING OF
FRENCH RIVER
on the
Toronto - Sudbury Branch
OF THE
CANADIAN PACIFIC RAILWAY

SKIDDING TRACK
AND
JACKING OPERATIONS.