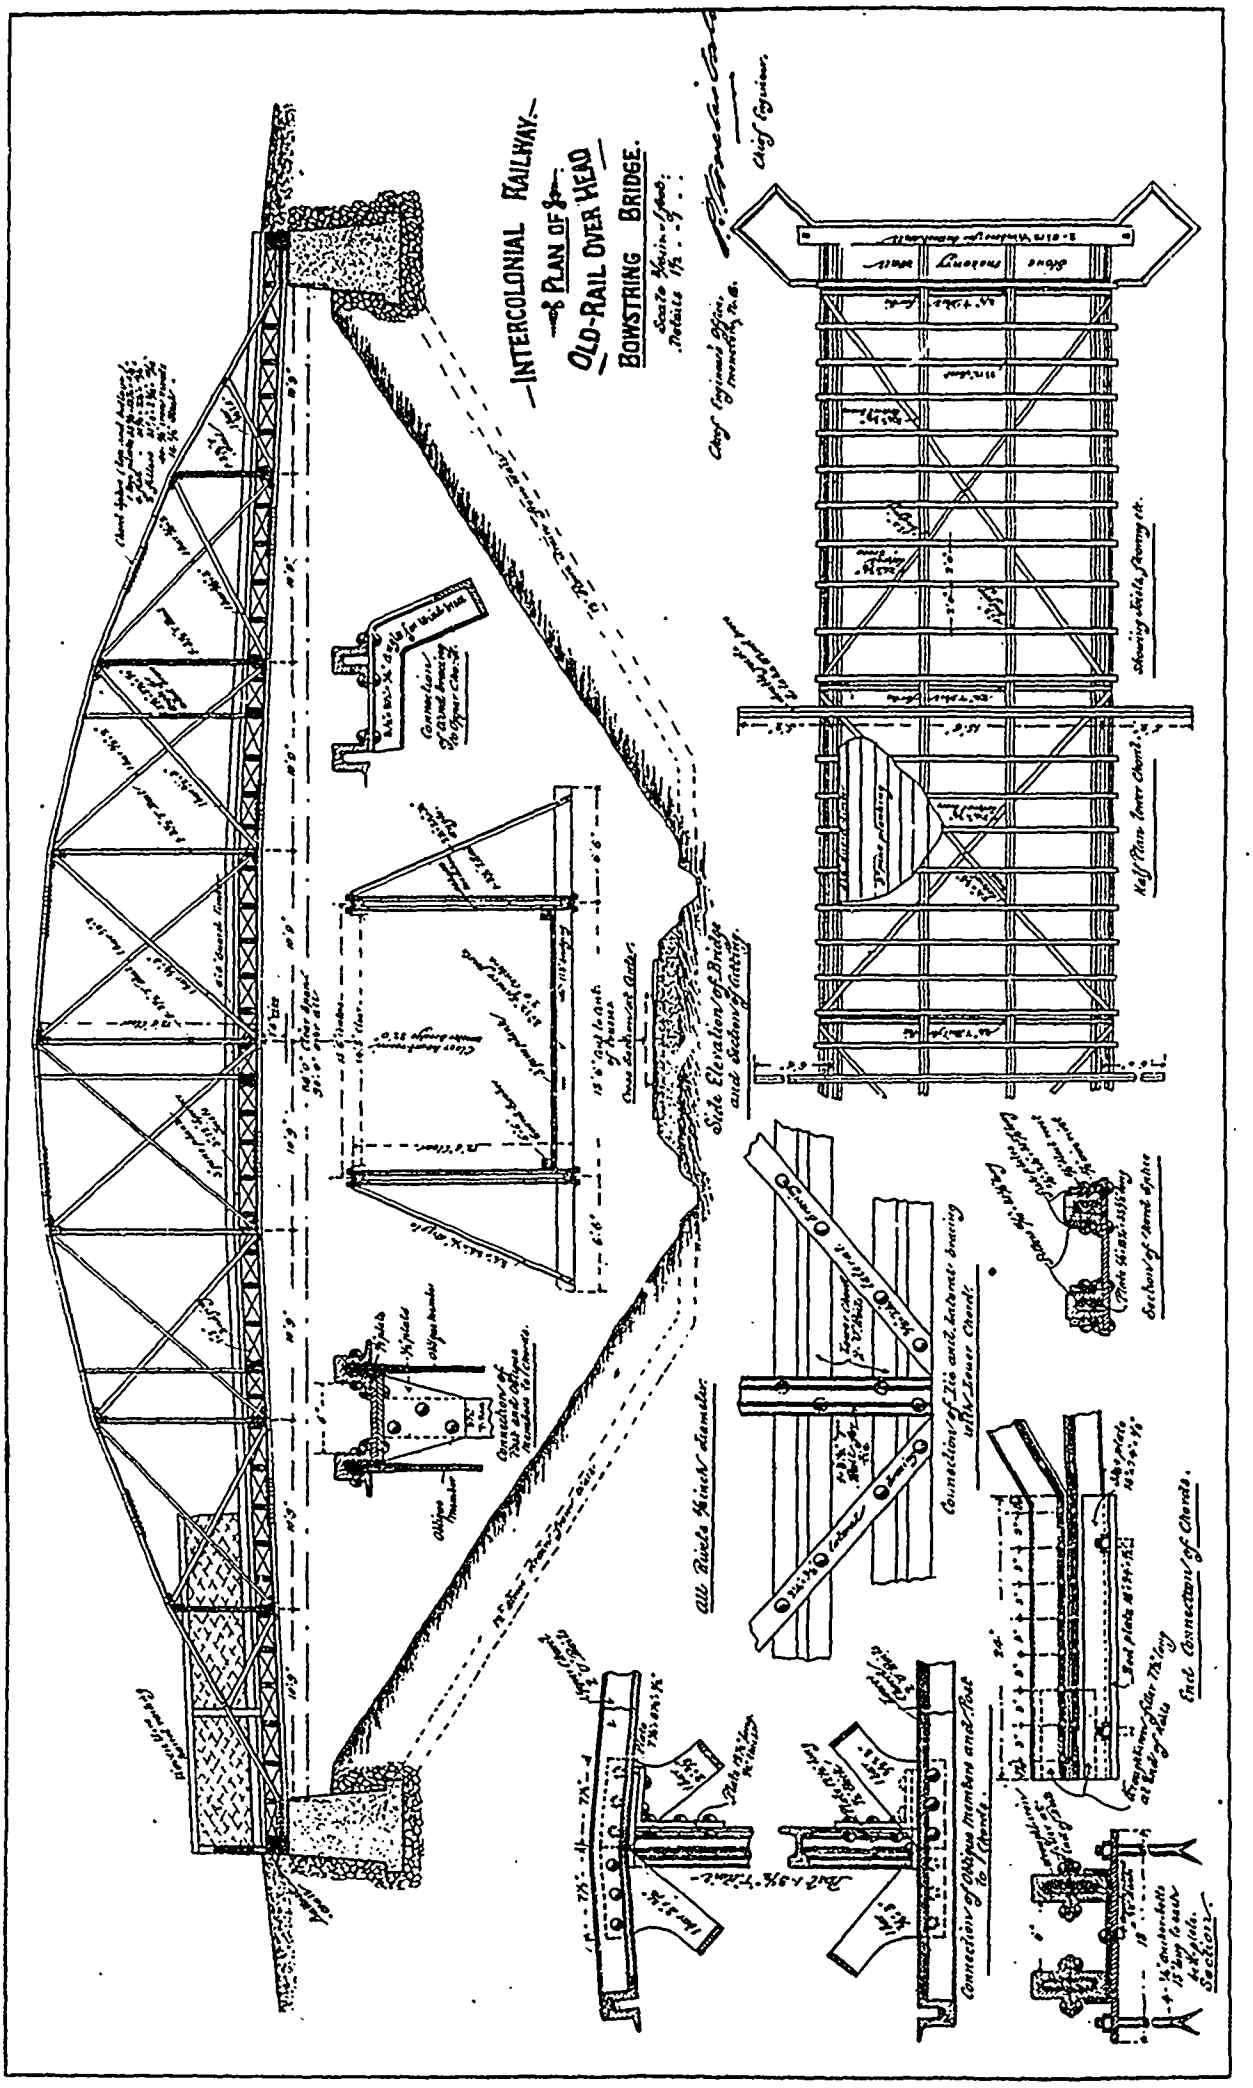
INTERCOLONIAL RAILWAY.
PLAN OF
OLD-RAIL OVER HEAD
BOWSTRING BRIDGE.
Chief Engineer.
Side Elevation of Bridge and Section of Abutment.
Half Plan Inner Chord.
Connection of Tie and Lateral bracing with Inner Chord.
Section of Inner Chord.
all Rivets 7/8 inch diameter
Connection of Chord members and Post to Chords.
End Connection of Chords.