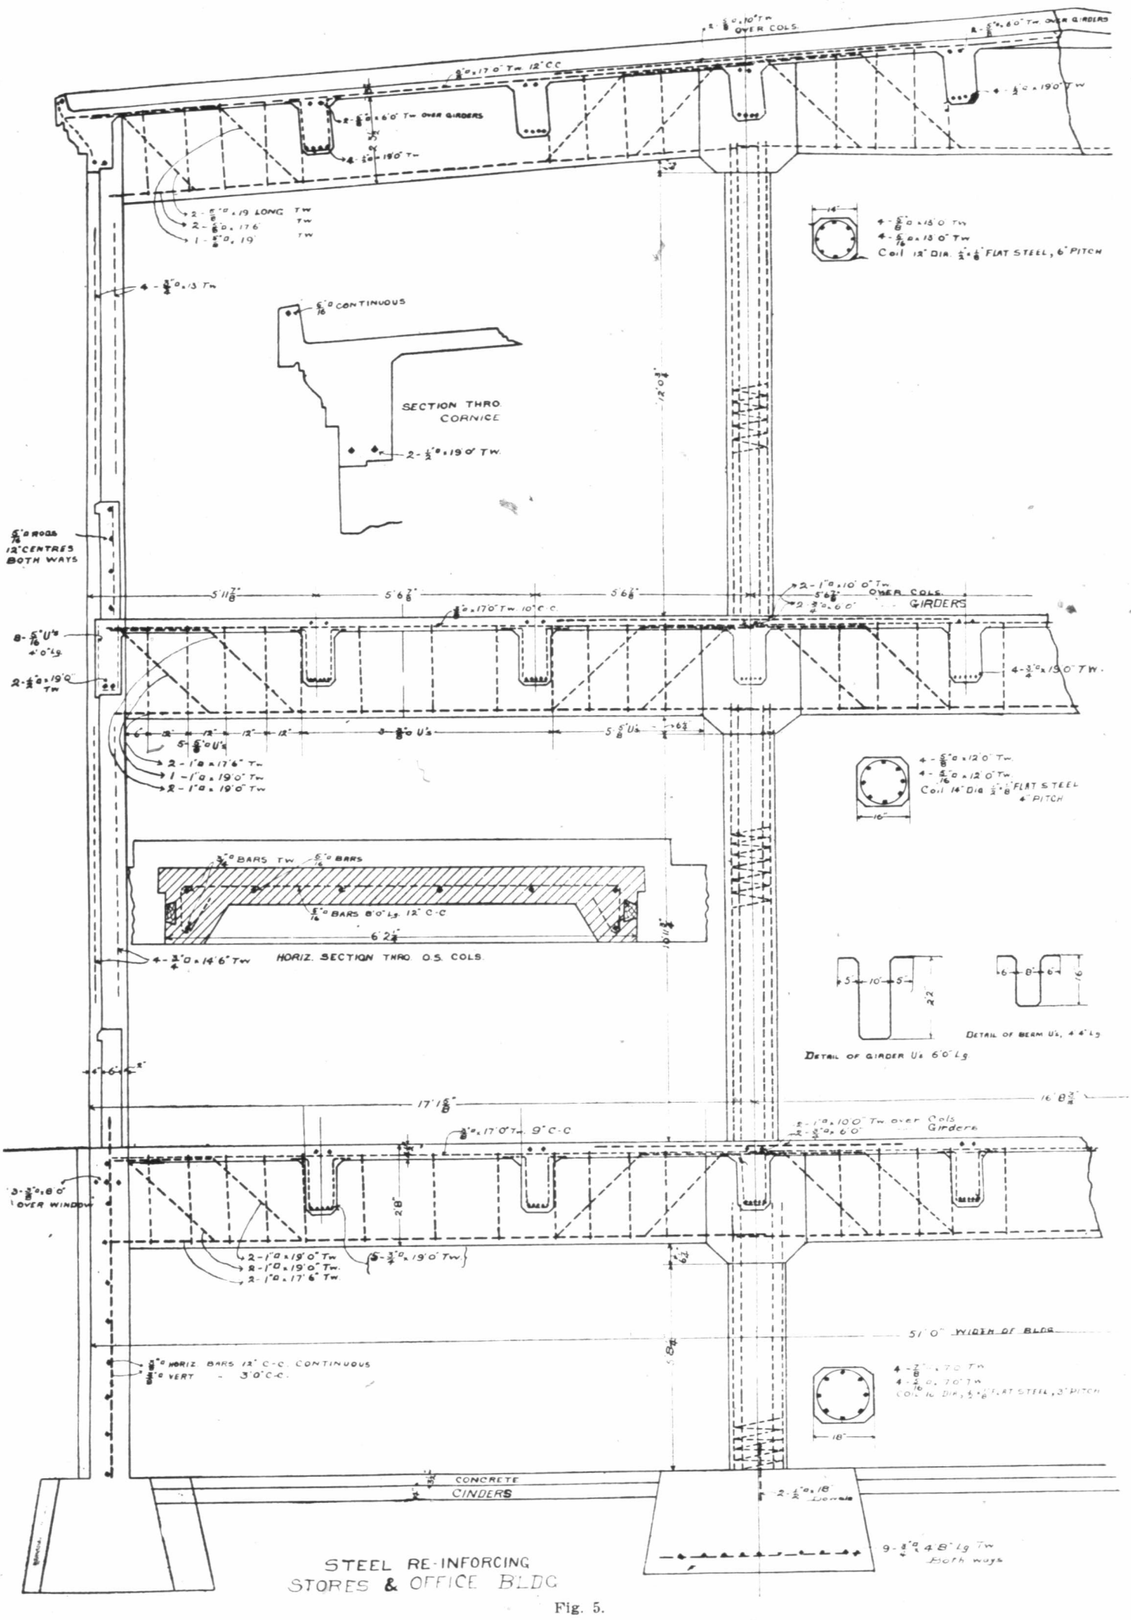
SECTION THRO CORNICE
HORIZ. SECTION THRO O.S. COLS.
DETAIL OF GIRDER U's 6'0" Lg
DETAIL OF BEAM U's, 4'4" Lg
51'0" WIDTH OF BLDG
CONCRETE
CINDERS
STEEL RE-INFORCING
STORES & OFFICE BLDG

Fig. 5.