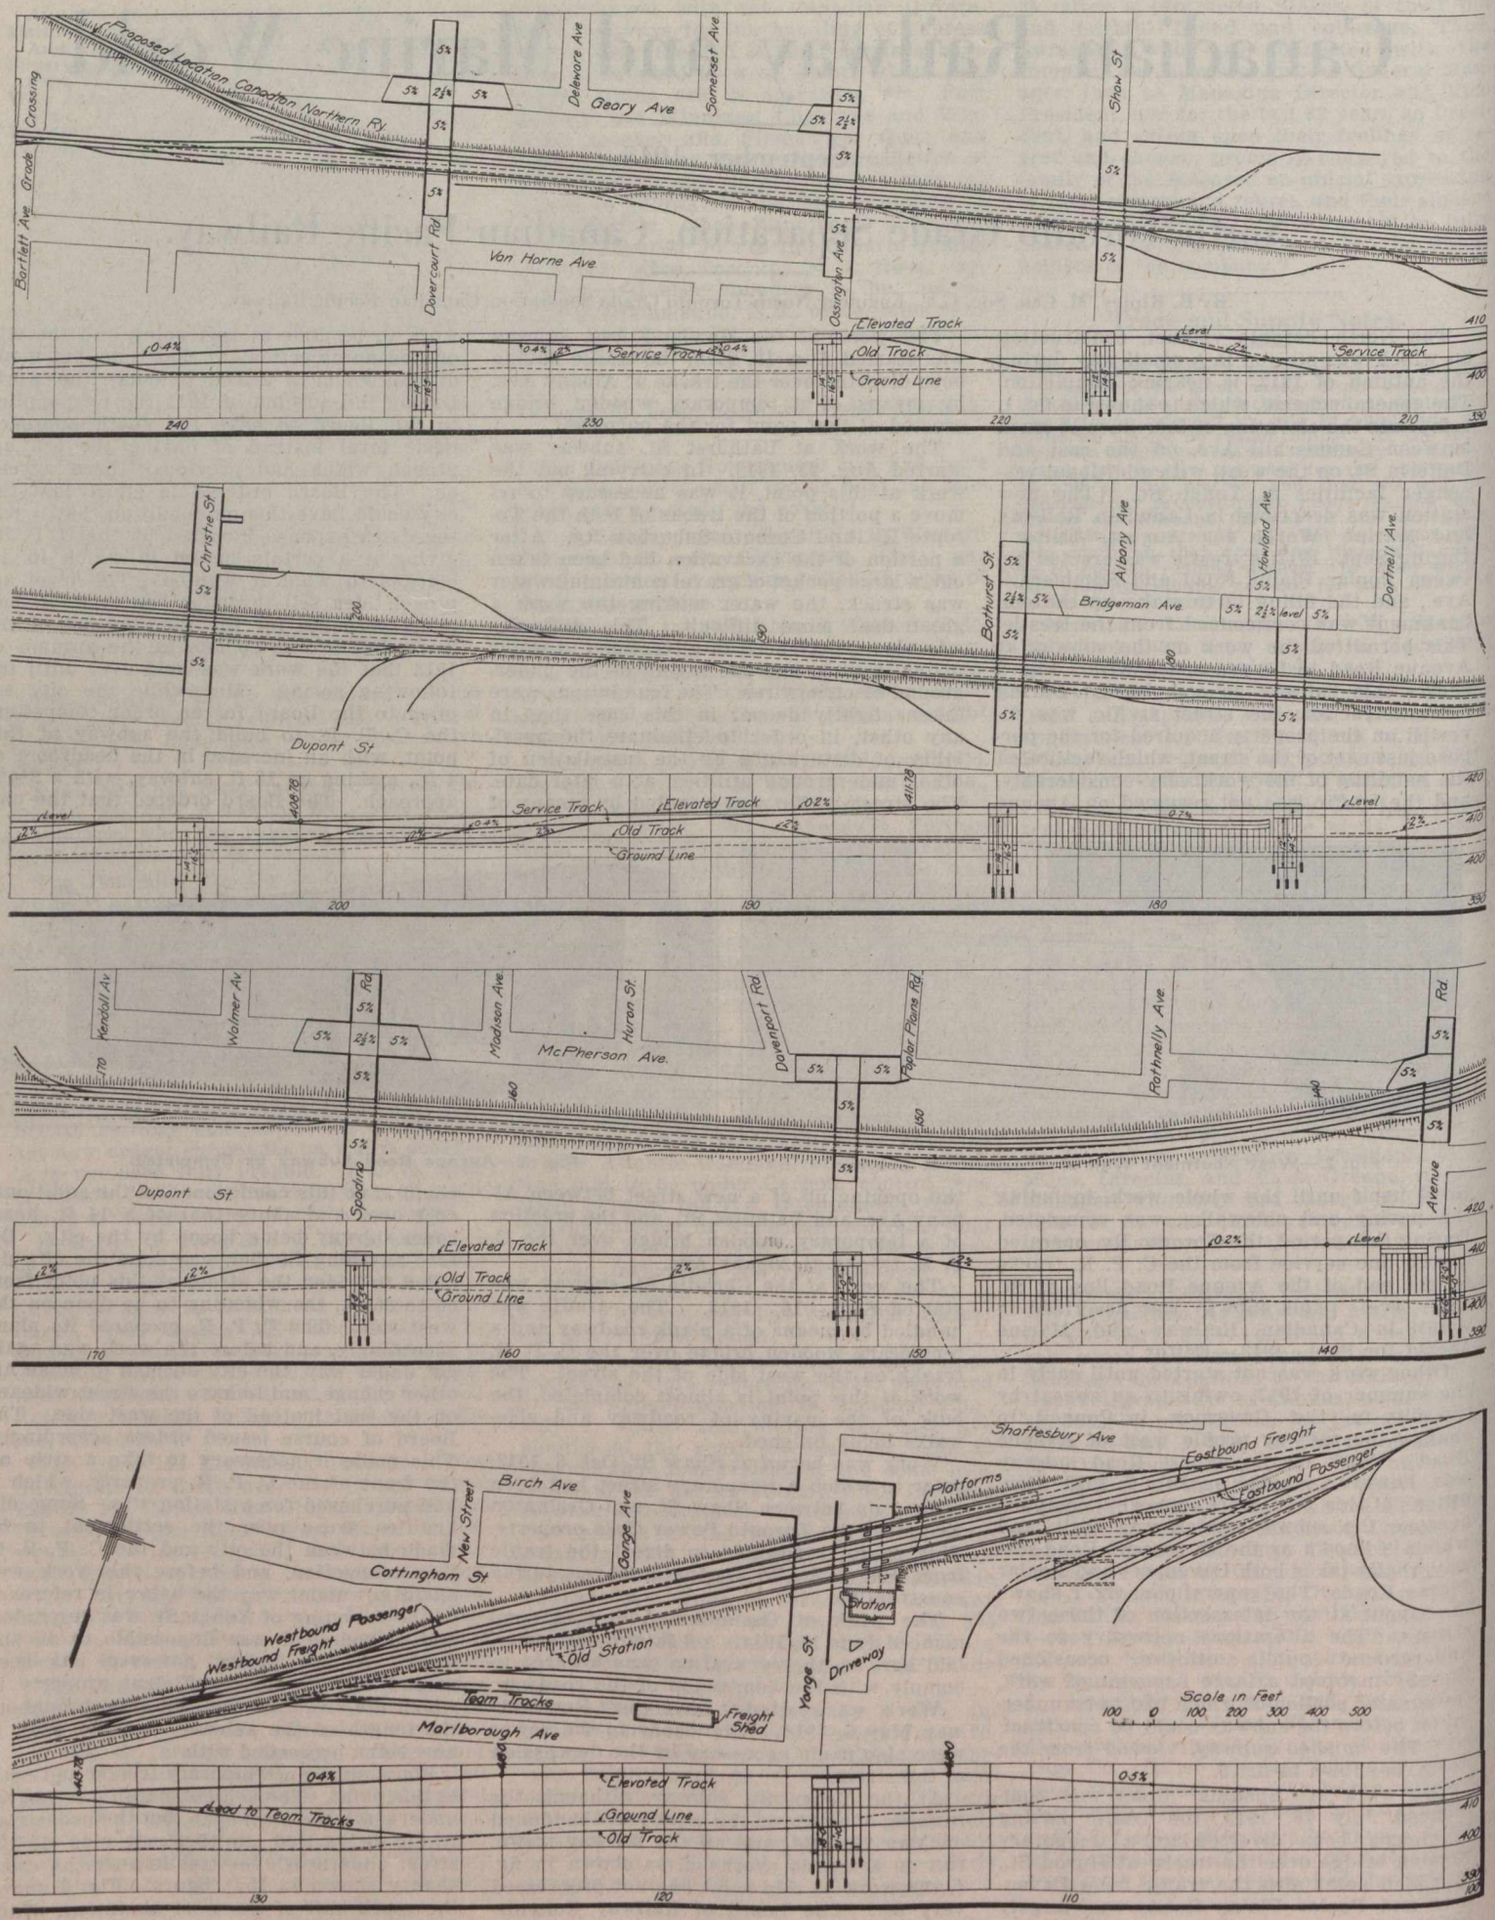

Fig. 1.—Plan and Profile of Track Elevation Across North Toronto.