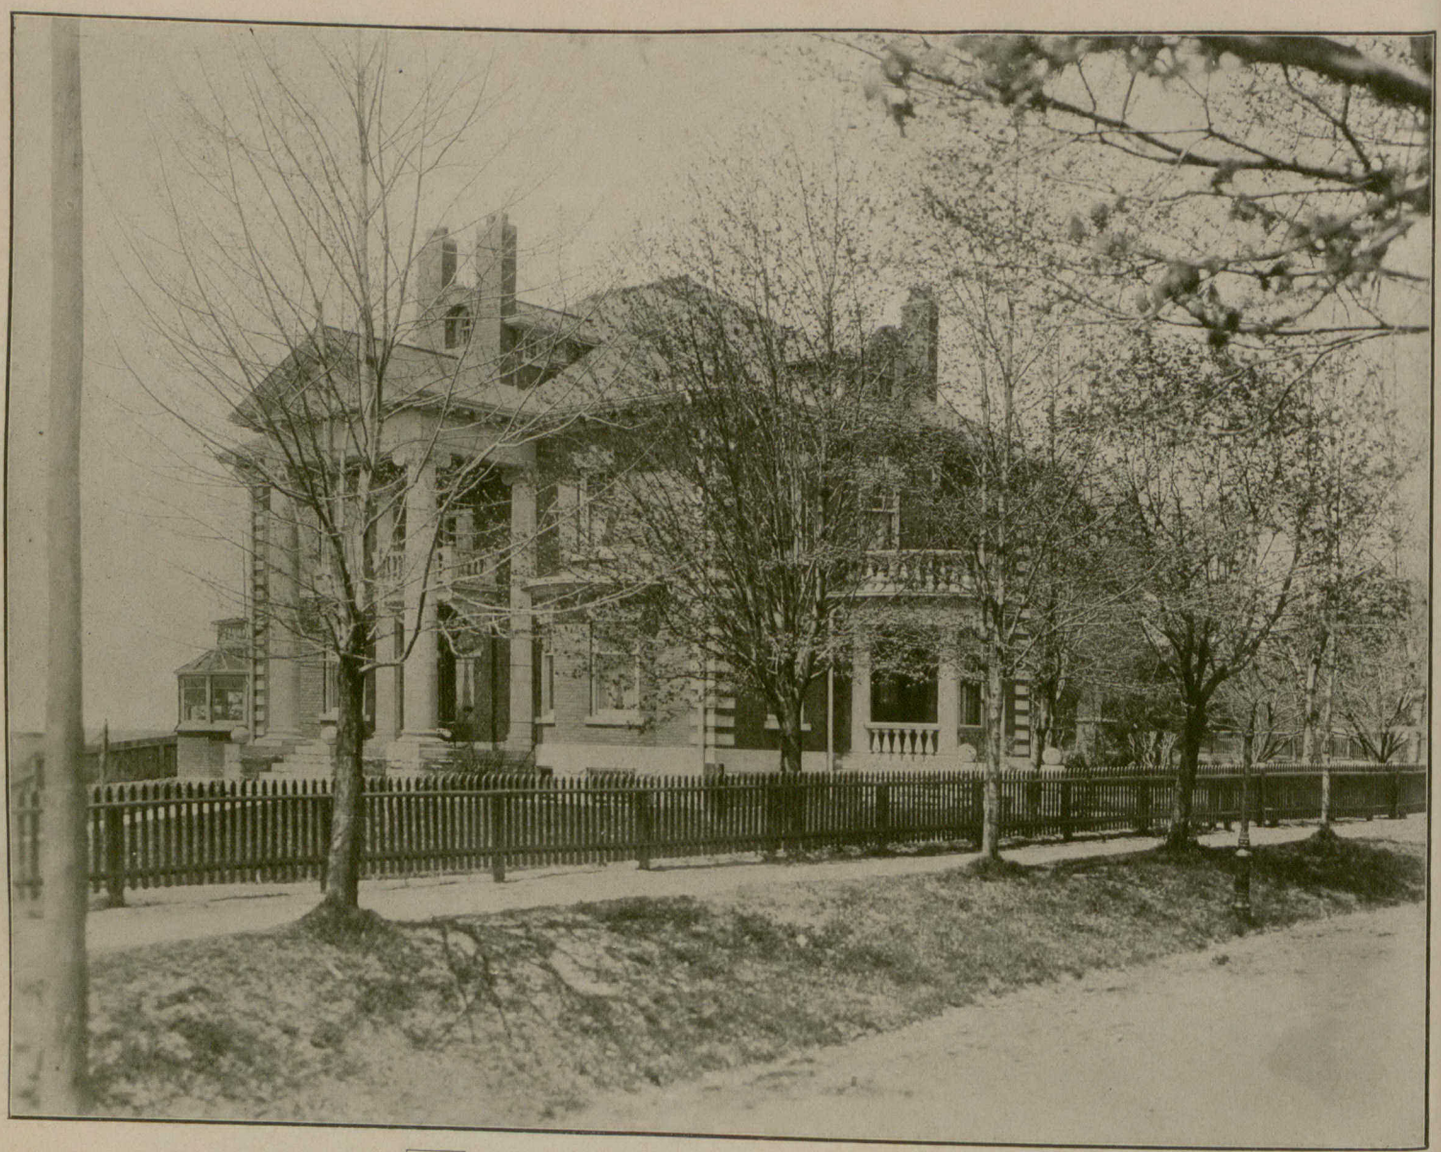

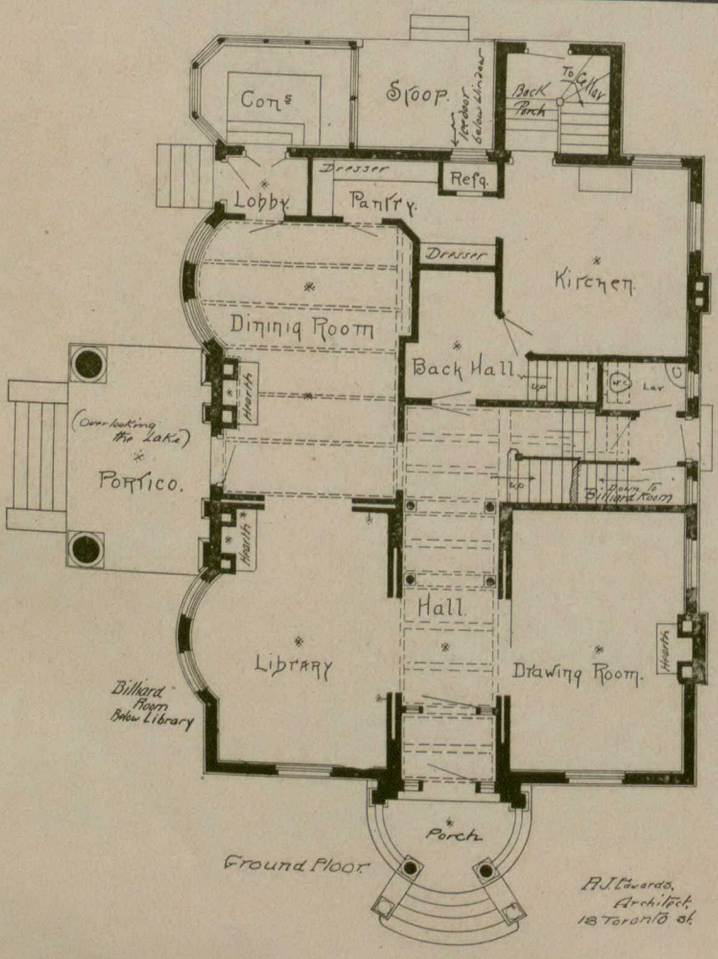

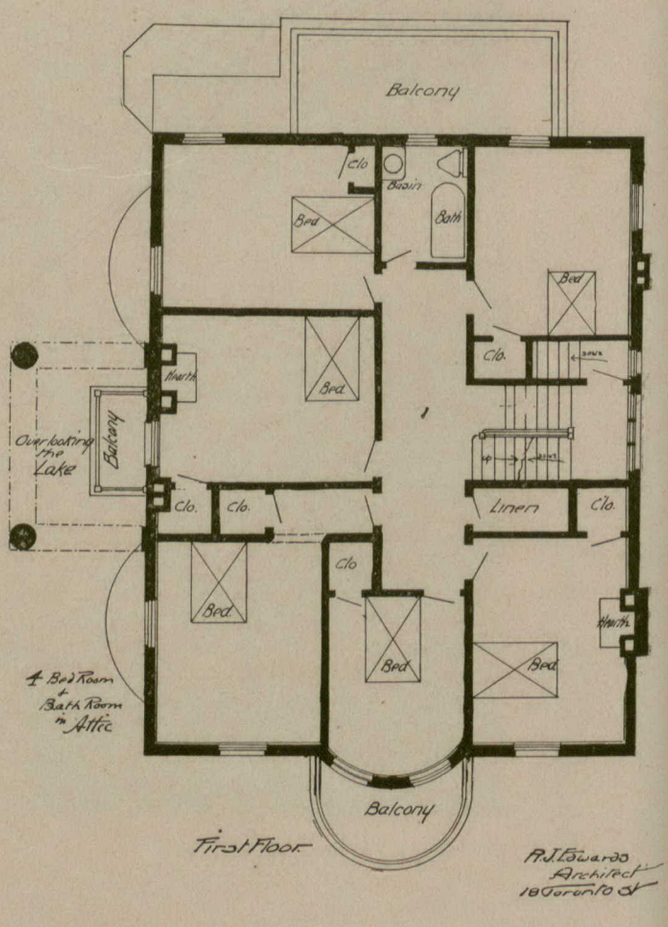

SUPPLEMENT TO
CANADIAN ARCHITECT AND BUILDER
JULY, 1905

HOUSE IN JAMESON AVENUE, TORONTO

MR. R. J. EDWARDS, ARCHITECT