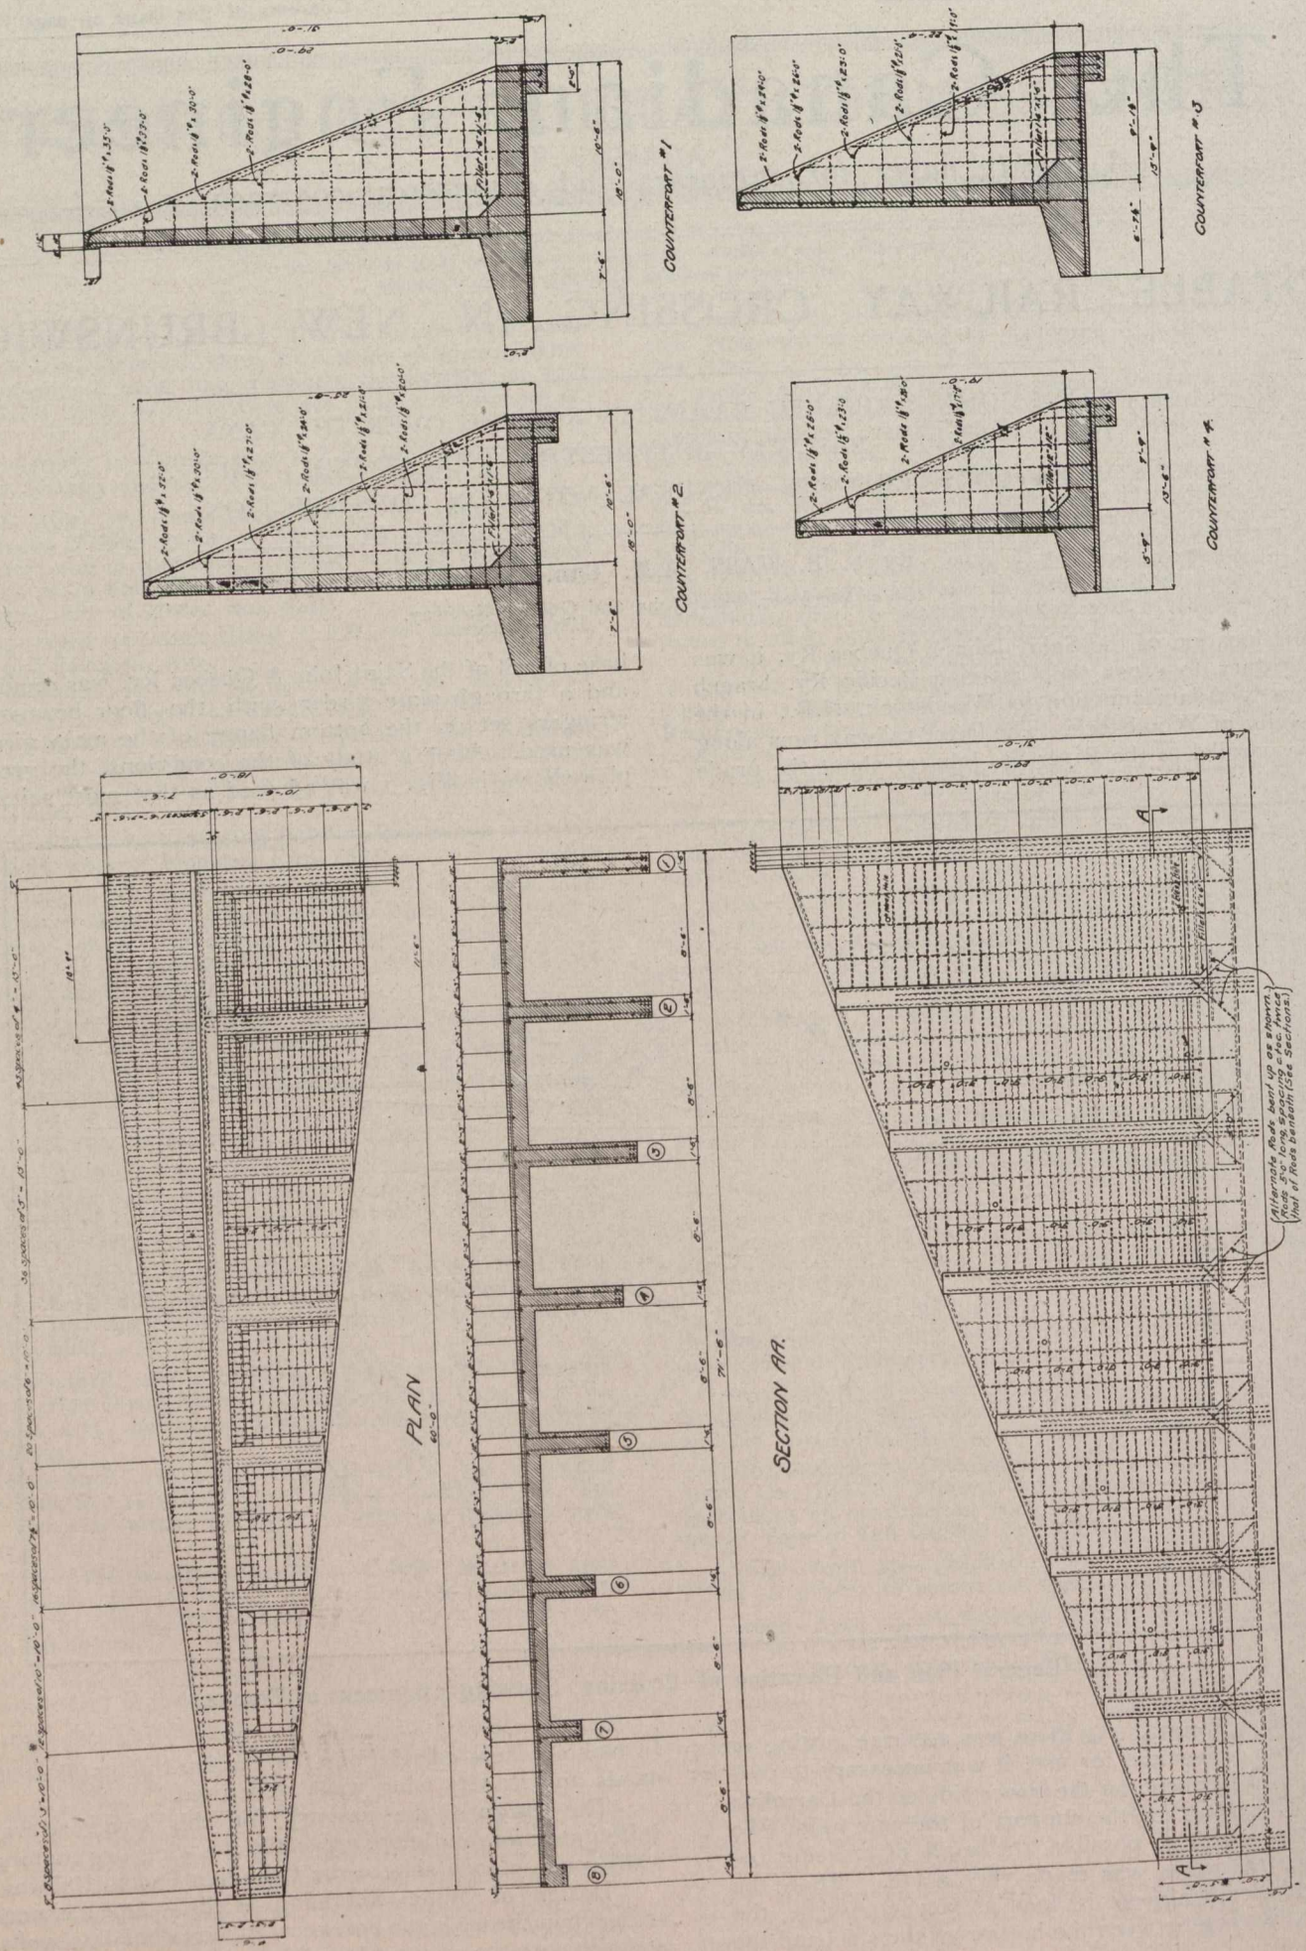

Fig. 2.—Details of the north wall, showing plan, elevation and sections of four of the eight counterforts.