McGill University

Medical Faculty

Ground Floor Plan

May 1904

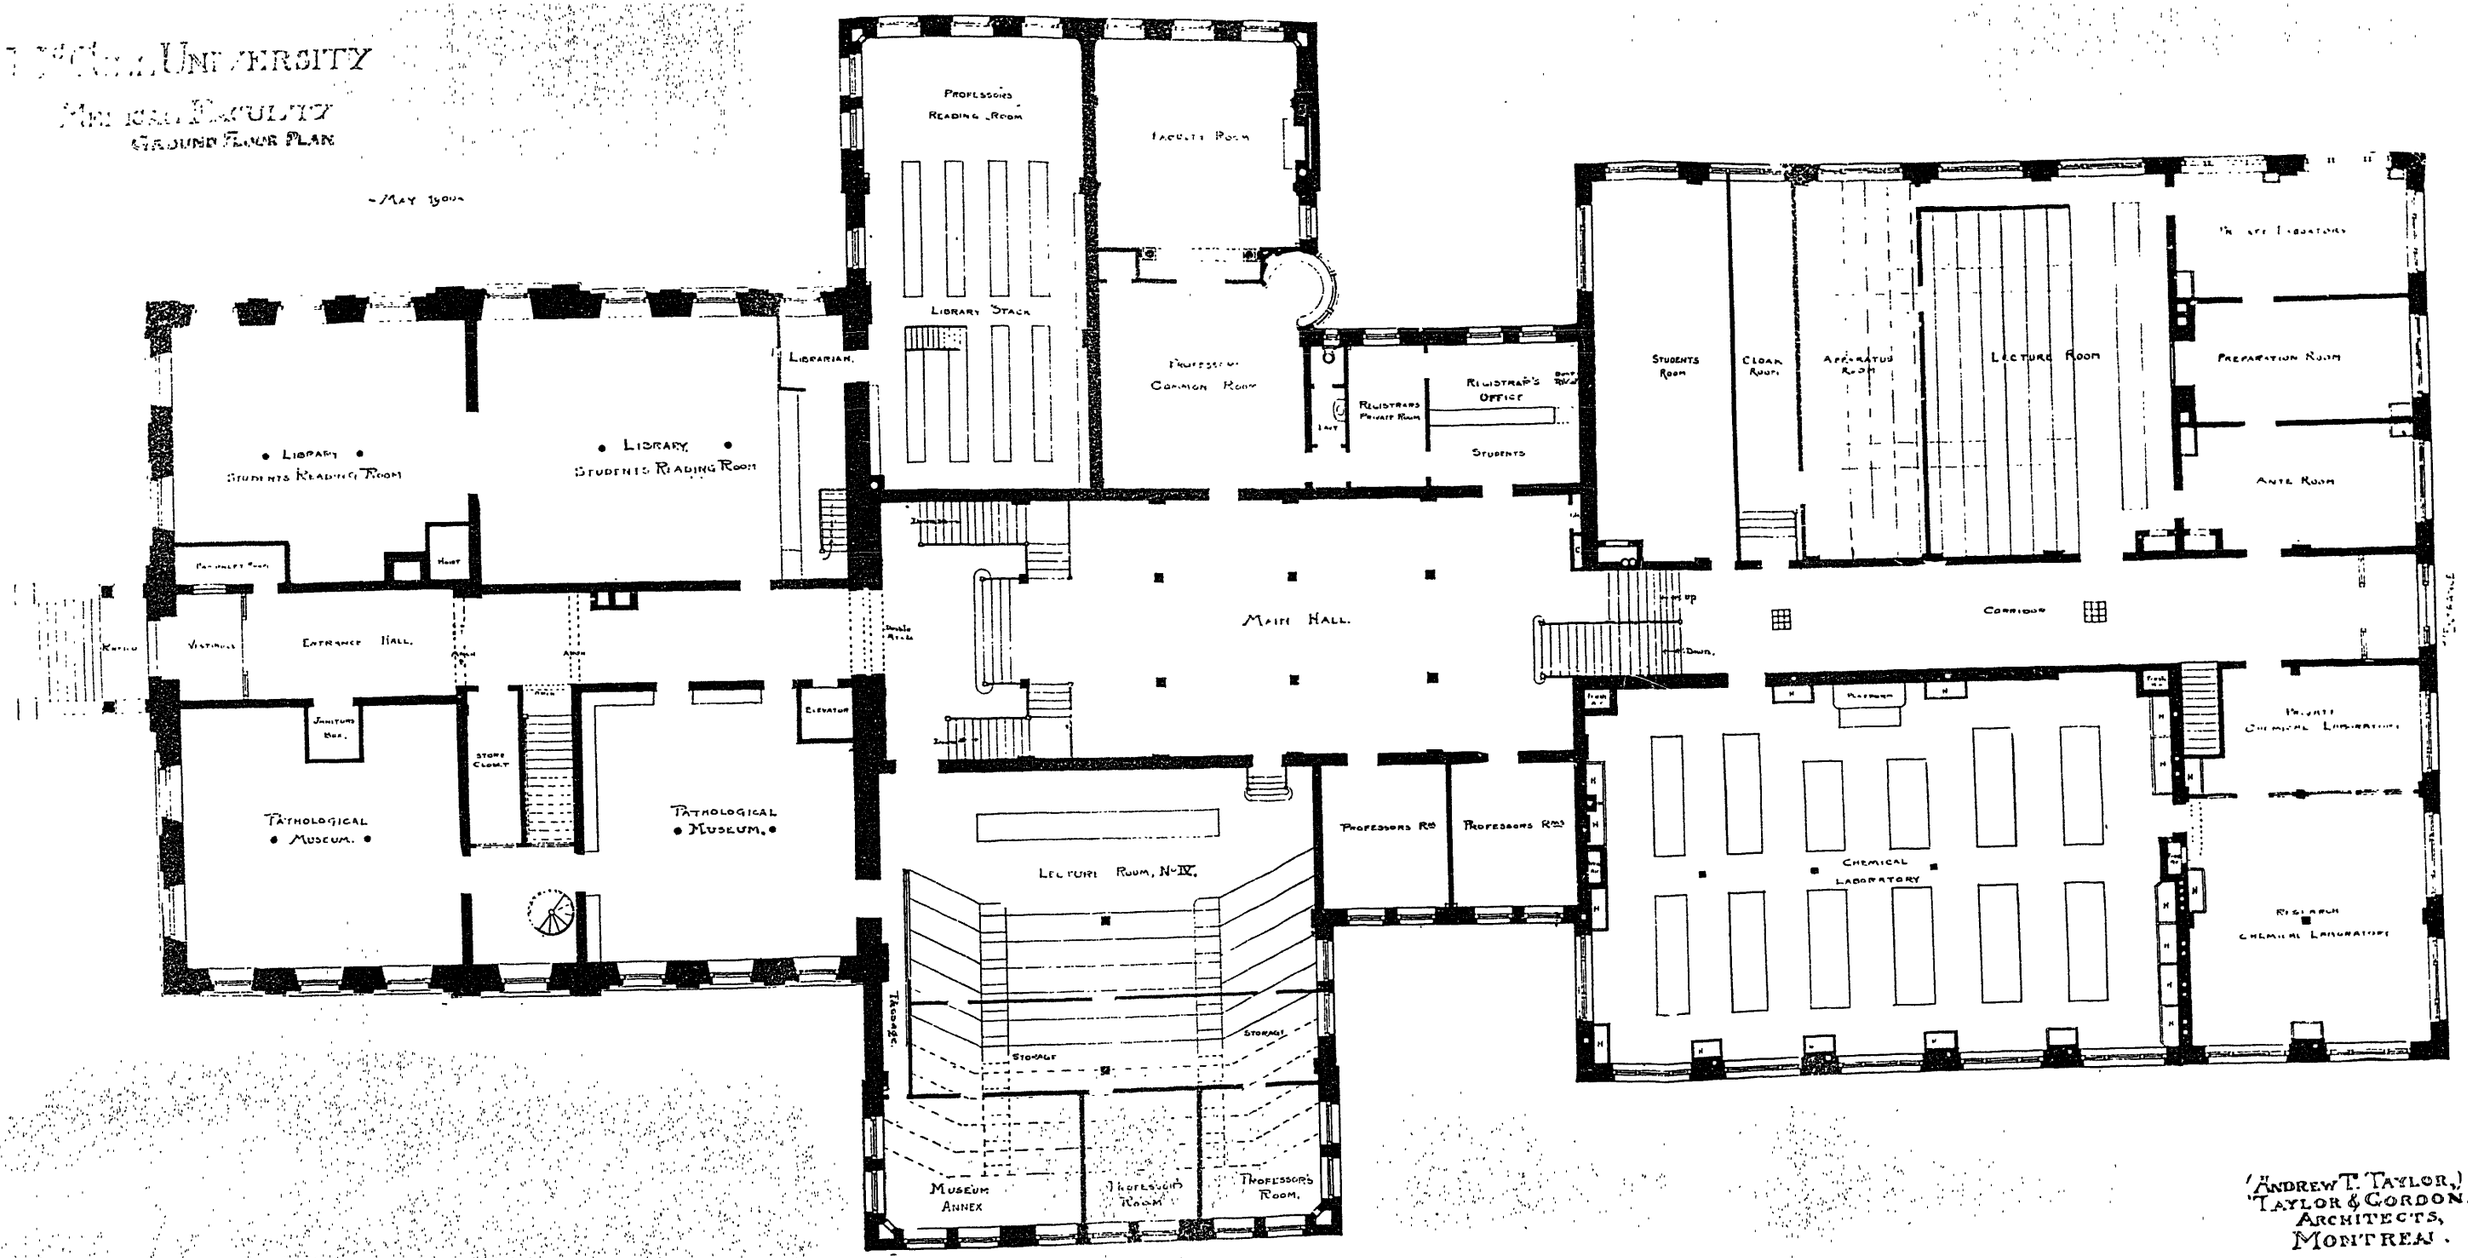

Ground Floor Plan

(Andrew T. Taylor,)
Taylor & Gordon,
Architects,
Montreal.