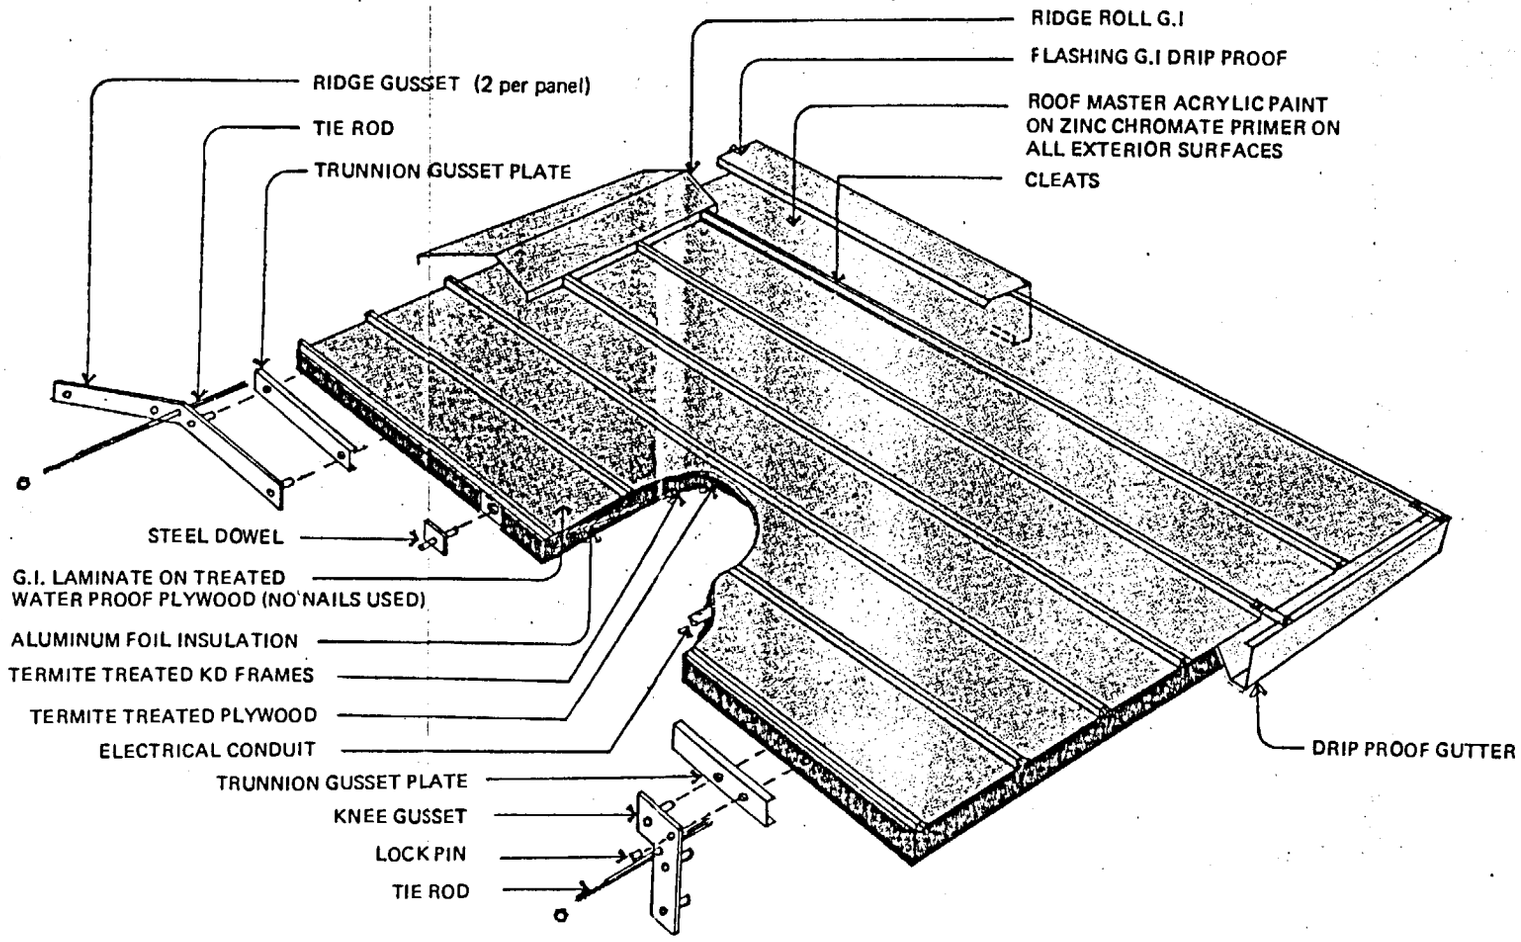LUKUT ROOF PANEL