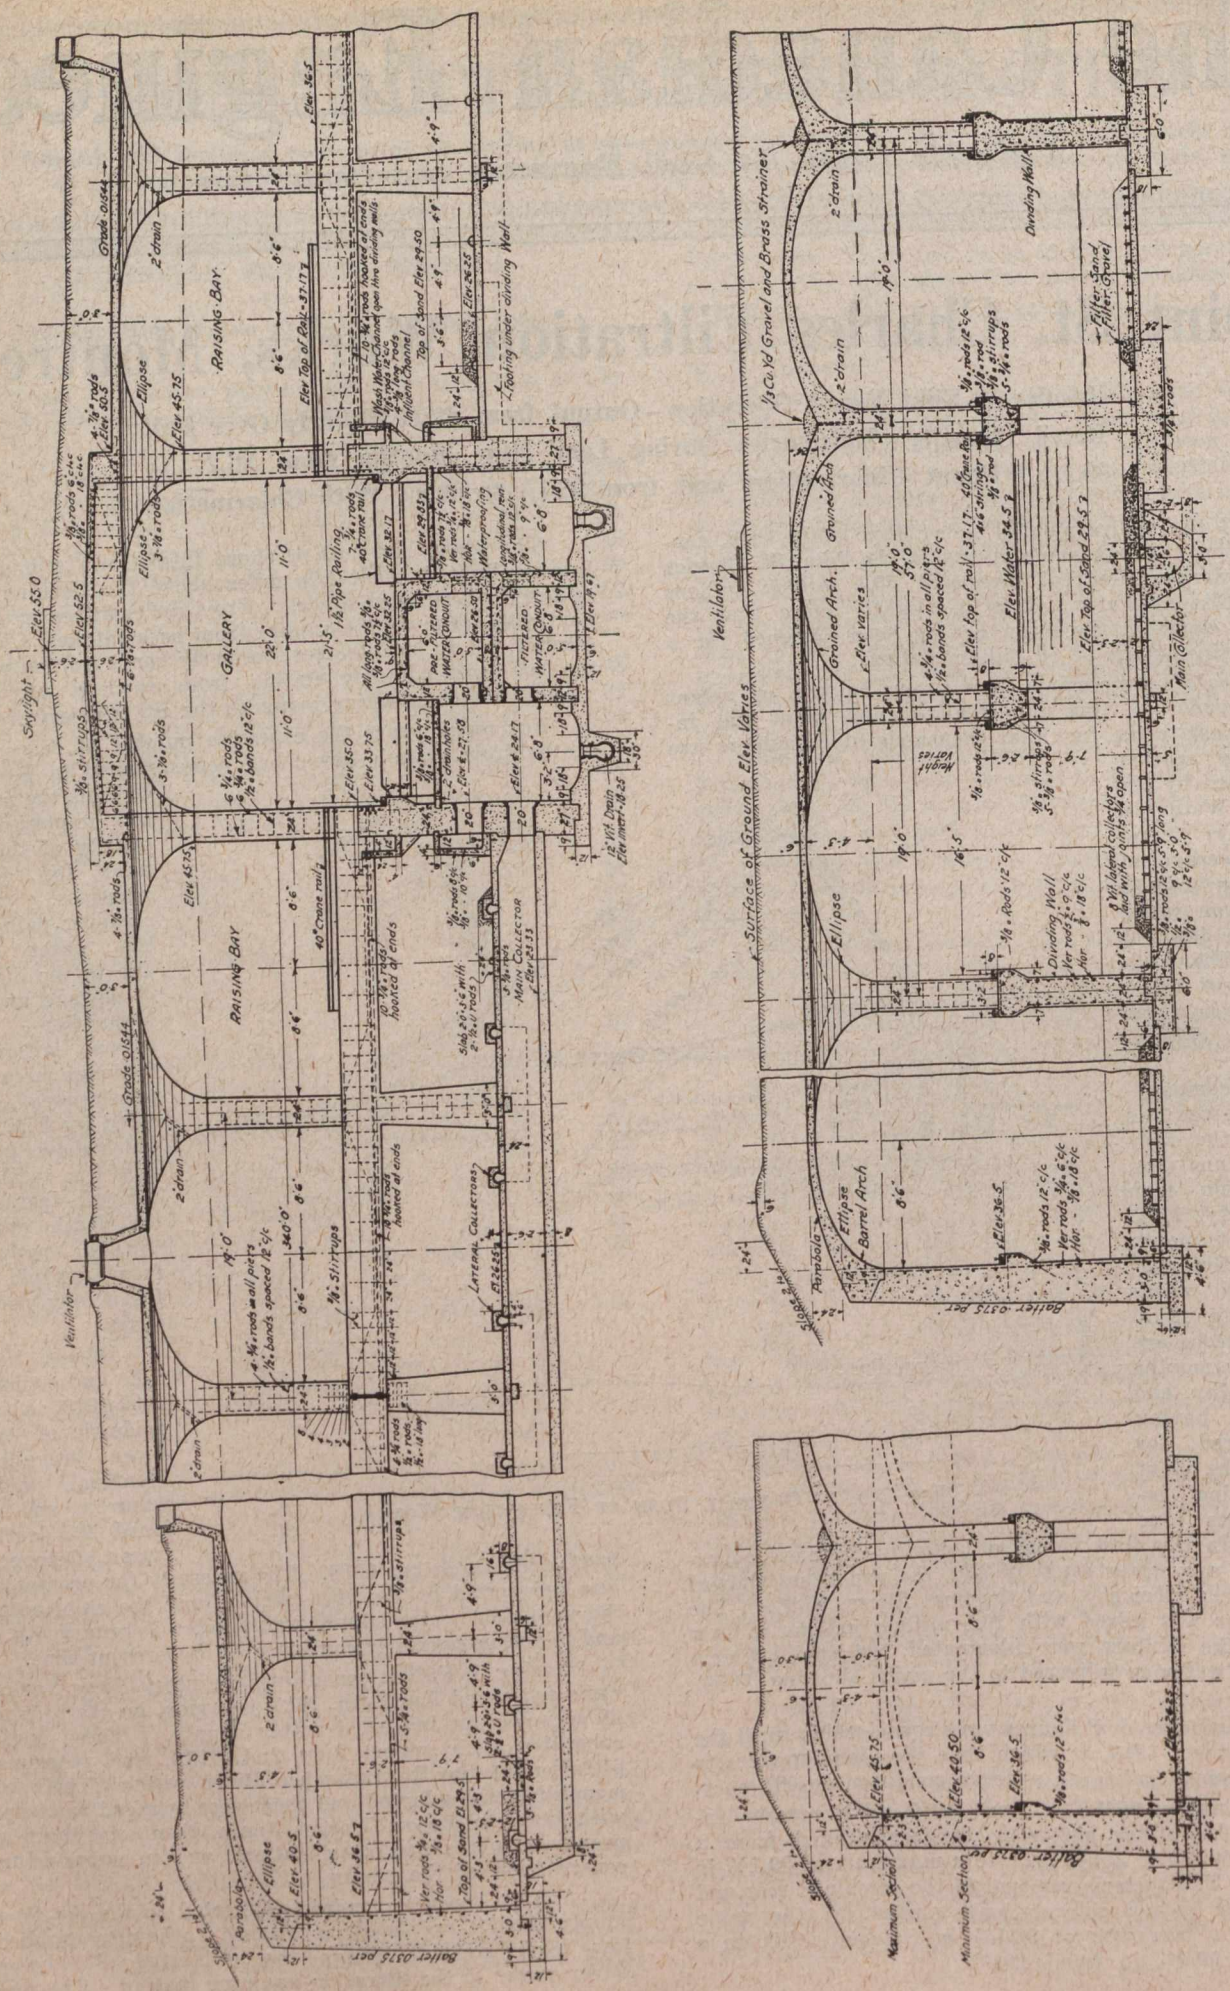

FIG. No. 2—SECTIONS THROUGH FINAL FILTERS, POINT ST. CHARLES FILTRATION WORKS, MONTREAL