No 7.

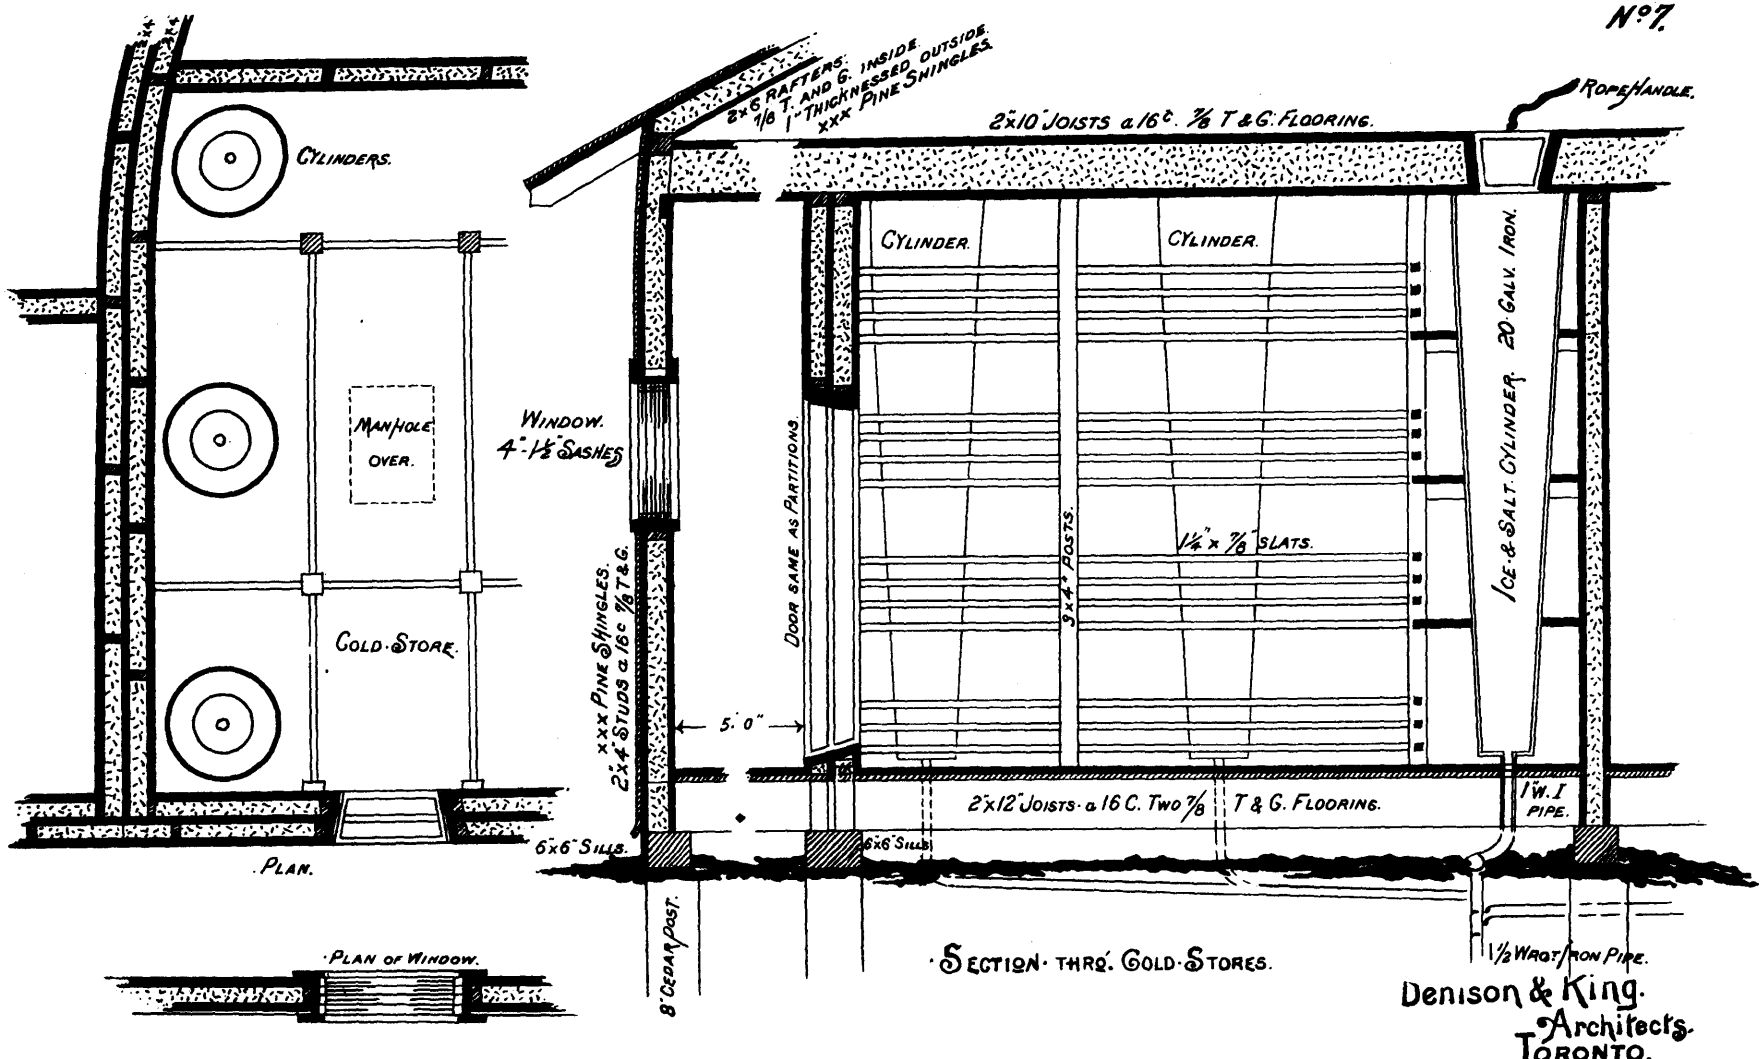

Scale: 12 Ft. to 1 Inch.

Denison & King.
Architects.
Toronto.